
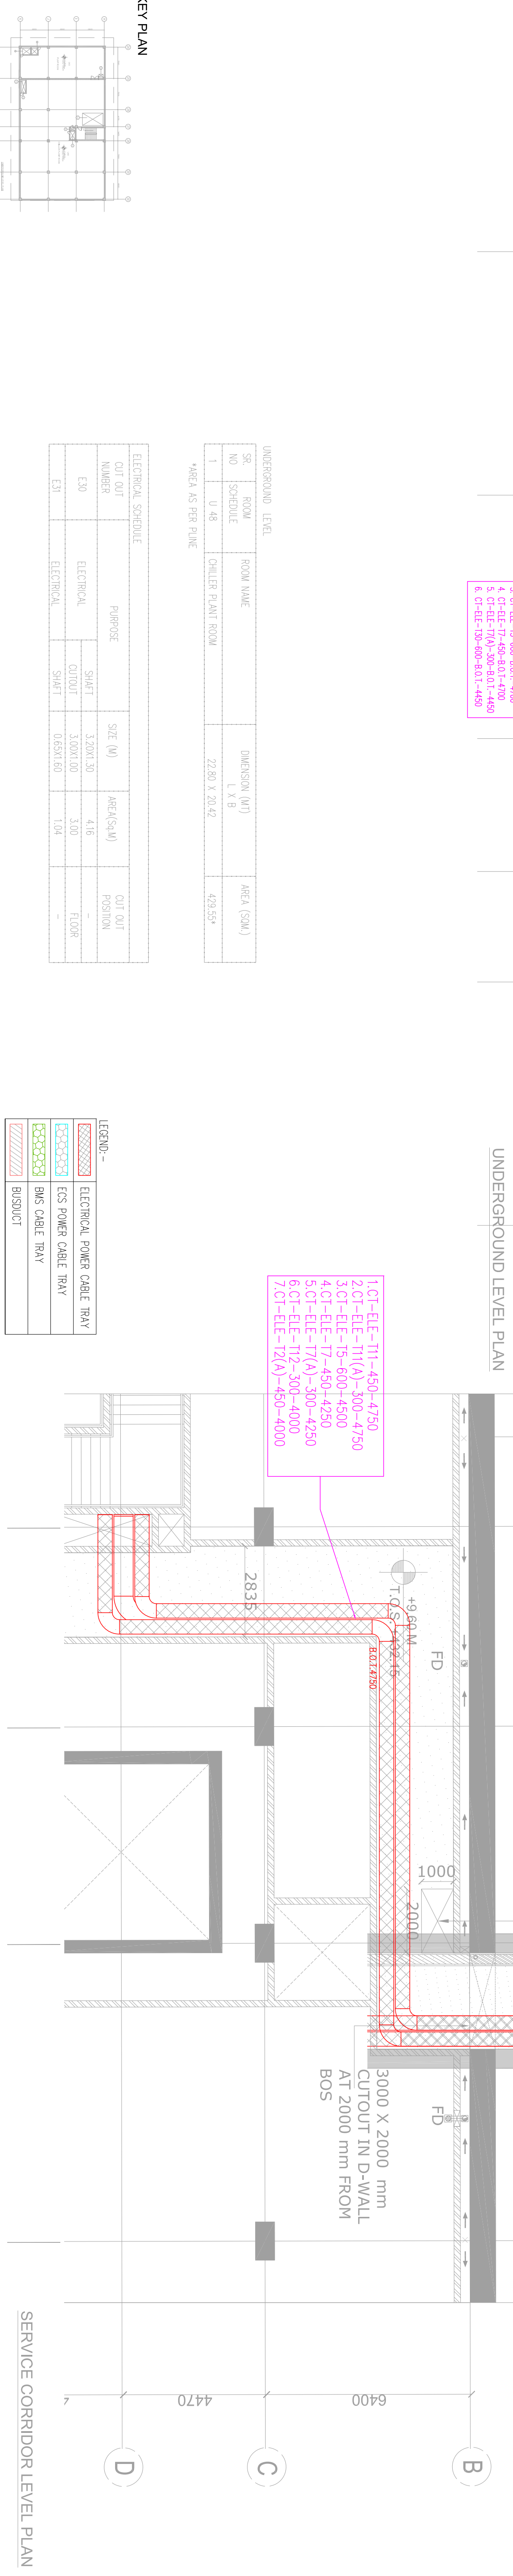


LIST OF CABLE TRAY DRAWINGS

S.NO.	DRAWING TITLE	SHEET	DRAWING NO.	REVISION
01	LIST OF CABLE TRAY DRAWINGS	SHEET 1 OF 1	JP-TD-CT-10CC-1001	R0
02	STANDARD TYPICAL DETAIL OF CABLE TRAYS	SHEET 1 OF 1	JP-TD-CT-10CC-1002	R0
03	CABLE TRAY LAYOUT ANCIALLARY BUILDING UNDERGROUND & SERVICE CORRIDOR LEVEL	SHEET 1 OF 2	JP-TD-CT-10CC-1201	R0
04	CABLE TRAY LAYOUT ANCIALLARY BUILDING TERRACE LEVEL PLAN	SHEET 2 OF 2	JP-TD-CT-10CC-1202	R0
05	CABLE TRAY LAYOUT CONCOURSE LEVEL	SHEET 1 OF 4	JP-TD-CT-10CC-1301	R0
06	CABLE TRAY LAYOUT CONCOURSE LEVEL	SHEET 2 OF 4	JP-TD-CT-10CC-1302	R0
07	CABLE TRAY LAYOUT CONCOURSE LEVEL	SHEET 3 OF 4	JP-TD-CT-10CC-1303	R0
08	CABLE TRAY LAYOUT CONCOURSE LEVEL	SHEET 4 OF 4	JP-TD-CT-10CC-1304	R0
09	CABLE TRAY LAYOUT PLATFORM LEVEL	SHEET 1 OF 3	JP-TD-CT-10CC-1401	R0
10	CABLE TRAY LAYOUT PLATFORM LEVEL	SHEET 2 OF 3	JP-TD-CT-10CC-1402	R0
11	CABLE TRAY LAYOUT PLATFORM LEVEL	SHEET 3 OF 3	JP-TD-CT-10CC-1403	R0
12	CABLE TRAY LAYOUT UNDERCROFT LEVEL	SHEET 1 OF 3	JP-TD-CT-10CC-1501	R0
13	CABLE TRAY LAYOUT UNDERCROFT LEVEL	SHEET 2 OF 3	JP-TD-CT-10CC-1502	R0
	CABLE TRAY LAYOUT UNDERCROFT LEVEL	SHEET 3 OF 3	JP-TD-CT-10CC-1503	R0


THIS DRAWING IS THE PROPERTY OF DELHI METRO RAIL CORPORATION LTD.	GENERAL NOTES: 1. ALL DIMENSIONS ARE IN MILLIMETERS. 2. ALL DIMENSIONS MUST BE TO BE READ AND NOT MEASURED. 3. ANY DISCREPANCIES MUST BE BROUGHT TO THE NOTICE OF THE DMRC BEFORE EXECUTION OF THE WORK AT SITE. 4. THIS DRAWING MUST BE READ IN CONJUNCTION WITH ALL RELEVANT ARCHITECTURAL, STRUCTURAL, PLUMBING & FIRE FIGHTINGS, ELECTRICAL AND TRAFFIC MANAGEMENT DRAWINGS. 5. ALL DOOR/WINDOW CILL & LINTEL LEVELS ARE MEASURED FROM MAIN FLOOR FINISHED LEVELS.							APPROVAL BY DMRC				Certified that this document has been designed and checked in accordance with DDC Quality Assurance Plan.		Authorised Signatory for DDC. JP/EW/1B/DDC01 Project Manager	
								DMRC APPROVAL	MGR/ARCH	DY CA (UG)-III	CA/ARCH	Architecture Design In-charge/ Coordinator	Structure Design In-charge/ Coordinator	E&M Design In-charge/ Coordinator	
								DY CSTE/TELECOM	CSTE-I	DY CE/DESIGN	CE/TECH	DETAIL DESIGN CONSULTANT (DDC) FOR CIVIL, ARCHITECTURAL & BUILDING WORKS OF TWO UNDERGROUND STATION (CHOTI CHOUPAR & BADI CHOUPAR), SHAFT AND TUNNELS OF PHASE 1B OF JAIPUR METRO ayesa Engineering, Information, Imagination. 56, Indo-Asia House, Institutional Area, sector-44 Gurgaon - 122002 (Haryana)			
								DY CSTE/AFC		ED/S&T	CSO				
								DY CSTE/SIGNALLING	CSTE-III	GM/O	GMM				
								DY CE/PLANNING	DY CEE/E&M	DY CEE/ECS	ED/ELEC-II				
								DY CEE/(E)UG-TR	CGME(I) UG-TR	PM	CPM				
	REV	PARTICULARS	DRN.	CHD.	VER.	DATE	ISSUE DATE	REV. FOR CONSTRUCTION							
	REFERENCE DRAWINGS														
	Drw. No.		Description												


PHASE 1B JAIPUR METRO PROJECT							
STATION: CHOTI CHOUPAR							
DRAWING TITLE: LIST OF CABLE TRAY DRAWINGS							
DRAWN BY : SURJEET		CHECKED BY: H.O.B		VERIFIED BY: L.R.S			
DATE: 31-03-2015		REV: R0		GRAPHICAL SCALE: N.T.S		STATUS: FOR TENDER	
DRAWING NUMBER: JP-TD-CT-10CC-1001		SHEET NO. 1 OF 1		SHEET SIZE UNE A1		ORDER N° P36-0017	
This drawing must not be either loaned, copied or otherwise reproduced in whole or in part or used for any purpose without the prior written permission of MMRDA.							

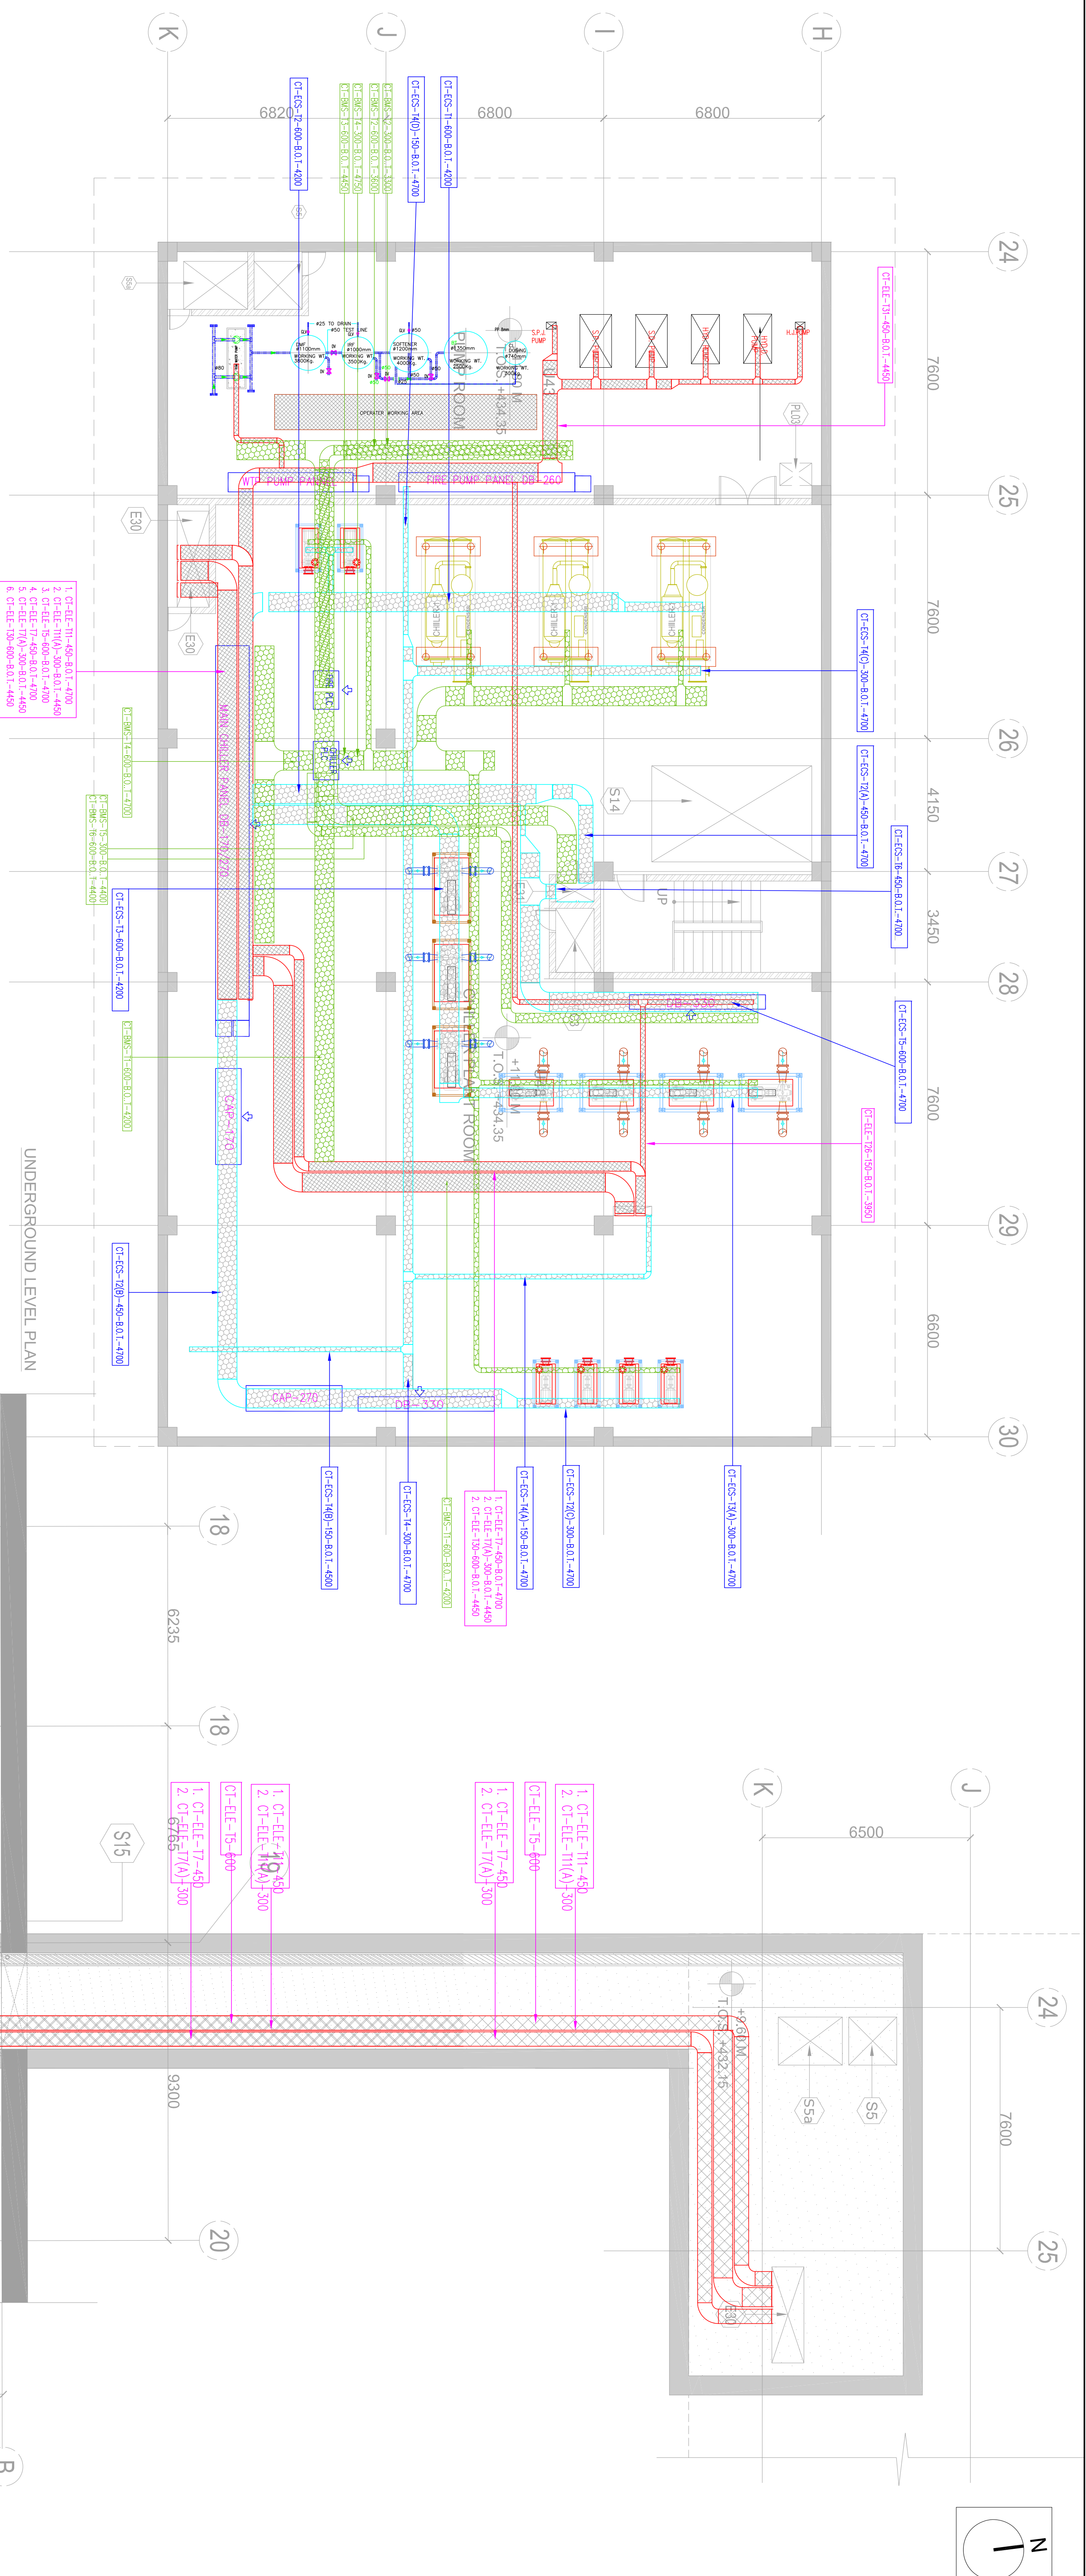

LEGEND:-	
	ELECTRICAL POWER CABLE TRAY
	ESS POWER CABLE TRAY
	BMS CABLE TRAY
	BUSDUCT


GENERAL NOTES: 1. ALL DIMENSIONS ARE IN MILLIMETERS. 2. ALL DIMENSIONS ARE TO BE READ AND NOT MEASURED. 3. ANY DISCREPANCIES MUST BE BROUGHT TO THE NOTICE OF THE DMRC BEFORE RESUMPTION OF THE WORK AT SITE. 4. THE DRAWING IS THE PROPERTY OF DELHI METRO RAIL CORPORATION LTD. ALL RIGHTS ARE RESERVED. 5. ELECTRICAL AND TRAFFIC MANAGEMENT DRAWINGS- ARCHITECTURAL, STRUCTURAL, PLUMBING & FIRE FIGHTING, FROM MAIN FLOOR FINISHED LEVELS.										REVISIONS										APPROVAL BY DMRC										Certified that this document has been designed and checked in accordance with DQC Quality Assurance Plan.										Authorised Signatory for DDC: JPEW/1B/DDC01 Project Manager	
REV										PARTICULARS										DMRC APPROVAL										MG/ARCH										DY/CA/UG-III										CM/ARCH										Architecture Design In-charge/ Coordinator										Structure Design In-charge/ Coordinator										E&M Design In-charge/ Coordinator									
REV										PARTICULARS										DMRC APPROVAL										MG/ARCH										DY/CA/UG-III										CM/ARCH										Architecture Design In-charge/ Coordinator										Structure Design In-																			

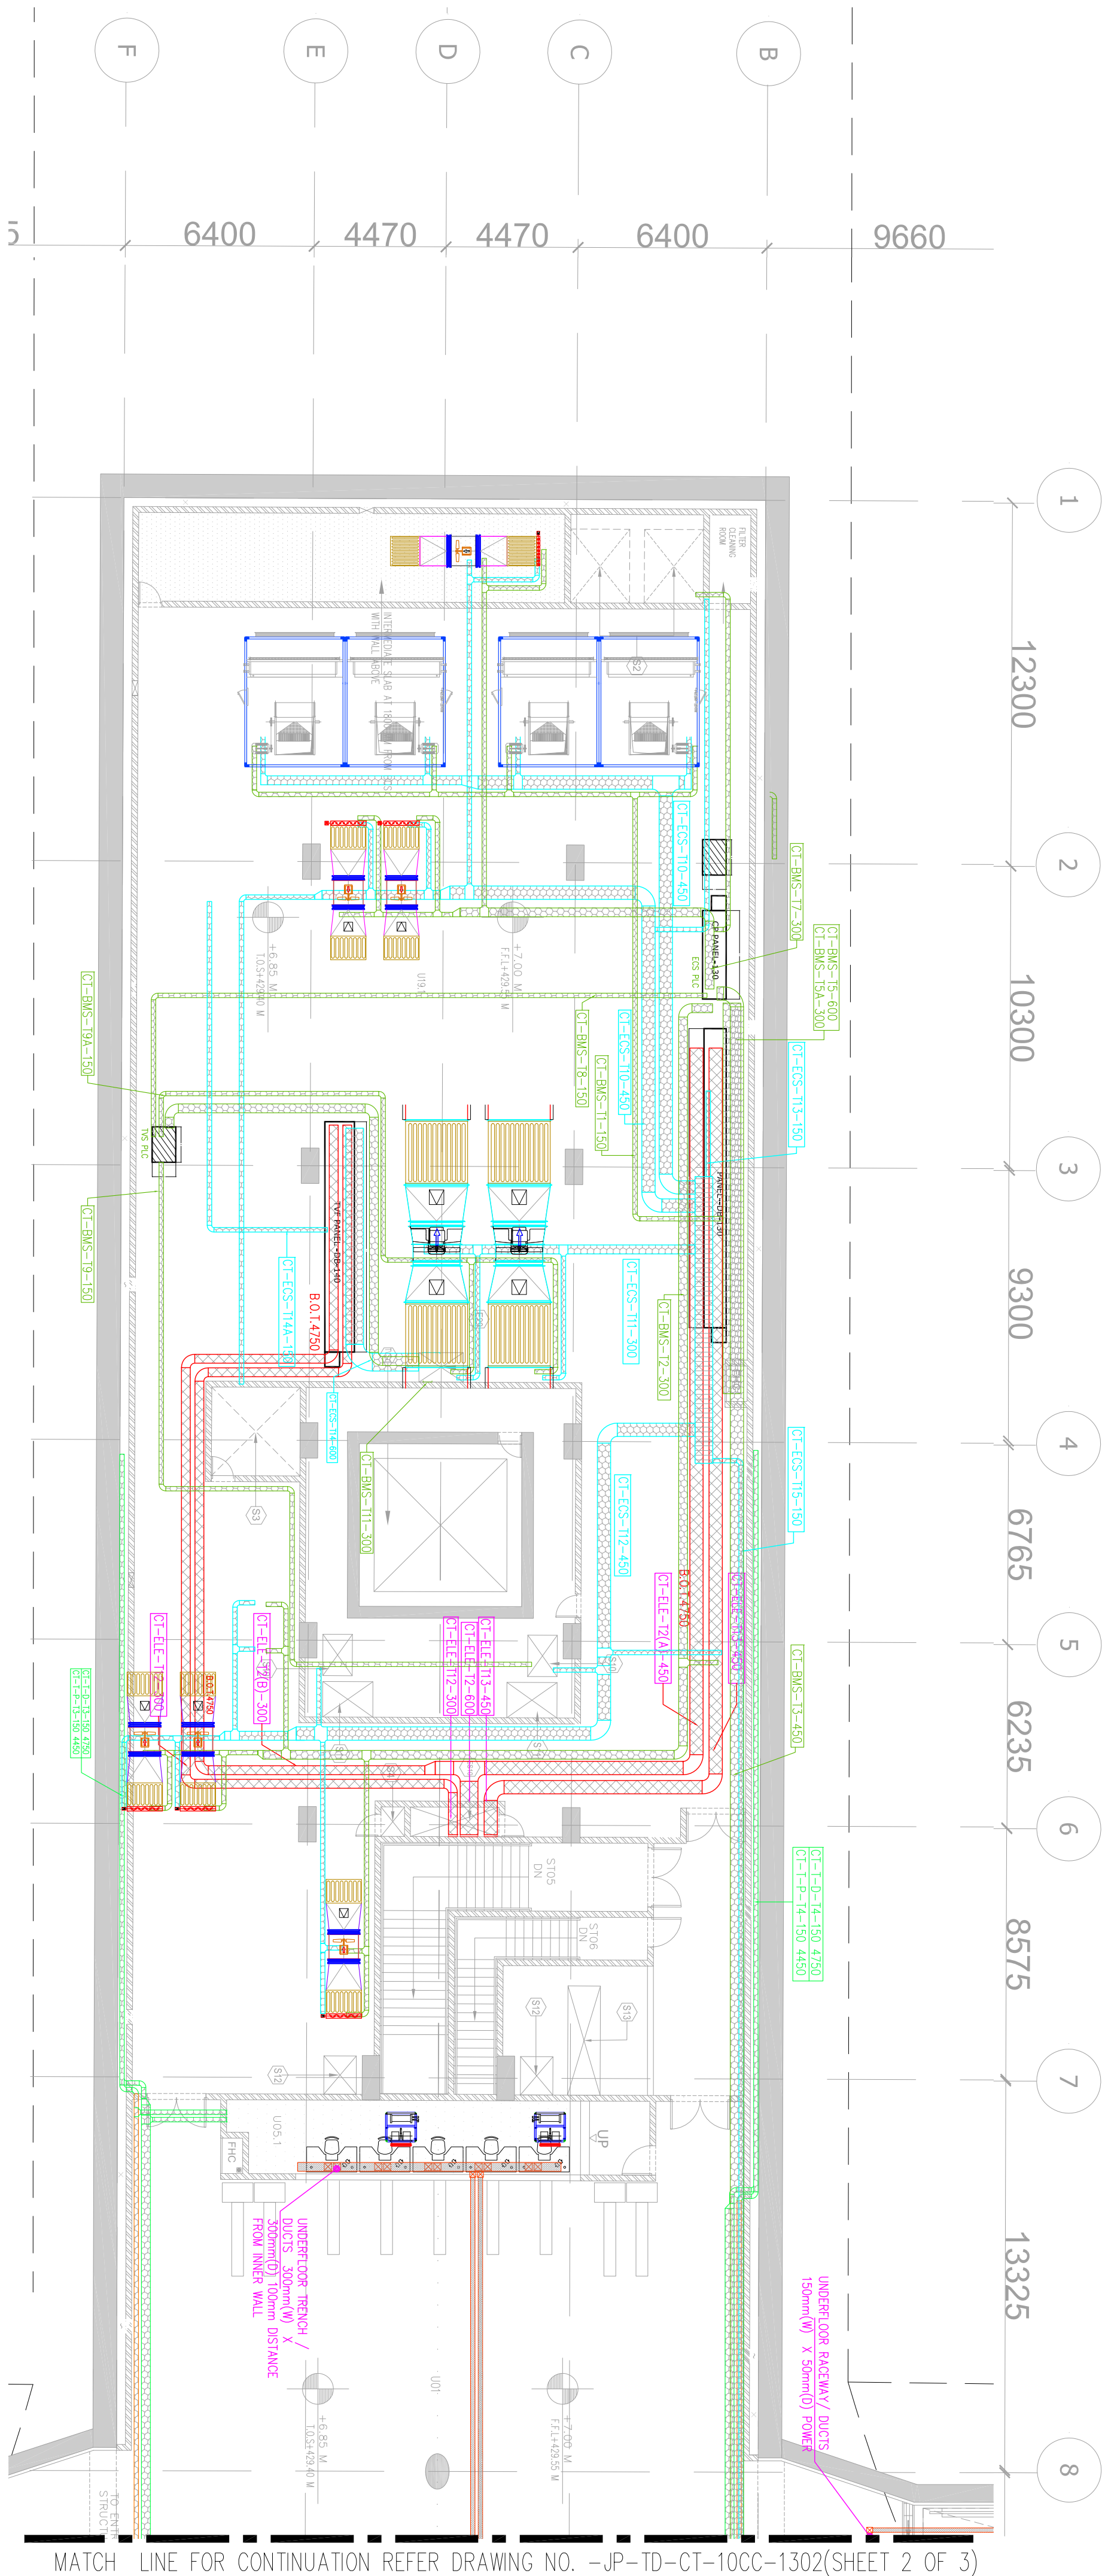

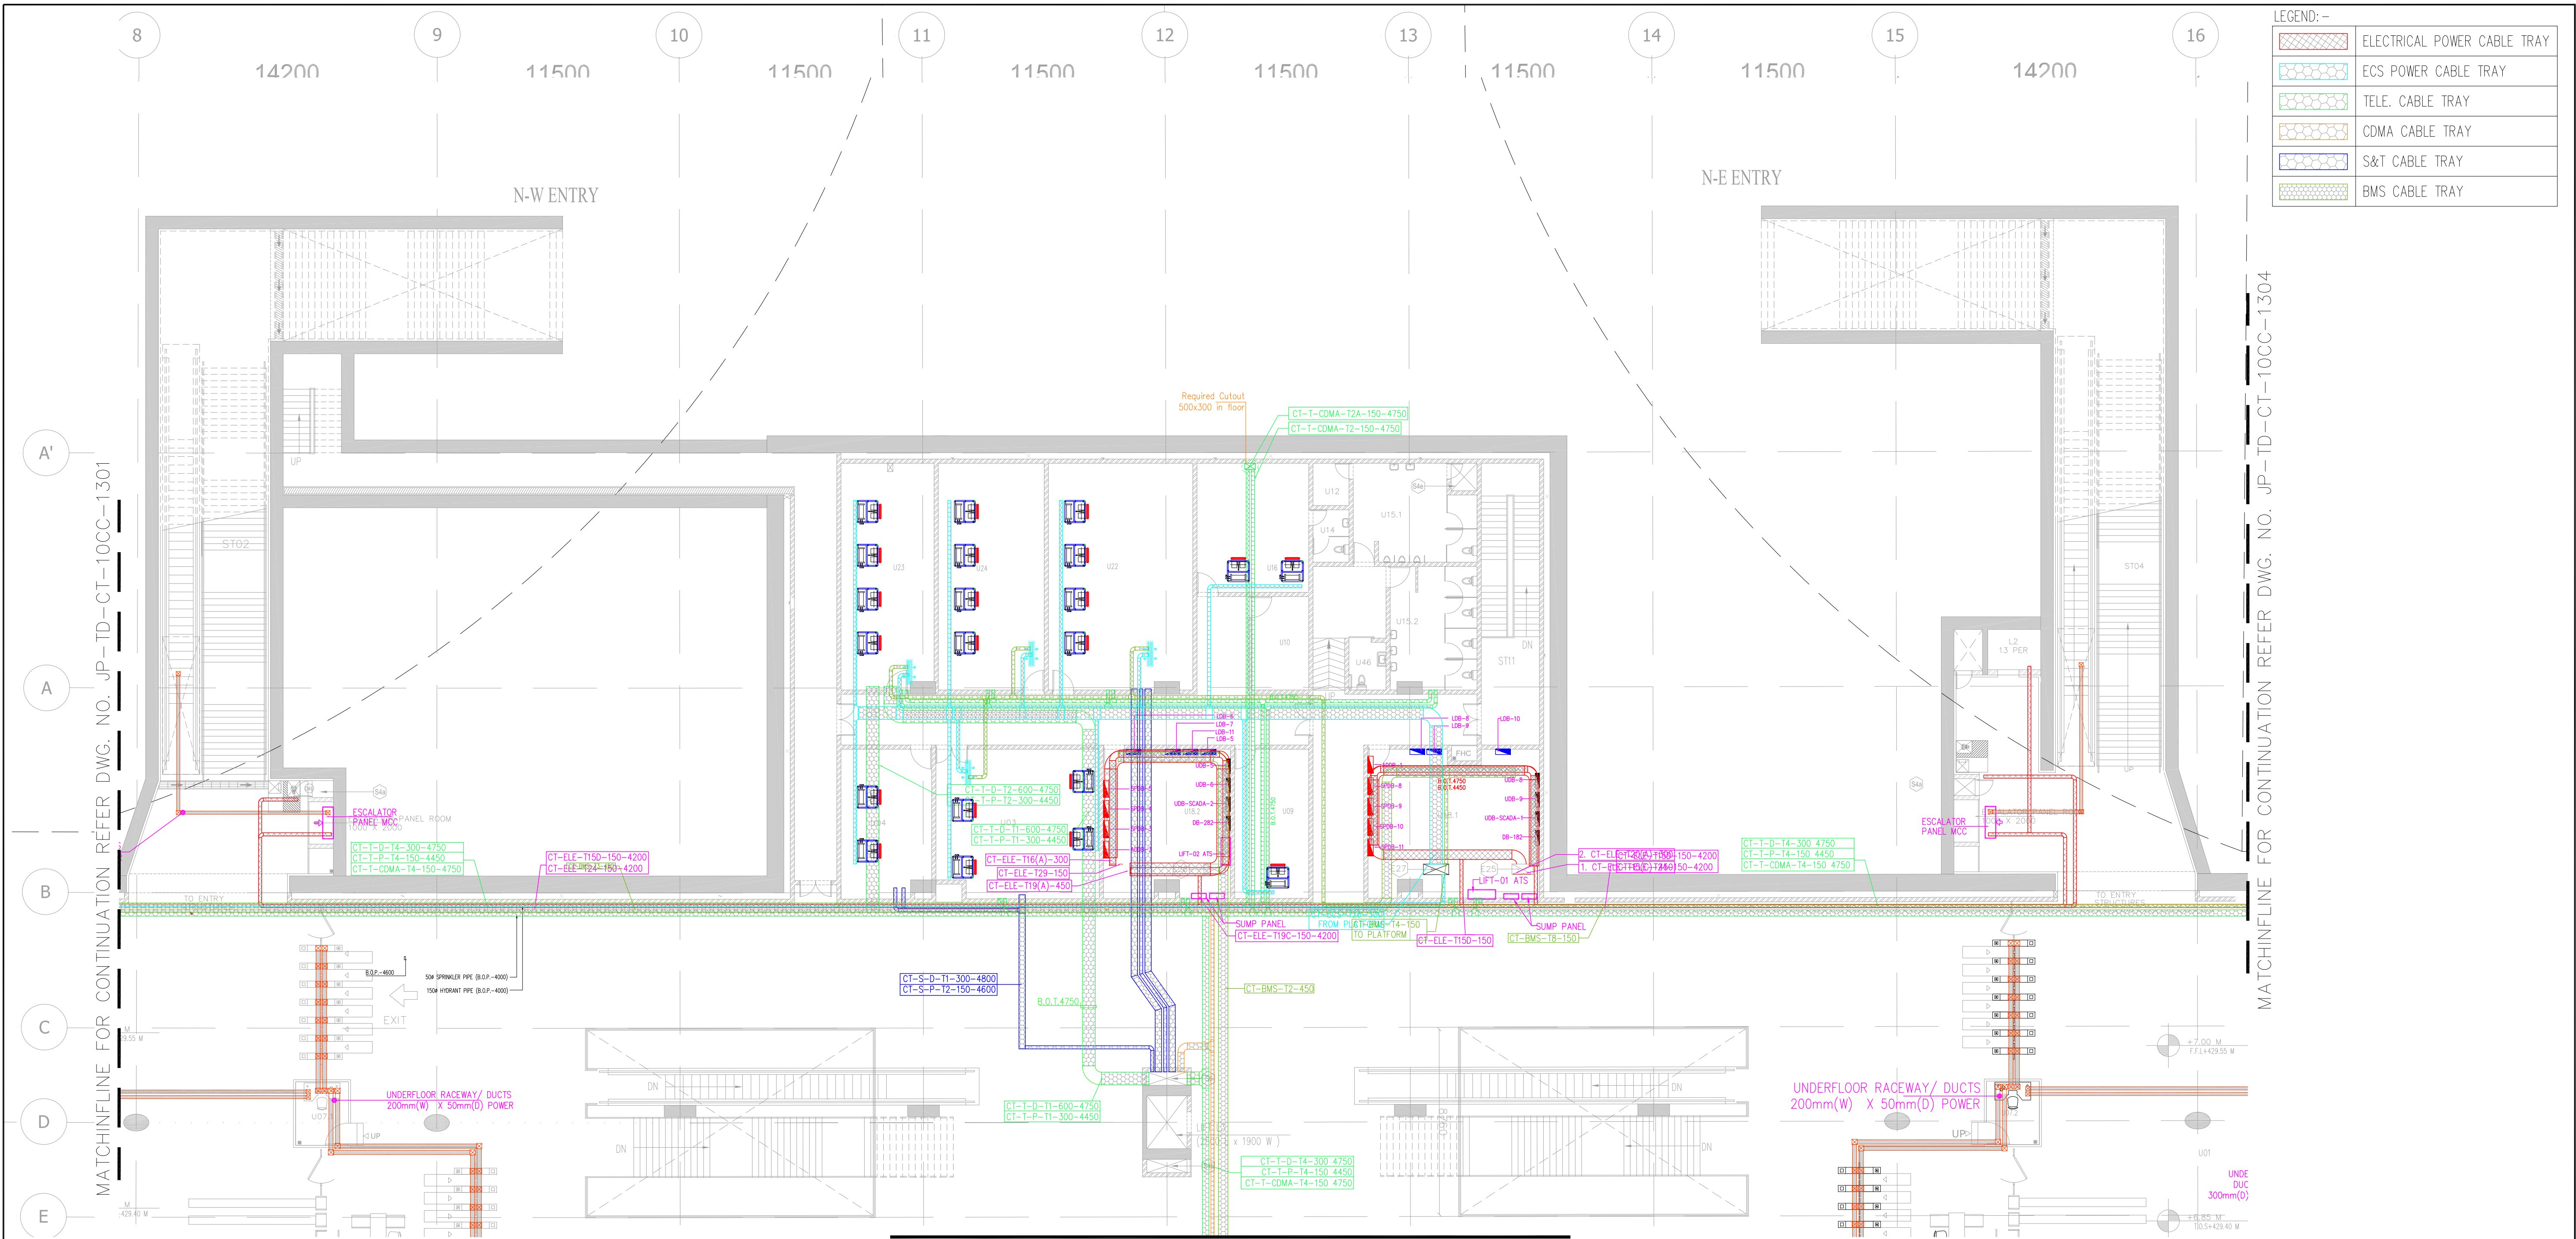

LEGEND: -

	ELECTRICAL POWER CABLE TRAY
	ECS POWER CABLE TRAY
	TELE. CABLE TRAY
	CDMA CABLE TRAY
	S&T CABLE TRAY
	BMS CABLE TRAY

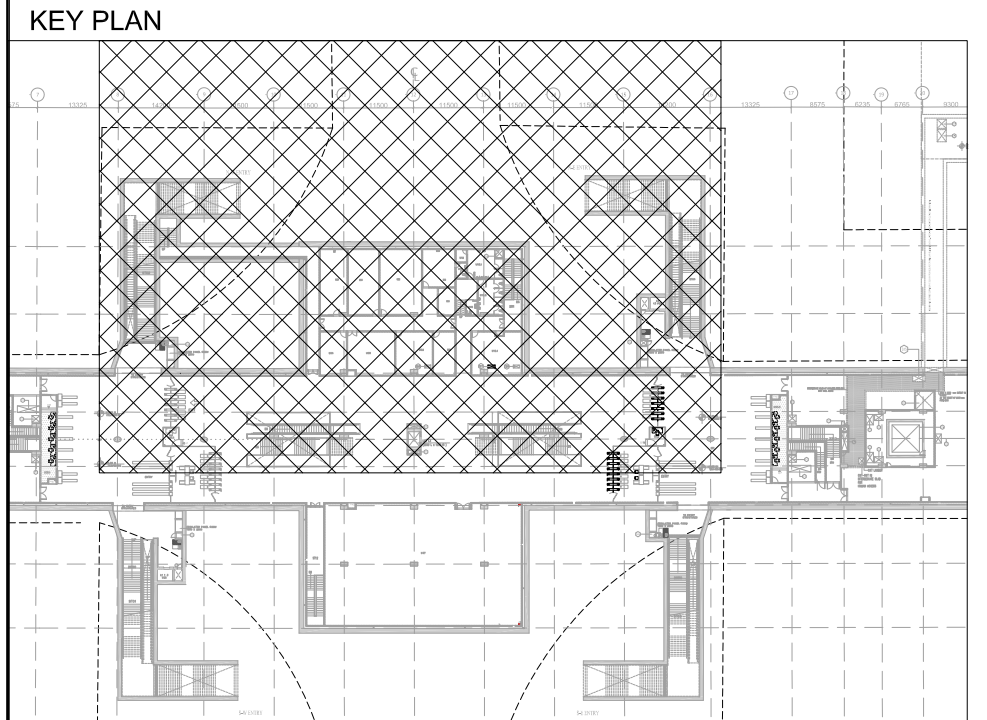

ROOM SCHEDULE

S.NO.	ROOM SCHEDULE	ROOM NAME	DIMENSION (M.) (LxW)	AREA (Sq.m.)
1	U01	UNPAID AREA		1035.90*
2	U02	PAID AREA		1497.75*
3	U03	STATION CONTROL ROOM (SCR)	7.700 x 7.050	54.29*
4	U04	STATION MANAGER ROOM (SMR)	4.300 x 7.035	28.37*
5	U05.1	TICKET OFFICE (TOM)	2.500 x 14.34	34.80*
6	U05.2	TICKET OFFICE (TOM)	2.500 x 14.34	34.80*
7	U07.1	EXCESS FARE OFFICE (EFO)	2.500 x 3.000	7.50
8	U07.2	EXCESS FARE OFFICE (EFO)	2.500 x 3.000	7.50
9	U09	SECURITY ROOM 1	1.700x2.000	3.40
10	U10	STATION STORE ROOM	7.100 x 5.260	37.35
11	U12	CLEANER'S ROOM	1.700 x 2.000	3.40
12	U14	STAFF TOILET	1.700 x 2.475	4.21
13	U15.1	PUBLIC TOILETS (Male)	5.850 x 4.675	27.32
14	U15.2	PUBLIC TOILETS (Female)	4.100 x 5.550	23.50*
15	U16	MESS ROOM	5.280 x 6.100	32.21
16	U18.1	DB ROOM	8.100 x 7.085	53.74*
17	U18.2	DB ROOM	6.000 x 7.065	41.24*
18	U19.1	ECS PLANT ROOM (ECS)	50.350 x 20.740	803.05*
19	U19.2	ECS PLANT ROOM (ECS)	53.300 x 20.740	804.05*

ELECTRICAL & S&T SCHEDULE

CUT OUT NUMBER	PURPOSE	SIZE (M)	AREA(Sq.M)	CUTOUT POSITION
E10	ELECTRICAL SHAFT & CUTOFF- 2NOS	1.00X3.00	3.00	FLOOR
E24	BATTERY RACK - 4NOS.	0.20X0.20	0.04	FLOOR
E25	2NOS. CUTOFF FOR BMS/ECS	0.30X0.30	0.09	FLOOR
E26	ELECTRICAL CUTOFF	1.00X0.50	0.50	FLOOR
E29	TVS ELECTRICAL CUT OUT	1.00X1.50	1.50	FLOOR
S6	S & T SHAFT & CUT OUT	1.90X0.63	1.20	FLOOR

GENERAL NOTES:

- ALL DIMENSIONS ARE IN MILLIMETERS.
- ALL DIMENSIONS ARE TO BE READ AND NOT MEASURED.
- ANY DISCREPANCIES MUST BE BROUGHT TO THE NOTICE OF THE DMRC BEFORE EXECUTION OF THE WORK AT SITE.
- THIS DRAWING MUST BE READ IN CONJUNCTION WITH ALL RELEVANT ARCHITECTURAL, STRUCTURAL, PLUMBING & FIRE FIGHTING, ELECTRICAL AND TRAFFIC MANAGEMENT DRAWINGS.
- ALL DOOR/WINDOW CILL & LINTEL LEVELS ARE MEASURED FROM MAIN FLOOR FINISHED LEVELS.

REFERENCE DRAWINGS

Dwg. No.	Description

REVISIONS

REV	PARTICULARS	DRN.	CHD.	VER.	DATE	ISSUE DATE	REV. FOR CONSTRUCTION

APPROVAL BY DMRC

DMRC APPROVAL	MGR/ARCH	DY CA (UG)-III	CA/ARCH
DY CSTE/TELECOM	CSTE-I	DY CE/DESIGN	CE/TECH
DY CSTE/AFC		ED/S&T	CSO
DY CSTE/SIGNALLING	CSTE-III	GM/O	GMM
DY CE/PLANNING	DY CEE/E&M	DY CEE/ECS	ED/ELEC -II
DY CEE/EJUG-TR	CGM(E) UG-TR	PM	CPM

Certified that this document has been designed and checked in accordance with DDC Quality Assurance Plan.

Authorised Signatory for DDC.
JP/EW/1B/DDC01 Project Manager

Architecture Design In-charge/ Coordinator	Structure Design In-charge/ Coordinator	E&M Design In-charge/ Coordinator
---	--	--------------------------------------

DETAIL DESIGN CONSULTANT (DDC) FOR CIVIL, ARCHITECTURAL & BUILDING WORKS OF TWO UNDERGROUND STATION (CHOTI CHOUPAR & BADI CHOUPAR), SHAFT AND TUNNELS OF PHASE 1B OF JAIPUR METRO

ayesa Engineering, Information, Imagination.
56, Indo-Asia House, Institutional Area, sector-44 Gurgaon - 122002 (Haryana)

DELHI METRO RAIL CORPORATION LTD.
Metro Bhawan , Fire Brigade Lane, Barakhamba Road, New Delhi-110001

PHASE 1B JAIPUR METRO PROJECT



STATION: CHOTI CHOUPAR

DRAWING TITLE: CABLE TRAY LAYOUT CONCOURSE LEVEL

DRAWN BY: SURJEER	CHECKED BY: H.O.B	VERIFIED BY: LRS
DATE: 31-03-2015	REV: R0	GRAPHICAL SCALE: 1:150
DRAWING NUMBER: JP-TD-CT-10CC-1302	SHEET NO. 2 OF 4	SHEET SIZE UNE A1
	ORDER N° P36-0017	

FOR TENDER

THIS DRAWING MUST NOT BE EITHER LOANED, COPIED OR OTHERWISE REPRODUCED IN WHOLE OR IN PART OR USED FOR ANY PURPOSE WITHOUT THE PRIOR WRITTEN PERMISSION OF DMRC.

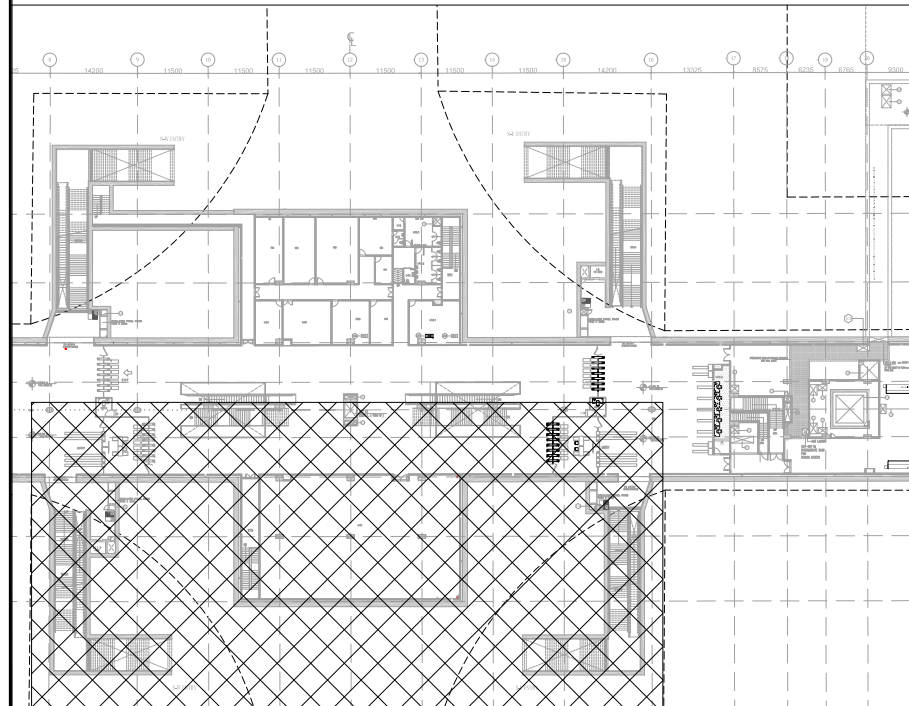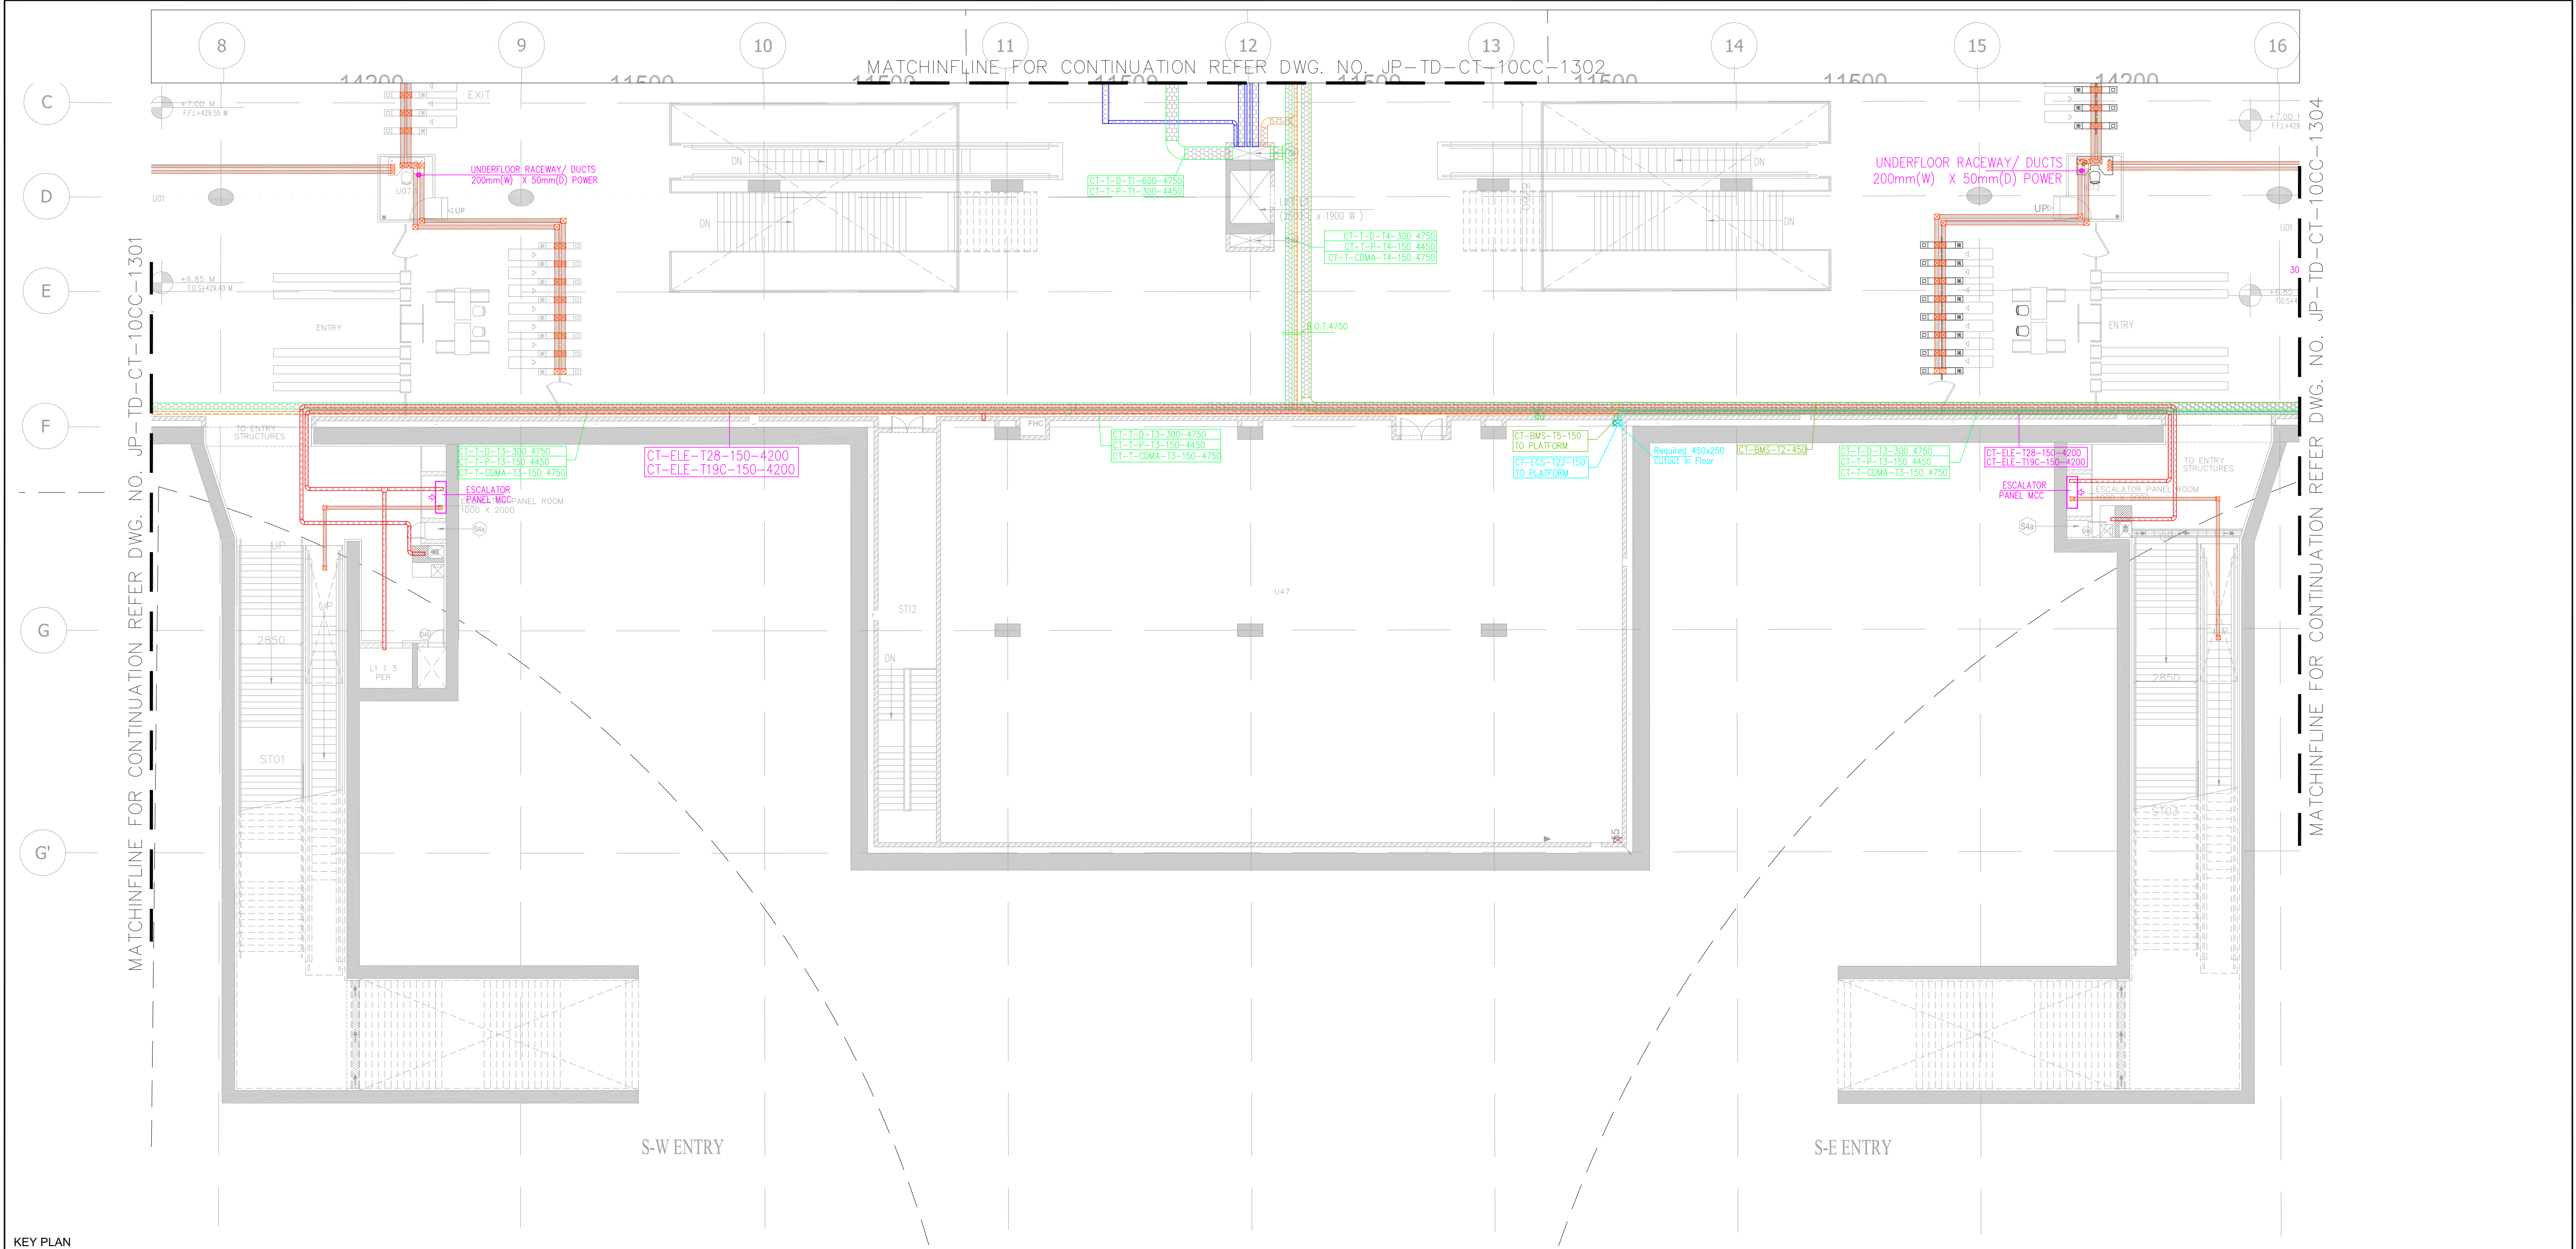

ROOM SCHEDULE			
S.NO.	ROOM SCHEDULE	ROOM NAME	AREA (Sq.m.)
1	U01	UNPAID AREA	1035.90*
2	U02	PAID AREA	1497.75*
3	U03	STATION CONTROL ROOM (SCR)	54.29
4	U04	STATION MANAGER ROOM (SMR)	29.37*
5	U05.1	TICKET OFFICE (TOM)	34.80*
6	U05.2	TICKET OFFICE (TOM)	34.80*
7	U07.1	EXCESS FARE OFFICE (EFO)	7.50
8	U07.2	EXCESS FARE OFFICE (EFO)	7.50
9	U09	SECURITY ROOM	3.40
10	U10	STATION STORE ROOM	37.35
11	U12	CLEANER'S ROOM	3.40
12	U14	STAFF TOILET	4.21
13	U15.1	PUBLIC TOILETS (Male)	27.32
14	U15.2	PUBLIC TOILETS (Female)	23.50*
15	U16	MESS ROOM	32.21
16	U18.1	DB ROOM	53.74*
17	U18.2	DB ROOM	41.24*
18	U19.1	ECS PLANT ROOM (ECS)	803.05*
19	U19.2	ECS PLANT ROOM (ECS)	804.05*

CUT OUT NUMBER	PURPOSE	SIZE (M)	AREA(Sq.M)	CUTOUT POSITION
E20	ELECTRICAL SHAFT & CUTOFF - 2NOS	1.00X3.00	3.00	FLOOR
E24	BATTERY RACK - 4NOS.	0.20X0.20	0.04	FLOOR
E25	2NOS. CUTOFF FOR BMS/ECS	0.30X0.30	0.09	FLOOR
E26	ELECTRICAL CUTOFF	1.00X0.50	0.50	FLOOR
E29	TVS ELECTRICAL CUTOFF	1.00X1.50	1.50	FLOOR
S6	S & T SHAFT & CUTOFF	1.90X0.63	1.20	FLOOR

ELECTRICAL & S&T SCHEDULE			
CUT OUT NUMBER	PURPOSE	SIZE (M)	AREA(Sq.M)
E20	ELECTRICAL SHAFT & CUTOFF - 2NOS	1.00X3.00	3.00
E24	BATTERY RACK - 4NOS.	0.20X0.20	0.04
E25	2NOS. CUTOFF FOR BMS/ECS	0.30X0.30	0.09
E26	ELECTRICAL CUTOFF	1.00X0.50	0.50
E29	TVS ELECTRICAL CUTOFF	1.00X1.50	1.50
S6	S & T SHAFT & CUTOFF	1.90X0.63	1.20

LEGEND:-	
	ELECTRICAL POWER CABLE TRAY
	ECS POWER CABLE TRAY
	TELE. CABLE TRAY
	CDMA CABLE TRAY
	S&T CABLE TRAY
	BMS CABLE TRAY

GENERAL NOTES:

- ALL DIMENSIONS ARE IN MILLIMETERS.
- ANY DISCREPANCIES MUST BE BROUGHT TO THE NOTICE OF THE DMRC BEFORE EXECUTION OF THE WORK AT SITE.
- THIS DRAWING MUST BE READ IN CONJUNCTION WITH ALL RELEVANT ARCHITECTURAL, STRUCTURAL, PLUMBING & FIRE FIGHTING, ELECTRICAL AND TRAFFIC MANAGEMENT DRAWINGS.
- ALL DOOR/WINDOW GILL & UTILITY LEVELS ARE MEASURED FROM MAIN FLOOR FINISHED LEVELS.

REFERENCE DRAWINGS

Dwg. No.	Description

REV	PARTICULARS	DRN.	CHD.	VER.	DATE	ISSUE DATE	REV. FOR CONSTRUCTION

APPROVAL BY DMRC

DMRC APPROVAL	MGR/ARCH	DY CA (UG)-III	CA/ARCH
DY CSTE/TELECOM	CSTE-I	DY CE/DESIGN	CE/TECH
DY CSTE/AFC		ED/S&T	CSO
DY CSTE/SIGNALLING	CSTE-III	GM/O	GMM
DY CE/PLANNING	DY CEE/EM	DY CEE/ECS	ED/ELEC-II
DY CEE/(E)UG-TR	CGM/(E)UG-TR	PM	CPM

Certified that this document has been designed and checked in accordance with DDC Quality Assurance Plan.

Authorised Signatory for DDC.
JP/EW/1B/DDC01 Project Manager

Architecture Design In-charge/ Coordinator	Structure Design In-charge/ Coordinator	E&M Design In-charge/ Coordinator
---	--	--------------------------------------

DETAIL DESIGN CONSULTANT (DDC) FOR CIVIL, ARCHITECTURAL & BUILDING WORKS OF TWO UNDERGROUND STATION (CHOTI CHOUPAR & BADI CHOUPAR), SHAFT AND TUNNELS OF PHASE 1B OF JAIPUR METRO

ayesa Engineering, Information, Imagination.
56, Indo-Asia House, Institutional Area, sector-44 Gurgaon - 122002 (Haryana)

DELHI METRO RAIL CORPORATION LTD.
Metro Bhawan , Fire Brigade Lane, Barakhamba Road, New Delhi-110001

PHASE 1B JAIPUR METRO PROJECT


STATION: CHOTI CHOUPAR


DRAWING TITLE: CABLE TRAY LAYOUT CONCOURSE LEVEL

DRAWN BY: SURJEET	CHECKED BY: H.O.B	VERIFIED BY: LRS
DATE: 31-03-2015	REV: R0	GRAPHICAL SCALE: 1:150
DRAWING NUMBER: JP-TD-CT-10CC-1303		STATUS: FOR TENDER
SHEET NO. 3 OF 4	SHEET SIZE UNE A1	ORDER N° P36-0017

THIS drawing must not be either loaned, copied or otherwise reproduced in whole or in part or used for any purpose without the prior written permission of DMRC.


ELECTRICAL & S&T SCHEDULE					
CUT OUT NUMBER	PURPOSE	SIZE (M)	AREA(Sq.M)	CUTOUT POSITION	
E310	ELECTRICAL SHAF T & CUTOUT – 2NOS	1.00X0.30	3.00	FLOOR	
E24	BATTERY BANK – 4NOS.	0.20X0.20	0.04	FLOOR	
E25	2NOS. CUTOUT FOR BMS/ECS	0.30X0.30	0.09	FLOOR	
E26	ELECTRICAL CUTOUT	1.00X0.50	0.50	FLOOR	
E29	TVS ELECTRICAL CUT OUT	1.00X0.50	1.50	FLOOR	
S6	S & T SHAF T & CUT OUT	1.90X0.63	1.20	FLOOR	

 	ELECTRICAL POWER CABLE TRAY
	ECS POWER CABLE TRAY
	TELE. CABLE TRAY
	CDMA CABLE TRAY
	S&T CABLE TRAY
	BMS CABLE TRAY

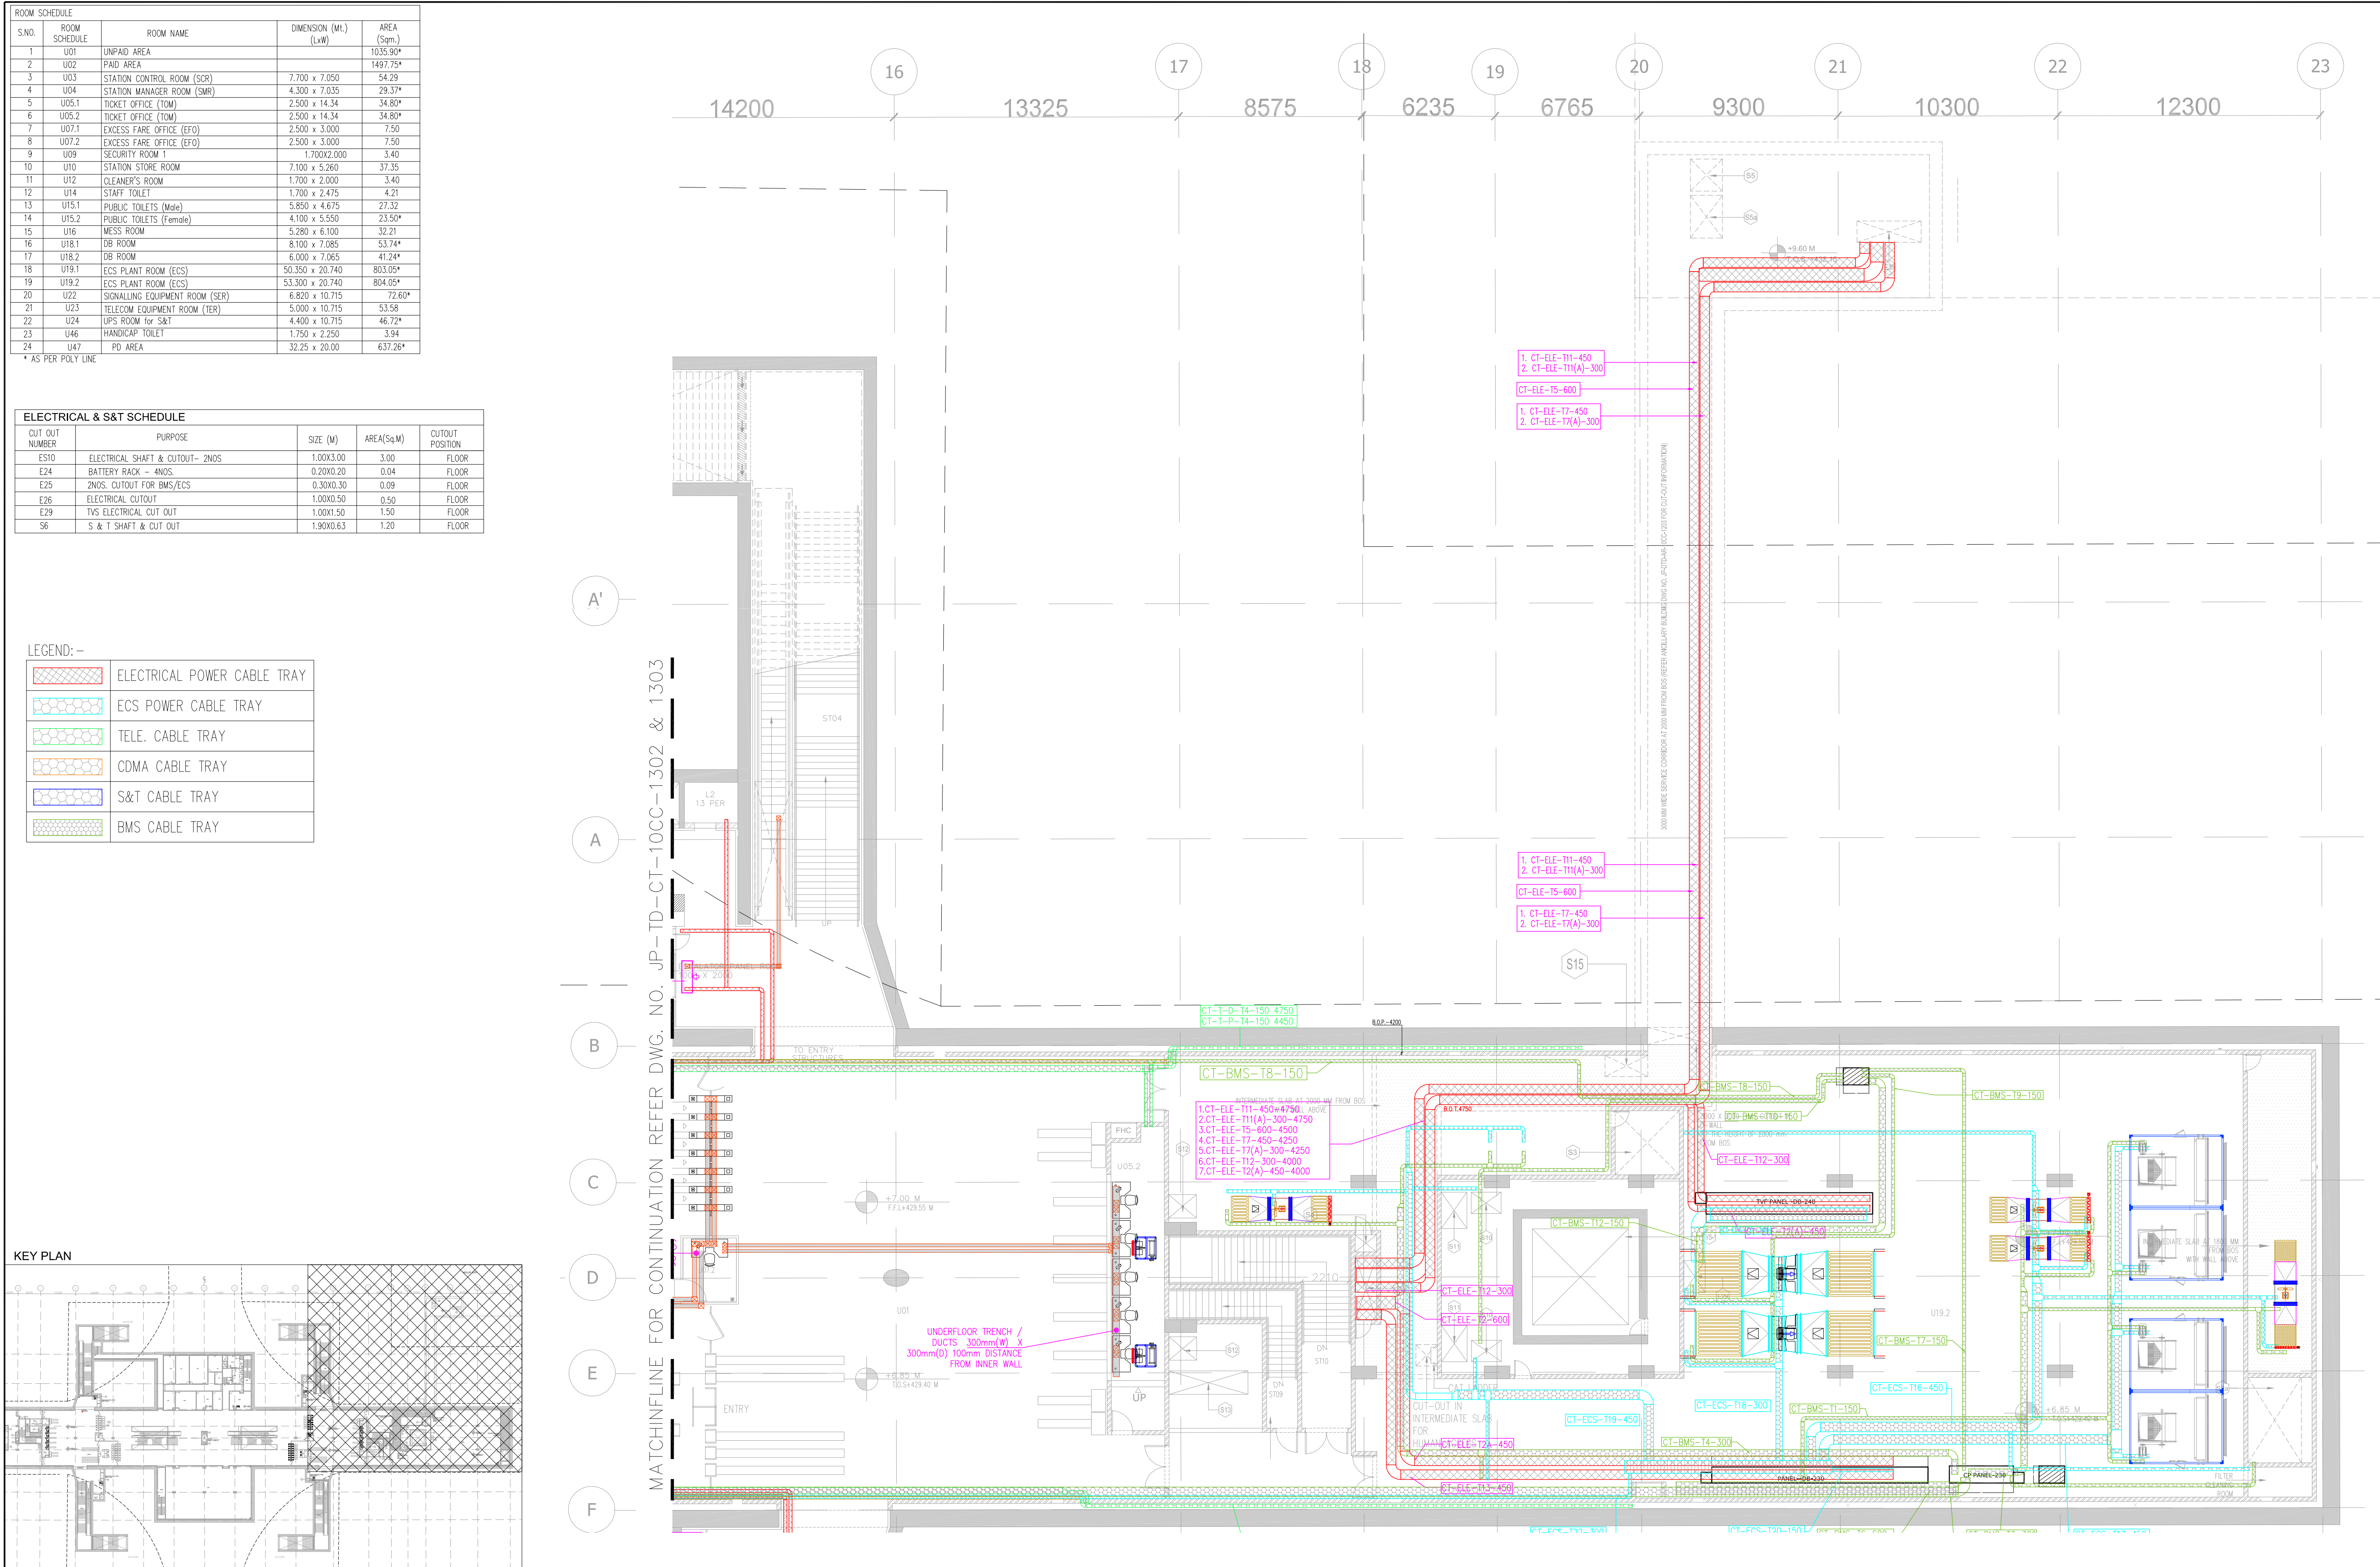[illegible]

THIS DRAWING IS THE PROPERTY OF DELHI METRO RAIL CORPORATION LTD.	GENERAL NOTES: 1. ALL DIMENSIONS ARE IN MILLIMETERS. 2. ALL DIMENSIONS ARE TO BE READ AND NOT MEASURED. 3. ANY DISCREPANCIES MUST BE BROUGHT TO THE NOTICE OF THE DMRC BEFORE EXECUTION OF THE WORK AT SITE. 4. THIS DRAWING MUST BE READ IN CONJUNCTION WITH ALL RELEVANT ARCHITECTURAL, STRUCTURAL, PLUMBING & FIRE FIGHTING, ELECTRICAL AND TRAFFIC MANAGEMENT DRAWINGS. 5. ALL DOOR/WINDOW SILL & LINTEL LEVELS ARE MEASURED FROM MAIN FLOOR FINISHED LEVELS.							REVISIONS				APPROVAL BY DMRC				Certified that this document has been designed and checked in accordance with DDC Quality Assurance Plan.			Authorised Signatory for DDC. JP/EW/1B/DDC01 Project Manager			 DELHI METRO RAIL CORPORATION LTD. Metro Bhawan , Fire Brigade Lane, Barakhamba Road, New Delhi-110001	
								DMRC APPROVAL		MGR/ARCH		DY CA (UG)-III		CA/ARCH		Architecture Design In-charge/ Coordinator		Structure Design In-charge/ Coordinator		E&M Design In-charge/ Coordinator			
								DY CSTE/TELECOM		CSTE-I		DY CE/DESIGN		CE/TECH		DETAIL DESIGN CONSULTANT (DDC) FOR CIVIL, ARCHITECTURAL & BUILDING WORKS OF TWO UNDERGROUND STATION (CHOTI CHOUPAR & BADI CHOUPAR), SHAFT AND TUNNELS OF PHASE 1B OF JAIPUR METRO  Engineering, Information, Imagination. 56, Indo-Asia House, Institutional Area, sector-44 Gurgaon - 122002 (Haryana)							
								DY CSTE/AFC				ED/S&T		CSO									
								DY CSTE/SIGNALLING		CSTE-III		GM/O		GMM									
	DY CE/PLANNING		DY CEE/E&M		DY CEE/ECS		ED/ELEC-II																
	DY CEE/(E)UG-TR		CGM(E) UG-TR		PM		CPM																
	REV		PARTICULARS		DRN.		CHD.						VER.		DATE		ISSUE DATE		REV. FOR CONSTRUCTION				
	REFERENCE DRAWINGS		Drg. No.		Description																		

PHASE 1B JAIPUR METRO PROJECT						
STATION: CHOTI CHOUPAR						
DRAWING TITLE: CABLE TRAY LAYOUT CONCOURSE LEVEL						
DRAWN BY : SURJEET		CHECKED BY: H.O.B		VERIFIED BY: LRS		JP/EW/1B/DDC01 CABLE TRAY
DATE: 31-03-2015		REV: R0		STATUS: FOR TENDER		
DRAWING NUMBER: JP-TD-CT-10CC-1304		SHEET NO. 4 OF 4		SHEET SIZE UNE A1		ORDER N° P36-0017
This drawing must not be either loaned, copied or otherwise reproduced in whole or in part or used for any purpose without the prior written permission of DMRC.						

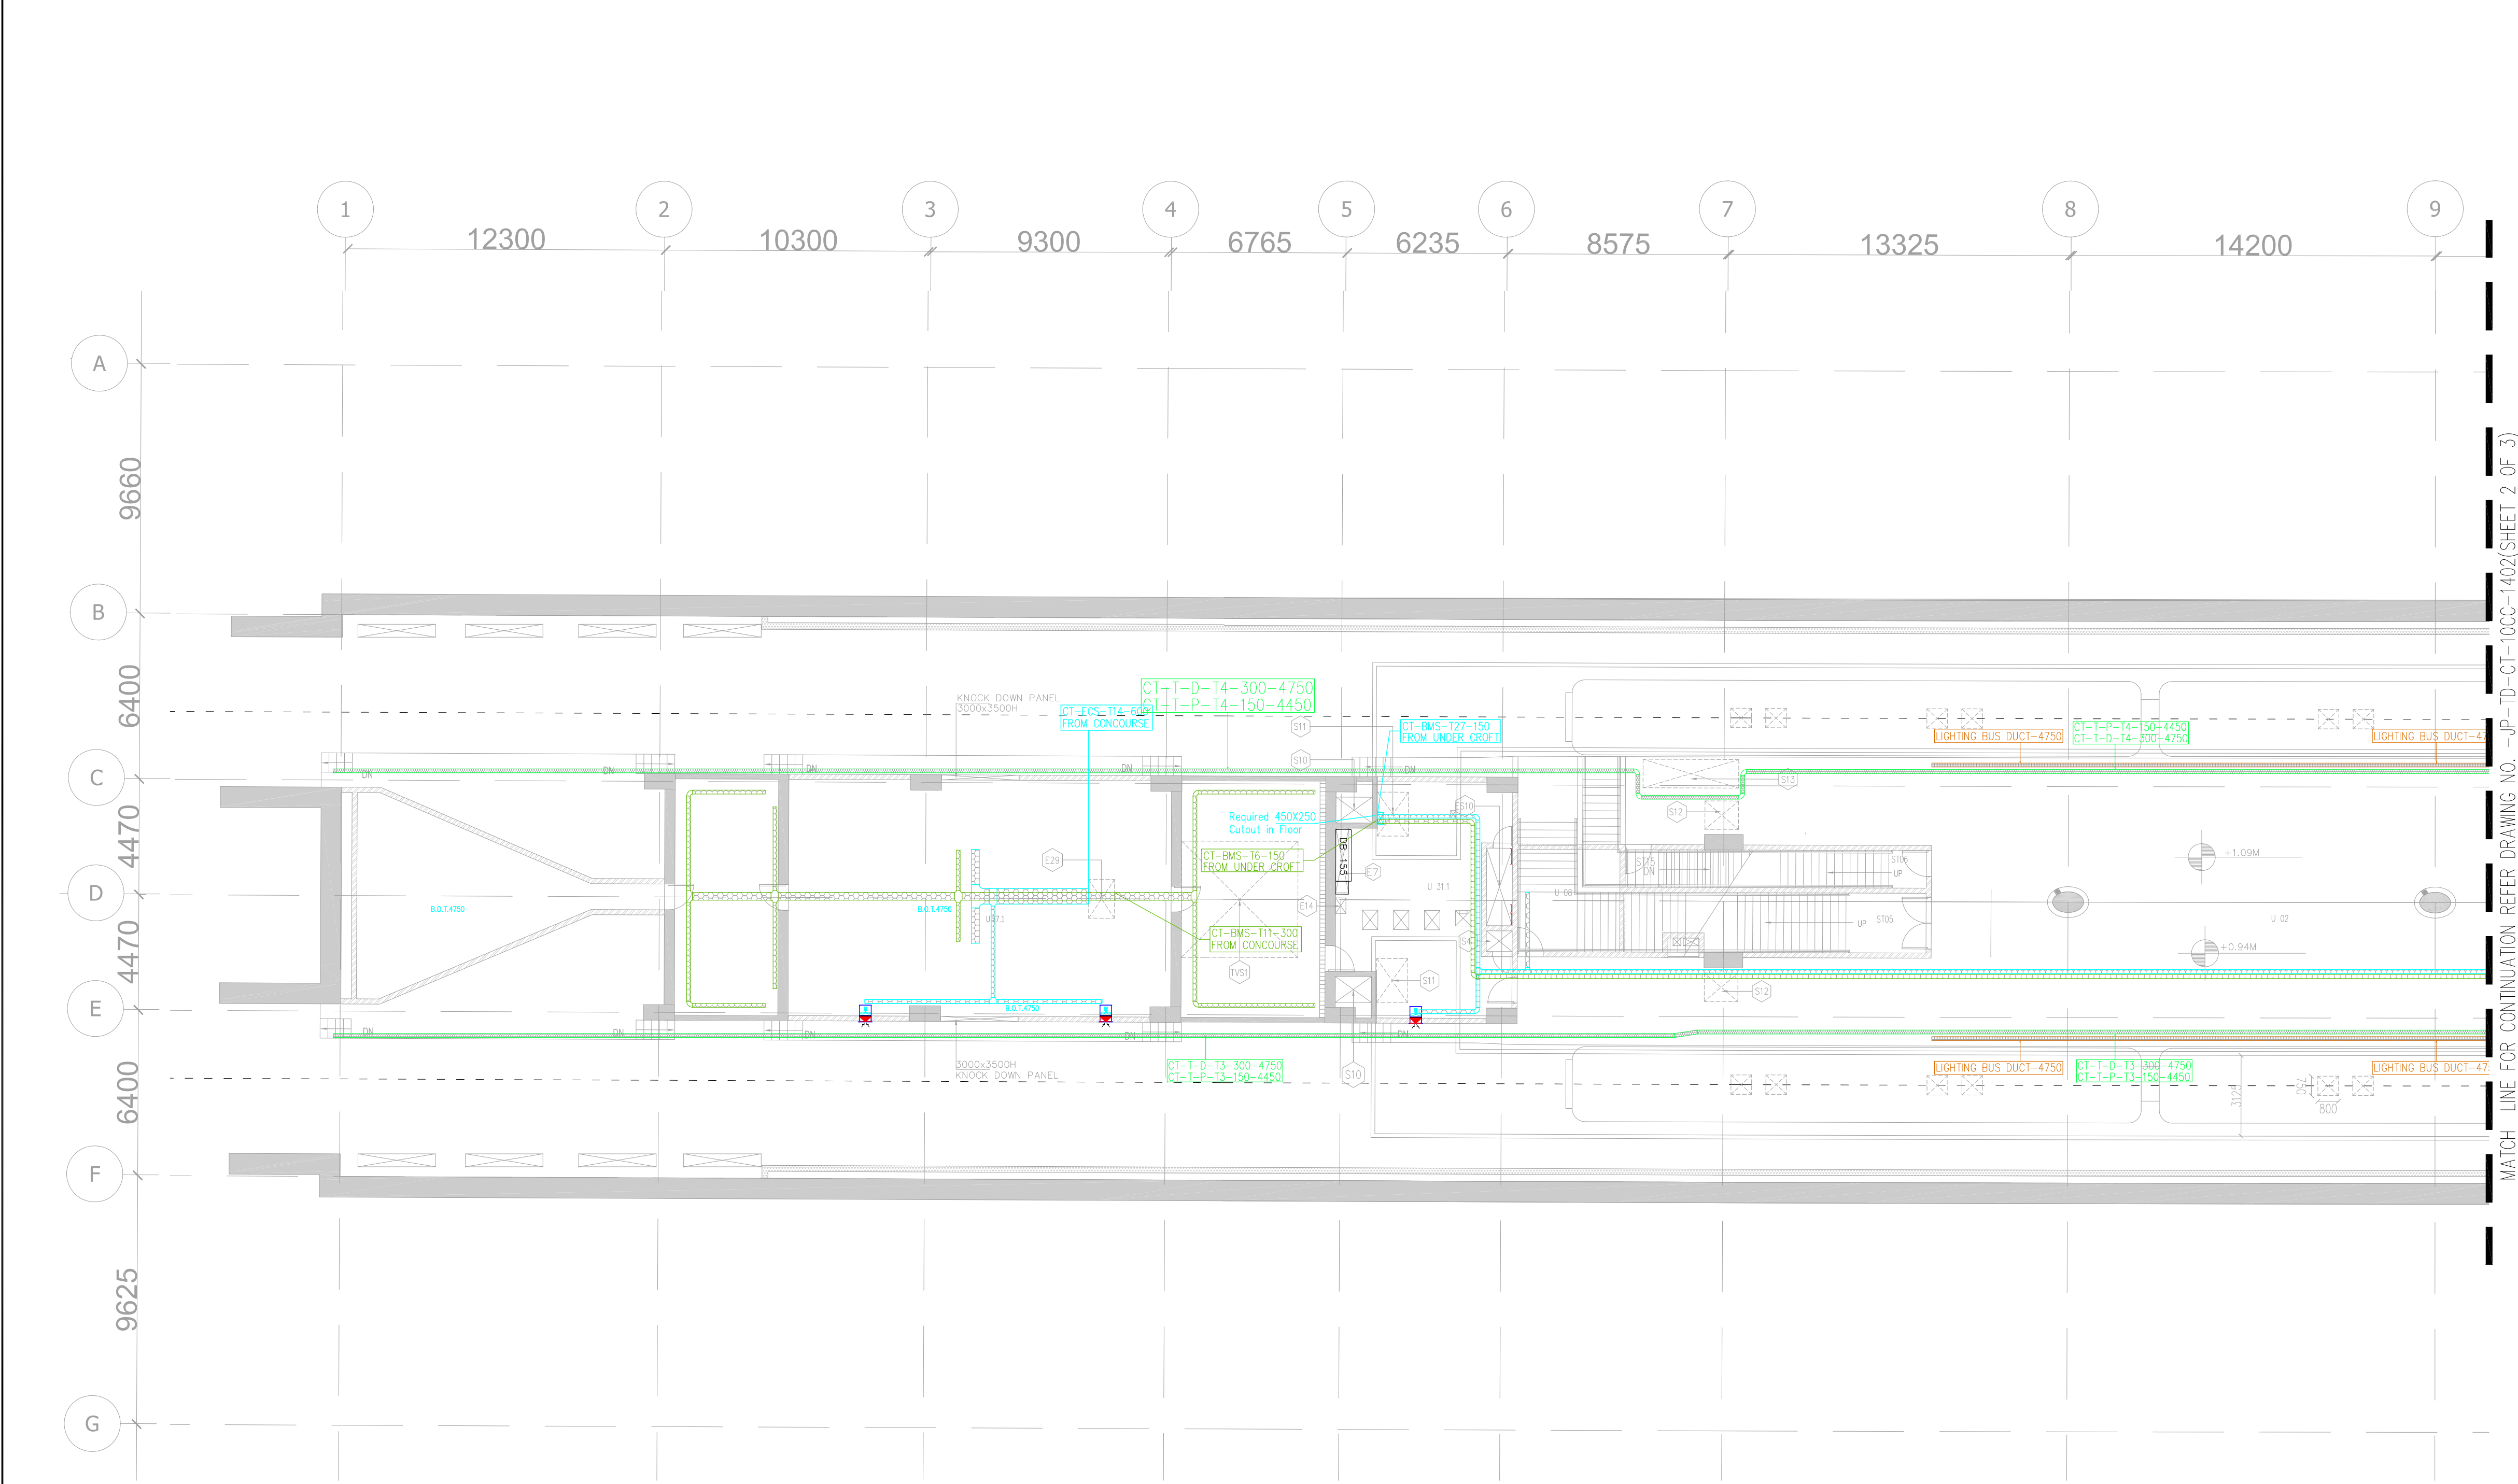

ROOM SCHEDULE			
S.NO.	ROOM SCHEDULE	ROOM NAME	AREA (Sq.M)
1	U02	Paid Area	1362.05*
2	U08	FIRST AID SPACE	15.68
3	U12	CLEANER'S ROOM 1	30.86
4	U13	REFUSE STORE 1	15.68
5	U18.3	DB ROOM	14.59
6	U18.4	DB ROOM	13.85
7	U25.1	AUXILIARY SUB STATION(ASST)	348.40*
8	U25.2	AUXILIARY SUB STATION(ASST)	356.60*
9	U27.1	ELECTRICAL UPS ROOM 1	112.83*
10	U27.2	ELECTRICAL UPS ROOM 2	107.25
11	U28	ISM ROOM	36.28
12	U29	COMA ROOM	30.86
13	U31.1	SEEPAGE ROOM 1	22.77*
14	U31.2	SEEPAGE ROOM 2	22.77*
15	U32	SEWAGE ROOM	26.34*
16	U57.1	TUNNEL VENTILATION ROOM(TVS)1	133.67*
17	U57.2	TUNNEL VENTILATION ROOM(TVS)2	133.67*
18	PSB	PLATFORM SUPERVISOR BOOTH	6.76
19	U62	SPARE ROOM	28.04*
20	U63	E & W STAFF ROOM	30.86
21	U64	E & W STAFF ROOM	30.86
22	U65	L & E STAFF	28.40
23	U66	L & E STORE	28.40
24	U67	TRACTION STAFF	28.40
25	U68	TRACTION STORE	29.47


* AS PER POLY LINE

ELECTRICAL CUT OUT SCHEDULE				
OUT OUT NUMBER	PURPOSE	SIZE (M)	AREA (Sq.M)	CUTOFF POSITION
E1	MAIN LT PANEL (DB-100/200)	1.00 X 11.3	11.3	FLOOR
E2	TRAF-01 FOR HT CABLE	0.75 X 0.30	0.225	FLOOR
E2A	TRAF-01 FOR CONTROL CABLE	0.20M Ø SLEEVE	-	FLOOR
E3	HT PANEL INCOMING	1.80 X 1.10	1.98	FLOOR
E4	HT PANEL CAM	1.80 X 0.20	0.36	FLOOR
E5	AC DC-DB	0.30 X 0.30	0.09	FLOOR
E6	BATTERY CHARGER & BATTERY BANK	0.30 X 0.30	0.09	FLOOR
E7	DB-155/DB-255	2.50X 0.50	1.25	FLOOR
E8	ESCALATOR CONTROL PANEL	0.20M Ø SLEEVE (8 Nos)	-	FLOOR
E9	DISTRIBUTION BOARD	0.30 X 0.20	0.60	FLOOR
ES10	ELECTRICAL CUTOFF- 2NOS	3.00 X 1.00	3.00	FLOOR
E11	RTU	0.30 M Ø SLEEVE (2 Nos)	-	FLOOR
E12	MARSHALING BOX	0.15M Ø SLEEVE (4 Nos)	-	FLOOR
E13	DB-111/DB-211	1.90 X 0.30	0.88	FLOOR
E14	PLC PANEL	0.60 X 0.40	0.24	FLOOR
E15	PLC PANEL	0.60 X 0.60	0.36	FLOOR
E16	DB-150/DB-250	5.30 X 0.60	3.18	FLOOR
E17	DB-151/DB-251	3.70 X 0.40	1.48	FLOOR
E18	DB-120/DB-220	3.70 X 0.40	1.48	FLOOR
E19	DB-110/DB-210	4.60 X 0.40	1.84	FLOOR
E20	CAPACITOR PANEL	1.00 X 0.30	0.30	FLOOR
E21	UPS-1 & UPS-2	2.50 X 0.30	0.75	FLOOR
E22	UPS ATS	1.10 X 0.30	0.33	FLOOR
E23	DB-180/280	3.70 X 0.40	1.48	FLOOR
E24	BATTERY RACK - 4NOS.	0.20 X 0.20	0.04	FLOOR
E25	2NOS. CUTOFF FOR BMS/ECS	0.30 X 0.30	0.09	FLOOR
E26	ELECTRICAL CUTOFF	1.00 X 0.50	0.5	FLOOR
E27	ELECTRICAL CUTOFF	1.20 X 0.50	0.6	FLOOR
E28	BMS CONTROL PANEL	1.20 X 0.44	0.528	FLOOR

LEGEND: -

	ELECTRICAL POWER CABLE TRAY
	ECS POWER CABLE TRAY
	TELE. CABLE TRAY
	CDMA CABLE TRAY
	S&T CABLE TRAY
	BMS CABLE TRAY

KEY PLAN

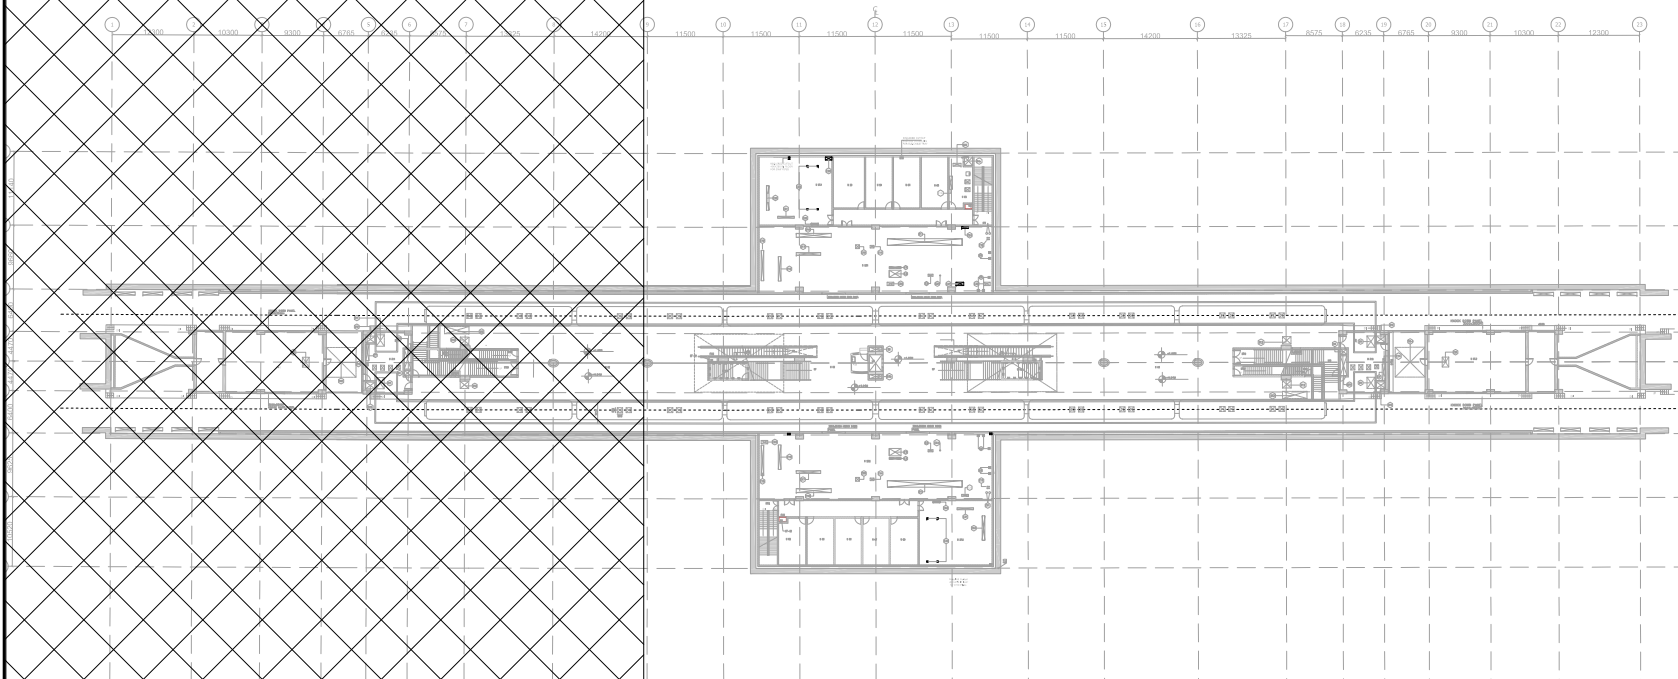

GENERAL NOTES:

- ALL DIMENSIONS ARE IN MILLIMETERS.
- ALL DIMENSIONS ARE TO BE READ AND NOT MEASURED.
- ANY DISCREPANCIES MUST BE BROUGHT TO THE NOTICE OF THE DMRC BEFORE EXECUTION OF THE WORK AT SITE.
- THIS DRAWING MUST BE READ IN CONJUNCTION WITH ALL RELEVANT ARCHITECTURAL, STRUCTURAL, PLUMBING & FIRE FIGHTING, ELECTRICAL AND TRAFFIC MANAGEMENT DRAWINGS.
- ALL DOOR/WINDOW GILL & LINTEL LEVELS ARE MEASURED FROM MAIN FLOOR FINISHED LEVELS.

REFERENCE DRAWINGS	
Drg. No.	Description

REV	PARTICULARS	DRN.	CHD.	VER.	DATE	ISSUE DATE	REV. FOR CONSTRUCTION

APPROVAL BY DMRC			
DMRC APPROVAL	MGR/ARCH	DY CA (UG)-III	CA/ARCH
DY CSTE/TELECOM	CSTE-I	DY CE/DESIGN	CE/TECH
DY CSTE/AFC		ED/S&T	CSO
DY CSTE/SIGNALLING	CSTE-III	GM/O	GMM
DY CE/PLANNING	DY CEE/E&M	DY CEE/ECS	ED/ELEC-II
DY CEE(E)/UG-TR	CGM(E) UG-TR	PM	CPM

Certified that this document has been designed and checked in accordance with DDC Quality Assurance Plan.

Authorised Signatory for DDC.
JP/EW/1B/DDC01 Project Manager

Architecture Design In-charge/ Coordinator	Structure Design In-charge/ Coordinator	E&M Design In-charge/ Coordinator
---	--	--------------------------------------

DETAIL DESIGN CONSULTANT (DDC) FOR CIVIL, ARCHITECTURAL & BUILDING WORKS OF TWO UNDERGROUND STATION (CHOTI CHOUPAR & BADI CHOUPAR), SHAFT AND TUNNELS OF PHASE 1B OF JAIPUR METRO

ayesa Engineering, Information, Imagination.

56, Indo-Asia House, Institutional Area, sector-44 Gurgaon - 122002 (Haryana)

DELHI METRO RAIL CORPORATION LTD.
Metro Bhawan , Fire Brigade Lane, Barakhamba Road, New Delhi-110001



PHASE 1B JAIPUR METRO PROJECT

STATION: CHOTI CHOUPAR

DRAWING TITLE: CABLE TRAY LAYOUT - PLATFORM LEVEL

DRAWN BY:	SURJEET	CHECKED BY:	H.O.B	VERIFIED BY:	L.R.S
DATE:	31-03-2015	REV:	R0	GRAPHICAL SCALE:	1:150
DRAWING NUMBER:	JP-TD-CT-10CC-1401	SHEET NO.	1 OF 3	SHEET SIZE	A1
		ORDER N°	P36-0017		

THIS drawing must not be either loaned, copied or otherwise reproduced in whole or in part or used for any purpose without the prior written permission of DMRC.

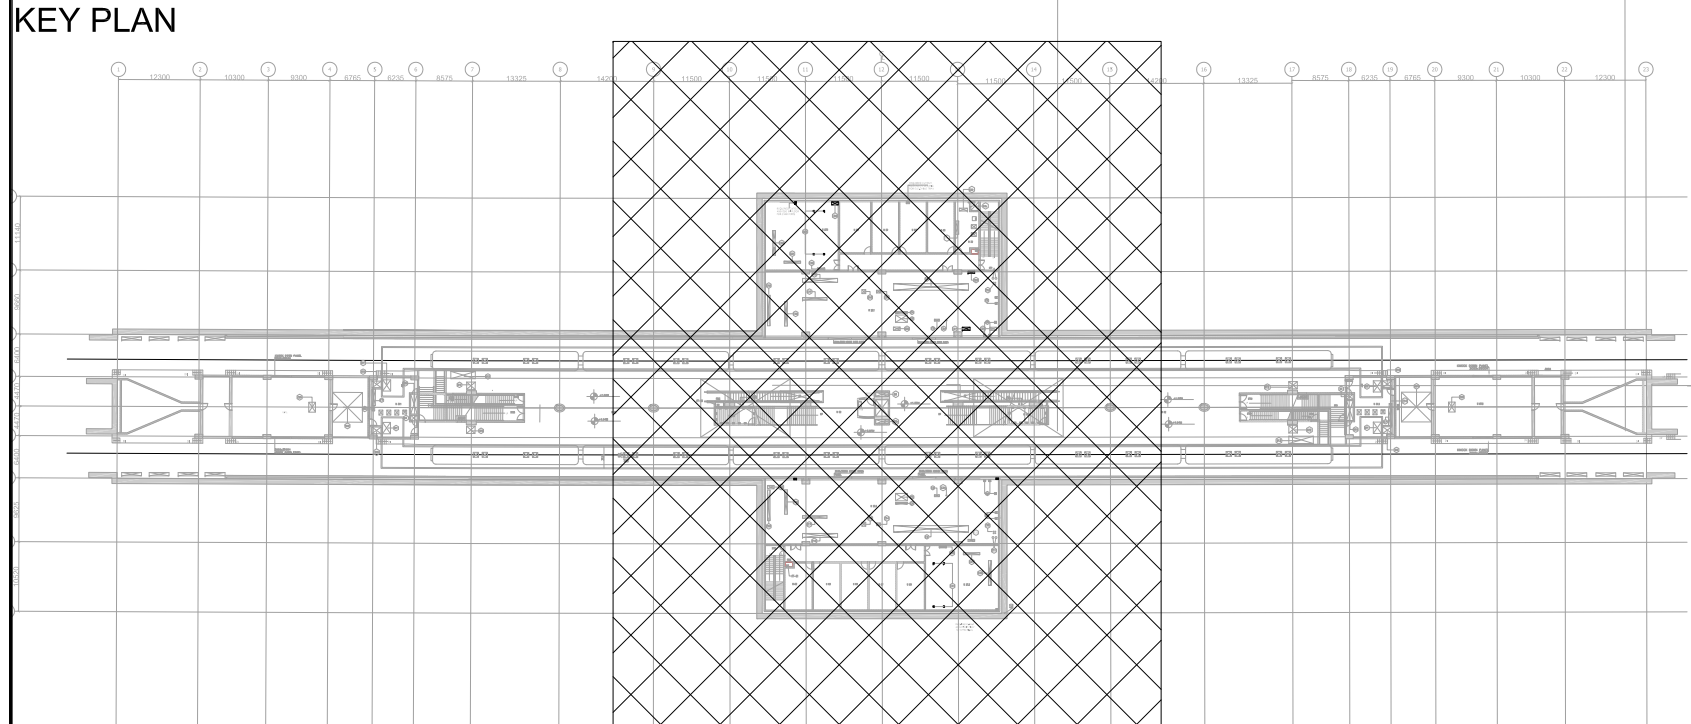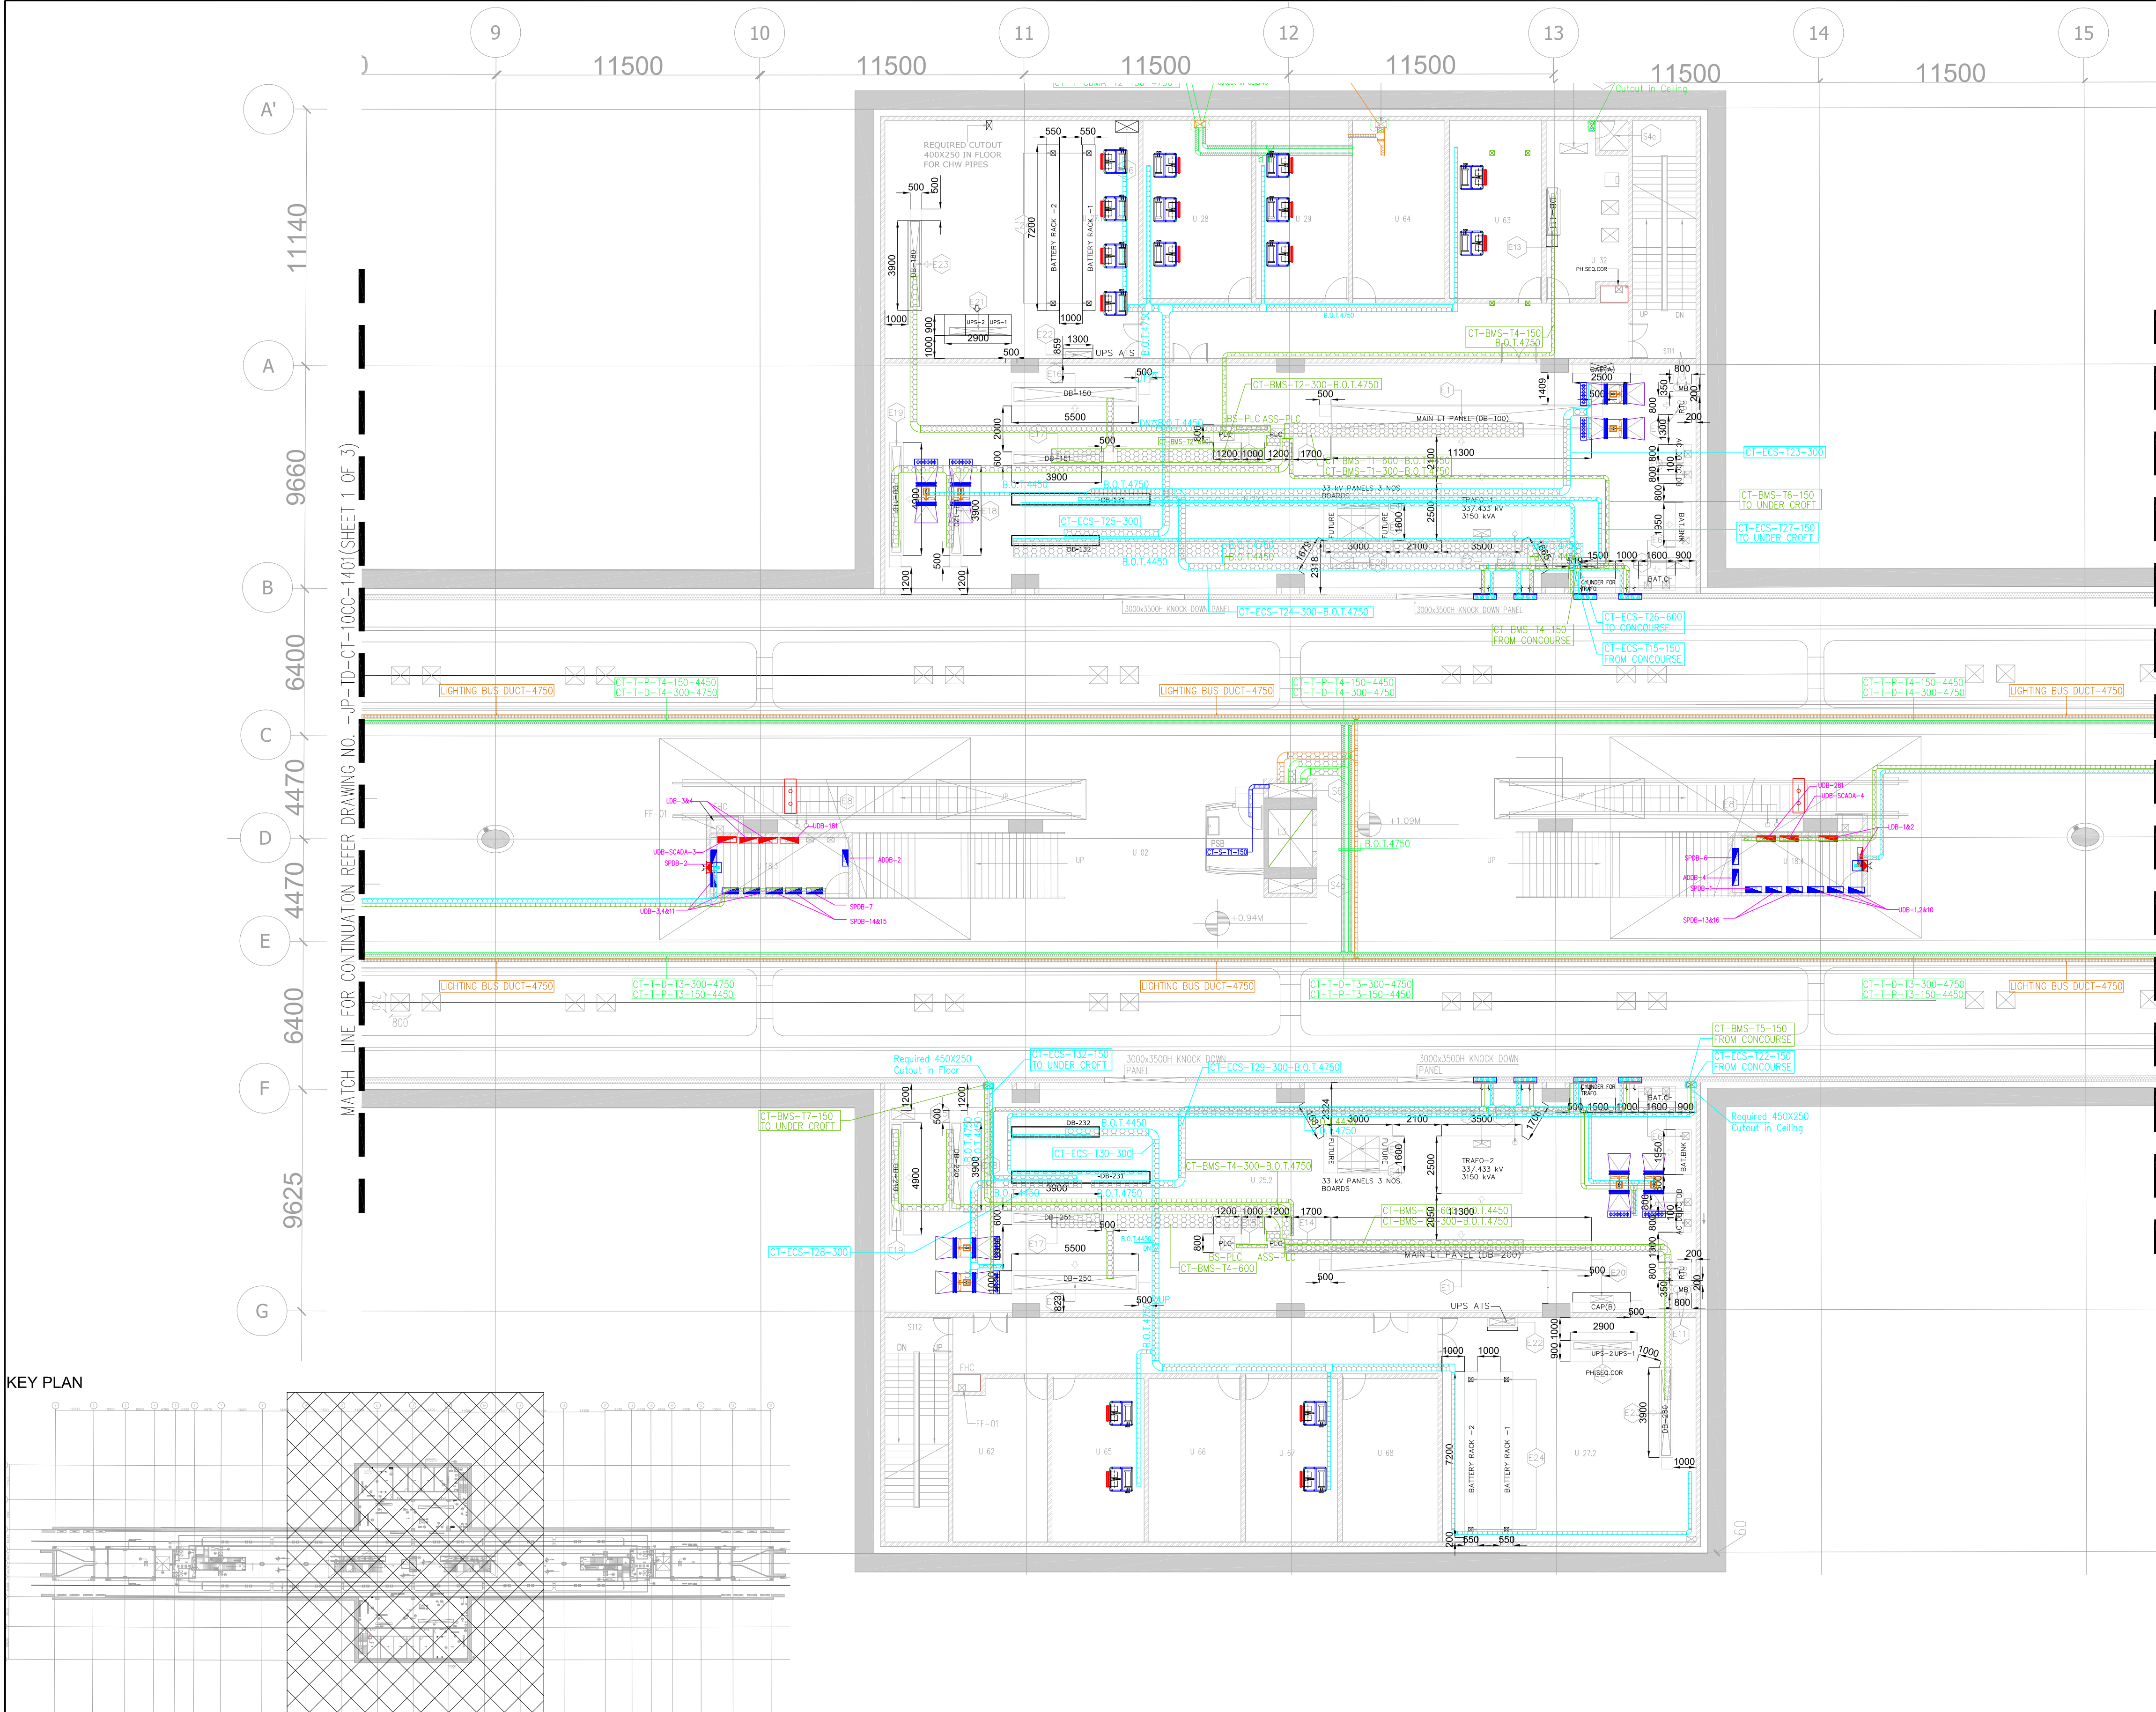

ROOM SCHEDULE			
S.NO.	ROOM SCHEDULE	ROOM NAME	AREA (Sq.m.)
1	U02	PAID AREA	1362.05*
2	U08	FIRST AID SPACE	3.960 x 3.960 15.68
3	U12	CLEANER'S ROOM 1	4.000 x 7.715 30.86
4	U13	REFUSE STORE 1	3.960 x 3.960 15.68
5	U18.3	DB ROOM	5.955 x 2.450 14.59
6	U18.4	DB ROOM	5.655 x 2.450 13.85
7	U25.1	AUXILIARY SUB STATION(ASST)	35.200 x 10.000 348.40*
8	U25.2	AUXILIARY SUB STATION(ASST)	35.200 x 10.000 356.60*
9	U27.1	ELECTRICAL UPS ROOM 1	11.000 x 10.300 112.83*
10	U27.2	ELECTRICAL UPS ROOM 2	11.000 x 9.750 107.25
11	U28	CSM ROOM	4.700 x 7.715 36.26
12	U29	CDMA ROOM	4.000 x 7.715 30.86
13	U31.1	SEEPAGE ROOM 1	5.900 x 4.470 22.77*
14	U31.2	SEEPAGE ROOM 2	5.900 x 4.470 22.77*
15	U32	SEWAGE ROOM	3.550 x 7.715 26.34*
16	U57.1	TUNNEL VENTILATION ROOM(TVS)	14.800 x 9.140 133.67*
17	U57.2	TUNNEL VENTILATION ROOM(TVS)	14.800 x 9.140 133.67*
18	PSB	PLATFORM SUPERVISOR BOOTH	2.550 x 2.650 6.76
19	U62	SPARE ROOM	4.000 x 7.100 28.06*
20	U63	E & M STAFF ROOM	4.000 x 7.715 30.86
21	U64	E & M STORE ROOM	4.000 x 7.715 30.86
22	U65	L & E STAFF	4.000 x 7.100 28.40
23	U66	L & E STAFF	4.000 x 7.100 28.40
24	U67	TRACTION STAFF	4.000 x 7.100 28.40
25	U68	TRACTION STORE	4.150 x 7.100 29.47

* AS PER POLY LINE

ELECTRICAL CUT OUT SCHEDULE				
CUT OUT NUMBER	PURPOSE	SIZE (M)	AREA (Sq.M)	CUTOUT POSITION
E1	MAIN LT PANEL (DB-100/200)	1.00 X 11.3	11.3	FLOOR
E2	TRAF-01 FOR HT CABLE	0.75 X 0.30	0.225	FLOOR
E2A	TRAF-01 FOR CONTROL CABLE	0.20M Ø SLEEVE	-	FLOOR
E3	HT PANEL INCOMING	1.80 X 1.10	1.98	FLOOR
E4	HT PANEL C&M	1.80 X 0.20	0.36	FLOOR
E5	AC DC-DB	0.30 X 0.30	0.09	FLOOR
E6	BATTERY CHARGER & BATTERY BANK	0.30 X 0.30	0.09	FLOOR
E7	DB-155/DB-255	2.50 X 0.50	1.25	FLOOR
E8	ESCALATOR CONTROL PANEL	0.20M Ø SLEEVE (8 Nos)	-	FLOOR
E9	DISTRIBUTION BOARD	0.30 X 0.20	0.60	FLOOR
E10	ELECTRICAL CUTOFF- 2NOS	3.00 X 1.00	3.00	FLOOR
E11	RTU	0.30 M Ø SLEEVE (2 Nos)	-	FLOOR
E12	MARSHALING BOX	0.15M Ø SLEEVE (4 Nos)	-	FLOOR
E13	DB-111/DB-211	1.80 X 0.30	0.88	FLOOR
E14	PLC PANEL	0.60 X 0.40	0.24	FLOOR
E15	PLC PANEL	0.60 X 0.60	0.36	FLOOR
E16	DB-150/DB-250	5.30 X 0.60	3.18	FLOOR
E17	DB-151/DB-251	3.70 X 0.40	1.48	FLOOR
E18	DB-120/DB-220	3.70 X 0.40	1.48	FLOOR
E19	DB-110/DB-210	4.60 X 0.40	1.84	FLOOR
E20	CAPACITOR PANEL	1.00 X 0.30	0.30	FLOOR
E21	UPS-1 & UPS-2	2.50 X 0.30	0.75	FLOOR
E22	UPS ATS	1.10 X 0.30	0.33	FLOOR
E23	DB-180/280	3.70 X 0.40	1.48	FLOOR
E24	BATTERY RACK - 4NOS	0.20 X 0.20	0.04	FLOOR
E25	2NOS. CUTOFF FOR BMS/ECS	0.30 X 0.30	0.09	FLOOR
E26	ELECTRICAL CUTOFF	1.00 X 0.50	0.5	FLOOR
E27	ELECTRICAL CUTOFF	1.20 X 0.50	0.6	FLOOR
E28	BMS CONTROL PANEL	1.20 X 0.44	0.528	FLOOR

LEGEND:-	
	ELECTRICAL POWER CABLE TRAY
	ECS POWER CABLE TRAY
	TELE. CABLE TRAY
	CDMA CABLE TRAY
	S&T CABLE TRAY
	BMS CABLE TRAY

GENERAL NOTES:

- ALL DIMENSIONS ARE IN MILLIMETERS.
- ALL DIMENSIONS ARE TO BE READ AND NOT MEASURED.
- ANY DISCREPANCIES MUST BE BROUGHT TO THE NOTICE OF THE DMRC BEFORE EXECUTION OF THE WORK AT SITE.
- THIS DRAWING MUST BE READ IN CONJUNCTION WITH ALL RELEVANT ARCHITECTURAL, STRUCTURAL, PLUMBING & FIRE FIGHTING, ELECTRICAL AND TRAFFIC MANAGEMENT DRAWINGS.
- ALL DOOR/WINDOW CILL & UNTEL LEVELS ARE MEASURED FROM MAIN FLOOR FINISHED LEVELS.

REFERENCE DRAWINGS

Drg. No.	Description

REV	PARTICULARS	DRN.	CHD.	VER.	DATE	ISSUE DATE	REV. FOR CONSTRUCTION

APPROVAL BY DMRC

DMRC APPROVAL	MGR/ARCH	DY CA (UG)-III	CA/ARCH
DY CSTE/TELECOM	CSTE-I	DY CE/DESIGN	CE/TECH
DY CSTE/AFC		ED/S&T	CSO
DY CSTE/SIGNALLING	CSTE-III	GM/O	GMM
DY CE/PLANNING	DY CEE/EXM	DY CEE/ECS	ED/ELEC-II
DY CEE(E)/UG-TR	CGM(E) UG-TR	PM	CPM

Certified that this document has been designed and checked in accordance with DDC Quality Assurance Plan.

Architecture Design In-charge/ Coordinator	Structure Design In-charge/ Coordinator	E&M Design In-charge/ Coordinator
---	--	--------------------------------------

Authorised Signatory for DDC.
JP/EW/1B/DDC01 Project Manager

DETAIL DESIGN CONSULTANT (DDC) FOR CIVIL, ARCHITECTURAL & BUILDING WORKS OF TWO UNDERGROUND STATION (CHOTI CHOUPAR & BADI CHOUPAR), SHAFT AND TUNNELS OF PHASE 1B OF JAIPUR METRO

ayesa Engineering, Information, Imagination.

56, Indo-Asia House, Institutional Area, sector-44 Gurgaon - 122002 (Haryana)

DELHI METRO RAIL CORPORATION LTD.
Metro Bhawan , Fire Brigade Lane, Barakhamba Road, New Delhi-110001

PHASE 1B JAIPUR METRO PROJECT

STATION: CHOTI CHOUPAR


DRAWING TITLE: CABLE TRAY LAYOUT - PLATFORM LEVEL

DRAWN BY:	SURJEET	CHECKED BY:	H.O.B	VERIFIED BY:	L.R.S
DATE:	31-03-2015	REV:	R0	GRAPHICAL SCALE:	1:150
DRAWING NUMBER:	JP-TD-CT-10CC-1402	SHEET NO.	2 OF 3	SHEET SIZE	A1
				ORDER N°	P36-0017


FOR TENDER

THIS drawing must not be either loaned, copied or otherwise reproduced in whole or in part or used for any purpose without the prior written permission of DMRC.



THIS DRAWING IS THE PROPERTY OF DELHI METRO RAIL CORPORATION LTD.	GENERAL NOTES: 1. ALL DIMENSIONS ARE IN MILLIMETERS. 2. ALL DIMENSIONS ARE TO BE READ AND NOT MEASURED. 3. ANY DISCREPANCIES MUST BE BROUGHT TO THE NOTICE OF THE DMRC BEFORE EXECUTION OF THE WORK AT SITE. 4. THIS DRAWING MUST BE READ IN CONJUNCTION WITH ALL RELEVANT ARCHITECTURAL, STRUCTURAL, PLUMBING & FIRE FIGHTING, ELECTRICAL AND TRAFFIC MANAGEMENT DRAWINGS. 5. ALL DOOR/WINDOW CILL & LINTEL LEVELS ARE MEASURED FROM MAIN FLOOR FINISHED LEVELS.								REVISIONS								APPROVAL BY DMRC				Certified that this document has been designed and checked in accordance with DDC Quality Assurance Plan.				Authorised Signatory for DDC. JP/EW/1B/DDC01 Project Manager				 DELHI METRO RAIL CORPORATION LTD. Metro Bhawan , Fire Brigade Lane, Barakhamba Road, New Delhi-110001	
	REFERENCE DRAWINGS <table border="1"> <thead> <tr> <th>Drg. No.</th> <th>Description</th> </tr> </thead> <tbody> <tr><td> </td><td> </td></tr> <tr><td> </td><td> </td></tr> <tr><td> </td><td> </td></tr> <tr><td> </td><td> </td></tr> </tbody> </table>								Drg. No.	Description									DMRC APPROVAL		MGR/ARCH		DY CA (UG)-III		CA/ARCH		Architecture Design In-charge/ Coordinator		Structure Design In-charge/ Coordinator		E&M Design In-charge/ Coordinator		DETAIL DESIGN CONSULTANT (DDC) FOR CIVIL, ARCHITECTURAL & BUILDING WORKS OF TWO UNDERGROUND STATION (CHOTI CHOUPAR & BADI CHOUPAR), SHAFT AND TUNNELS OF PHASE 1B OF JAIPUR METRO  Engineering. Information. Imagination. 56, Indo-Asia House, Institutional Area, sector-44 Gurgaon - 122002 (Haryana)																																						
									Drg. No.	Description	
	DY CSTE/TELECOM		CSTE-I		DY CE/DESIGN		CE/TECH	
	DY CSTE/AFC				ED/S&T		CSO	
	DY CSTE/SIGNALLING		CSTE-III		GM/O		GMM	
DY CE/PLANNING		DY CEE/E&M		DY CEE/ECS		ED/ELEC -II	
DY CEE/(E)UG-TR		CGM/(E) UG-TR		PM		CPM	
REV		PARTICULARS		DRN.		CHD.		VER.		DATE		ISSUE DATE		REV. FOR CONSTRUCTION		PHASE 1B JAIPUR METRO PROJECT STATION: CHOTI CHOUPAR DRAWING TITLE: CABLE TRAY LAYOUT - PLATFORM LEVEL <table border="1"> <tr> <td colspan="2">DRAWN BY:</td> <td colspan="2">SURJEET</td> <td colspan="2">CHECKED BY:</td> <td colspan="2">H.O.B</td> <td colspan="2">VERIFIED BY:</td> <td colspan="2">L.R.S</td> <td colspan="2" rowspan="2">FOR TENDER</td> </tr> <tr> <td colspan="2">DATE:</td> <td colspan="2">31-03-2015</td> <td colspan="2">REV:</td> <td colspan="2">R0</td> <td colspan="2">GRAPHICAL SCALE:</td> <td colspan="2">1:150</td> <td colspan="2">STATUS:</td> </tr> <tr> <td colspan="4">DRAWING NUMBER:</td> <td colspan="4">JP-TD-CT-10CC-1403</td> <td colspan="2">SHEET NO.</td> <td colspan="2">3 OF 3</td> <td colspan="2">SHEET SIZE</td> <td colspan="2">A1</td> <td colspan="2">ORDER N°</td> <td colspan="2">P36-0017</td> </tr> </table> This drawing must not be either loaned, copied or otherwise reproduced in whole or in part or used for any purpose without the prior written permission of DMRC.								DRAWN BY:		SURJEET		CHECKED BY:		H.O.B		VERIFIED BY:		L.R.S		FOR TENDER		DATE:		31-03-2015		REV:		R0		GRAPHICAL SCALE:		1:150		STATUS:		DRAWING NUMBER:				JP-TD-CT-10CC-1403				SHEET NO.		3 OF 3		SHEET SIZE		A1		ORDER N°		P36-0017	
DRAWN BY:		SURJEET		CHECKED BY:		H.O.B		VERIFIED BY:		L.R.S		FOR TENDER	
DATE:		31-03-2015		REV:		R0		GRAPHICAL SCALE:		1:150				STATUS:	
DRAWING NUMBER:				JP-TD-CT-10CC-1403				SHEET NO.		3 OF 3		SHEET SIZE		A1		ORDER N°		P36-0017	

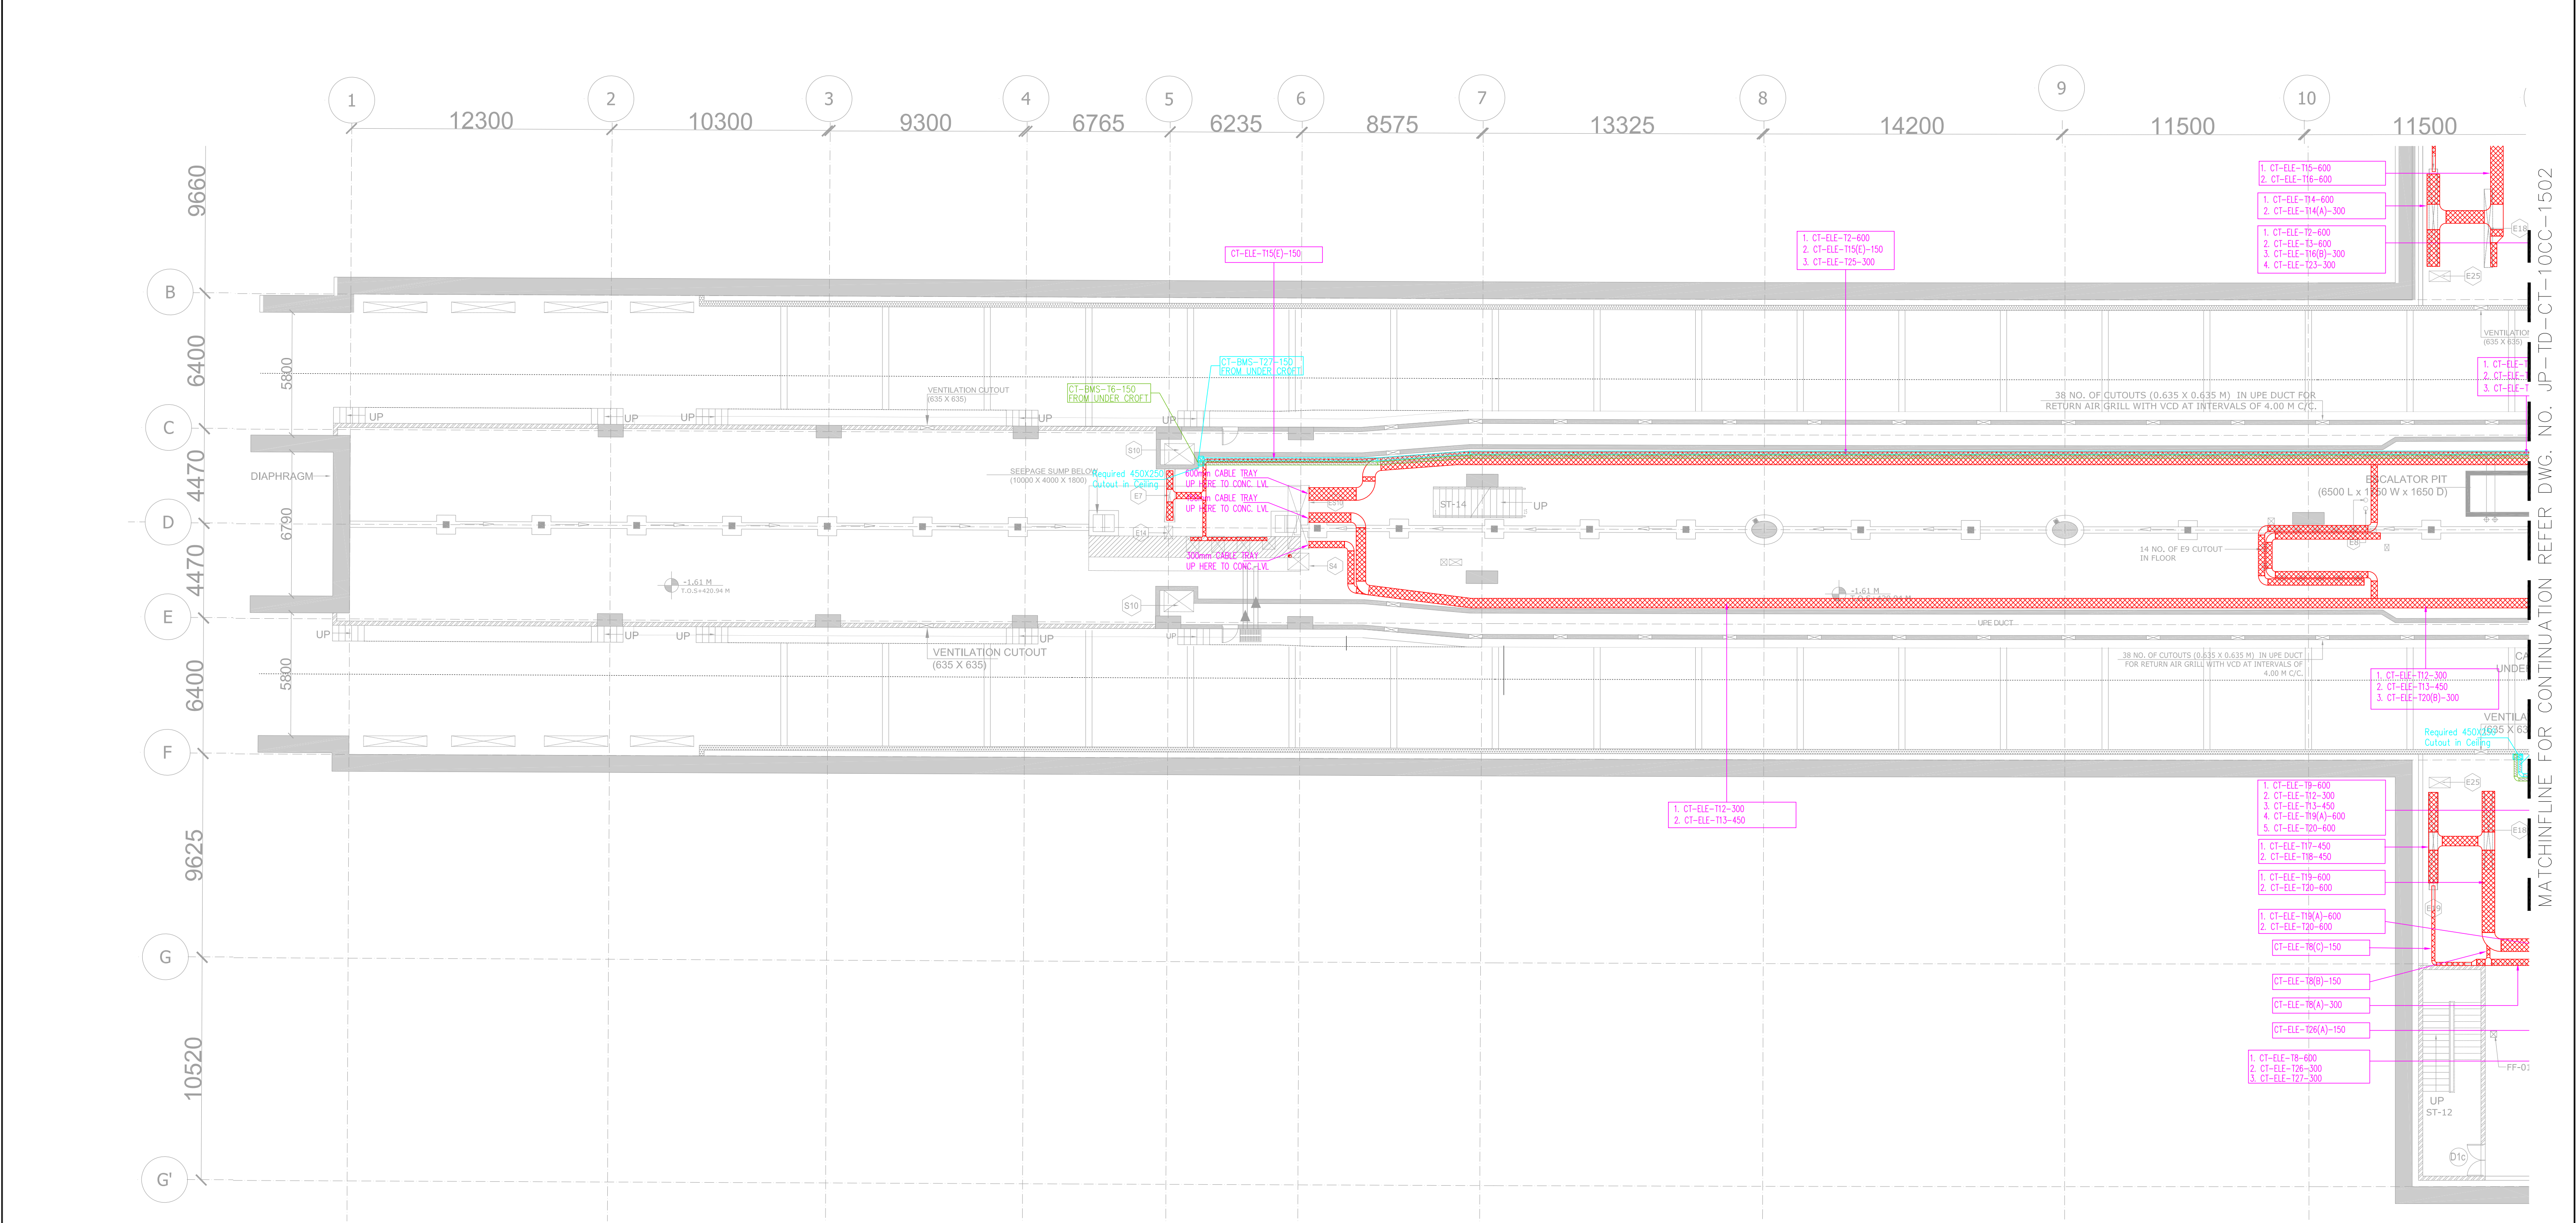

KEY PLAN

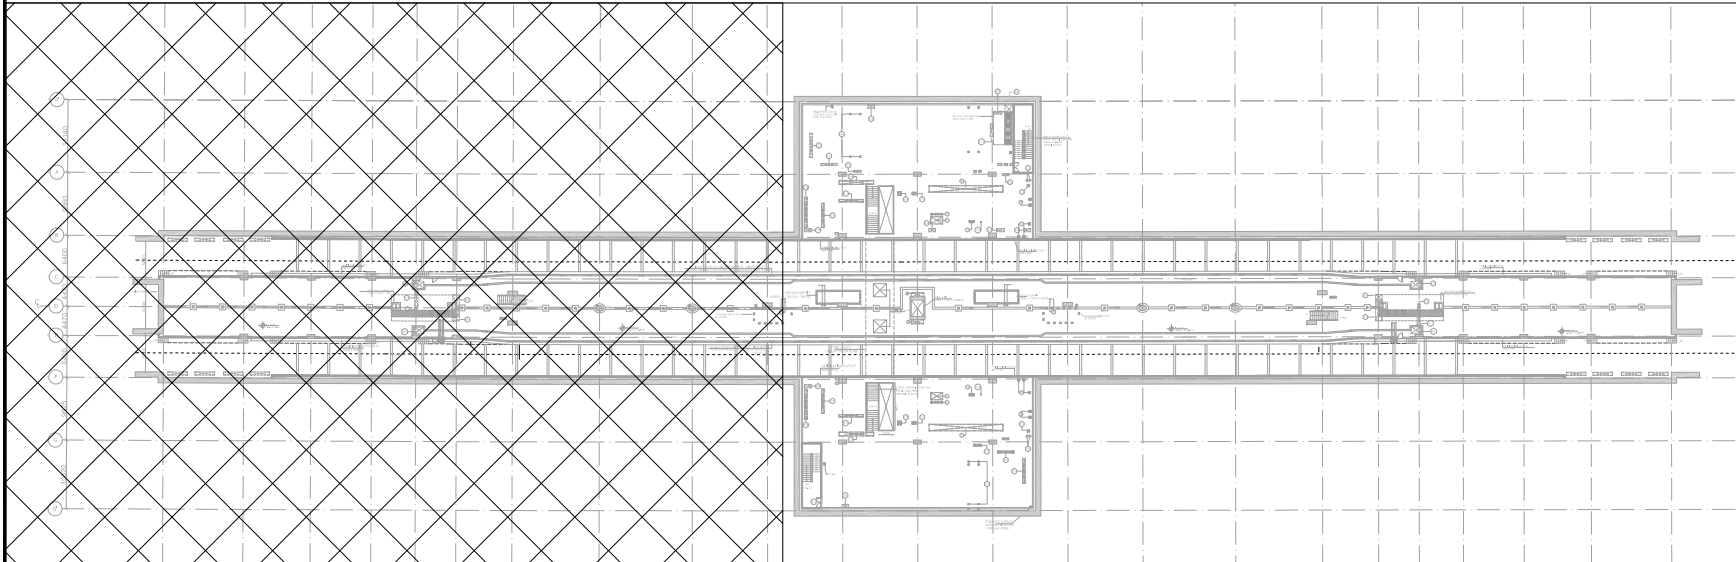

THIS DRAWING IS THE PROPERTY OF DELHI METRO RAIL CORPORATION LTD.	GENERAL NOTES: 1. ALL DIMENSIONS ARE IN MILLIMETERS. 2. ALL DIMENSIONS ARE TO BE READ AND NOT MEASURED. 3. ANY DISCREPANCIES MUST BE BROUGHT TO THE NOTICE OF THE DMRC BEFORE EXECUTION OF THE WORK AT SITE. 4. THIS DRAWING MUST BE READ IN CONJUNCTION WITH ALL RELEVANT ARCHITECTURAL, STRUCTURAL, PLUMBING & FIRE FIGHTING, ELECTRICAL AND TRAFFIC MANAGEMENT DRAWINGS. 5. ALL DOOR/WINDOW/CLL & LINTEL LEVELS ARE MEASURED FROM MAIN FLOOR FINISHED LEVELS.							REVISIONS				APPROVAL BY DMRC				Certified that this document has been designed and checked in accordance with DDC Quality Assurance Plan.			Authorised Signatory for DDC. JP/EW/1B/DDC01 Project Manager			 DELHI METRO RAIL CORPORATION LTD. Metro Bhawan , Fire Brigade Lane, Barakhamba Road, New Delhi-110001																
												DMRC APPROVAL				MGR/ARCH	DY CA (UG)-III	CA/ARCH	Architecture Design In-charge/ Coordinator			Structure Design In-charge/ Coordinator	E&M Design In-charge/ Coordinator	PHASE 1B JAIPUR METRO PROJECT														
												DY CSTE/TELECOM				CSTE-I	DY CE/DESIGN				CE/TECH			DETAIL DESIGN CONSULTANT (DDC) FOR CIVIL, ARCHITECTURAL & BUILDING WORKS OF TWO UNDERGROUND STATION (CHOTI CHOUPAR & BADI CHOUPAR), SHAFT AND TUNNELS OF PHASE 1B OF JAIPUR METRO														
												DY CSTE/AFC					ED/S&T				CSO																	
												DY CSTE/SIGNALLING				CSTE-III				GM/O				GMM														
												DY CE/PLANNING				DY CEE/E&M				DY CEE/ECS				ED/ELEC-II														
	DY CEE/(E)UG-TR				CGM(E) UG-TR				PM				CPM			56, Indo-Asia House, Institutional Area, sector-44 Gurgaon - 122002 (Haryana)																						
	REFERENCE DRAWINGS																							 56, Indo-Asia House, Institutional Area, sector-44 Gurgaon - 122002 (Haryana)														
	Drg. No.		Description																																			
REV							PARTICULARS	DRN.	CHD.	VER.	DATE	ISSUE DATE	REV. FOR CONSTRUCTION													DRAWING TITLE: CABLE TRAY LAYOUT UNDERCROFT LEVEL												
																											DRAWN BY : SURJEET			CHECKED BY: H.O.B		VERIFIED BY: LRS		JP/EW/1B/DDC01 CABLE TRAY				
																											DATE: 31-03-2015		REV: R0		GRAPHICAL SCALE: 1:150		STATUS: FOR TENDER					
																															DRAWING NUMBER: JP-TD-CT-10CC-1501		SHEET NO. 1 OF 3		SHEET SIZE UNE A1		ORDER N° P36-0017	
																				This drawing must not be either loaned, copied or otherwise reproduced in whole or in part or used for any purpose without the prior written permission of DMRC.																		

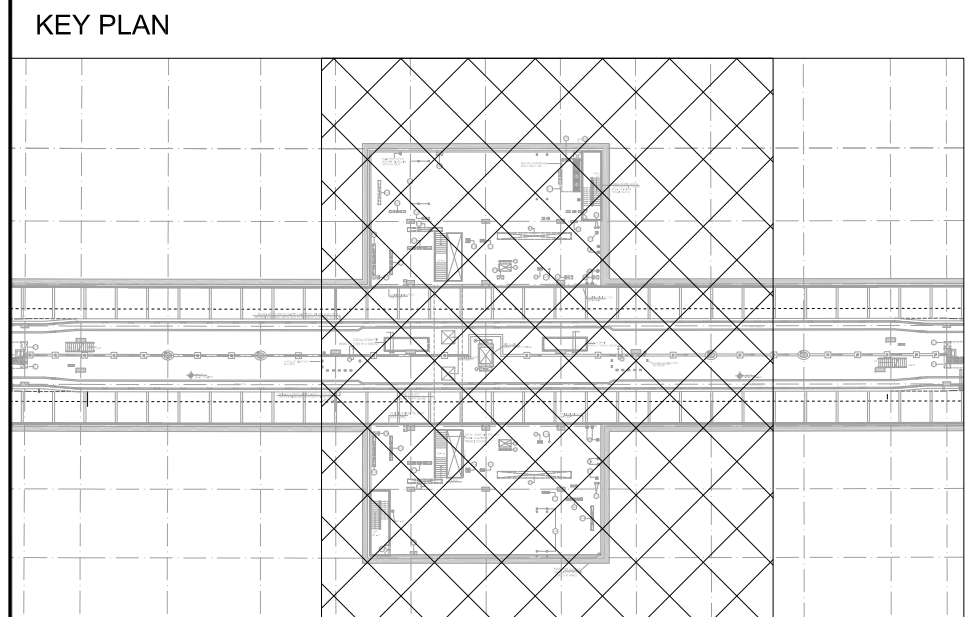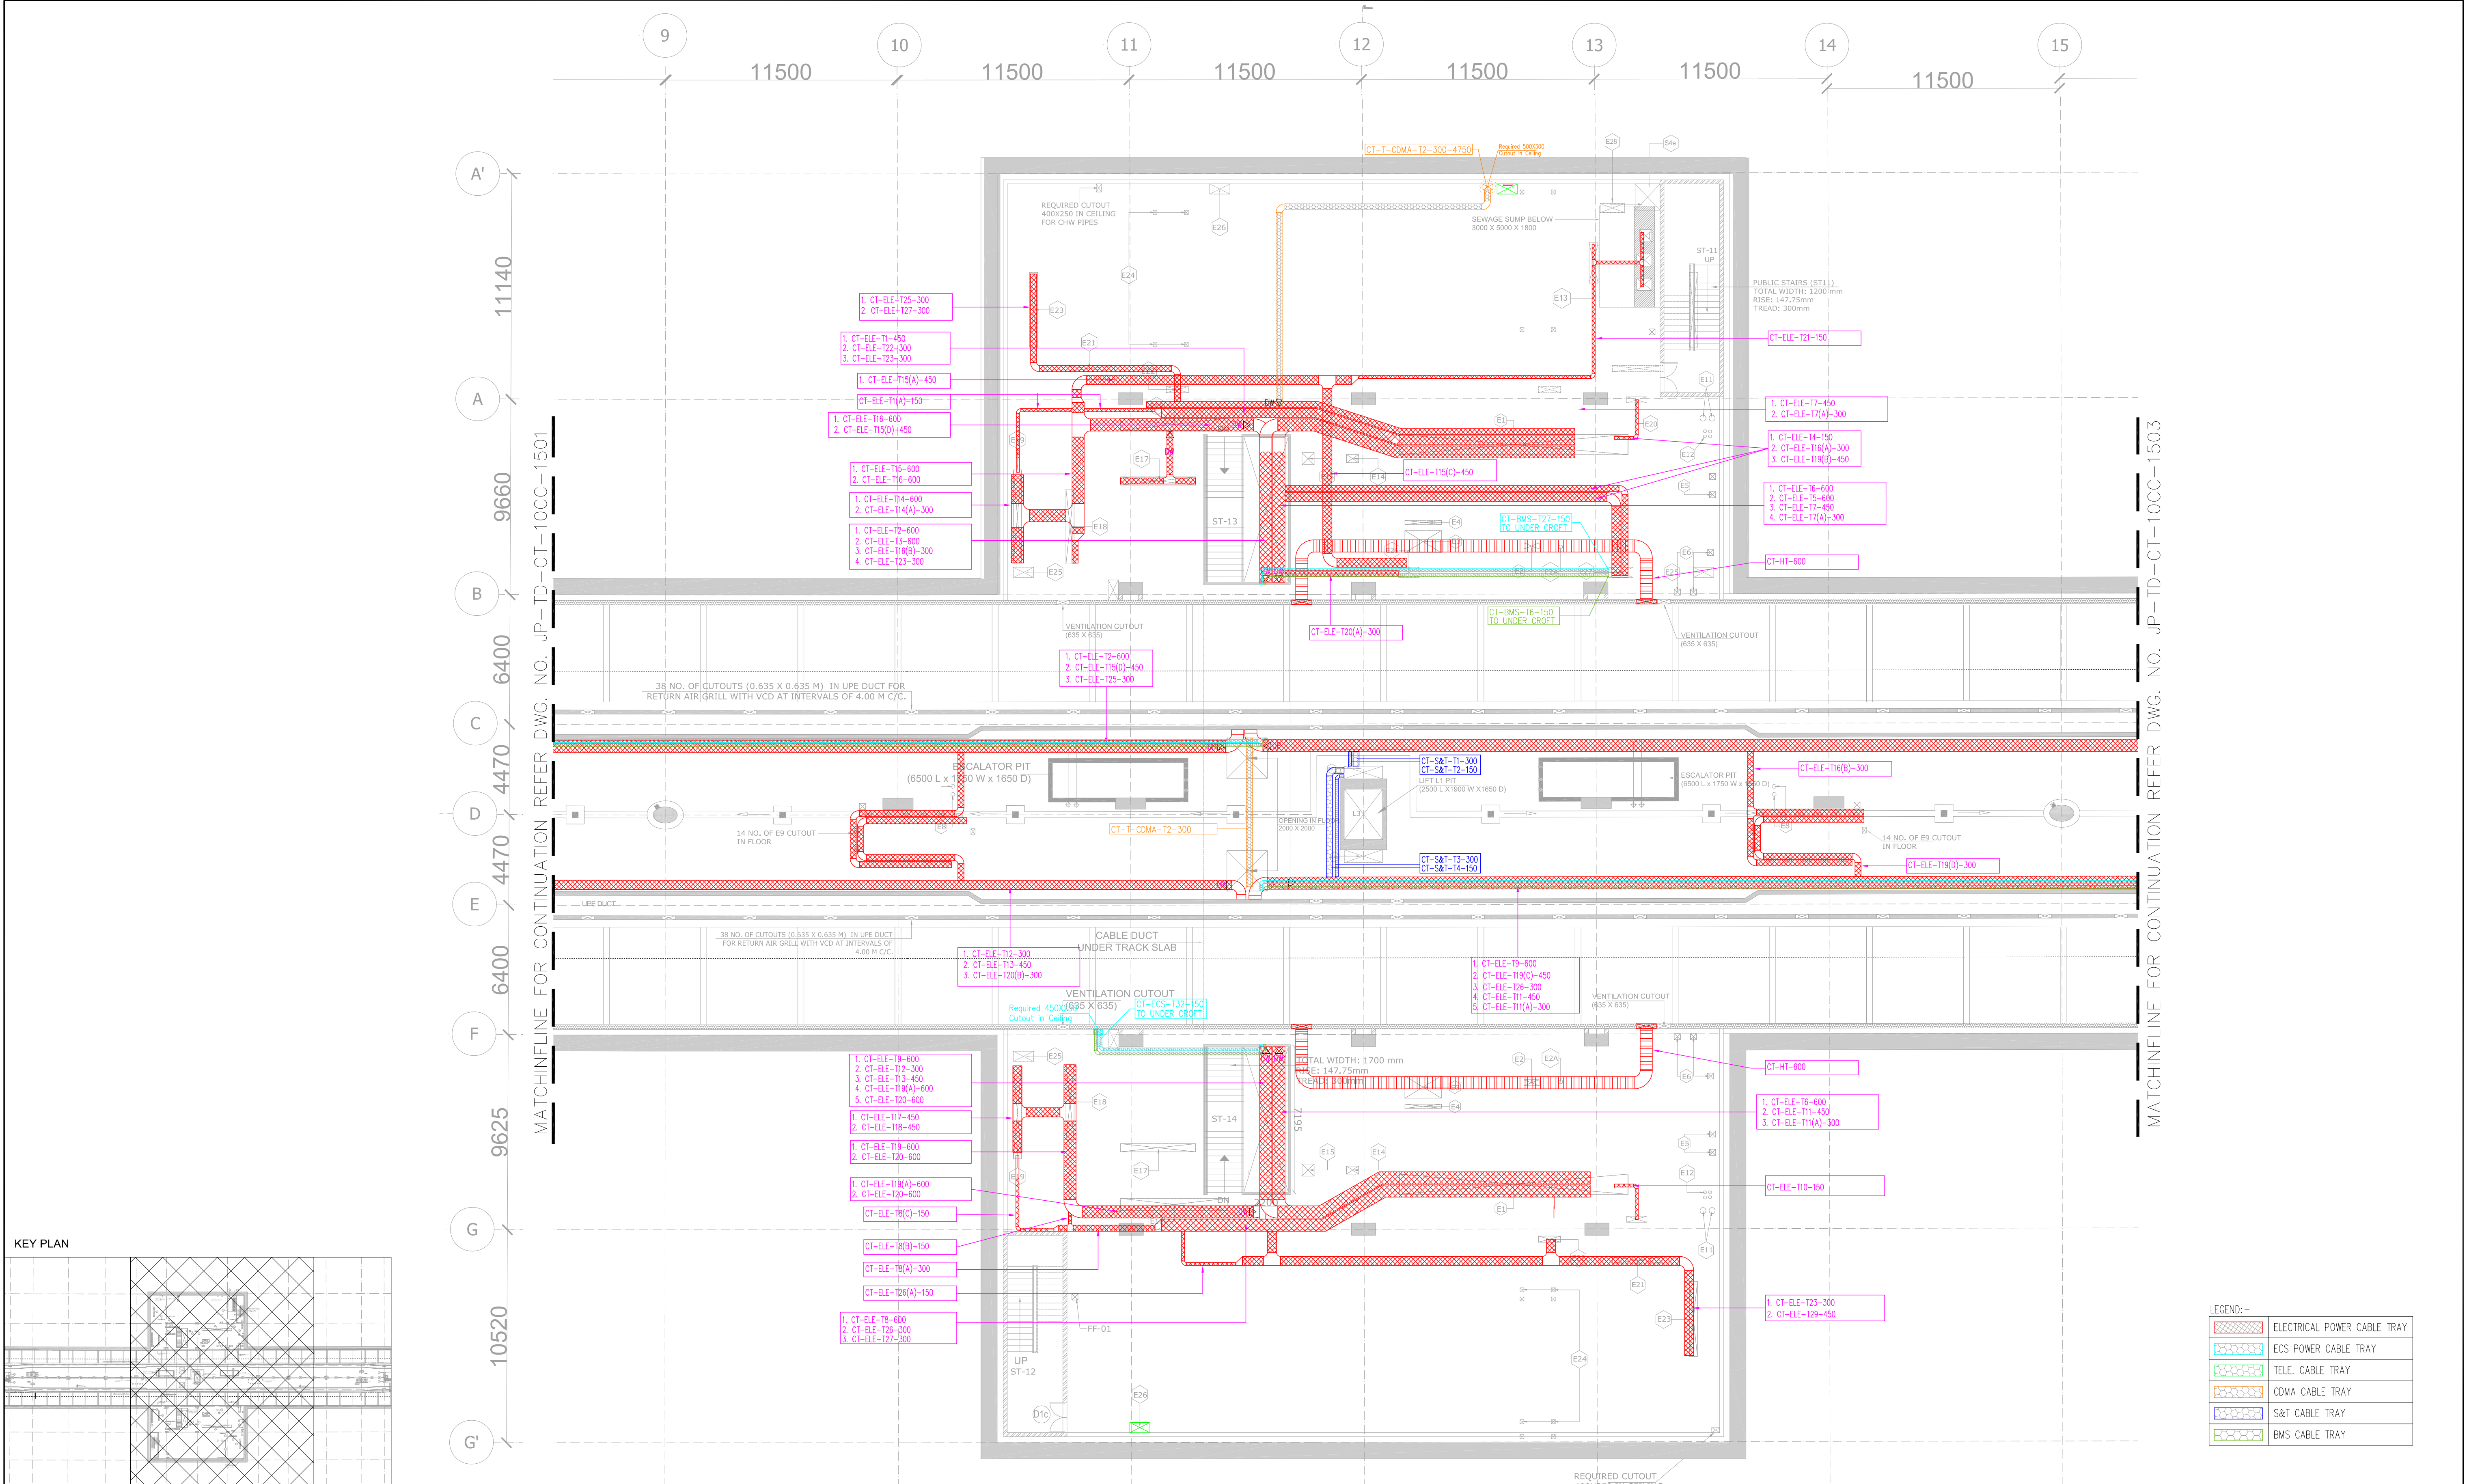

LEGEND:-	
	ELECTRICAL POWER CABLE TRAY
	ECS POWER CABLE TRAY
	TELE. CABLE TRAY
	CDMA CABLE TRAY
	S&T CABLE TRAY
	BMS CABLE TRAY

THIS DRAWING IS THE PROPERTY OF DELHI METRO RAIL CORPORATION LTD.	GENERAL NOTES: 1. ALL DIMENSIONS ARE IN MILLIMETERS. 2. ANY DISCREPANCIES MUST BE BROUGHT TO THE NOTICE OF THE DMRC BEFORE EXECUTION OF THE WORK AT SITE. 3. THIS DRAWING MUST BE READ IN CONJUNCTION WITH ALL RELEVANT ARCHITECTURAL, STRUCTURAL, PLUMBING & FIRE FIGHTING, ELECTRICAL AND TRAFFIC MANAGEMENT DRAWINGS. 4. ALL DOOR/WINDOW/CLL & UNTEL LEVELS ARE MEASURED FROM MAIN FLOOR FINISHED LEVELS.							REVISIONS				APPROVAL BY DMRC				Certified that this document has been designed and checked in accordance with DDC Quality Assurance Plan.			Authorised Signatory for DDC. JP/EW/1B/DDC01 Project Manager			 DELHI METRO RAIL CORPORATION LTD. Metro Bhawan , Fire Brigade Lane, Barakhamba Road, New Delhi-110001			
	REFERENCE DRAWINGS															Architecture Design In-charge/ Coordinator			Structure Design In-charge/ Coordinator					E&M Design In-charge/ Coordinator	
																DETAIL DESIGN CONSULTANT (DDC) FOR CIVIL, ARCHITECTURAL & BUILDING WORKS OF TWO UNDERGROUND STATION (CHOTI CHOUPAR & BADI CHOUPAR), SHAFT AND TUNNELS OF PHASE 1B OF JAIPUR METRO  56, Indo-Asia House, Institutional Area, sector-44 Gurgaon - 122002 (Haryana)				JP/EW/1B/DDC01 CABLE TRAY					

[illegible]