



**Rajasthan  
Tenders**

## eProcurement System Government of Rajasthan

### Published Corrigendum Details

Date : 03-Oct-2026 06:06 PM

Print

|                             |                                                               |
|-----------------------------|---------------------------------------------------------------|
| <b>Organisation Chain :</b> | RAJ. METRO RAIL CORP.- ADB Funded Projects  MANAGING DIRECTOR |
| <b>Tender ID :</b>          | 2026_RMADB_571803_1                                           |
| <b>Tender Ref No :</b>      | ICB 2C 04                                                     |
| <b>Tender Title :</b>       | ICB 2C-04                                                     |
| <b>Corrigendum Type :</b>   | Technical Bid                                                 |

### Corrigendum Document Details

| Corr.No. | Corrigendum Title                                     | Corrigendum Description                               | Published Date       | Document Name                                 | Doc Size(in KB) |
|----------|-------------------------------------------------------|-------------------------------------------------------|----------------------|-----------------------------------------------|-----------------|
| 1        | Add6 2C04 TCS NHAI Scope of Work GAD GTI Report 25 BH | Add6 2C04 TCS NHAI Scope of Work GAD GTI Report 25 BH | 03-Oct-2026 06:03 PM | 2C04Addendum6Eproc.pdf                        | 12593.98        |
| 2        | Addendum 04 Part 3                                    | Addendum 04 Part 3                                    | 07-Sep-2026 04:31 PM | 2C04Addendum4P3ReplytoPBQ.pdf                 | 7433.92         |
| 3        | Addendum 04 Part 2                                    | Addendum 04 Part 2                                    | 07-Sep-2026 04:29 PM | 2C04Addendum4P2GeotechReport.pdf              | 4248.51         |
| 4        | Addendum 04 Part 1                                    | Addendum 04 Part 1                                    | 07-Sep-2026 04:26 PM | 2C04Addendum4P1SummaryAttcahments.pdf         | 39969.69        |
| 5        | Corrigendum Addendum3 Revised Tender Drawings         | Corrigendum Addendum3 Revised Tender Drawings         | 28-Aug-2026 09:59 PM | CorrigendumAddendum3RevisedTenderDrawings.pdf | 28752.16        |
| 6        | Addendum3                                             | Addendum 3 Technical                                  | 27-Aug-2026 01:33 PM | CorrigendumAddendum3.pdf                      | 10939.92        |
| 7        | Part2 ER Section 6A Addition                          | Part2 ER Section 6A Addition                          | 07-Jul-2026 11:14 AM | Part2EmployersRequirementSection6A.pdf        | 2723.56         |

| <b>RAJASTHAN METRO RAIL CORPORATION</b>   |                                               |                                                   |                 |                                          |   | <b>ADDENDUM -06</b>   |
|---|-----------------------------------------------|---------------------------------------------------|-----------------|------------------------------------------|---|---|
| <b>Name of Work: ICB:2C-04; Design and Construction of Elevated Viaduct and 12 Elevated Stations (including Architectural finishing) viz. Collectorate, Panipech, Ambabari, Chomu Puliya, Vidhya Nagar Sec-2, Vidhya Nagar, VKI Road No 5, VKI Road No 9, VKI Road No. 14, Harmada, Harmada Ghati &amp; Todi Mod under Jaipur Metro Phase- II MRTS</b> |                                               |                                                   |                 |                                          |   |   |
| <b>Addendum- 06<br/>Summary Sheet</b>   |                                               |                                                   |                 |                                          |   |   |
| <b>S. N.</b>   | <b>Section / Part</b>                         | <b>Document Name</b>                              | <b>Page No.</b> | <b>Clause No. / Item No.</b>             | <b>Addendum / Corrigendum</b>   | <b>Remarks</b>   |
| 1   | PART-I, Section 2<br>Bid Data Sheet           | Bid Data Sheet                                    | Page No. 8      | ITB 11.4                                 | Bid Data Sheet Clause corresponding to ITB Clause 11.4 has been modified.   | Page no. 8 of Bid Data Sheet has been revised and replaced 8R.                                                                          |
| 2   | PART-I, Section 2<br>Bid Data Sheet           | Bid Data Sheet                                    | Page No. 10R    | ITB 17.7                                 | Bid Data Sheet Clause corresponding to ITB Clause 17.7 has been modified.   | Page no. 10R of Bid Data Sheet has been revised and replaced 10RR.                                                                      |
| 3   | PART-I, Section 2<br>Bid Data Sheet           | Bid Data Sheet                                    | Page No. 12     | ITB 18.8                                 | Bid Data Sheet Clause corresponding to ITB Clause 18.8 has been modified.   | Page no. 12 of Bid Data Sheet has been revised and replaced 12R.                                                                        |
| 4   | PART-II, Section-6<br>Employer's Requirements | Schedule B of Employer's requirements: Functional | Page 15,16 & 18 | Clause No. 7.5 and 7.7 and Clause No. 16 | Clause No. 7.5 and 7.7 of Schedule B of Employer's requirements: Functional has been modified and Clause No. 16 of Schedule B of Employer's requirements: Functional has been introduced. | Page 15, 16 & 18 of Schedule B to Employer's requirement - functional (revised) has been revised and replaced with Page 15R, 16R & 18R. |
| 5   | PART-II, Section-6<br>Employer's Requirements | Schedule B of Employer's requirements: Functional | Page- 19 to 26  | Typical Cross Sections                   | Typical Cross-sections of integrated works at Annexure-II of Schedule B of Employer's requirements: Functional has been modified.                                                         | Page 19 to 26 of Schedule B to Employer's requirement - functional (revised) has been revised and replaced with Page 19R to 26R.        |
| 6   | PART-II, Tender Drawings                      | Tender Drawings                                   |                 | Alignment Drawing                        | Sheet No. 23 to 29 of 31 of Drawing No. VID-JMRC-STR-TD-0701-017 have been further revised and replaced with Revision No. R6.                                                             | Sheet No. 22 to 29 of 31 of Drawing No. VID-JMRC-STR-TD-0701-017 has been revised and replaced.                                         |
| 7   | PART-II, Section 6E                           | Geotechnical Investigation Report                 |                 |                                          | Additional Geotech Investigation Reports have been included.   | Additional Geotech Investigation Reports have been included.                                                                            |

|                     |   |
|---------------------|---|
|                     | package shall be uploaded in First Cover (“FEE/PREQUAL/TECHNICAL”) on e-tender portal.   |
| <b>ITB 11.3 (d)</b> | The Bidder shall submit with its Price Bid the following additional documents: NIL   |
| <b>ITB 11.4</b>     | <p>Replace ITB 11.4 with the following:</p> <p>In addition to the requirements under ITB 11.2, Bids submitted by a Joint Venture shall include a copy of the Joint Venture Agreement entered into by all partners <del>as per Form ELI - 6 of Bidding Form (Section 4).</del></p> <p>And, where the Bidder is a Consortium or Joint Venture, the Bidder shall submit the following additional information to meet the qualification criteria for eligibility:</p> <p>(a) A Memorandum of Understanding / Consortium Agreement shall be provided duly notarized by the notary public of country of origin.</p> <p>In case of Foreign Bidder, A Memorandum of Understanding / Consortium Agreement shall be provided duly notarized by the notary public of country of origin and should be stamped by Embassy / High Commission.</p> <p>(b) nomination of one of the Members of the Consortium or Joint Venture to be in-charge (“Lead member”); and this authorization shall be covered in the Power of Attorney of Bid signed by the legally authorized signatories of all Members of Consortium or Joint Venture.</p> <p>(c) Details of the intended financial participation by each member shall be furnished with complete details of the proposed division of project execution responsibilities and relationships among the individual Members.</p> <p>(d) The Lead member shall be authorized to incur liabilities, receive payment (if provided for in MoU / Consortium Agreement) and receive instructions for and on behalf of any or all Members of the Consortium / Joint Venture.</p> <p>(e) The JV/Consortium agreement should have the provision of all members of the Consortium / Joint Venture to be jointly and severally responsible for the execution of the Contract in accordance with the terms and conditions of the Contract.</p> <p>(f) The Bid shall be signed so as to be legally binding on all the Members</p> |

|                     |   |
|---------------------|---|
| <b>ITB 17.4</b>     | <p>Replace ITB 17.4 with the following:</p> <p>The Bidder shall quote any unconditional discounts and the methodology for their application in the Letter of Price Bid, in accordance with ITB 12.1.</p>   |
| <b>ITB 17.5</b>     | <p>The price quoted by the Bidder shall be Adjustable as per Sub-Clause 13.7 of the General/Particular Conditions of Contract.</p>   |
| <b>ITB 17.5 (b)</b> | <p>Replace the following text of ITB 17.5(b):</p> <p>“The Bidder shall furnish the indexes and weightings for the price adjustment formulas in the Tables of Adjustment Data included in Section 4 (Bidding Forms) and the Employer may require the Bidder to justify its proposed indexes and weightings. Any bid that omits indexes and weightings shall be subject to clarification with the Bidder.”</p> <p>with the following:</p> <p>“The indices and weightings shall be taken for this purpose as provided in the Sub- Clause 13.7 of the General/Particular Conditions of Contract.”</p>   |
| <b>ITB 17.7</b>     | <p>Replace ITB 17.7 with the following:</p> <p>All duties (except Custom Duty), taxes [<del>except Goods and Services Tax (GST)</del>], royalties, cess and other levies etc. payable by the Bidder under the Contract, or for any other cause, as of 28 days prior to the deadline for submission of bids, shall be included in the rates and the total Bid Price submitted by the Bidder</p>   |
| <b>ITB 18.1</b>     | <p>The prices and unit rates in the Schedules shall be quoted by the Bidder in any freely convertible currency(ies). i.e, Indian Rupees (INR), US dollars (USD) or Euro.</p> <p>It is noted that the price bids are invited in following schedules</p> <p><b>SCHEDULE - A1</b> <a href="#">Price of Lump-Sum Portion work for Design and Construction of Elevated Viaduct from Ch. 26240 to Ch. 35841.041 and 12 8 Elevated Stations (including Architectural finishing) viz. Collectorate, Panipech, Ambabari, Chomu Puliya, Vidhya Nagar Sec-2, Vidhya Nagar, VKI Road No 5, VKI Road No 9, and Viaduct Superstructure works i.e all works above pier level in Viaduct from Ch. 35841.041 to Ch. 40433 and above pier level works in 4 stations i.e VKI Road No 14, Harmada, Harmada Ghati &amp; Todi Mod under Jaipur Metro Phase-II MRTS' (all concourse and platform level including Entry/Exit works of these 4 stations)</a></p> <p><b>SCHEDULE - A2</b> <a href="#">Price of Lump-Sum Portion work for Construction of 1st Level Six Lane Elevated Road including solid RAMP from CH: 37473.853 to CH: 40469.759, four lane underpass from CH: 35841.041 to CH: 36848.742 and Pier above Elevated Road, Underpass including Ramp upto superstructure from Ch.35841.041 to Ch. 40 433 and Pier above Elevated Road, Underpass including Ramp upto Concourse level at 4 stations i.e. VKI Road No. 14, Harmada, Harmada Ghati &amp; Todi Mod.</a></p> |

|                                            | Bidders are advised to quote their price <del>exclusive of GST</del> but inclusive of all central, state, local taxes, duties (except Custom Duty), levies, cess, <b>GST</b> and all other incidental charges required to fulfil the tender conditions along with statutory deduction viz., TDS towards Income Tax, GST, Labour cess etc. after considering Sub-Clause (A) above and GC & PC Sub-Clause 14.1.   |                                                       |                 |                       |              |           |                                            |                                                                 |                                                       |         |             |
|--------------------------------------------|---|-------------------------------------------------------|-----------------|-----------------------|--------------|-----------|--------------------------------------------|-----------------------------------------------------------------|-------------------------------------------------------|---------|-------------|
| ITB 19.1                                   | The bid validity period shall be 180 days.   |                                                       |                 |                       |              |           |                                            |                                                                 |                                                       |         |             |
| ITB 19.2                                   | The Bid Security validity should be 60 days beyond the Bid Validity period   |                                                       |                 |                       |              |           |                                            |                                                                 |                                                       |         |             |
| ITB 20.1                                   | The Bidder shall furnish a bid security in the amount of INR 1.00 CR   |                                                       |                 |                       |              |           |                                            |                                                                 |                                                       |         |             |
| ITB 20.2                                   | <p>Bid-Securing Declaration shall not be permitted.</p> <p>The ineligibility period will not applicable.</p>   |                                                       |                 |                       |              |           |                                            |                                                                 |                                                       |         |             |
| ITB 20.3                                   | <p>Replace entire ITB 20.3 with the following:<br/>Bidder(s) shall submit an EMD / Bid Security of INR 1.00 Crores in the following form:</p> <p>a) The Earnest Money Deposit shall be submitted through Net Banking/RTGS/NEFT. The detail of bank account of employer is mentioned below;</p> <table><tr><th>Name of Bank</th><th>Address of Bank</th><th>Account Name &amp; Number</th><th>Account Type</th><th>IFSC Code</th></tr><tr><td>SBI Bank<br/>Branch: Malviya Nagar, Jaipur.</td><td>Calgary Eye Hospital Premises, Malviya Nagar, Jaipur, Rajasthan</td><td>RAJASTHAN METRO RAIL CORPORATION Ltd. A/C:44843399972</td><td>Current</td><td>SBIN0006912</td></tr></table> <p>‘OR’ Through an irrevocable Bank Guarantee in SFMS mode, payable at Jaipur (in the form given in Section 4 Bidding Forms) issued by a Scheduled Bank in India (meaning a bank which has been included in the Second Schedule of Reserve Bank of India Act, 1934 including Scheduled Commercial Foreign Banks with branch in India) excluding Cooperative Banks.</p> | Name of Bank                                          | Address of Bank | Account Name & Number | Account Type | IFSC Code | SBI Bank<br>Branch: Malviya Nagar, Jaipur. | Calgary Eye Hospital Premises, Malviya Nagar, Jaipur, Rajasthan | RAJASTHAN METRO RAIL CORPORATION Ltd. A/C:44843399972 | Current | SBIN0006912 |
| Name of Bank                               | Address of Bank   | Account Name & Number                                 | Account Type    | IFSC Code             |              |           |                                            |                                                                 |                                                       |         |             |
| SBI Bank<br>Branch: Malviya Nagar, Jaipur. | Calgary Eye Hospital Premises, Malviya Nagar, Jaipur, Rajasthan   | RAJASTHAN METRO RAIL CORPORATION Ltd. A/C:44843399972 | Current         | SBIN0006912           |              |           |                                            |                                                                 |                                                       |         |             |

**7.3.2. Additional New Bridges:** New bridges at the following locations on the Project Highway shall be constructed. GADs for the new bridges are attached in the drawings folder. (Clause No. 7.3 ii IRC: SP: 84-2019)

| S. No. | Existing Ch. | Design Ch. | Span Arrangement (m) | Type of Crossing | Total Proposed Width |    | TCS of manual | Skew angle | Remarks |
|--------|--------------|------------|----------------------|------------------|----------------------|----|---------------|------------|---------|
|        |              |            |                      |                  | MCW                  | SR |               |            |         |
| Nil    |              |            |                      |                  |                      |    |               |            |         |

**7.3.3.** The railings of existing bridges shall be replaced by crash barriers at the following locations: in accordance with (Clause No. 7.17 iv IRC: SP:84-2019).

| S. No. | Design Ch. |    | Length (km) | Remarks |
|--------|------------|----|-------------|---------|
|        | From       | To |             |         |
| Nil    |            |    |             |         |

**7.3.4.** The existing bridges/ RoB/ Grade Separators/ RUB retained on the project highway shall be upgraded and rehabilitation measures/proposals shall be specified as follows: (Clause No. 7.3 iv(b) IRC: SP:84-2019)

| S. No. | Existing Ch. (km) | Design Ch. | Span Arrangement (m) | Details of Rehabilitation |
|--------|-------------------|------------|----------------------|---------------------------|
| Nil    |                   |            |                      |                           |

#### 7.3.5. Structures in marine environment: - Nil

**7.4. Railroad Bridges (ROB/RUB)** (Clause No. 7.18 IRC: SP:84-2019)

**7.4.1.** Design, construction and detailing of ROB/RUB shall be as specified in Section 7 of the manual.

Nil

**7.4.2.** Road over bridges (road over rail) shall be provided at the following locations, as per GAD drawing attached:

Nil

**7.4.3.** Road under bridges (road under railway line) shall be provided at the following level crossings, as per GAD drawings attached:

Nil

#### 7.5 Grade Separated Structures (Clause No. 7.19 IRC: SP:84-2019)

The grade separated structures shall be provided at the locations and of the type and length ~~specified in paragraphs 2.9, 2.10 and 3 of Annexure-I of Schedule-B.~~ as per GAD and TCS Schedule.

| S. No. | Design Ch. | LHS Roadway Width (m) | RHS Roadway Width (m) | Type of Superstructure | Span Arrangement (m) | Minimum Vertical Clearance (m) | Skew angle (degrees) | Remarks |
|--------|------------|-----------------------|-----------------------|------------------------|----------------------|--------------------------------|----------------------|---------|
|        |            |                       |                       |                        |                      |                                |                      |         |

| S. No. | Design Ch. | LHS Roadway Width (m) | RHS Roadway Width (m) | Type of Superstructure | Span Arrangement (m) | Minimum Vertical Clearance (m) | Skew angle (degrees) | Remarks              |
|--------|------------|-----------------------|-----------------------|------------------------|----------------------|--------------------------------|----------------------|----------------------|
| 1      | 36477.115  | 1x8.575               | 1x8.575               | Box                    | 2x8.575              | 5.5                            | 6.81°                | Overpass Length 100m |
| 2      | 38047.579  | 1x12.5                | 1x12.5                | PSC                    | 10x30                | 5.5                            | 0                    | Flyover              |
| 3      | 39954.626  | 1x12.5                | 1x12.5                | PSC                    | 3x30                 | 5.5                            | 0                    | Flyover              |

#### 7.6 FOB/Skywalks (Clause No. 10 IRC: 103 and Clause No. 9.8.5 IRC: SP:84-2019)

Nil

#### 7.7 A summary of Culverts, Bridges and Structures shall be presented as follows: [As per GAD and ER](#)

| S. No. | Name of Structures | Total Number's | Remarks |
|--------|--------------------|----------------|---------|
| 1      | Minor Bridges      | 01             | -       |
| 2      | LVUP               | Nil            | -       |
| 3      | Box Culverts       | 04             | -       |
| 4      | Pipe Culverts      | Nil            | -       |
| 5      | Overpass           | 01             | -       |
| 6      | Flyover            | 02             | -       |

### 8. Traffic Control Devices and Road Safety Works

#### 8.1. Traffic control devices and road safety works:

Traffic control devices and road safety works shall be provided in accordance with Section 9 of the IRC: SP: 84. & Appendix-B of MoRT&H guidelines issued vide letter No. RT-25035/07/2023-RS (Part) (221534) dated 20.07.2023.

#### 8.2. Traffic Signs:

Traffic signs shall be provided as per IRC 67 & Appendix-B of MoRT&H guidelines issued vide letter No. RT-25035/07/2023-RS (Part) (221534) dated 20.07.2023, as mentioned in Schedule-C.

#### 8.3. Pavement Marking

Pavement markings shall be completed as per IRC 35 & Appendix-B of MoRT&H guidelines issued vide letter No. RT-25035/07/2023-RS (Part) (221534) dated 20.07.2023, as mentioned in Schedule-C.

#### 8.4. Safety Barrier:

The safety barriers shall be provided in accordance with Section-9 of the Clause 9.7 of **IRC: SP:84-2019**

The Safety Barrier length proposed are excluding the safety barrier already proposed on Culverts, Grade Separated Structures, Interchange, Bridges, RoB and RUB as applicable cross sections respectively.

management plan for widening/ reconstruction of carriageway. It should be duly verified by authority engineer before proceeding for the construction activity.

#### 15. Special Notes:

- As the flyover structures are integrated with Metro piers, the Contractor shall coordinate all activities with NHAI, JMRC, and any other agency as may be required for the satisfactory execution of the Works.
- The Contractor shall adopt the Outline Design Specifications as the governing design criteria. The Contractor shall prepare and finalize the Design Basis Report (DBR) based on these specifications and shall obtain approval from the Engineer prior to commencement of detailed design.
- All pier locations, span arrangements, and special/obligatory spans shown in the alignment GAD drawings are tentative. The Contractor may propose optimization or modification of configurations; however, any modification shall require prior approval from Engineer. Any such changes necessitated due to site conditions or directions of authorities shall be executed at no additional cost to the Employer.
- The Employer/Engineer will provide the horizontal and vertical alignment and initial pier locations. However, the Contractor shall be responsible for designing the span configuration only, subject to obligatory requirements, and shall obtain confirmation from the concerned Authority. The Contractor shall conduct utility identification at all foundation locations prior to piling/excavation and shall manage any modifications required due to utilities or local authority obligations at no additional cost.
- During the construction of the Overpass, the Contractor shall implement all required technical measures and safety precautions, including necessary traffic diversions, to safeguard Existing flyover foundation structures in the vicinity and the diversion arrangements near the Overpass.


The Contractor shall carry out all construction activities in coordination with officials of NHAI.

#### 16. Tentative TCS Schedule as per GAD is as below

| <u>Sr. No</u> | <u>Chainage (m)</u>   |                     |                             | <u>Proposed Cross section</u> |
|---------------|-----------------------|---------------------|-----------------------------|-------------------------------|
|               | <u>Start Chainage</u> | <u>End Chainage</u> | <u>Tentative Length (m)</u> |                               |
| <u>1</u>      | <u>35,841</u>         | <u>35,950</u>       | <u>109</u>                  | <u>TCS-1</u>                  |
| <u>2</u>      | <u>35,950</u>         | <u>36,460</u>       | <u>510</u>                  | <u>TCS-2</u>                  |
| <u>3</u>      | <u>36,460</u>         | <u>36,560</u>       | <u>100</u>                  | <u>TCS-2A</u>                 |
| <u>4</u>      | <u>36,560</u>         | <u>36,849</u>       | <u>289</u>                  | <u>TCS-2</u>                  |
| <u>5</u>      | <u>36,849</u>         | <u>37,474</u>       | <u>625</u>                  | <u>TCS-3</u>                  |
| <u>6</u>      | <u>37,474</u>         | <u>37,860</u>       | <u>386</u>                  | <u>TCS-4</u>                  |
| <u>7</u>      | <u>37,860</u>         | <u>39,245</u>       | <u>1,385</u>                | <u>TCS-4A</u>                 |
| <u>8</u>      | <u>39,245</u>         | <u>40,040</u>       | <u>795</u>                  | <u>TCS-5A</u>                 |
| <u>9</u>      | <u>40,040</u>         | <u>40,470</u>       | <u>430</u>                  | <u>TCS-5</u>                  |


The Chainages are tentative and are subjected to minor modification based on site requirements. Such modifications are included in lump sum cost quoted by the bidder.

**Annexure- II (Schedule - B) Typical Cross Sections TCS are shown in the figures below.**

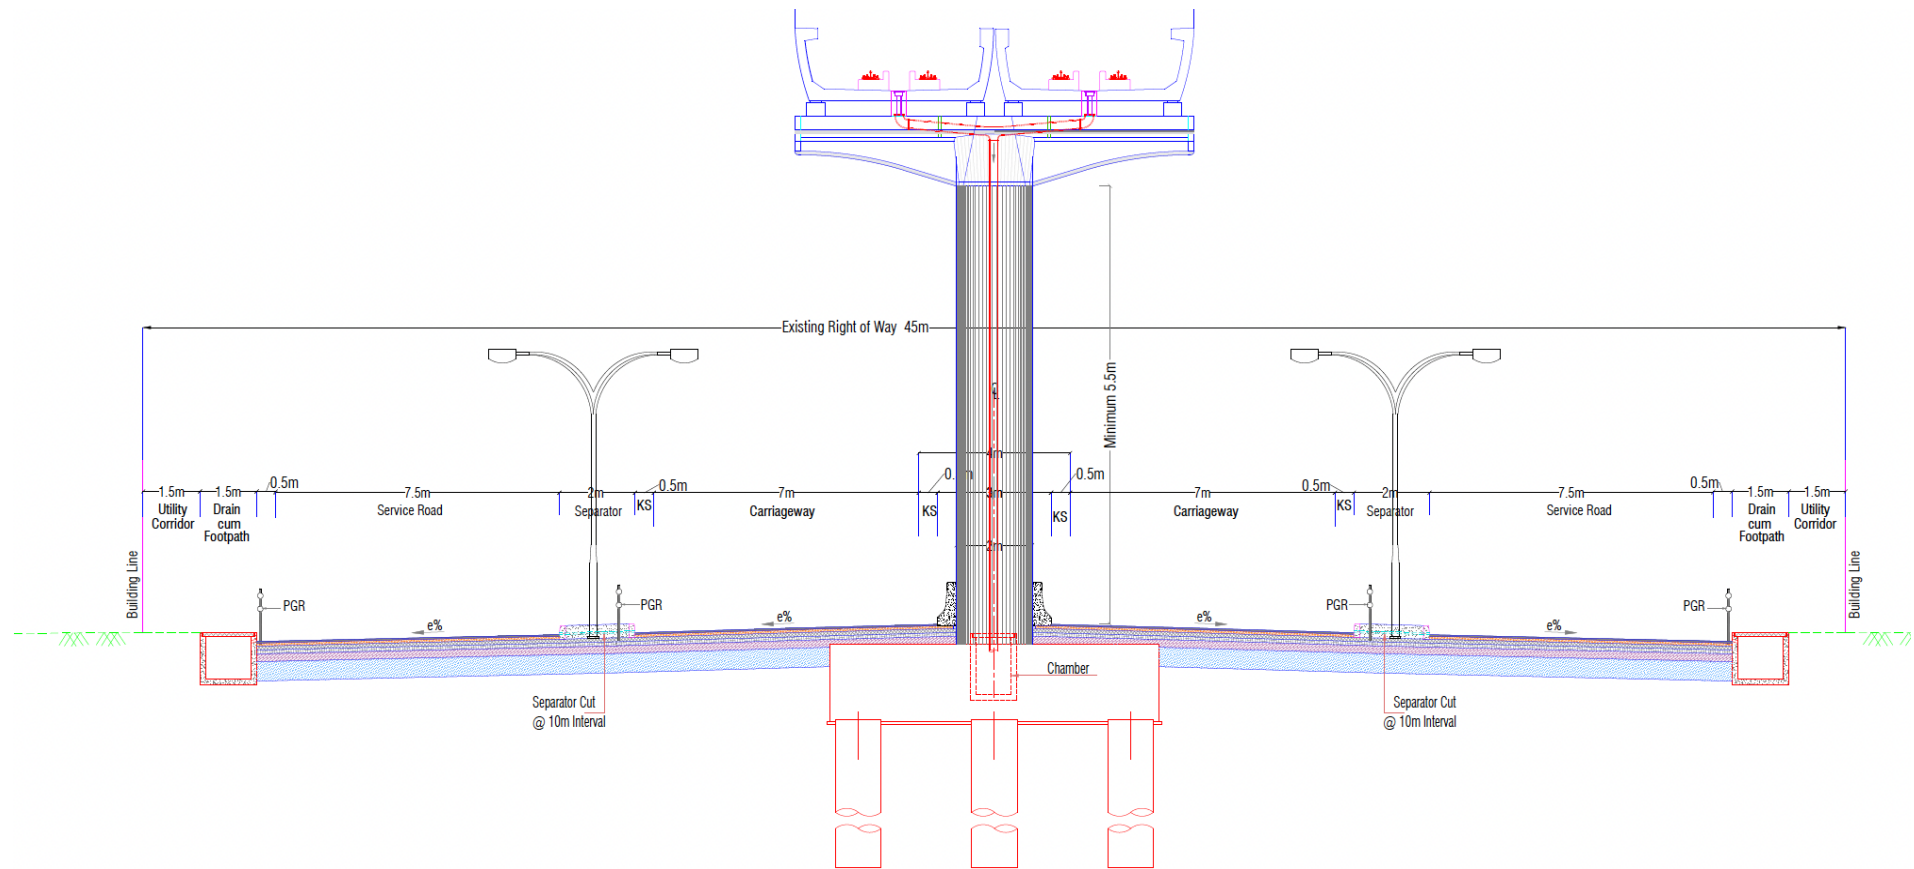


**TYPICAL CROSS SECTION FOR FOUR LANE WITHOUT PAVED SHOULDER**

**TCS - 1**

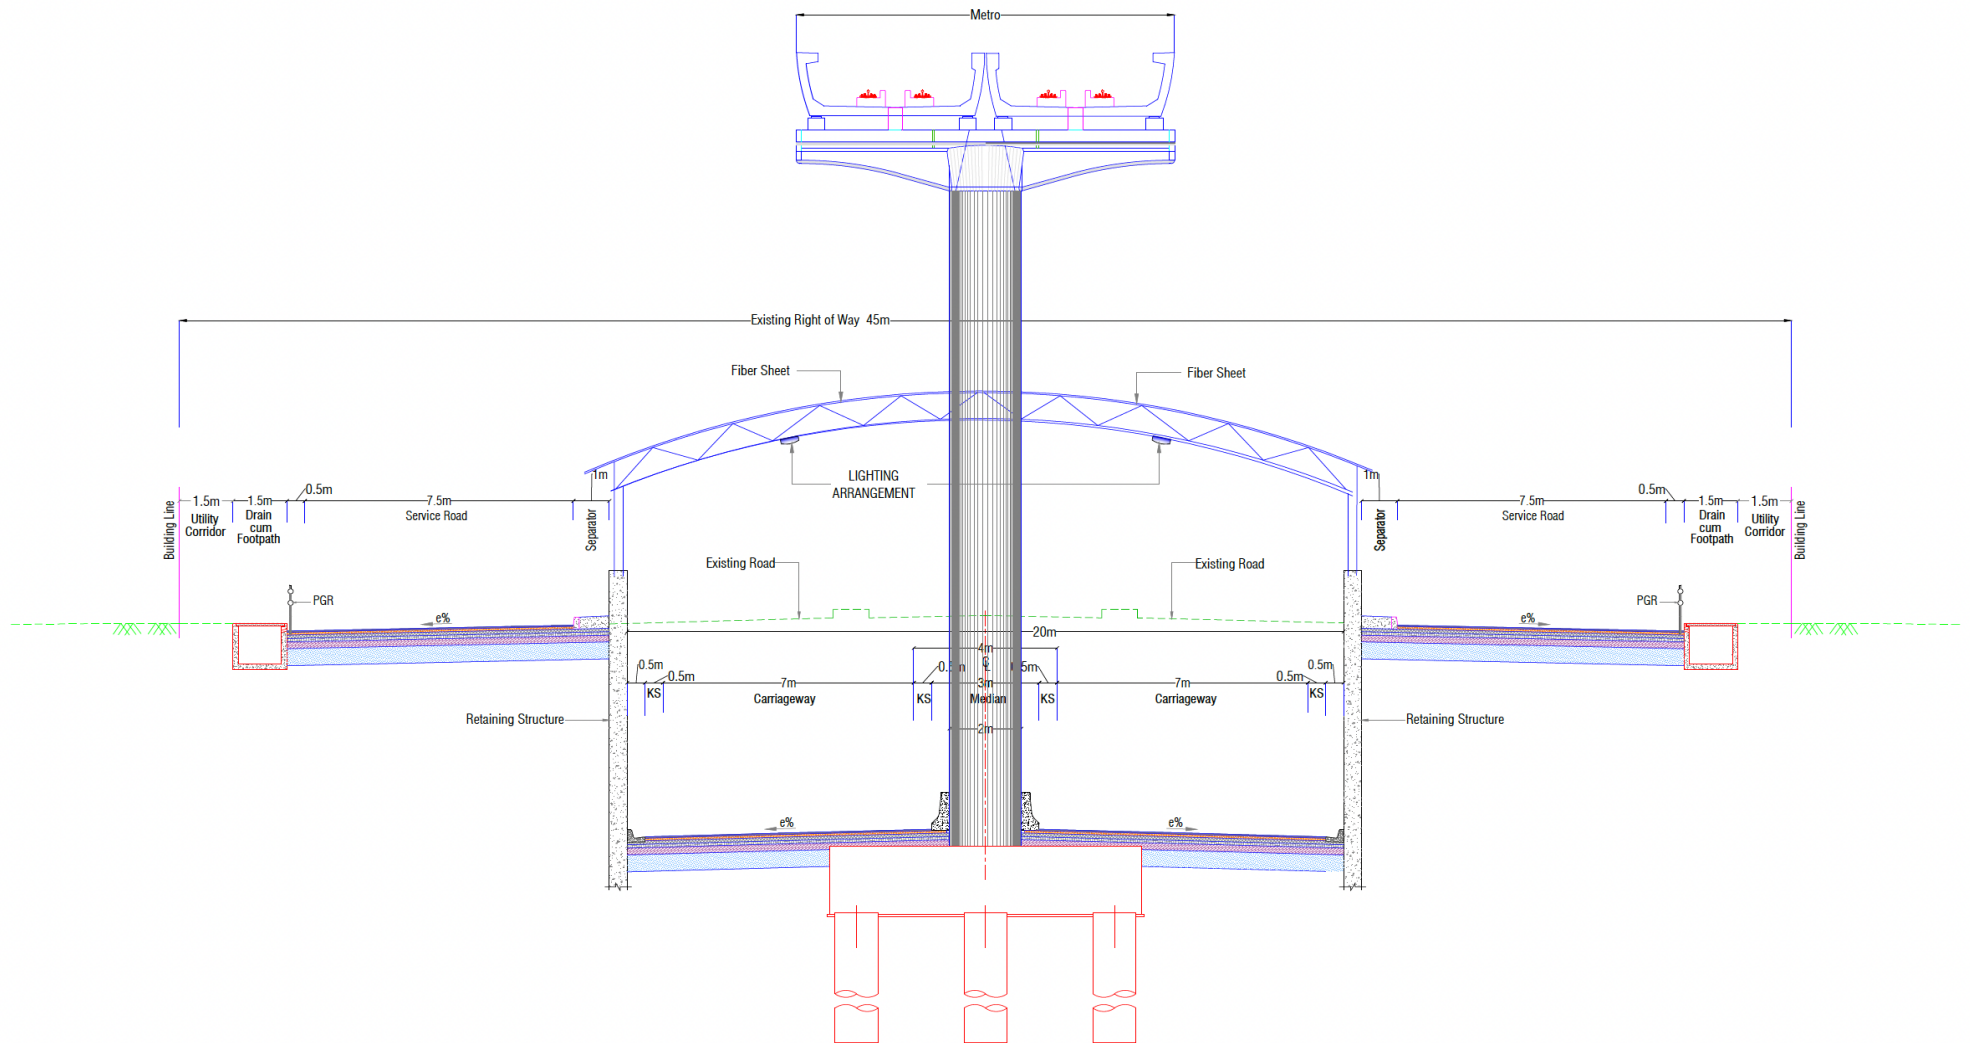


**TYPICAL CROSS SECTION FOR FOUR LANE WITHOUT PAVED SHOULDER  
FOR UNDERPASS APPROACHES WITH SERVICE ROAD AND DRAIN**

**TCS - 2**

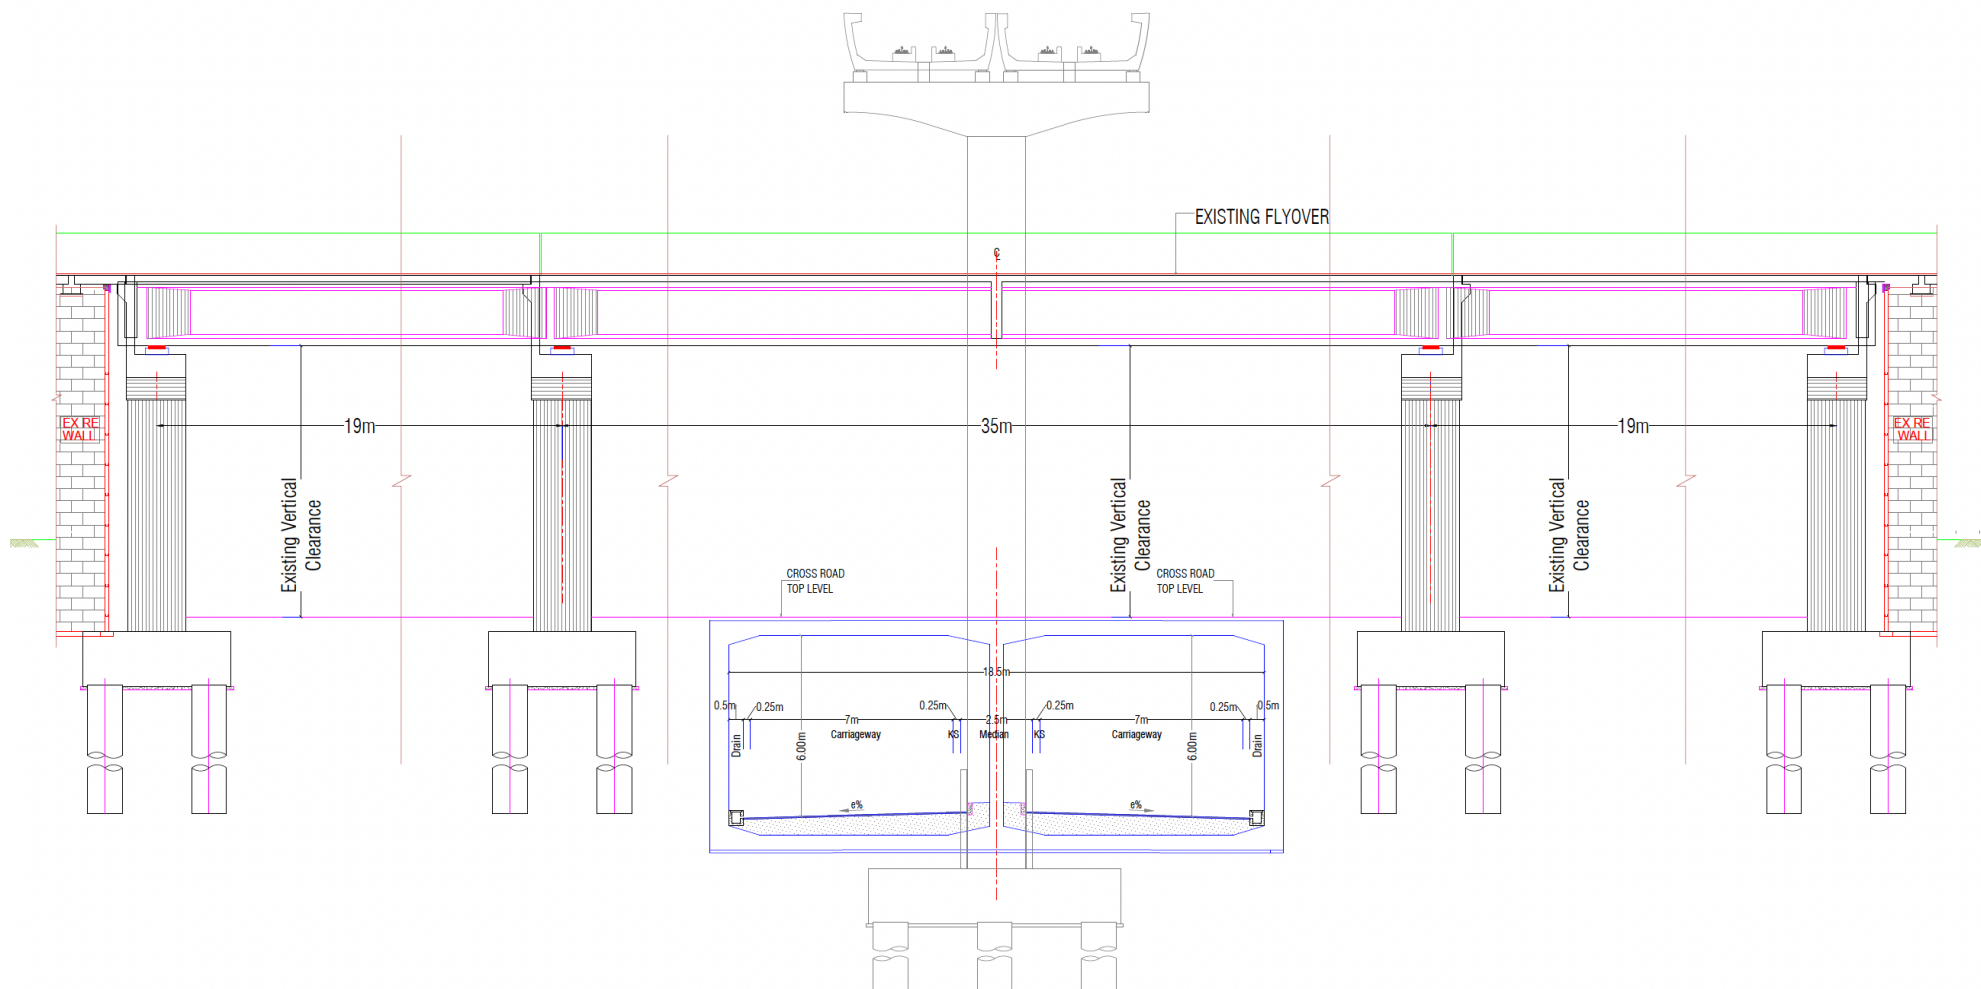


**TYPICAL CROSS SECTION OF FOUR LANE WITHOUT PAVED SHOULDER FOR UNDERPASS (STRUCTURE PORTION)  
WITH SERVICE ROAD AND DRAIN**

**TCS-2A**

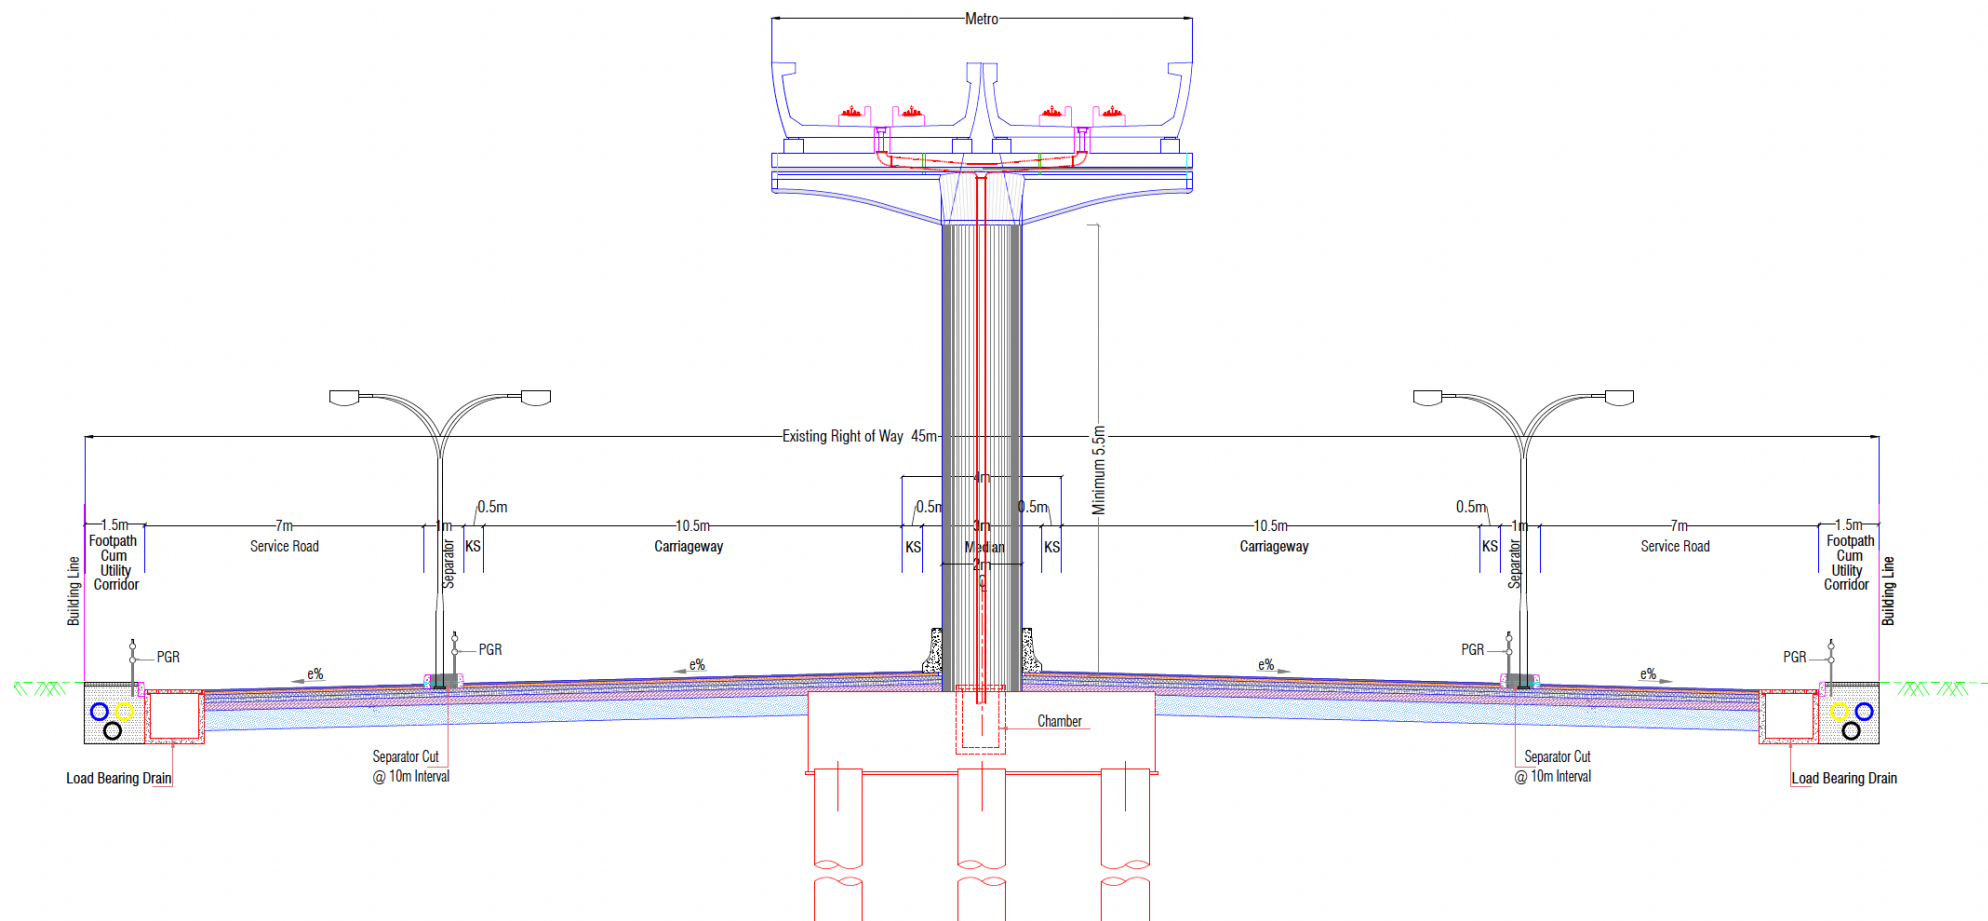


**TYPICAL CROSS SECTION FOR SIX LANE WITHOUT PAVED SHOULDER  
FOR AT GRADE MAIN CARRIAGEWAY WITH SERVICE ROAD AND DRAIN**

**TCS - 3**

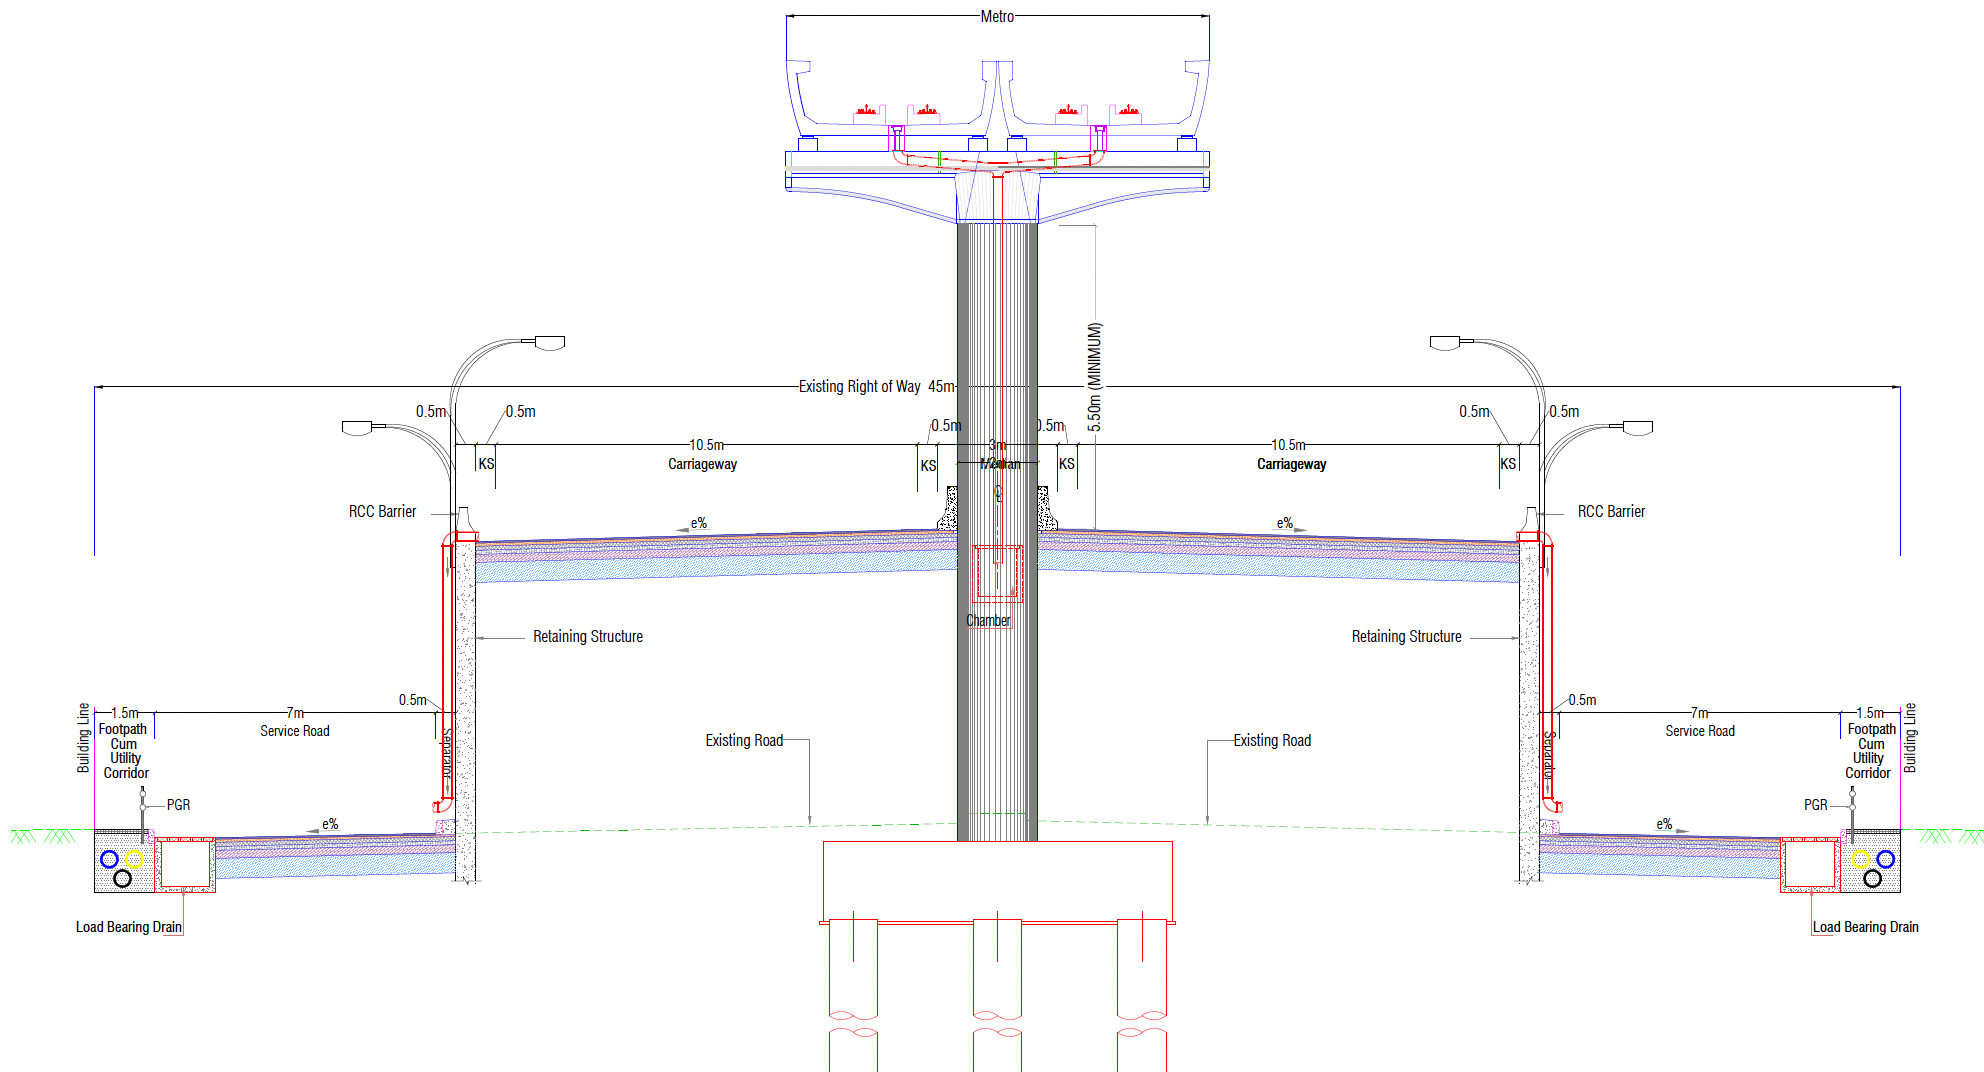


**TYPICAL CROSS SECTION FOR SIX LANE WITHOUT PAVED SHOULDER FOR  
APPROACHES TO ELEVATED SECTION WITH SERVICE ROAD AND DRAIN (ROW - 45m)**

**TCS - 4**

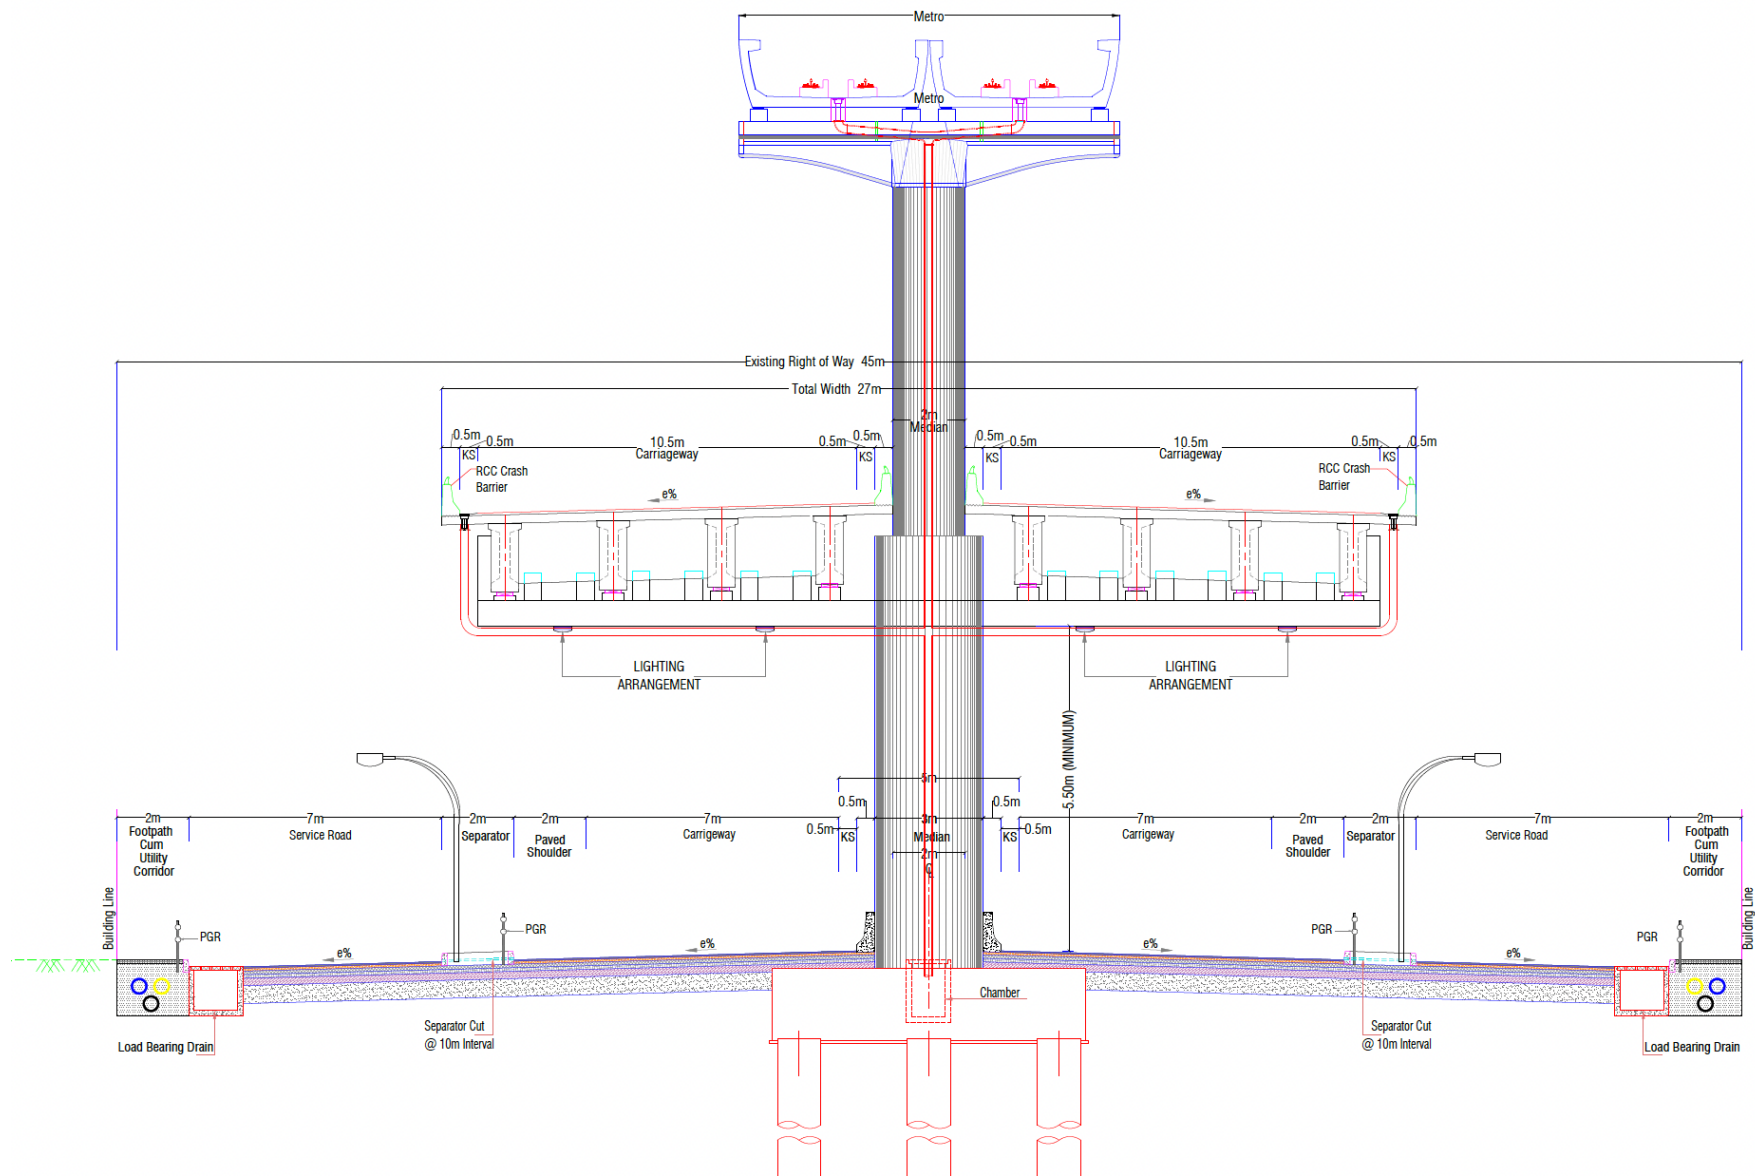


**TYPICAL CROSS SECTION OF SIX LANE WITHOUT PAVED SHOULDER  
FOR ELEVATED SECTION WITH SERVICE ROAD AND DRAIN (ROW - 45m)**

**TCS - 4A**

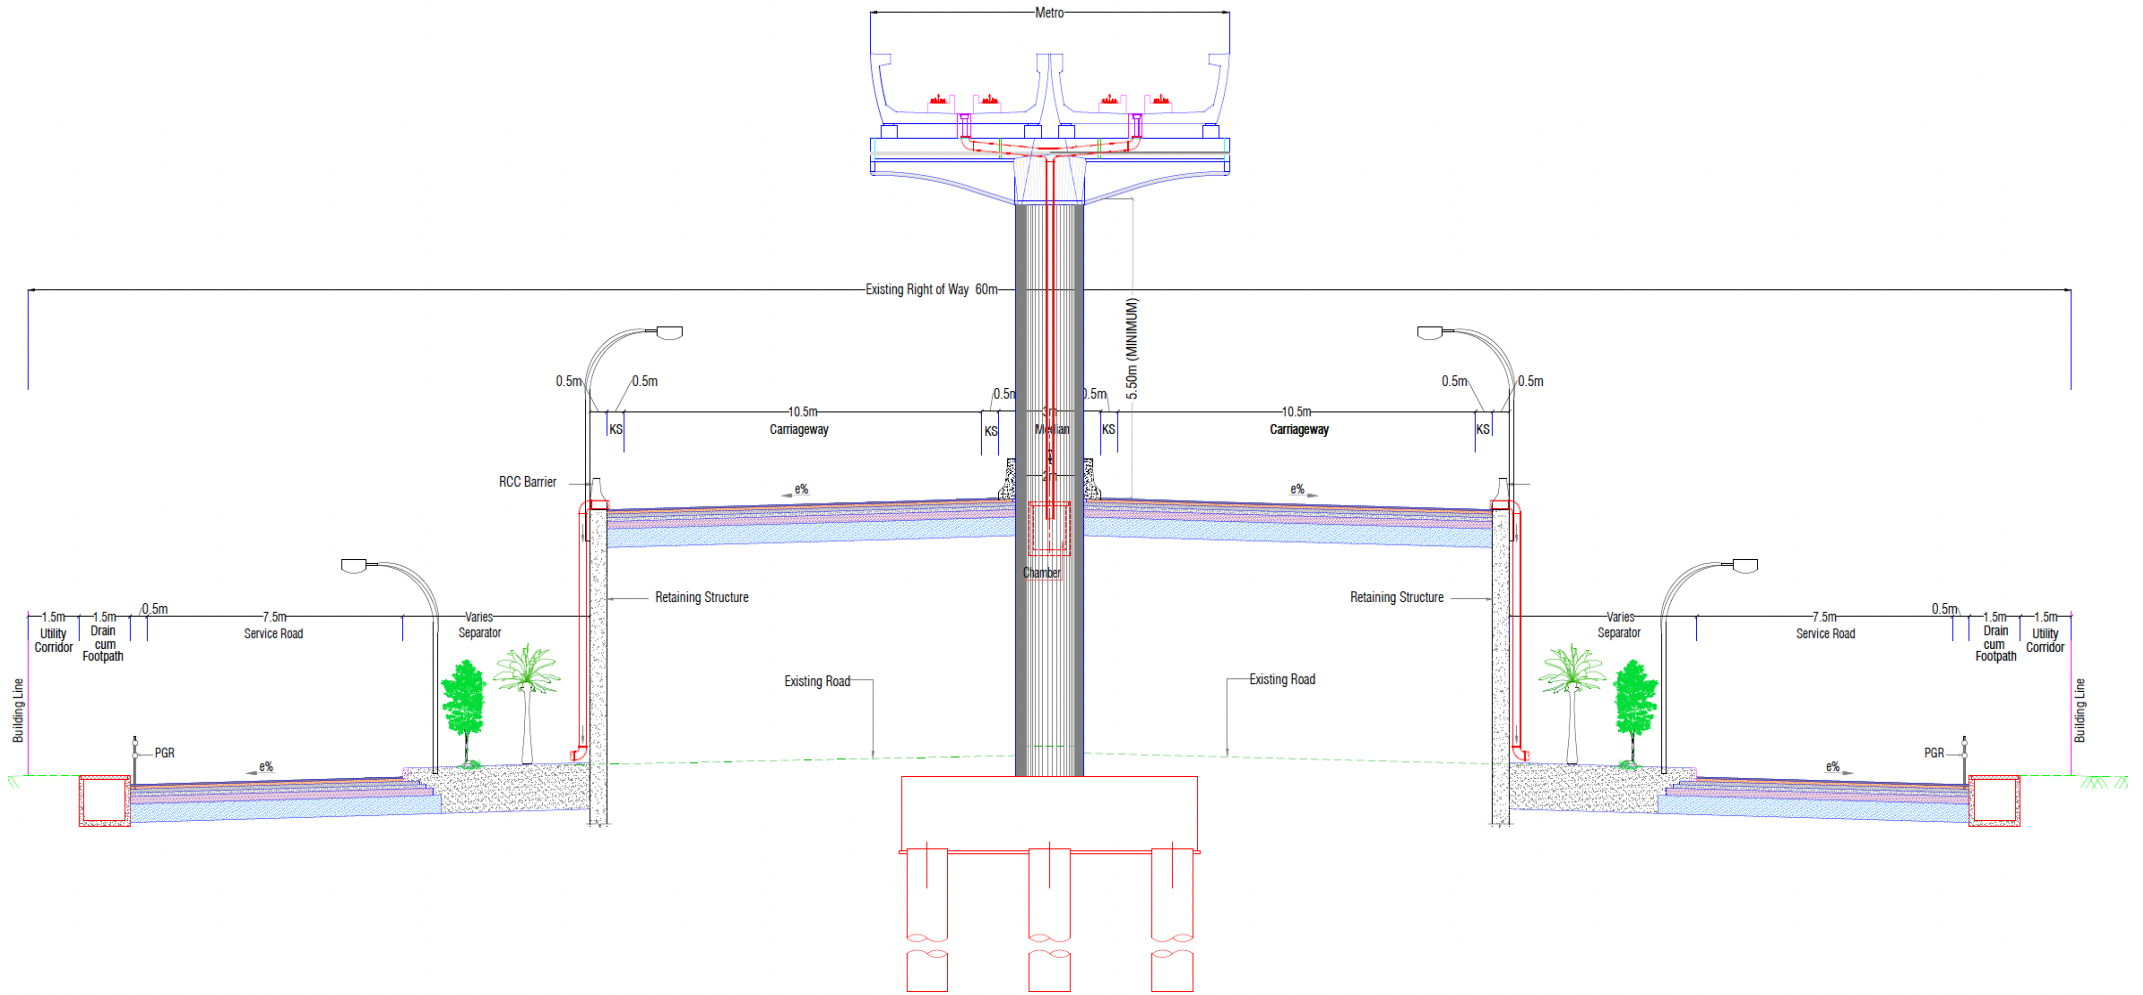



**TYPICAL CROSS SECTION FOR SIX LANE WITHOUT PAVED SHOULDER FOR  
APPROACHES TO ELEVATED SECTION WITH SERVICE ROAD AND DRAIN (ROW - 60m)**

**TCS - 5**

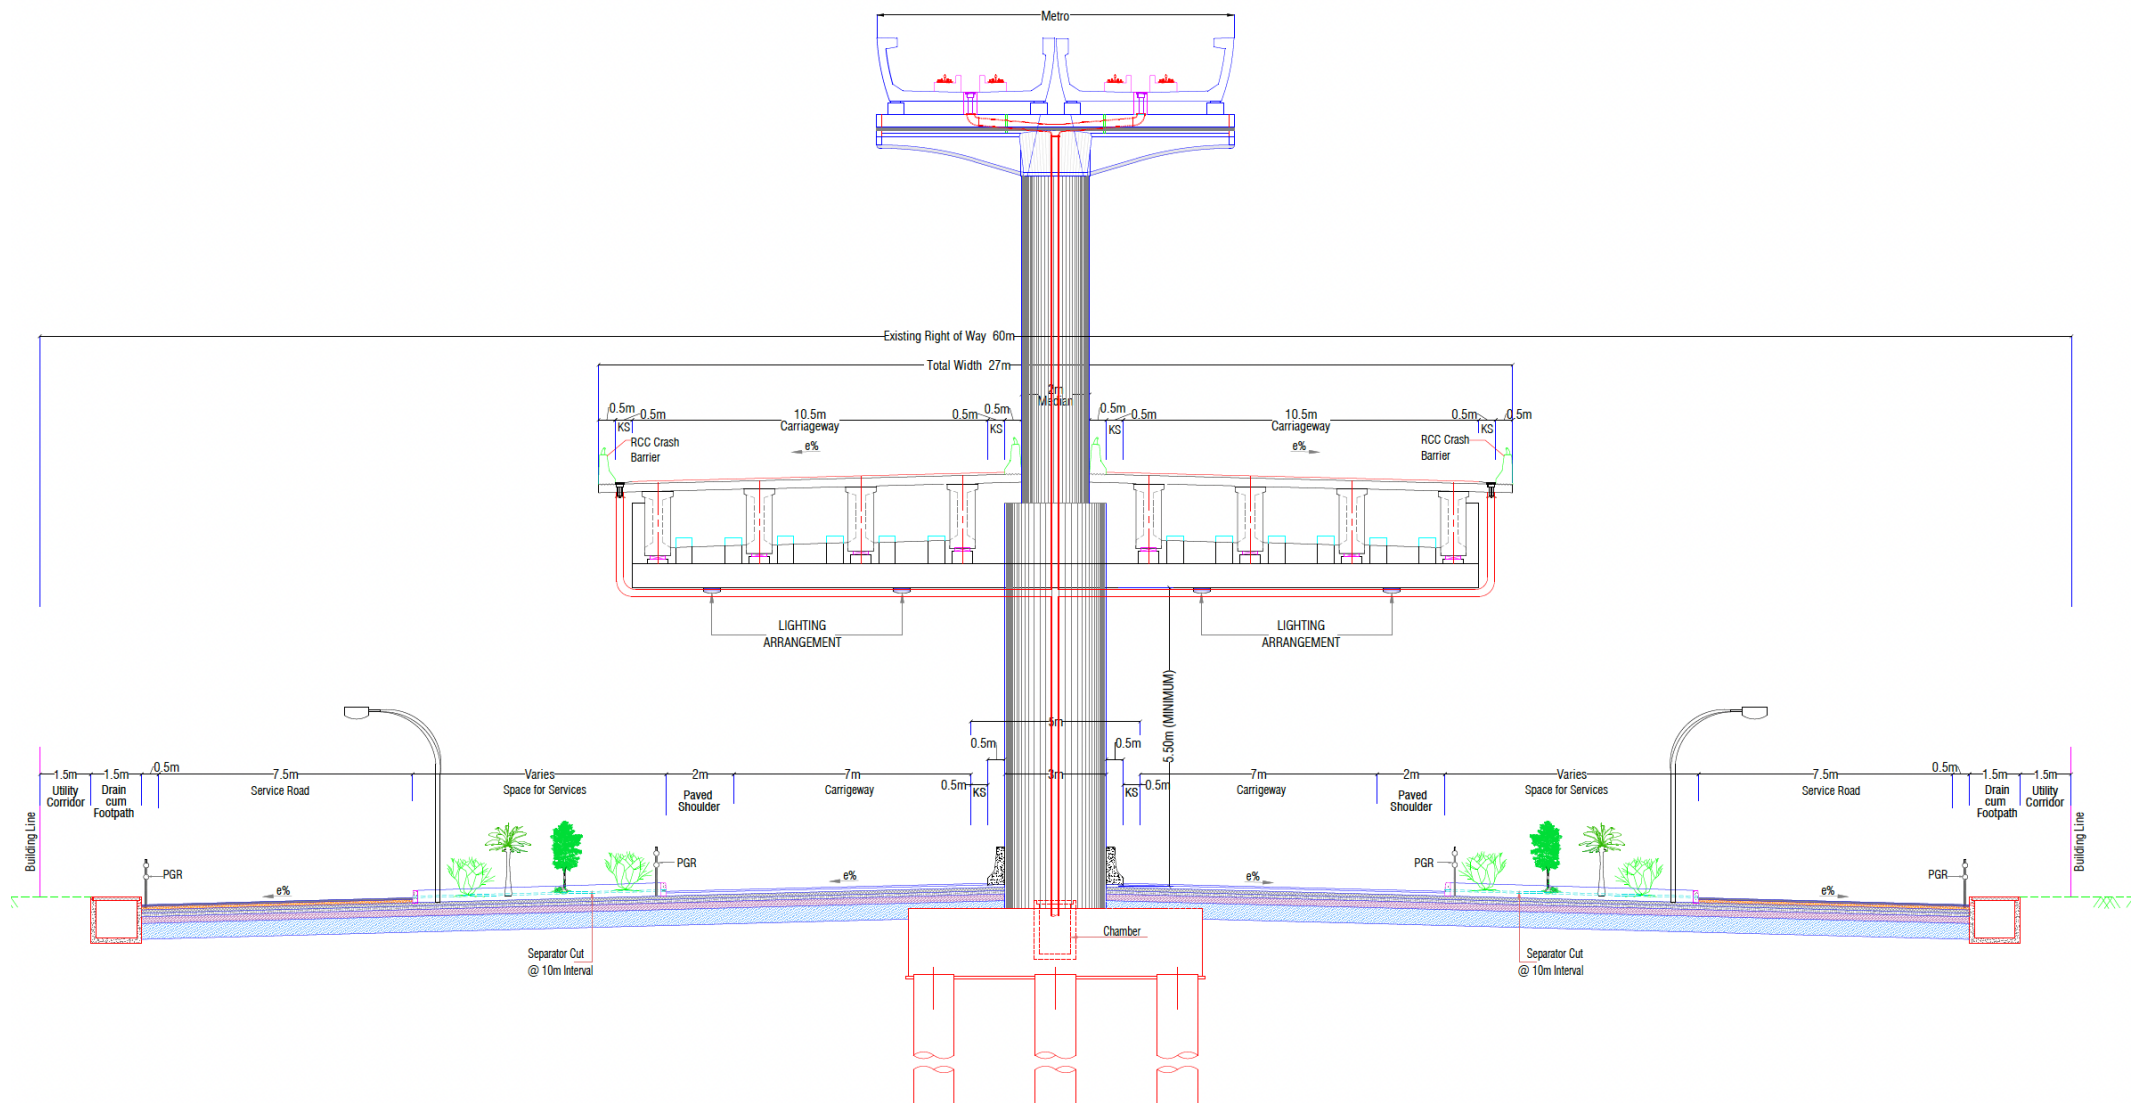




**TYPICAL CROSS SECTION FOR SIX LANE WITHOUT PAVED SHOULDER FOR  
ELEVATED SECTION WITH SERVICE ROAD AND DRAIN ( ROW - 60m)**

**TCS - 5A**

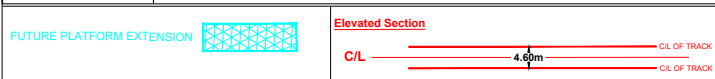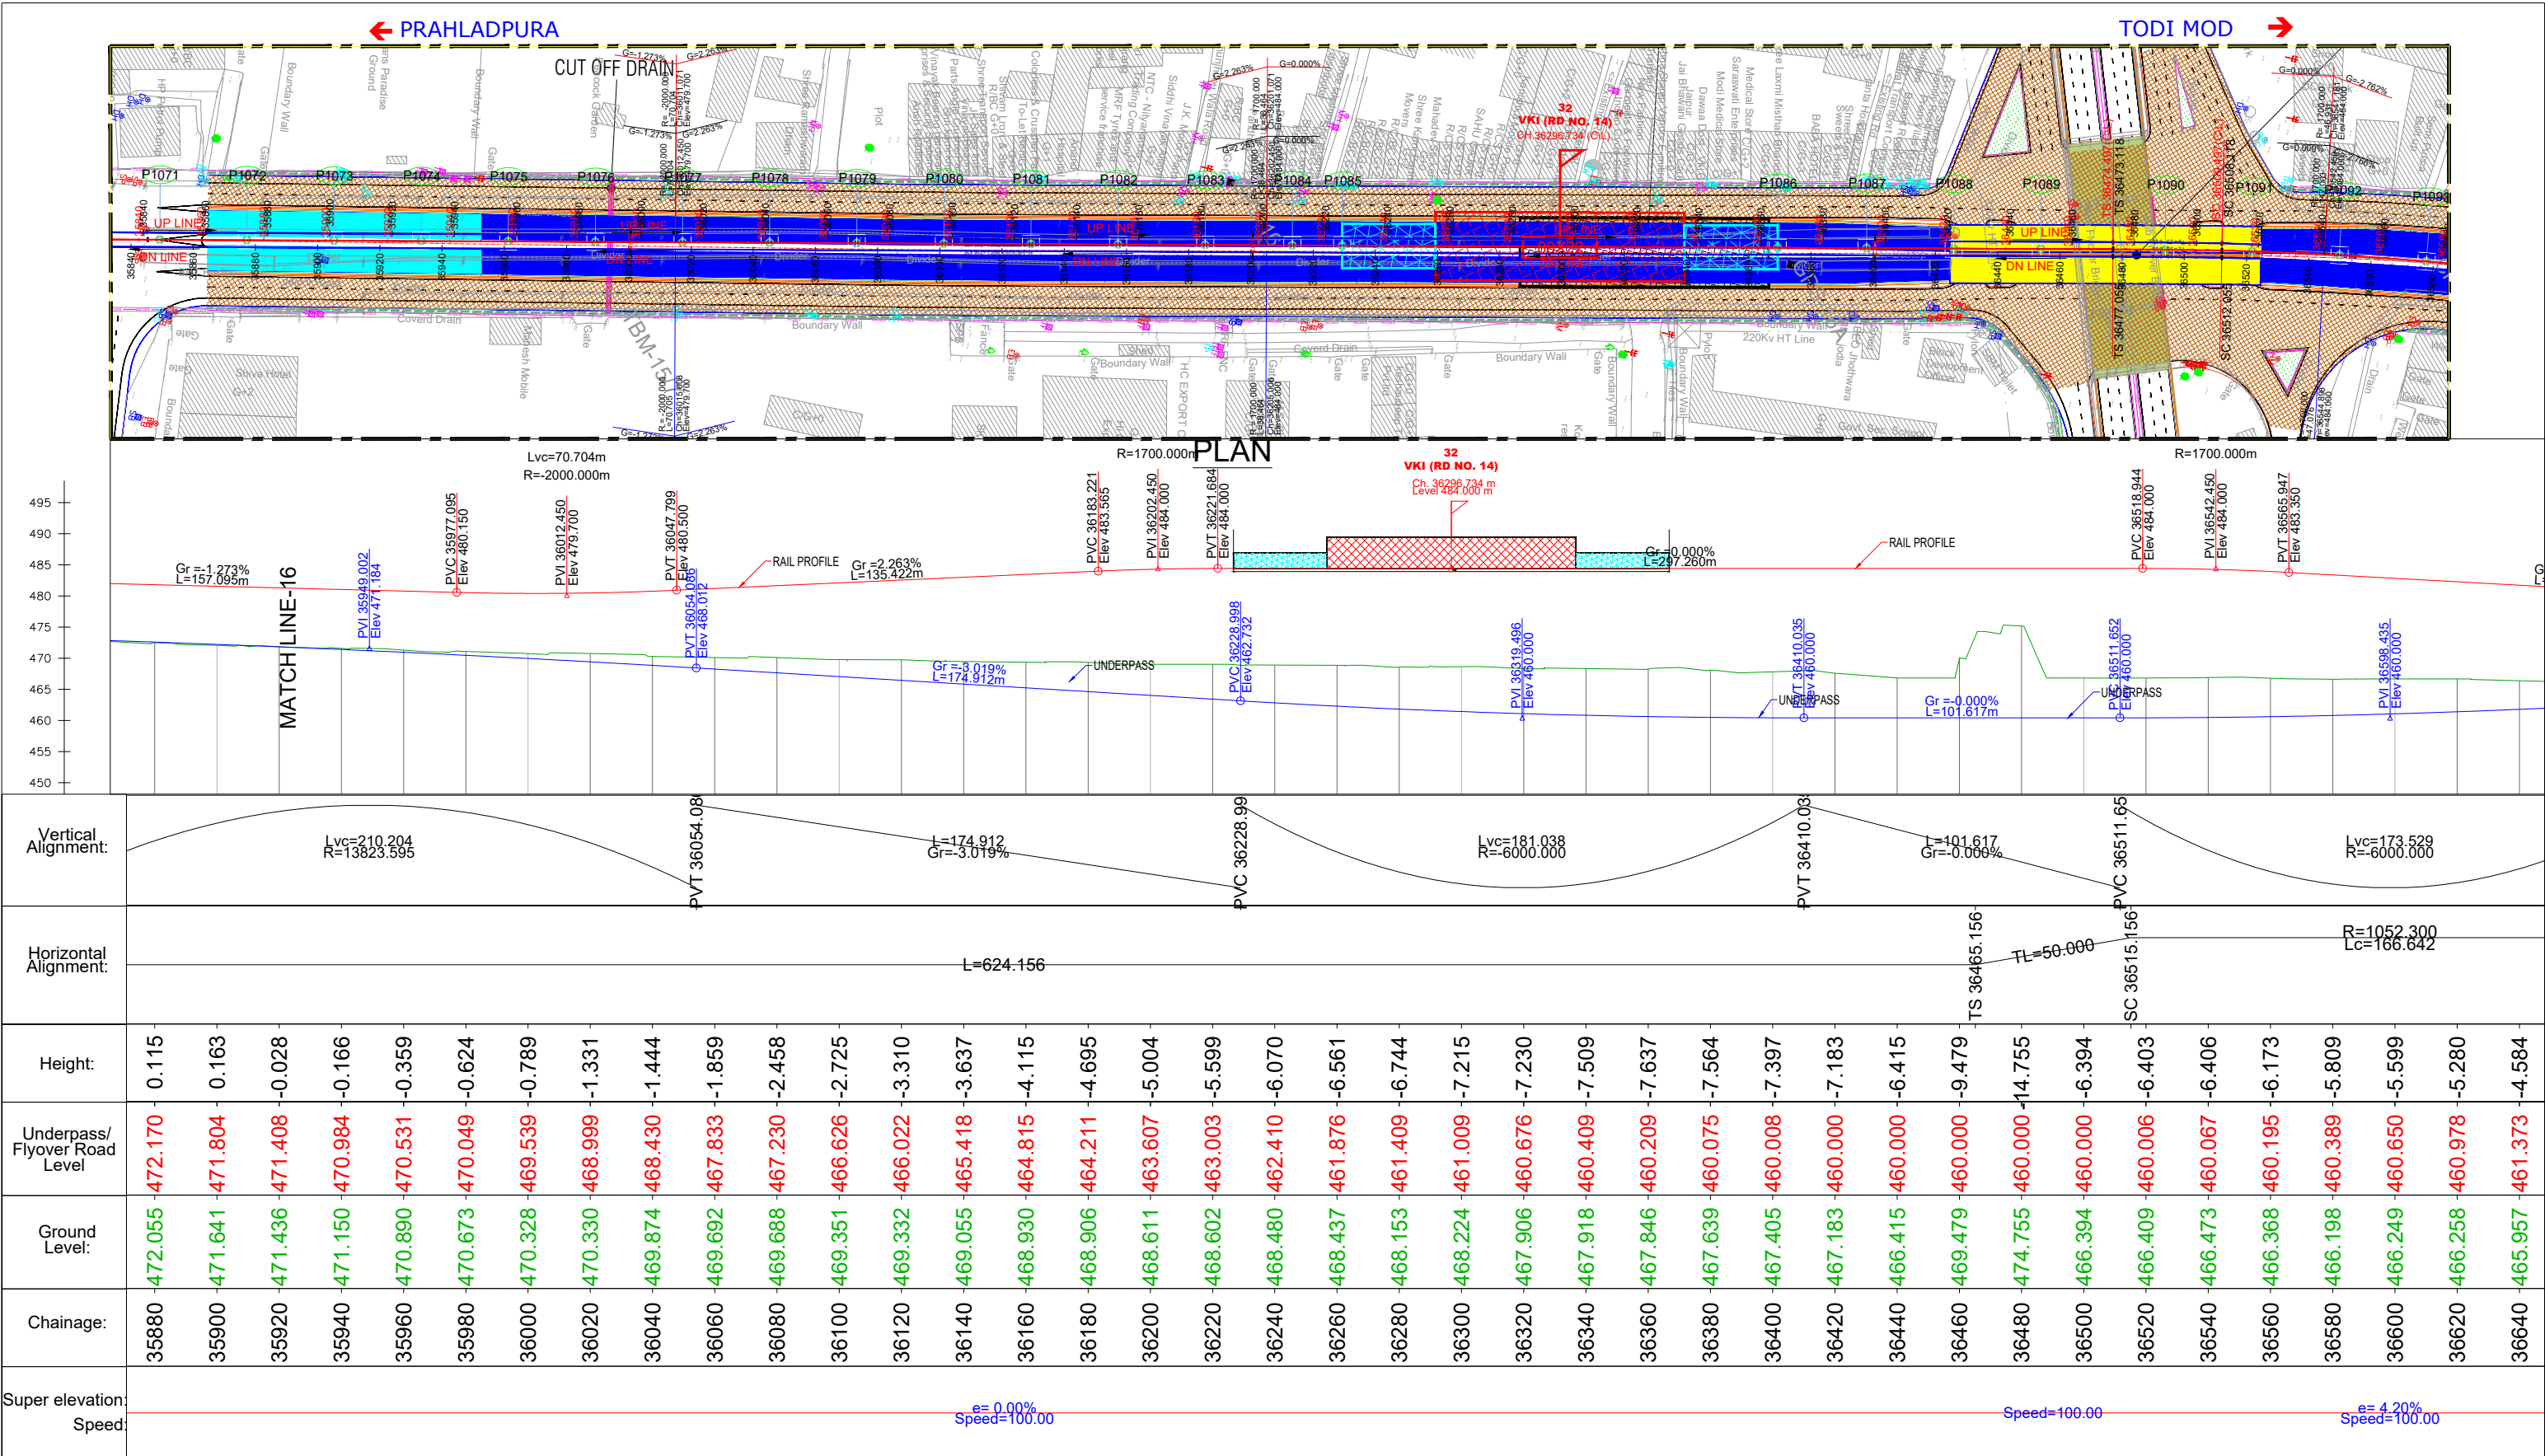


|   |                 
|---|-----------------|------|-------------|--|--|--------------------|-------------|-------------|--|--|----------------------------------------------------------|--|---|-----|---|------------------------------------------|-------------------------------|---|--|
| THIS DRAWING IS THE PROPERTY OF JAIPUR METRO RAIL CORPORATION LTD.<br>यह दस्तावेज रास्टमेट्रो रेल कॉर्पोरेशन लिमिटेड की संपत्ति है। | ISSUED DRAWINGS |      |             |  |  | REFERENCE DRAWINGS |             |             |  |  | NOTICE OF NO OBJECTIONS' FROM EMPLOYER'S REPRESENTATIVE. |  |   |     |   | PROJECT:-                                |                               |   |  |
|   |                 |      |             |  |  |                    |             |             |  |  | GENERAL CONSULTANTS (DMRC)                               |  |   | RMR |   | RAJASTHAN METRO PHASE-2 CORRIDOR:        |                               |   |  |
|   |                 |      |             |  |  | S.NO.              | DRAWING NO. | DESCRIPTION |  |  | Dy.HODs                                                  |  | HODs   |     | Certified that this document has been designed and checked in accordance with DDC Quality Assurance Plan. |                                          | Authorised Signatory for DDC. |   |  |
|   |                 |      |             |  |  |                    |             |             |  |  | Sr. DGM/BD                                               |  | CA/BD   |     | CLIENT:-                                                                                                  |                                          |                               |   |  |
|   |                 |      |             |  |  |                    |             |             |  |  | CRE/Civil/UP                                             |  | PD-II/JP   |     | RAJASTHAN METRO RAIL CORPORATION LTD.                                                                     |                                          |                               |   |  |
|   |                 |      |             |  |  |                    |             |             |  |  |                                                          |  | ED/E/DG-2   |     | STATION NAME : JAIPUR METRO                                                                               |                                          |                               |   |  |
|   |                 |      |             |  |  |                    |             |             |  |  |                                                          |  | CE/Design   |     | DRAWING TITLE: ALIGMENT DRAWING                                                                           |                                          |                               |   |  |
|   |                 |      |             |  |  |                    |             |             |  |  |                                                          |  |   |     | DATE : 03-10-26                                                                                           |                                          |                               |   |  |
|   |                 |      |             |  |  |                    |             |             |  |  |                                                          |  |   |     | REV : R 6                                                                                                 |                                          |                               |   |  |
|   |                 |      |             |  |  |                    |             |             |  |  |                                                          |  |   |     | HORIZONTAL SCALE: 1:1000                                                                                  |                                          |                               |   |  |
|   |                 |      |             |  |  |                    |             |             |  |  |                                                          |  |   |     | VERTICAL SCALE:1:500                                                                                      |                                          |                               |   |  |
|   |                 |      |             |  |  |                    |             |             |  |  |                                                          |  |   |     | STATUS : TENDER                                                                                           |                                          |                               |   |  |
|   | 17-10-25        | R0   | FIRST ISSUE |  |  | MR                 | RS          | AS          |  |  |                                                          |  |   |     |   | DRAWING NUMBER: VID-JMRC-STR-TD-0701-017 |                               |   |  |
|   | DATE            | REV. | DESCRIPTION |  |  | DRAWN              | CHECKED     | APPROVED    |  |  |                                                          |  |   |     |   | SHEET NO:<br>23 OF 31                    |                               |   |  |
|   |                 |      |             |  |  |                    |             |             |  |  |                                                          |  |   |     |   | SHEET SIZE:<br>A1                        |                               |   |  |
|   |                 |      |             |  |  |                    |             |             |  |  |                                                          |  | (*Definition of TERMS NOC/APPROVAL to be read as per terms outlined in respective Contracts, Notice of no objection from employer is being accorded for design principal only.) |     |   |                                          |                               | ARCHITECTURE   |  |
|   |                 |      |             |  |  |                    |             |             |  |  |                                                          |  | GENERAL CONSULTANT:-   |     |   |                                          |                               | This drawing must not be either loaned, copied or otherwise reproduced in whole or in part or used for any purpose without the prior written permission of JMRC. |  |
|   |                 |      |             |  |  |                    |             |             |  |  |                                                          |  |                                                                                            |     |   |                                          |                               | DELHI METRO RAIL CORPORATION LTD.   |  |



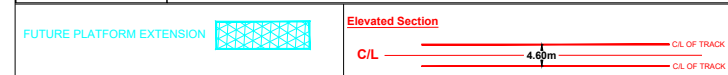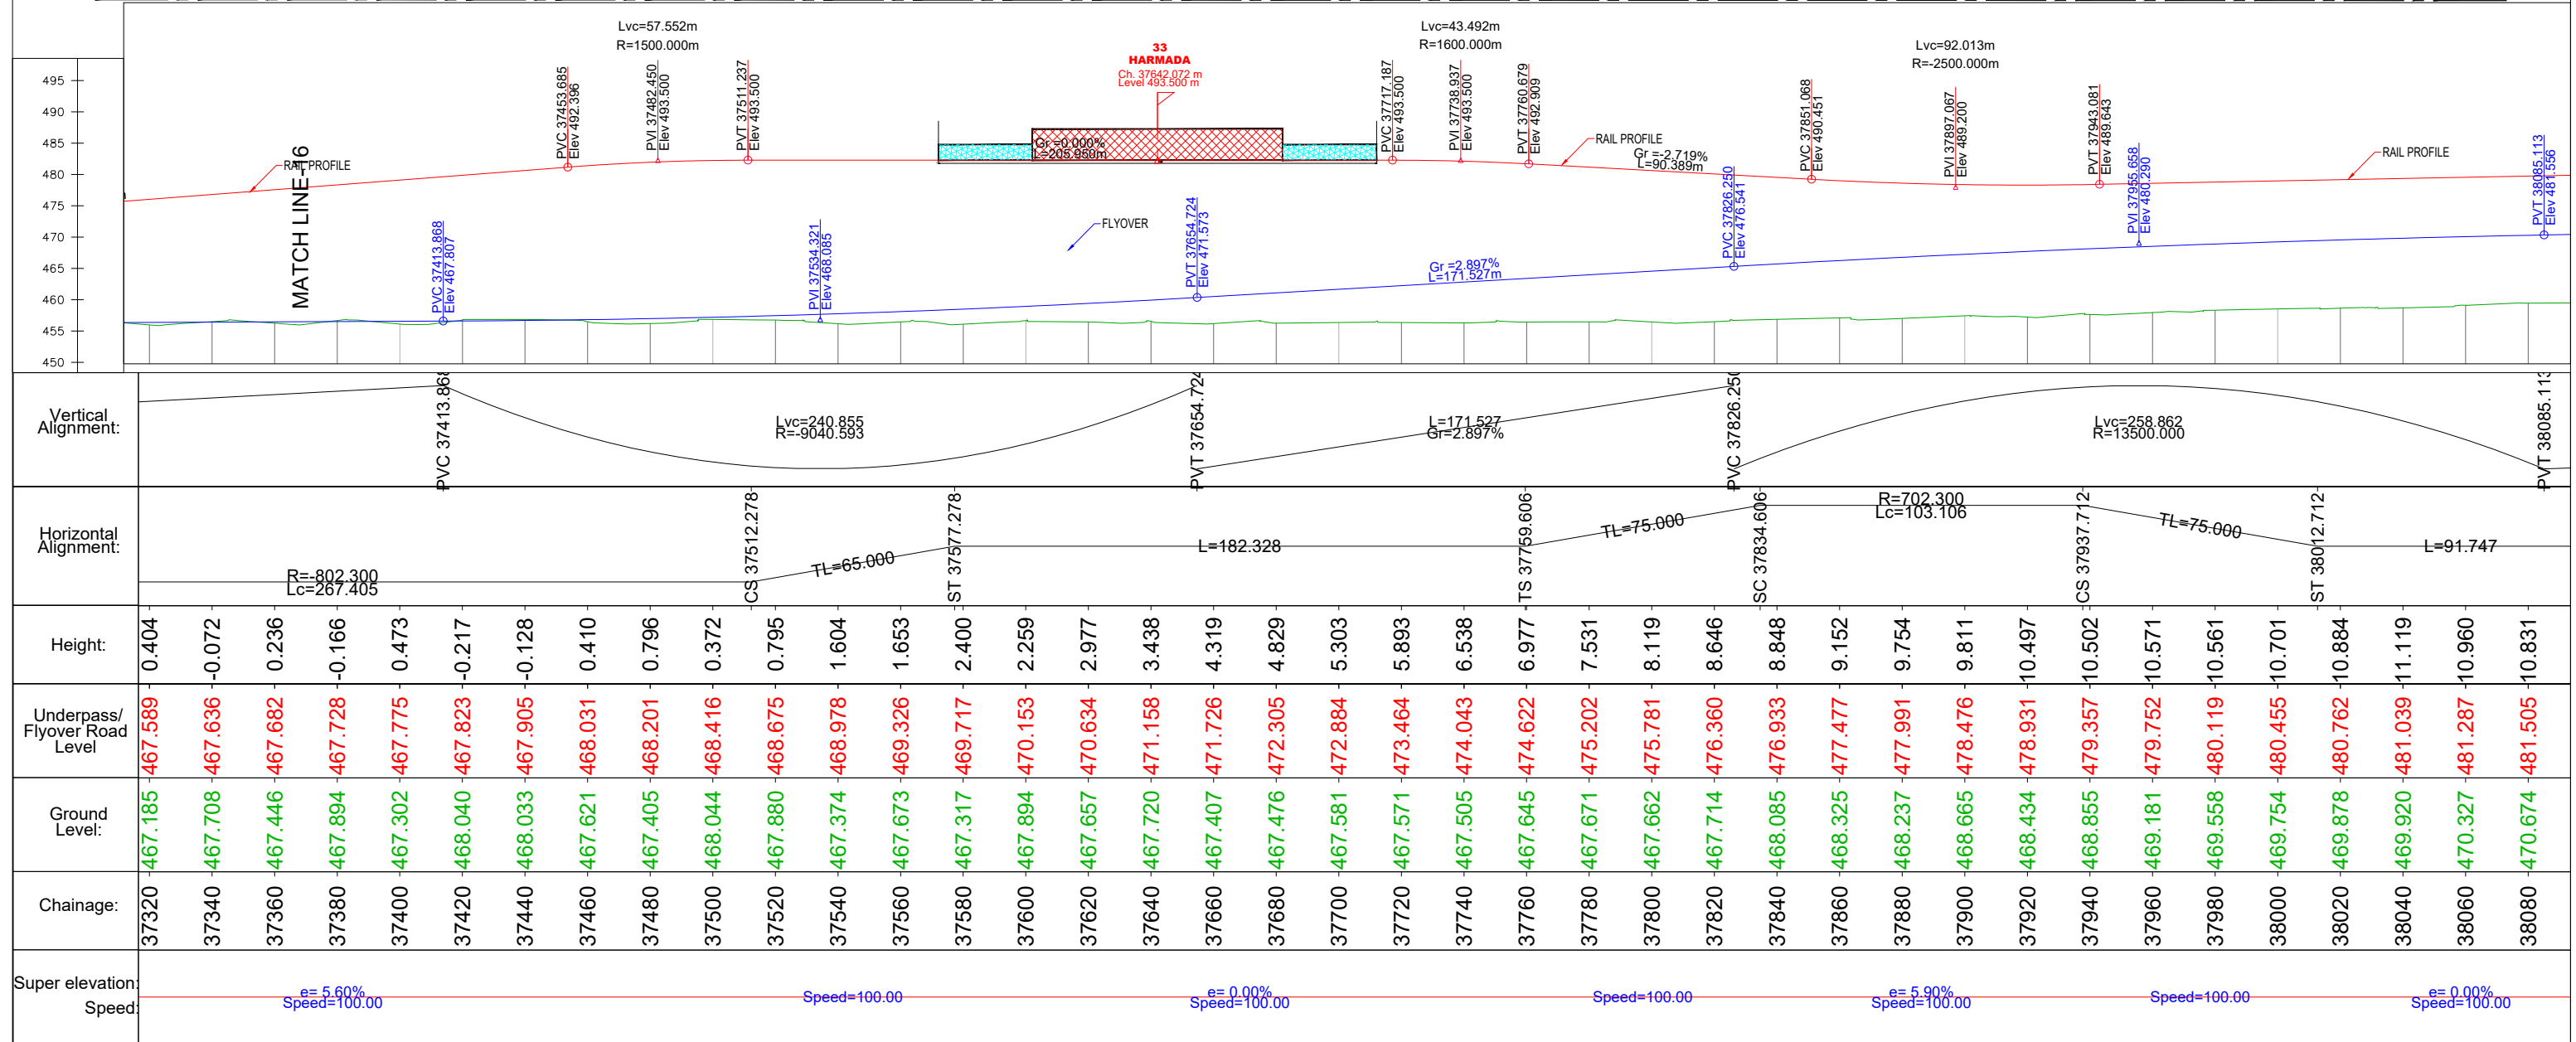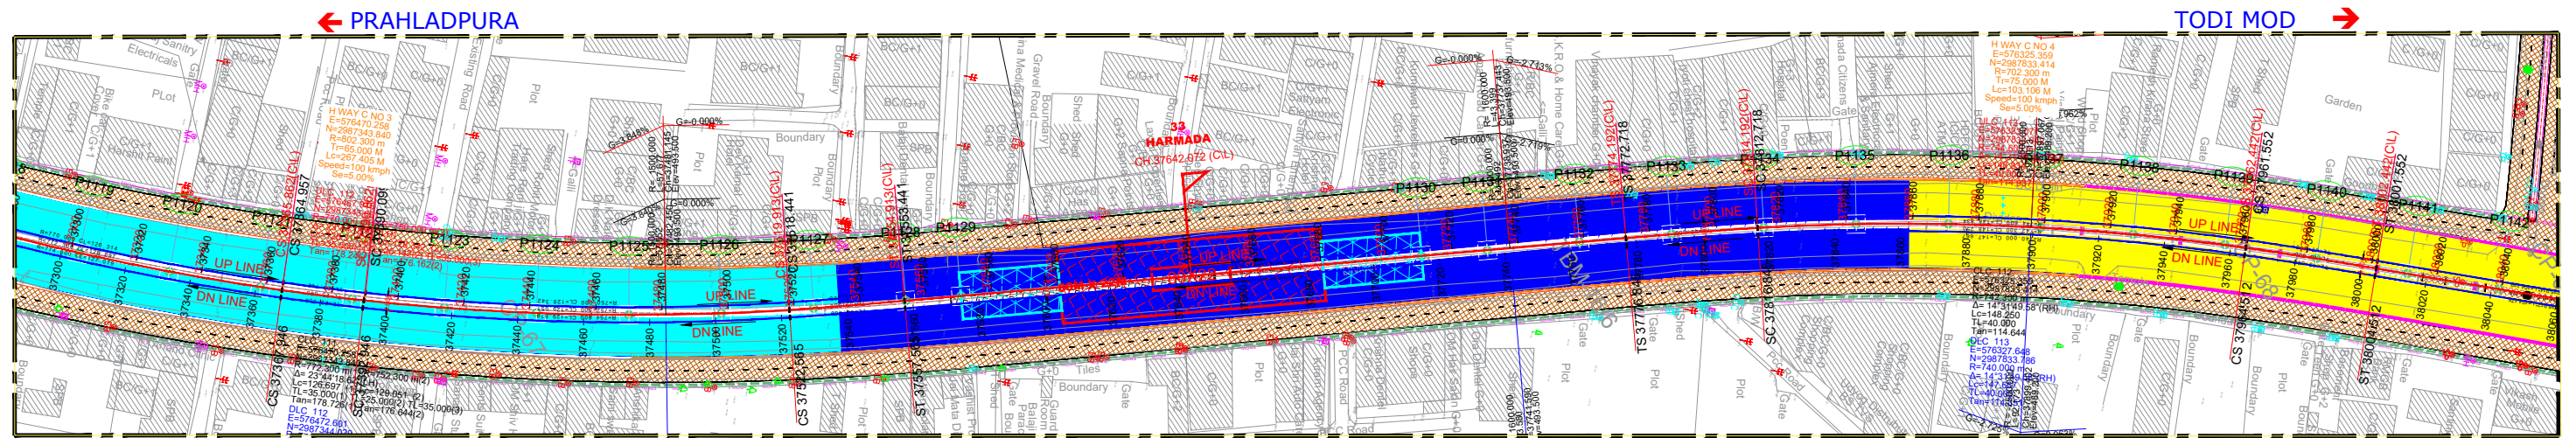

|   |                 |  |  |  |  |  |                    |             |             |                                                          |           |   |   |  |
|---|-----------------|--|--|--|--|--|--------------------|-------------|-------------|----------------------------------------------------------|-----------|---|---|--|
| राजस्थान मेट्रो रेल कॉर्पोरेशन लिमिटेड का निदेश है कि<br>THIS DRAWING IS THE PROPERTY OF RAJASTHAN METRO RAIL CORPORATION LTD.<br>IT IS NOT TO BE REPRODUCED OR COPIED IN ANY MANNER WITHOUT THE WRITTEN PERMISSION OF JMRCL. | ISSUED DRAWINGS |  |  |  |  |  | REFERENCE DRAWINGS |             |             | NOTICE OF NO OBJECTIONS' FROM EMPLOYER'S REPRESENTATIVE. |           |   | PROJECT:-                                                                                                 |  |
|   |                 |  |  |  |  |  |                    |             |             | GENERAL CONSULTANTS (DMRC)                               |           | RMRC   | RAJASTHAN METRO PHASE-2 CORRIDOR:                                                                         |  |
|   |                 |  |  |  |  |  | S.NO.              | DRAWING NO. | DESCRIPTION | Dy.HODs                                                  | HODs      |   | Certified that this document has been designed and checked in accordance with DDC Quality Assurance Plan. |  |
|   |                 |  |  |  |  |  |                    |             |             | Sr. DGM/BD                                               | CA/BD     |   | Authorised Signatory for DDC.                                                                             |  |
|   |                 |  |  |  |  |  |                    |             |             | CRE/Civil/JIP                                            | PD-II/JIP |   | CLIENT:-                                                                                                  |  |
|   |                 |  |  |  |  |  |                    |             |             |                                                          | ED/E/DG-2 |   | RAJASTHAN METRO RAIL CORPORATION LTD.                                                                     |  |
|   |                 |  |  |  |  |  |                    |             |             |                                                          | CE/Design |   |   |  |
|   |                 |  |  |  |  |  |                    |             |             |                                                          |           |   |   |  |
|   |                 |  |  |  |  |  |                    |             |             |                                                          |           |   |   |  |
|   |                 |  |  |  |  |  |                    |             |             |                                                          |           |   | GENERAL CONSULTANT:-                                                                                      |  |
|   |                 |  |  |  |  |  |                    |             |             |                                                          |           |  DELHI METRO RAIL CORPORATION LTD.                                          |   |  |
|   |                 |  |  |  |  |  |                    |             |             |                                                          |           |   |   |  |
|   |                 |  |  |  |  |  |                    |             |             |                                                          |           | ARCHITECTURE   |   |  |
|   |                 |  |  |  |  |  |                    |             |             |                                                          |           | STATION NAME : JAIPUR METRO   |   |  |
|   |                 |  |  |  |  |  |                    |             |             |                                                          |           | DRAWING TITLE: ALIGMENT DRAWING   |   |  |
|   |                 |  |  |  |  |  |                    |             |             |                                                          |           | DATE : 03-10-26   |   |  |
|   |                 |  |  |  |  |  |                    |             |             |                                                          |           | REV : R 6   |   |  |
|   |                 |  |  |  |  |  |                    |             |             |                                                          |           | HORIZONTAL SCALE: 1:1000   |   |  |
|   |                 |  |  |  |  |  |                    |             |             |                                                          |           | VERTICAL SCALE:1:500   |   |  |
|   |                 |  |  |  |  |  |                    |             |             |                                                          |           | STATUS : TENDER   |   |  |
|   |                 |  |  |  |  |  |                    |             |             |                                                          |           | DRAWING NUMBER: VID-JMRC-STR-TD-0701-017   |   |  |
|   |                 |  |  |  |  |  |                    |             |             |                                                          |           | SHEET NO: 25 OF 31   |   |  |
|   |                 |  |  |  |  |  |                    |             |             |                                                          |           | SHEET SIZE: A1   |   |  |
|   |                 |  |  |  |  |  |                    |             |             |                                                          |           | This drawing must not be either loaned, copied or otherwise reproduced in whole or in part or used for any purpose without the prior written permission of JMRC. |   |  |
|   |                 |  |  |  |  |  |                    |             |             |                                                          |           |   |   |  |
|   | </              |  |  |  |  |  |                    |             |             |                                                          |           |   |   |  |

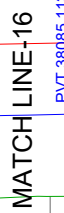







Height:

Super elevation





## TENDER DRAWING

THIS DRAWING IS THE PROPERTY OF JAI PUR  
अब यह चित्रांकन जयपुर में रेत का पॉलिश लिमिटेड की धरोहर है।

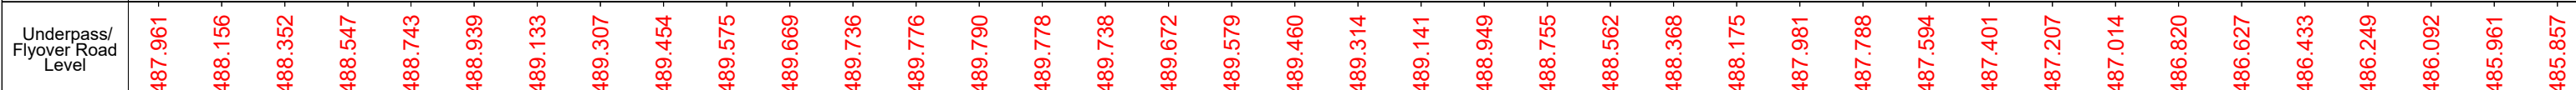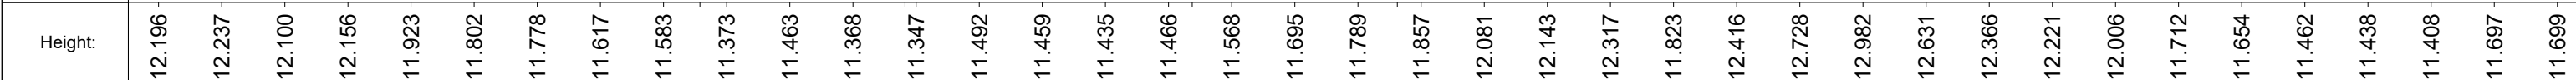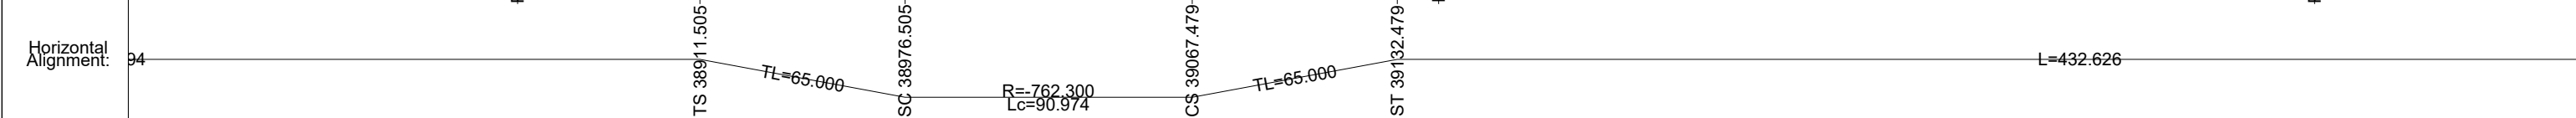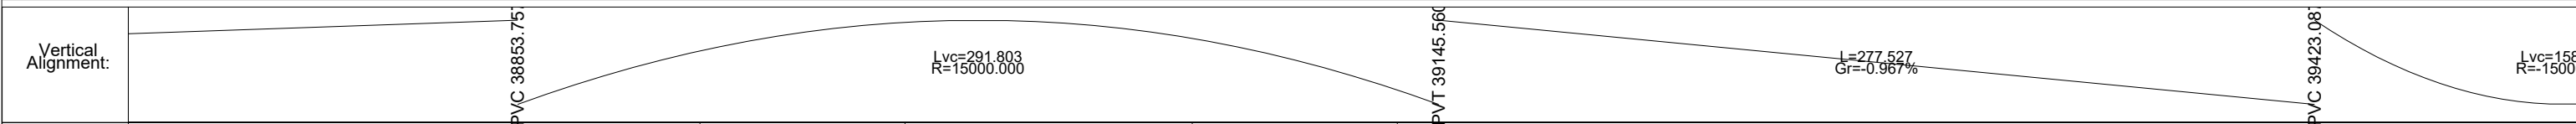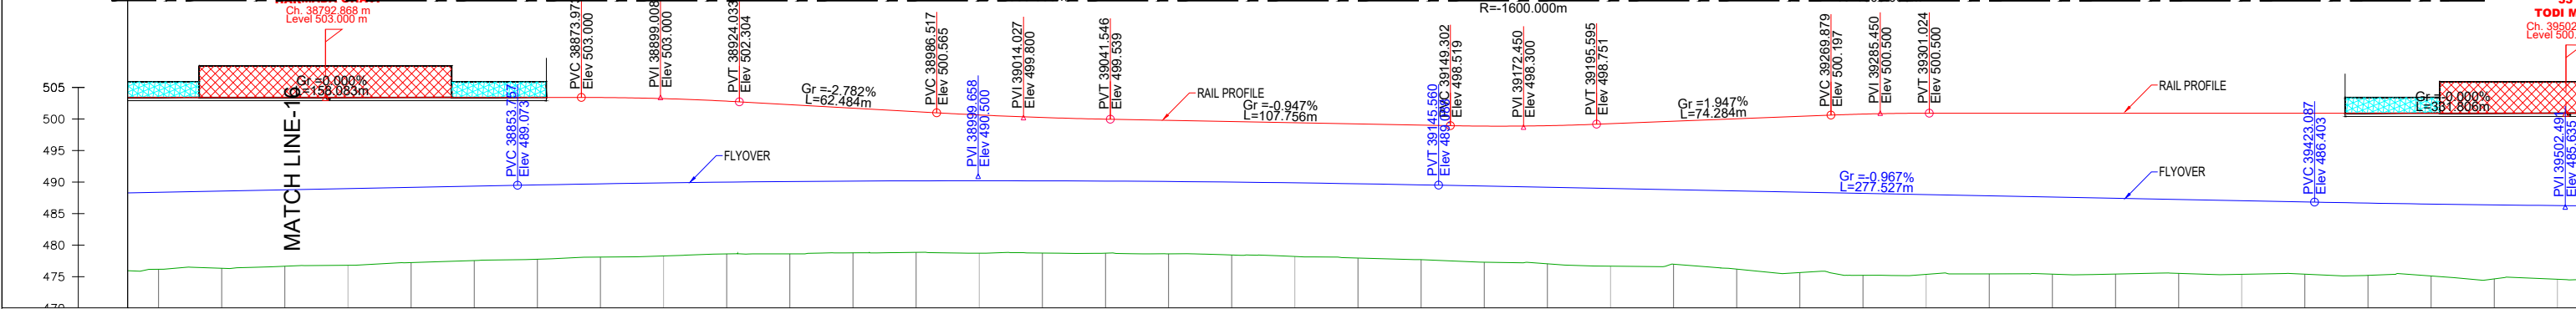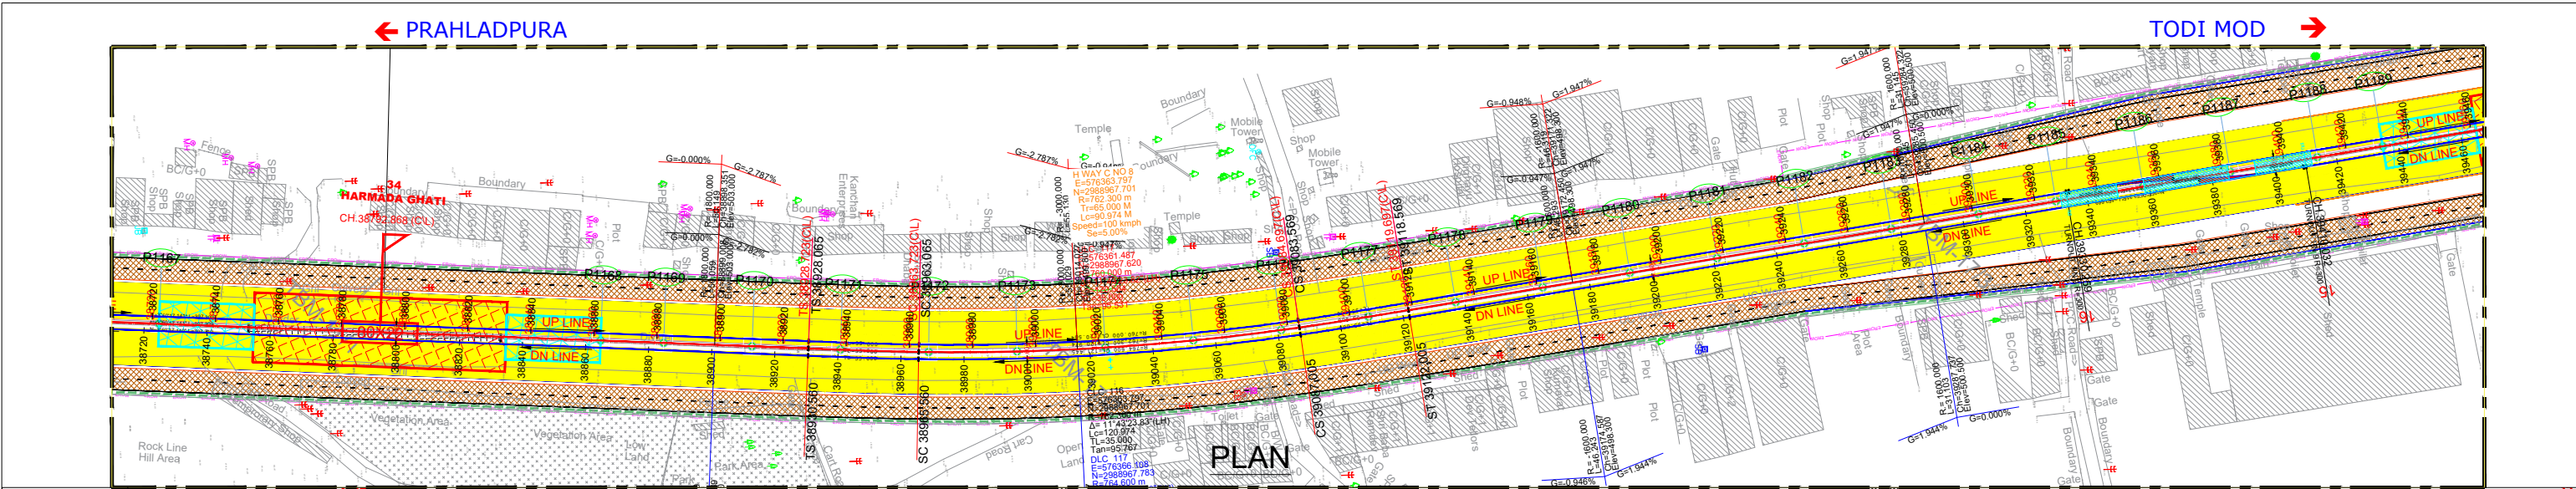



|   |                 
|---|-----------------|-------------|-------------|--|-------|--------------------|-------------|-------------|--|---|----------------------------------------------------------|------------|------|------|-----------------------------------|---|--|-------------------------------|--|--|--|
| THIS DRAWING IS THE PROPERTY OF JAIPUR METRO RAIL CORPORATION LTD.<br>यह दस्तावेज रा.म.प.के सम्पत्ति है। अनधिकृत प्रतिलिपि का प्रयोग ग्राहक के हित में नहीं किया जा सकता है। | ISSUED DRAWINGS |             |             |  |       | REFERENCE DRAWINGS |             |             |  |   | NOTICE OF NO OBJECTIONS' FROM EMPLOYER'S REPRESENTATIVE. |            |      |      | PROJECT:-                         |   |  |                               |  |  |  |
|   |                 |             |             |  |       |                    |             |             |  |   | GENERAL CONSULTANTS (DMRC)                               |            | RMRC |      | RAJASTHAN METRO PHASE-2 CORRIDOR: |   |  |                               |  |  |  |
|   |                 |             |             |  |       | S.NO.              | DRAWING NO. | DESCRIPTION |  | Dy.HODs   |                                                          | HODs       |      | RMRC |                                   | Certified that this document has been designed and checked in accordance with DDC Quality Assurance Plan. |  | Authorised Signatory for DDC. |  |  |  |
|   |                 |             |             |  |       |                    |             |             |  | Sr. DGM/BD   |                                                          | CA/BD      |      |      |                                   | CLIENT:-                                                                                                  |  |                               |  |  |  |
|   |                 |             |             |  |       |                    |             |             |  | CRE/Civil/UP   |                                                          | PD-II/JP   |      |      |                                   | RAJASTHAN METRO RAIL CORPORATION LTD.                                                                     |  |                               |  |  |  |
|   |                 |             |             |  |       |                    |             |             |  |   |                                                          | ED/IE/DG-2 |      |      |                                   |   |  |                               |  |  |  |
|   |                 |             |             |  |       |                    |             |             |  |   |                                                          | CE/Design  |      |      |                                   |   |  |                               |  |  |  |
|   |                 
|   | 17-10-25        | R0          | FIRST ISSUE |  |       | MR                 | RS          | AS          |  |   |                                                          |            |      |      |                                   |   |  |                               |  |  |  |
| DATE   | REV.            | DESCRIPTION |             |  | DRAWN | CHECKED            | APPROVED    |             |  |   |                                                          |            |      |      |                                   |   |  |                               |  |  |  |
|   |                 |             |             |  |       |                    |             |             |  | (*Definition OF TERMS NOC/APPROVAL to be read as per terms outlined in respective Contracts, Notice of no objection from employer is being accorded for design principal only.) |                                                          |            |      |      |                                   |   |  |                               |  |  |  |
|   |                 
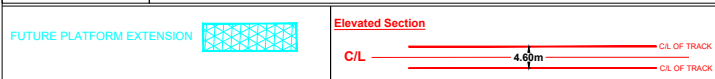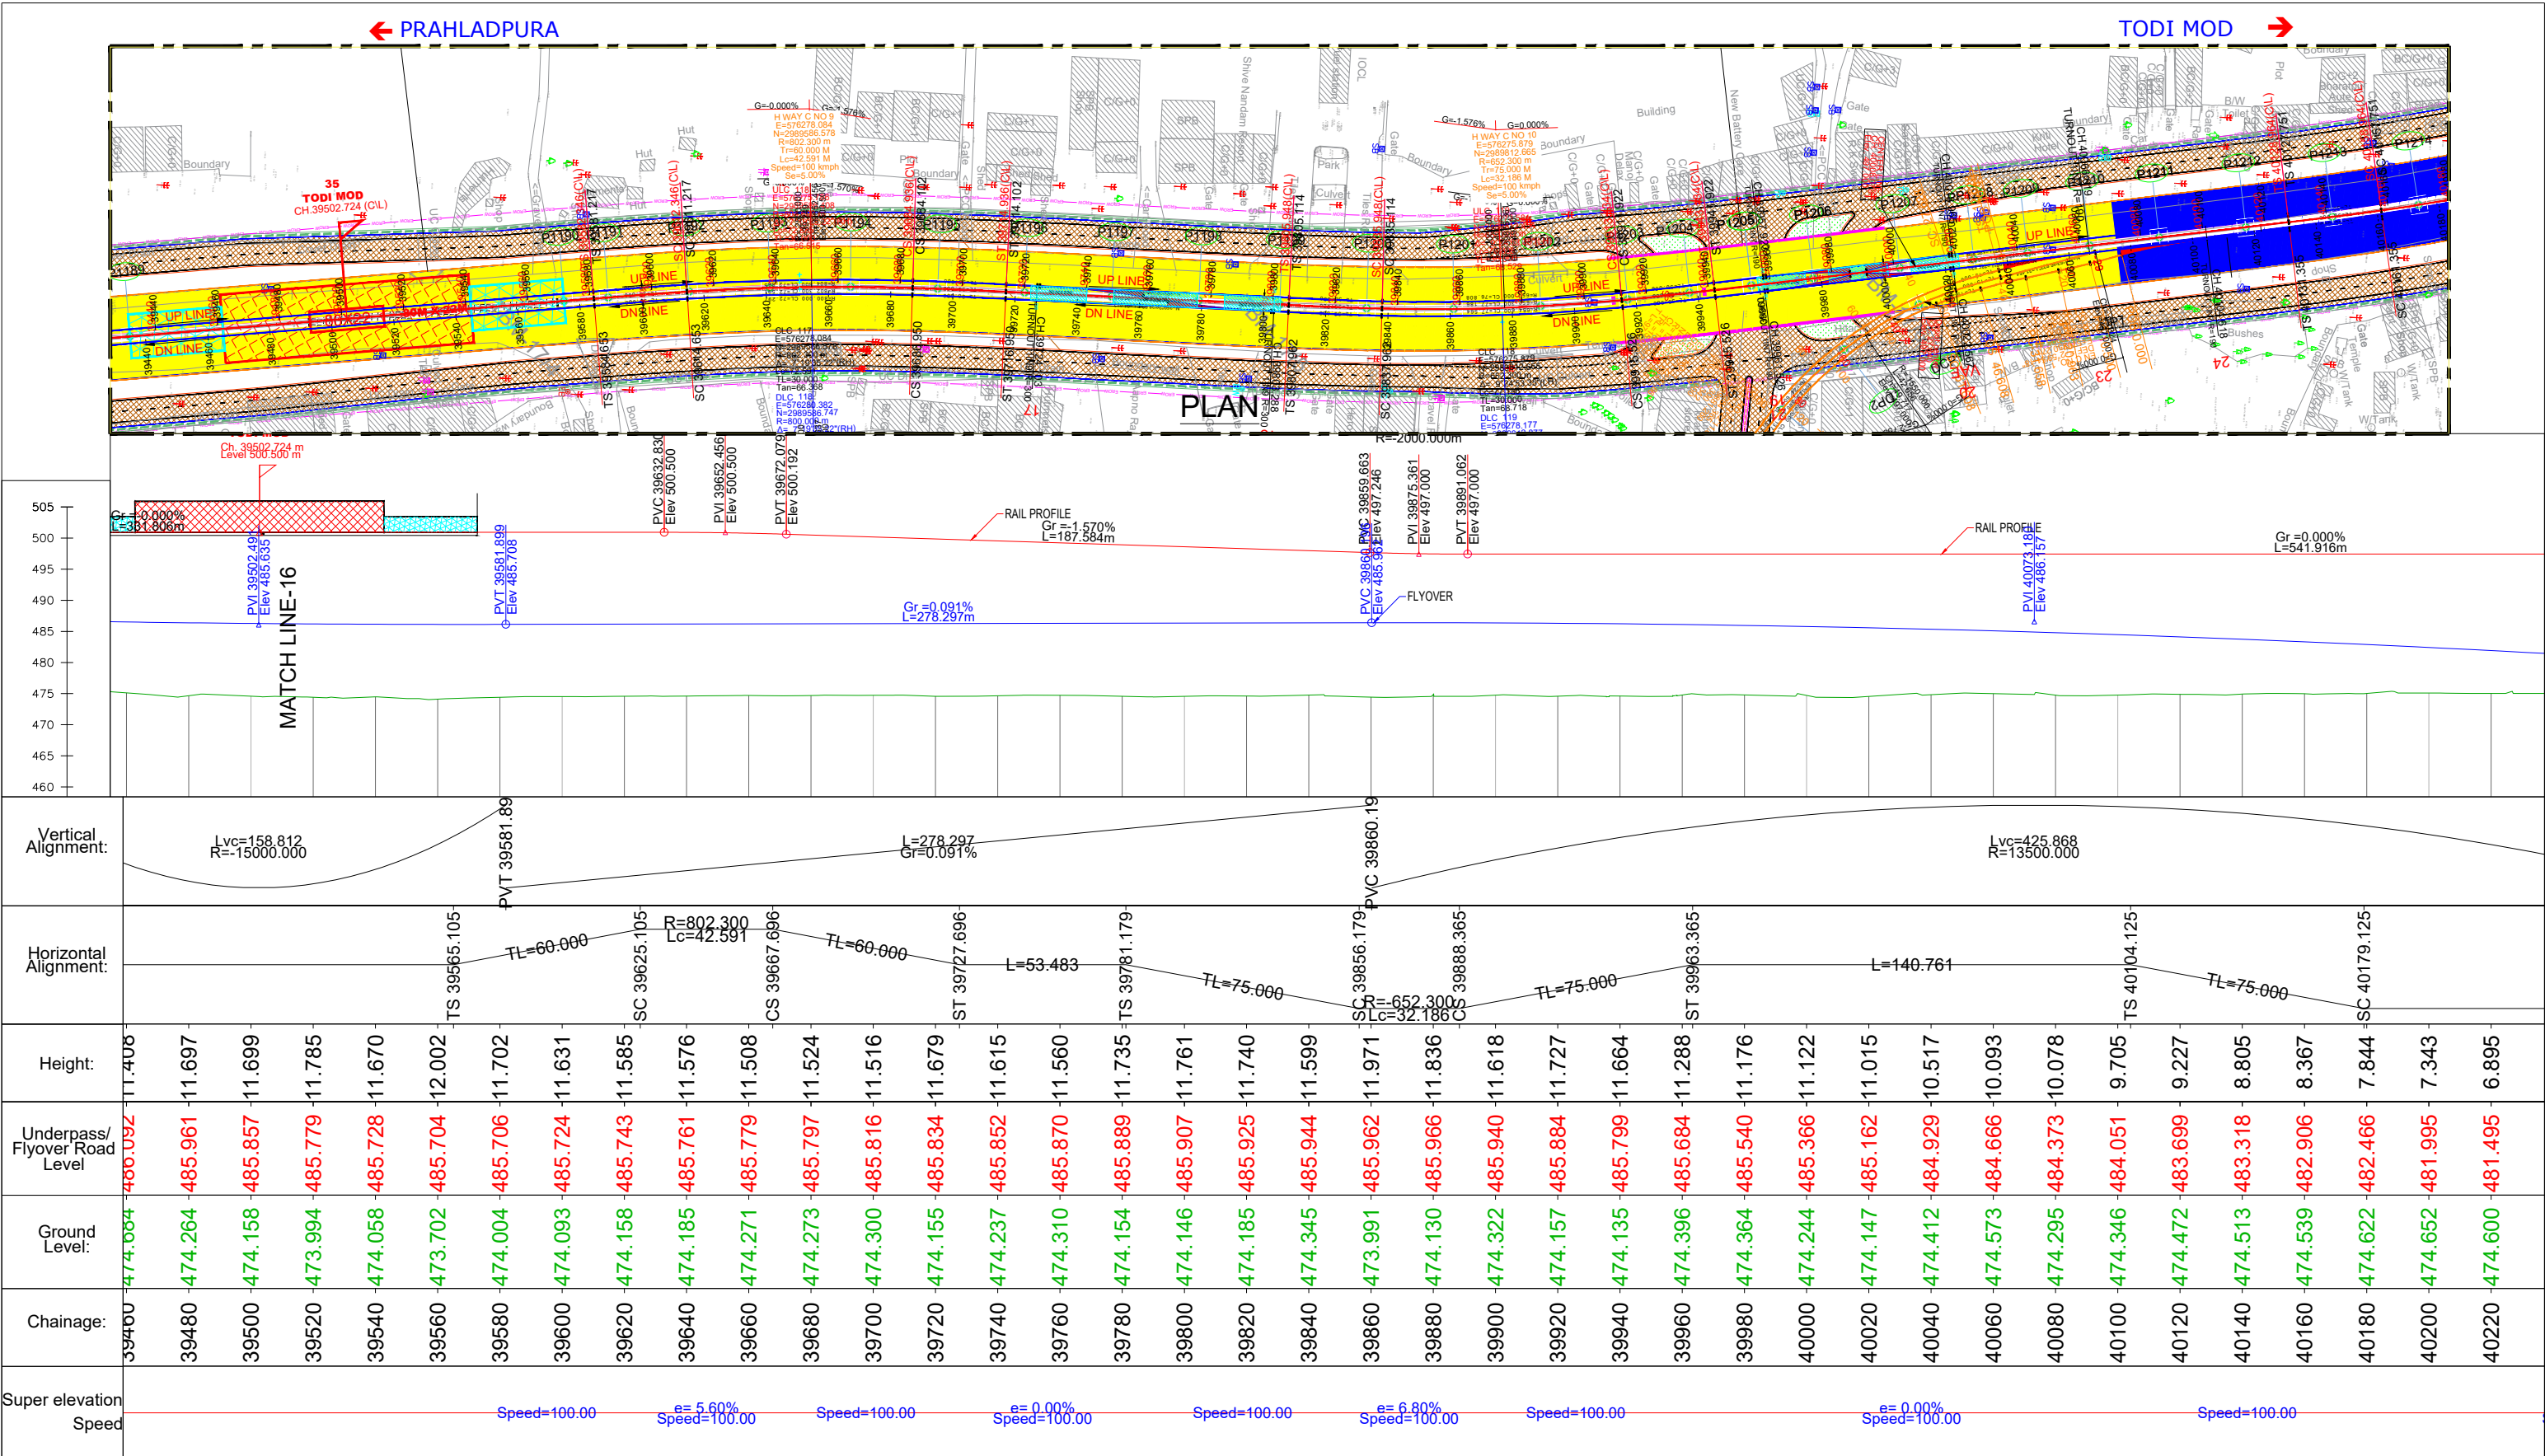


|   |                 |             |             |         |                                                  |                    |  |                       |  |                   |                                                          |   |              |  |  |                                       |          |
|---|-----------------|-------------|-------------|---------|--------------------------------------------------|--------------------|--|-----------------------|--|-------------------|----------------------------------------------------------|---|--------------|--|--|---------------------------------------|----------|
| THIS DRAWING IS THE PROPERTY OF JAIPUR METRO RAIL CORPORATION LTD.<br>यह दस्तावेज राजपुर मेट्रो रेल कॉर्पोरेशन लिमिटेड की संपत्ति है।                            | ISSUED DRAWINGS |             |             |         |                                                  | REFERENCE DRAWINGS |  |                       |  |                   | NOTICE OF NO OBJECTIONS' FROM EMPLOYER'S REPRESENTATIVE. |   |              |  |  | PROJECT:-                             |          |
|   |                 |             |             |         |                                                  |                    |  |                       |  |                   | GENERAL CONSULTANTS (DMRC)                               |   |              |  |  | RAJASTHAN METRO PHASE-2 CORRIDOR:     |          |
|   |                 |             |             |         |                                                  |                    |  |                       |  |                   | RMRC                                                     |   |              |  |  |                                       |          |
|   |                 |             |             |         |                                                  |                    |  |                       |  |                   | Dy.HODs                                                  |   |              |  |  | HODs                                  |          |
|   |                 |             |             |         |                                                  |                    |  |                       |  |                   | Sr. DGM/BD                                               |   |              |  |  | CA/BD                                 |          |
|   |                 |             |             |         |                                                  |                    |  |                       |  |                   | CRE/Civil/JP                                             |   |              |  |  | PD-II/JP                              |          |
|   |                 |             |             |         |                                                  |                    |  |                       |  |                   |                                                          |   |              |  |  | ED/E/DG-2                             |          |
|   |                 |             |             |         |                                                  |                    |  |                       |  |                   |                                                          |   |              |  |  | CE/Design                             |          |
|   |                 |             |             |         |                                                  |                    |  |                       |  |                   |                                                          |   |              |  |  |                                       |          |
|   | 17-10-25        | R0          | FIRST ISSUE | MR      | RS                                               | AS                 |  |                       |  |                   |                                                          | (*Definition OF TERMS NOC/APPROVAL to be read as per terms outlined in respective Contracts, Notice of no objection from employer is being accorded for design principal only.) |              |  |  |                                       | CLIENT:- |
| DATE   | REV.            | DESCRIPTION | DRAWN       | CHECKED | APPROVED                                         |                    |  |                       |  |                   |                                                          |   |              |  |  | GENERAL CONSULTANT:-                  |          |
|   |                 |             |             |         |                                                  |                    |  |                       |  |                   |                                                          |   |              |  |  | RAJASTHAN METRO RAIL CORPORATION LTD. |          |
|   |                 |             |             |         |                                                  |                    |  |                       |  |                   |                                                          |   |              |  |  | DELHI METRO RAIL CORPORATION LTD.     |          |
|   |                 |             |             |         |                                                  |                    |  |                       |  |                   |                                                          |   |              |  |  | PROJECT:-                             |          |
|   |                 |             |             |         |                                                  |                    |  |                       |  |                   |                                                          |   |              |  |  | RAJASTHAN METRO PHASE-2 CORRIDOR:     |          |
|   |                 |             |             |         |                                                  |                    |  |                       |  |                   |                                                          |   |              |  |  | STATION NAME : JAIPUR METRO           |          |
|   |                 |             |             |         |                                                  |                    |  |                       |  |                   |                                                          |   |              |  |  | DRAWING TITLE: ALIGMENT DRAWING       |          |
| DATE : 03-10-26   |                 |             | REV : R 6   |         | HORIZONTAL SCALE: 1:1000<br>VERTICAL SCALE:1:500 |                    |  | STATUS : TENDER       |  |                   |                                                          |   | ARCHITECTURE |  |  |                                       |          |
| DRAWING NUMBER: VID-JMRC-STR-TD-0701-017   |                 |             |             |         |                                                  |                    |  | SHEET NO:<br>28 OF 31 |  | SHEET SIZE:<br>A1 |                                                          |   |              |  |  |                                       |          |
| This drawing must not be either loaned, copied or otherwise reproduced in whole or in part or used for any purpose without the prior written permission of JMRC. |                 |             |             |         |                                                  |                    |  |                       |  |                   |                                                          |   |              |  |  |                                       |          |

← PRAHLADPURA

TODI MOD →

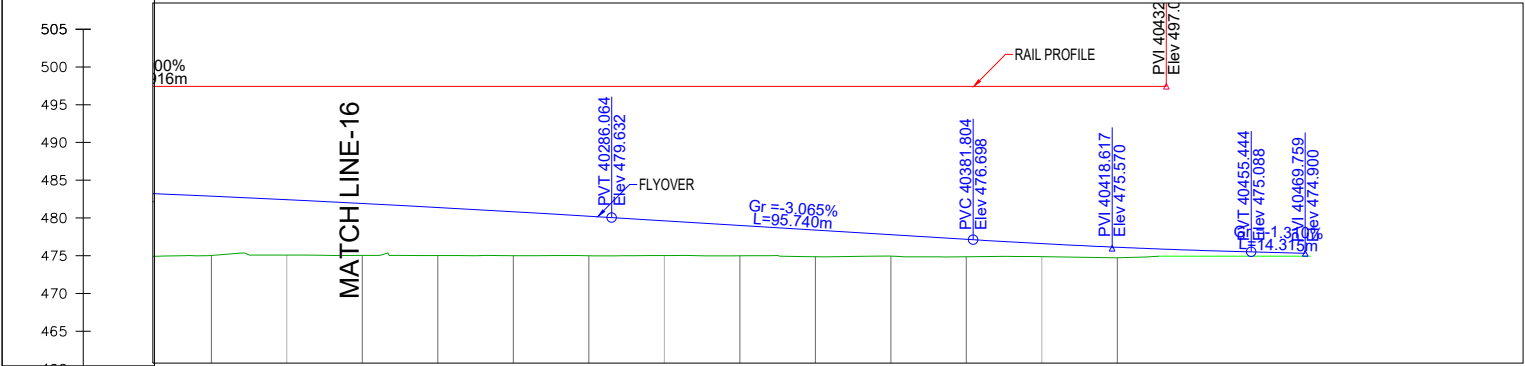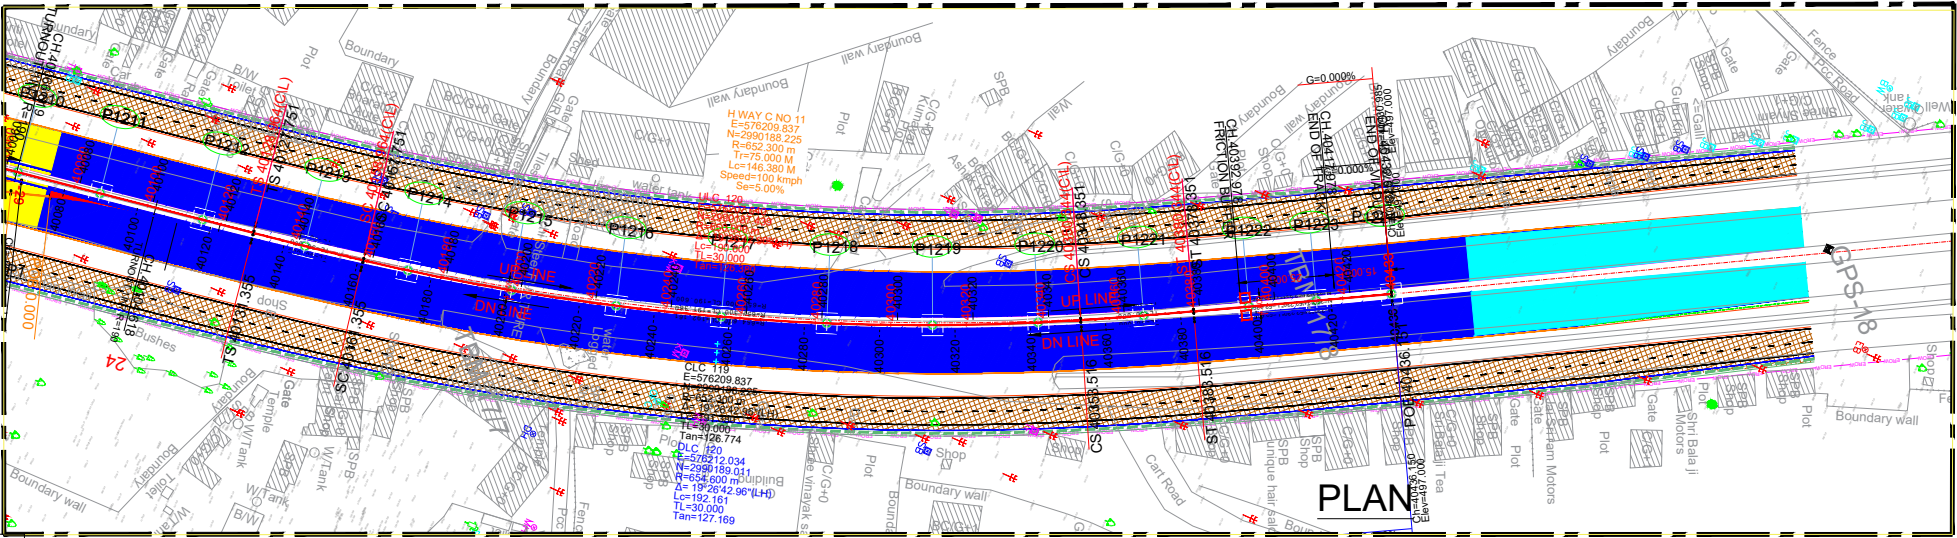

| Vertical Alignment:              | <div>SC 40179.125</div> <div>PVT 40286.064</div> <div>L=95.740</div> <div>Gr=-3.065%</div> <div>PVC 40381.804</div> <div>Lvc=73.640</div> <div>R=4200.000</div> <div>PVI 40418.617</div> <div>L=32.452</div> <div>POE 40432.958</div> <div>PVT 40455.444</div> <div>L=1.233</div> <div>Gr=1.233%</div> <div>POE 40469.759</div> |         |         |         |         |         |         |         |         |         |         |         |         |         |
|----------------------------------|---|---------|---------|---------|---------|---------|---------|---------|---------|---------|---------|---------|---------|---------|
| Horizontal Alignment:            | <div>SC 40179.125</div> <div>R=652.300</div> <div>C=146.380</div> <div>CS 40325.506</div> <div>TL=75.000</div> <div>ST 40400.506</div> <div>L=32.452</div> <div>POE 40432.958</div>   |         |         |         |         |         |         |         |         |         |         |         |         |         |
| Height:                          | 7.844   | 7.343   | 6.895   | 6.367   | 5.844   | 5.247   | 4.612   | 4.022   | 3.545   | 2.844   | 2.303   | 1.724   | 1.381   |         |
| Underpass/<br>Flyover Road Level | 482.466   | 481.995 | 481.495 | 480.965 | 480.406 | 479.817 | 479.205 | 478.592 | 477.979 | 477.366 | 476.753 | 476.180 | 475.701 | 475.318 |
| Ground Level:                    | 474.622   | 474.652 | 474.600 | 474.598 | 474.562 | 474.570 | 474.593 | 474.570 | 474.434 | 474.522 | 474.450 | 474.456 | 474.320 |         |
| Chainage:                        | 40180   | 40200   | 40220   | 40240   | 40260   | 40280   | 40300   | 40320   | 40340   | 40360   | 40380   | 40400   | 40420   | 40440   |
| Super elevation:                 | e= 6.80%   |         |         |         |         |         |         |         |         |         |         |         |         |         |
| Speed:                           | Speed=100.00   |         |         |         |         |         |         |         |         |         |         |         |         |         |

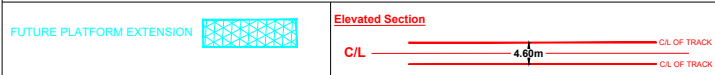


|   |                 
|---|-----------------|--|--|--|--|--------------------|--|--|--|--|----------------------------------------------------------|--|--|--|--|---|--|-------------------------------|--|----------------------------------------------------|---|
| THIS DRAWING IS THE PROPERTY OF JAIPUR METRO RAIL CORPORATION LTD.<br>इस दस्तावेज कागज़ की संपत्ति है और इसे बिना अनुमति के नहीं प्रसारित किया जा सकता है। | ISSUED DRAWINGS |  |  |  |  | REFERENCE DRAWINGS |  |  |  |  | NOTICE OF NO OBJECTIONS' FROM EMPLOYER'S REPRESENTATIVE. |  |  |  |  | Certified that this document has been designed and checked in accordance with DDC Quality Assurance Plan. |  | Authorised Signatory for DDC. |  | PROJECT:-<br><br>RAJASTHAN METRO PHASE-2 CORRIDOR: |   |
|   |                 |  |  |  |  |                    |  |  |  |  | GENERAL CONSULTANTS (DMRC)                               |  |  |  |  |   |  |                               |  |                                                    |   |
|   |                 CLIENT:-<br><br><br><br><br><br><br><br><br><br><br><br><br><br><br><br><br><br><br><br><br><br><br><br><br><br><br><br><br><br><br><br><br><br><br><br><br><br><br><br><br><br><br><br><br><br><br><br><br><br><br><br><br><br><br><br><br><br><br><br><br><br><br><br><br><br><br><br><br><br><br><br><br><br><br><br><br><br><br><br><br><br><br><br><br><br><br><br><br><br><br><br><br><br><br><br><br><br><br><br><br><br><br><br><br><br><br><br><br><br><br><br><br><br><br><br><br><br><br><br><br><br><br><br><br><br><br><br><br><br><br><br><br><br><br><br><br><br><br><br><br><br><br><br><br><br><br><br><br><br><br><br><br><br><br><br><br><br><br><br><br><br><br><br><br><br><br><br><br><br><br><br><br><br><br><br><br><br><br><br><br><br><br><br><br><br><br><br><br><br><br><br><br><br><br><br><br><br><br><br><br><br><br><br><br><br><br><br><br><br><br><br><br><br><br><br><br><br><br><br><br><br><br><br><br><br><br><br><br><br><br><br><br><br><br><br><br><br><br><br><br><br><br><br><br><br><br><br><br><br><br><br><br><br><br><br><br><br><br><br><br><br><br><br><br><br><br><br><br><br><br><br><br><br><br><br><br><br><br><br><br><br><br><br><br><br><br><br><br><br><br><br><br><br><br><br><br><br><br><b**PKG-IV**

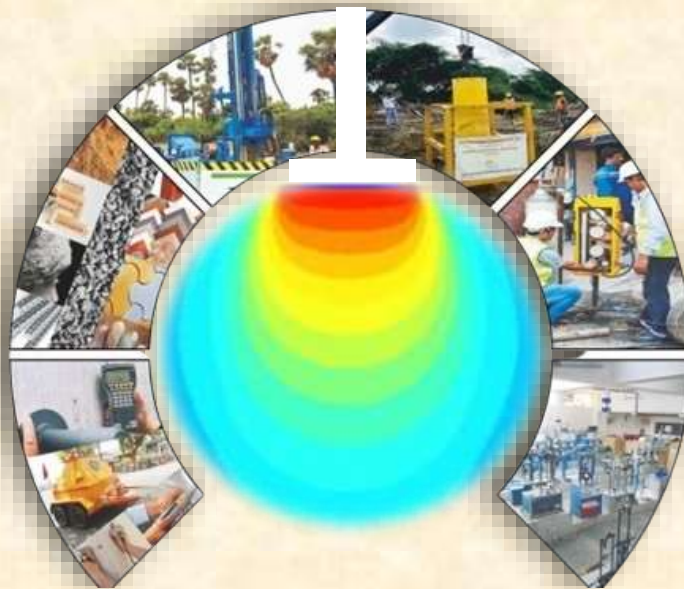

Submitted to:  
**Delhi Metro Rail Corporation Ltd**



TC-10943  
NABL Accredited  
Both Field & Lab Tests

CEG Test House and Research Centre Pvt. Ltd.  
B-11(G), Malviya Industrial Area, Jaipur-302017  
Tel.: 91-141-4046599, Fax: 91-141-2751806  
E-mail: [info@cegtesthouse.com](mailto:info@cegtesthouse.com).  
[www.cegtesthouse.com](http://www.cegtesthouse.com)

SR-1241

“Geotech Investigation work for Jaipur Metro  
Ph-II Project from Prahladpura to Todi Mod  
(Total approximate length -42.8 km)”

**PKG-IV**

| SR. No.    | Report Ref. No.                       | Revision No. | Date       |
|------------|---------------------------------------|--------------|------------|
| 1241_25-26 | CEGTH/DMRC/SR-1241/2026-27/452_25 BHs | 00           | 17.09.2026 |

**Submitted to:**  
**Delhi Metro Rail Corporation Ltd**



TC-10943  
NABL Accredited  
Both Field & Lab Tests

CEG Test House and Research Centre Pvt. Ltd.  
B-11(G), Malviya Industrial Area, Jaipur-302017  
Tel.: 91-141-4046599, Fax: 91-141-2751806  
E-mail: [info@cegtesthouse.com](mailto:info@cegtesthouse.com)  
[www.cegtesthouse.com](http://www.cegtesthouse.com)

CEGTH/DMRC/SR-1241/2026-27/452

Date:- 17.09.2026

To,

**Project Director/Jaipur-II, DMRC**  
Office of Chief Project Manager-8  
Opposite Frank Anthony Public School  
Lala Lajpat Rai Marg, Lajpat Nagar-IV  
New Delhi - 110024

Subject :- “Geotech Investigation work for Jaipur Metro Ph-II Project from Prahladpura to Todi  
Mod (Total approximate length -42.8 km)”**PKG-IV**

Dear Sir,

We are pleased to submit this report of 25 boreholes carried out for the proposed project.

The accompanying report presents results of field tests and laboratory tests conducted on selected soil and rock samples ,their interpretation and foundation recommendations.

Should there be any clarifications regarding the contents please contact us at your most convenient time.

We value the opportunity to participate in this project and look forward a pleasant association on future projects.

Very truly yours,  
CEG Test House & Research Centre Pvt. Ltd.



**Nehal Jain**  
**Sr. General Manager, Geotechnical**  
**Authorized Signatory**

Prepared By:-



**Pratibha Bagaria**  
**Sr Geotechnical Engineer**



TC-10943  
NABL Accredited  
Both Field & Lab Tests

**CEG Test House and Research Centre Pvt. Ltd.**

B-11(G), Malviya Industrial Area, Jaipur-302017

Tel.: 91-141-4046599, Fax: 91-141-2751806

E-mail: info@cegtesthouse.com., www.cegtesthouse.com

**CONTENTS**

| <b>S. NO.</b>                                                   | <b>ITEMS</b>                    | <b>PAGE NO.</b> |
|-----------------------------------------------------------------|---------------------------------|-----------------|
| <b>CHAPTER 1 GENERAL</b>                                        |                                 |                 |
| 1.1                                                             | INTRODUCTION                    | 1               |
| 1.2                                                             | SCOPE OF WORK                   | 1-2             |
| <b>CHAPTER 2 DETAILS OF SITE AND GENERAL GEOLOGICAL HISTORY</b> |                                 |                 |
| 2.1                                                             | SITE LOCATION                   | 3               |
| 2.2                                                             | GENERAL GEOLOGY                 | 3-6             |
| <b>CHAPTER 3 FIELD AND LABORATORY TEST PROCEDURE</b>            |                                 |                 |
| 3.1                                                             | FIELD INVESTIGATION             | 7-8             |
| 3.2                                                             | LABORATORY INVESTIGATION        | 9-10            |
| <b>CHAPTER 4 ANALYSIS OF TEST RESULTS</b>                       |                                 |                 |
| 4.1                                                             | STRATIFICATION                  | 11-13           |
|                                                                 | ABBREVIATIONS                   | 14              |
|                                                                 | REFERENCE INDIAN STANDARD CODES | 15              |

**LIST OF FIGURES / TABLES**

| <b>Appendix No.</b>                      | <b>ITEMS</b>                       | <b>PAGE NO.</b> |
|------------------------------------------|------------------------------------|-----------------|
| <b>APPENDIX – A (FIELD DATA RESULTS)</b> |                                    |                 |
| A-1                                      | FIELD BOREHOLE LOGS                | 17-134          |
| A-2                                      | SUB SOIL PROFILE DIAGRAM           | 135-137         |
| <b>APPENDIX – B (LAB TEST RESULTS)</b>   |                                    |                 |
| B-1                                      | SOIL & ROCK CHARACTERISTICS SHEETS | 139-186         |
| B-2                                      | GSD CURVES                         | 187-211         |

## CHAPTER 1 GENERAL

### 1.1 INTRODUCTION:

The work of “**Geotech Investigation work for Jaipur Metro Ph-II Project from Prahladpura to Todi Mod (Total approximate length -42.8 km)**” was awarded to CEG Test House & Research Centre Pvt. Ltd. by **Delhi Metro Rail Corporation Ltd.**

Field work including drilling of boreholes and sample collection covered in this report was carried out in the presence of Client’s Engineer. Laboratory tests were conducted on selected soil samples to determine the design parameters, confirming to relevant specifications and the guidelines received from the client.

This report includes the details of methodology of investigation, collection of soil samples, laboratory test results, analysis of results and recommendations for results for proposed structures based on Soil samples collected from the Borelog locations.

### 1.2 SCOPE OF WORK:

- Mobilisation of necessary plant equipments, men and materials for the geotechnical investigation work as per specifications, drawings and instructions of the engineer, shifting of the equipment from one test location to another location to complete the entire field work within the stipulated time schedule and demobilization after completion of field work.
- Making 150 mm nominal diameter boreholes at various locations upto 50.00m depth below the natural ground level in all types of soil using suitable approved method of boring including chiselling, cleaning, providing casing pipe as required or as directed by the engineer.
- Performing Standard Penetration Tests at every 1.5 m interval and at every change of strata.
- Collecting undisturbed or disturbed soil samples at every 3.0 m interval and at every change of strata. Recording of ground water table and collecting water samples for conducting chemical analysis in the laboratory.
- Recording of ground water table and collecting water samples for conducting chemical analysis in the laboratory.
- Transporting all the collected soil samples to the laboratory.
- Conducting various laboratory tests on selected soil samples at CEGTH NABL accredited laboratory including preparation of samples to determine the following properties all complete as per specification :

#### **On soil Samples**

- Dry density test
- Bulk Density and Moisture Content.

- Specific gravity
- Sieve Analysis (Mechanical) with Hydrometer Classification
- Liquid Limit, Plastic Limit and Shrinkage Limit
- Direct Shear Test
- Triaxial Shear Test
- Chemical Analysis of soil samples (pH, chloride, Sulphate)

The details of borehole locations and general geology of site location describe in **Chapter 2**.

## CHAPTER 2 DETAILS OF SITE AND GENERAL GEOLOGICAL HISTORY

### 2.1 SITE LOCATION:

The locations of 25 boreholes were marked on the ground as per the layout given by the Engineer. The details of various boreholes locations along with their co-ordinates are provided in table 2.1.

The site of proposed project is located at **Jaipur** in the State of **Rajasthan** falls in seismic zone – II (Zone factor=0.10) of India.

**Table 2.1: Details of Borehole Locations & Test Locations**

| S.No | BH.No  | Pier no. | Depth of<br>Water Table below<br>EGL<br>(m) | Depth of<br>Borehole<br>below<br>EGL(m) | Co-ordinates (m) |             |
|------|--------|----------|---------------------------------------------|-----------------------------------------|------------------|-------------|
|      |        |          |                                             |                                         | E                | N           |
| 1.   | BH-333 | P-938    | Not encountered                             | 50.00                                   | 576554.000       | 2981752.000 |
| 2.   | BH-334 | P-939    |                                             | 50.00                                   | 576555.000       | 2981846.000 |
| 3.   | BH-341 | P-961    |                                             | 50.00                                   | -                | -           |
| 4.   | BH-342 | P-965    |                                             | 50.00                                   | 576597.000       | 2982636.000 |
| 5.   | BH-343 | -        |                                             | 50.00                                   | 576612.000       | 2982745.000 |
| 6.   | BH-344 | -        | Not encountered                             | 50.00                                   | 576626.000       | 2982827.000 |
| 7.   | BH-345 | P-971    |                                             | 50.00                                   | -                | -           |
| 8.   | BH-346 | P-975    |                                             | 50.00                                   | -                | -           |
| 9.   | BH-347 | P-978    |                                             | 50.00                                   | -                | -           |
| 10.  | BH-348 | P-982    |                                             | 50.00                                   | -                | -           |
| 11.  | BH-349 | P-985    | Not encountered                             | 50.00                                   | -                | -           |
| 12.  | BH-351 | P-992    |                                             | 50.00                                   | 576541.000       | 2983343.000 |
| 13.  | BH-352 | P-996    |                                             | 50.00                                   | 576536.000       | 2983449.000 |
| 14.  | BH-353 | P-999    |                                             | 50.00                                   | 576533.000       | 2983536.000 |
| 15.  | BH-354 | P-1003   |                                             | 50.00                                   | 576526.000       | 2983650.000 |
| 16.  | BH-355 | P-1006   | Not encountered                             | 50.00                                   | 576526.000       | 2983726.000 |
| 17.  | BH-356 | P-1010   |                                             | 50.00                                   | 576546.000       | 2983843.000 |
| 18.  | BH-357 | P-1013   |                                             | 50.00                                   | 576579.000       | 2983934.000 |
| 19.  | BH-358 | P-1016   |                                             | 50.00                                   | 576606.000       | 2984014.000 |
| 20.  | BH-359 | -        |                                             | 50.00                                   | 576644.000       | 2984105.000 |
| 21.  | BH-360 | 34+300   | Not encountered                             | 50.00                                   | 576658.000       | 2984158.000 |
| 22.  | BH-418 | P-1197   |                                             | 50.00                                   | 576266.000       | 2989662.000 |
| 23.  | BH-426 | DCP-1    |                                             | 34.00                                   | 576278.000       | 2989946.000 |
| 24.  | BH-434 | -        | 2.00(Seepage Water)                         | 15.00                                   | 576990.000       | 2990018.000 |
| 25.  | BH-435 | -        | 2.10(Seepage Water)                         | 13.50                                   | 577080.000       | 2990049.000 |

## **2.2 GENERAL GEOLOGY**

### **2.2.1 LOCATION**

The study area is located within the eastern margin of the Aravalli Craton in Jaipur, Rajasthan, forming a part of the northwestern Indian Shield. The geology of the region is predominantly characterized by Precambrian rock formations comprising quartzites, schists, phyllites, granites, and gneisses, which are generally hard, compact, and crystalline in nature. The area also contains occurrences of alluvial deposits in low-lying zones. The regional topography is undulating, with elevation generally ranging from approximately 400 meters to 600 meters above Mean Sea Level.


### **2.2.2 CLIMATE**

The project area, located in Jaipur district of Rajasthan, experiences a semi-arid climate characterized by extremely hot summers, mild winters, and a short monsoon season. Temperatures generally range from approximately 5°C in winter to 45°C during peak summer months, with May and June being the hottest period. The region receives an average annual rainfall of about 500 to 700 mm, mainly during the southwest monsoon from July to September. Relative humidity remains low for most of the year, increasing during the monsoon season. Wind conditions are generally dry and moderate, with occasional dust storms during summer. These climatic conditions play an important role in geotechnical aspects such as foundation design, groundwater fluctuation, drainage planning, and construction scheduling.

### **2.2.3 GEOLOGY**

“The subsurface conditions at the Jaipur location are predominantly composed of sandy silt, silty sand, and clayey soil with varying proportions of gravel and weathered rock fragments. The upper strata generally exhibit moderate weathering and loose to medium dense soil conditions, underlain by residual soils derived from quartzite, schist, and granite gneiss formations of the Aravalli terrain. The weathered zone gradually transitions into comparatively competent geological formations at greater depths, with occasional joints and fractures observed in the parent material.”

The Geological formation of the Rajasthan is as follows:

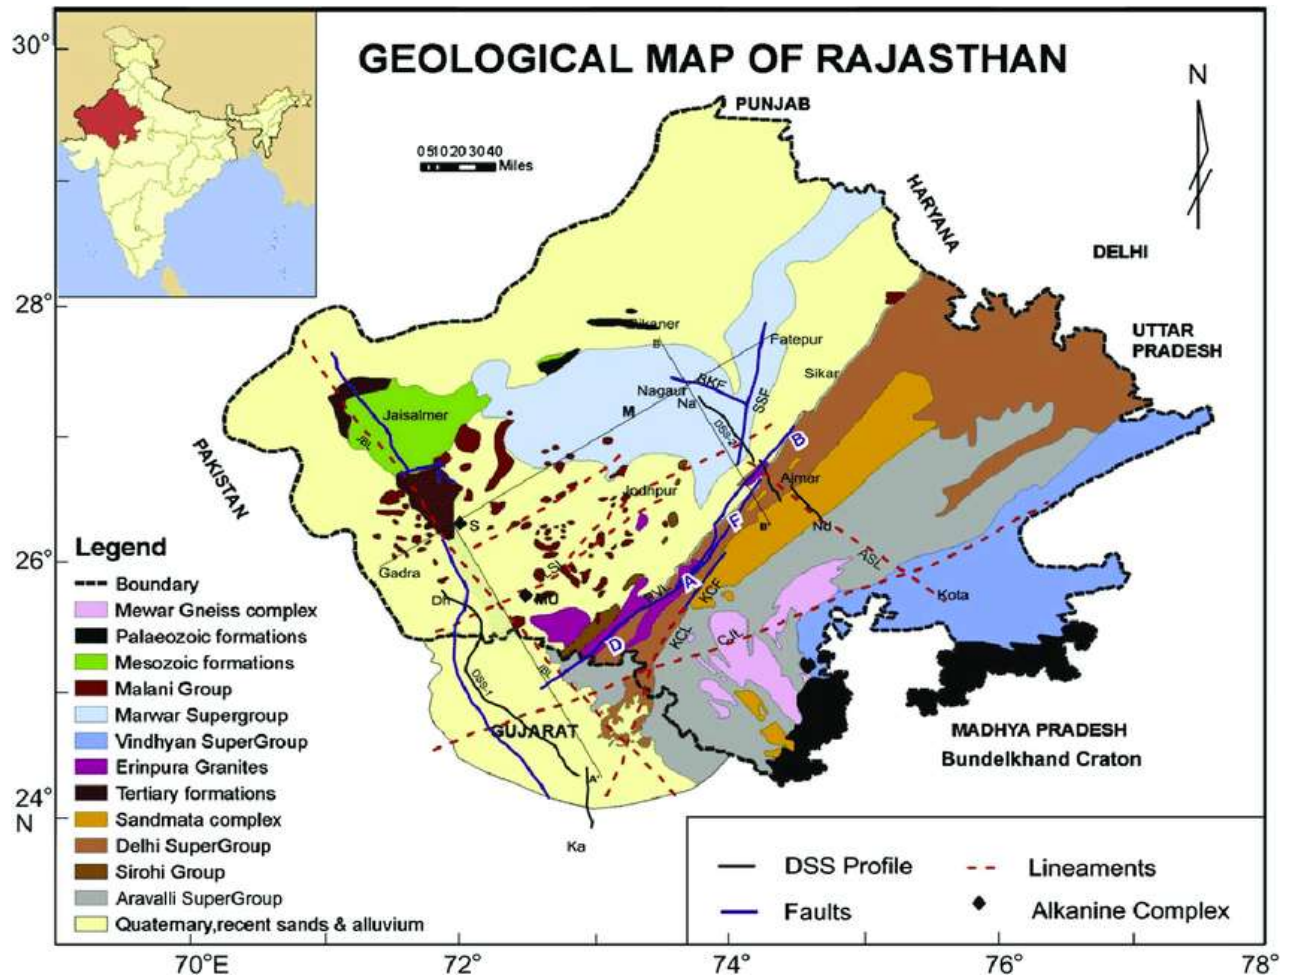


**Fig. 1: Geological map of Rajasthan**

## 2.2.4 Seismicity

The site of proposed project is located at **Jagatpura, Jaipur** in the State of **Rajasthan** falls in seismic zone – II (Zone factor=0.10) of India as per Is : 1893 (Part-1)-2016.

Seismicity Map of India is shown below:-

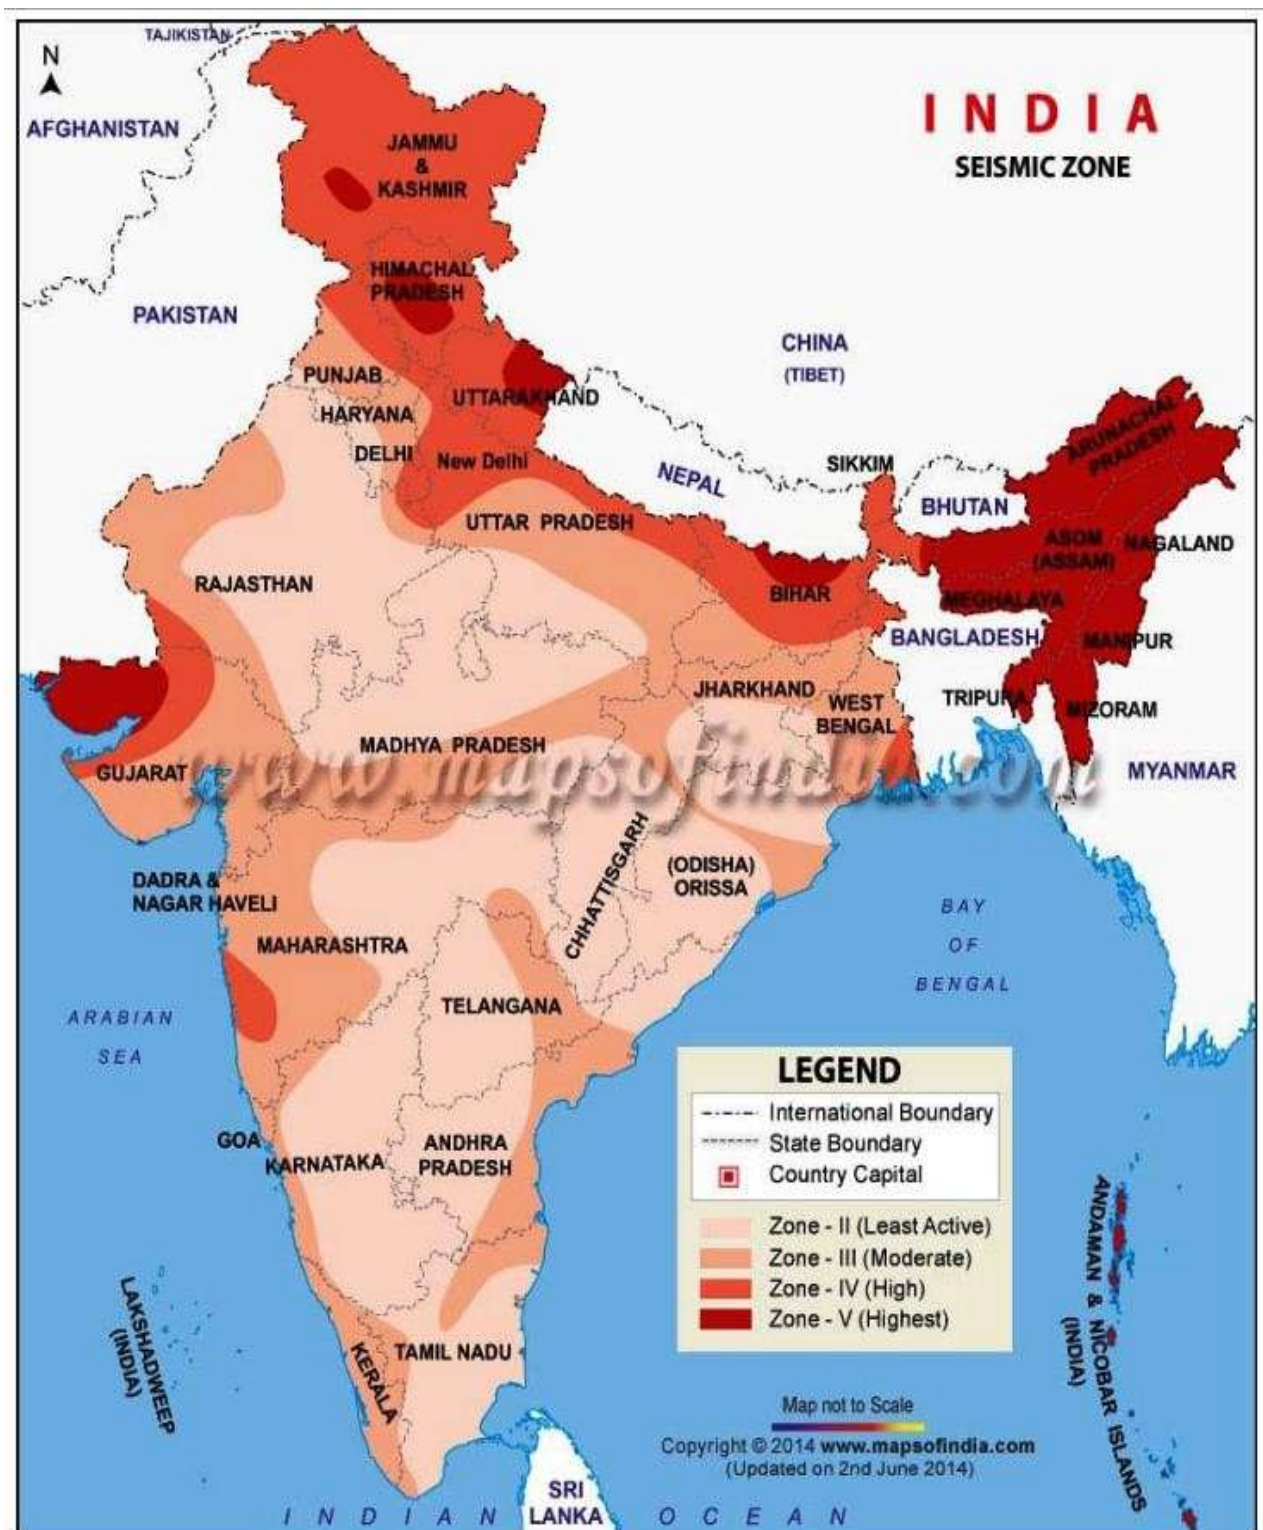

### Fig. 2: Seismicity Map of India

The field and laboratory test described in Chapter 3.

## **CHAPTER 3 FIELD AND LABORATORY TEST PROCEDURE**

### **3.1 FIELD INVESTIGATION:**

For geotechnical investigation work, hydraulic or mechanical drilling rigs were installed at the specified borehole locations along with the required men and machineries for conducting the requisite field work. The equipment was relocated from one test site to another during the fieldwork, and was demobilized upon the satisfactory completion of each respective borehole.

For conducting the field investigations the following practices were followed at site:

- In soil, boreholes of 150 mm dia. were drilled as per the standard procedure laid in IS: 1892. Wherever rocky strata was encountered before achieving the required depth below E.G.L., bore holes were further extended beyond refusal through soft and hard rock using Hydraulic drilling Rigs with Nx size double tube core barrel or diamond bits upto required depth below the EGL and were terminated as per the instruction of Engr. in-charge.
- Borehole was properly cleaned before taking any sample in soil.
- Standard Penetration Tests and collection of undisturbed or disturbed soil samples were carried out as per the specification IS: 2131 and IS: 2132. The same has been discussed in detail in soil and Rock characteristics attached with the report.
- Ground water table was measured as per IS: 6935-1973. The depth of ground water level was to be measured after 24 hours of completion of borehole.

#### **3.1.1 IN SOIL STRATA**

##### **(i) Standard Penetration Test**

The Standard Penetration Tests were conducted in boreholes as per IS 2131. Each test was carried out using the standard split spoon sampler carrying manual hammer to measure the number of blows ‘N’.

Standard split spoon sampler was attached to an ‘A’ rod. It was driven from borehole bottom to a distance of 45 cm using a standard hammer of 63.5 kg falling freely from a height of 75 cm to the required depth. While driving, the number of blows required to penetrate every 15 cm are recorded. The total number of blows required for the last 30 cm is taken as ‘N’ value at that particular depth of the borehole. Wherever the total penetration was less than 45cm, the no. of blows & the depth penetrated is recorded in the respective borelog.

SPT ‘N’ values were correlated with relative density of non-cohesive stratum and with consistency of cohesive stratum as given below:-

**Table 3.1: Soil compactness as per SPT N values**

| Correlation for Clay / Plastic silt |                       | Correlation for Sand / Non-Plastic silt |                       |
|-------------------------------------|-----------------------|-----------------------------------------|-----------------------|
| Consistency                         | Penetration Value (N) | Compactness                             | Penetration Value (N) |
| Very Soft                           | 0 - 2                 | Very Loose                              | 0 - 4                 |
| Soft                                | 2 - 4                 | Loose                                   | 4 - 10                |
| Medium                              | 4 - 8                 | Medium                                  | 10 - 30               |
| Stiff                               | 8 - 15                | Dense                                   | 30 - 50               |
| Very Stiff                          | 15 - 30               | Very Dense                              | > 50                  |
| Hard                                | > 30                  |                                         |                       |

**(ii) The field SPT N values were corrected as per the guidelines given in IS: 2131 as follows:**

**(a) For overburden:** - The N value for cohesionless soil is corrected with the help of fig. 1 given in IS-2131.

**(b) Due to dilatancy :-** Wherever N values observed below water table in fine sand, silty sand or silt was greater than 15, then corrected N values were corrected as under:

$$N' = 15 + \frac{1}{2} (N-15)$$

**(iii) Disturbed Sampling (Soil) in boreholes**

Disturbed soil samples each weighing approx. 1kg. were collected starting from a depth of 0.5m depth below EGL and at every identifiable change of strata. Samples were immediately sealed, labeled and carefully transported to the laboratory for testing.

**(iv) Undisturbed Sampling (Soil) in boreholes**

Undisturbed samples were collected at 3.0 m intervals using 100 mm diameter and 450 mm long MS tubes with Area ratio as specified as per clause 4.1.1 (c) of IS: 1892 (latest) provided with sampler head with ball and socket arrangement. Before taking any sample, sampling tube was properly greased. Immediately after taking on undisturbed sample in a tube, the adopter head was removed along with the disturbed material. The visible ends of the sample were trimmed off any wet disturbed soil. The ends were coated alternately with four layers of just molten wax. More molten wax was added to give a total thickness of min. 25 mm. The samples were carefully labeled and transported to the laboratory for testing. Undisturbed samples wherever slipped during lifting were duly marked in the field logs as well as in the soil profile.

### 3.1.2 GROUND WATER TABLE DEPTH

During the field investigation conducted in August & September 2026, the groundwater table was encountered in some of the borehole locations. However seepage water has encountered at a depth of 2.00m-2.10m at some locations.

## 3.2 LABORATORY INVESTIGATIONS:

### i. Laboratory Tests For Soil Samples

Summary of various laboratory test conducted on selected Undisturbed/Disturbed is given below:

**Table 3.4: Description of Tests on Soil Samples**

| Description of Test   | Reference                                                         | Undisturbed (UDS) Soil Samples | Disturbed (DS/SPT) Soil Samples |
|---|-------------------------------------------------------------------|--------------------------------|---------------------------------|
| Grain Size Analysis / Hydrometer                                                                                                | IS: 2720 (Part - 4)                                               | ✓                              | ✓                               |
| Natural Moisture Content / Bulk / Dry density                                                                                   | IS : 2720 (Part – 2)                                              | ✓                              | -                               |
| Atterberg Limits <ul style="list-style-type: none"> <li>Liquid Limit</li> <li>Plastic Limit</li> <li>Shrinkage Limit</li> </ul> | IS: 2720 (Part - 5)<br>IS: 2720 (Part - 5)<br>IS: 2720 (Part - 6) | ✓<br>✓<br>-                    | ✓<br>✓<br>-                     |
| Specific Gravity   | IS : 2720 (Part – 3)                                              | ✓                              | ✓                               |
| Direct Shear Test   | IS : 2720 (Part – 13)                                             | ✓                              | ✓                               |
| Triaxial compressive shear test                                                                                                 | IS : 2720 (Part – 11)                                             | ✓                              | ✓                               |
| Chemical Analysis of Soil Samples                                                                                               | IS : 2720 (Part – 22, 26, 27)                                     | ✓                              | -                               |

### ii. Grain Size Analysis:

The Grain Size analysis test were performed in accordance with IS 2720 (Part 4) – 1965. For this test an oven dry pulverized soil sample is sieved through the set of sieves 19mm, 10mm, 4.75mm, 2.0mm, 425 micron, 75micron. The amounts of soil retained on each sieve were noted down. The % retained, cumulative % retained and % passing are computed accordingly. If the % passing 75 micron sieve is significant, Hydrometer method is used to find the percentage of silt and clay fraction. Hydrometer were performed in as per IS 2720 (Part 4) – 1965. The results are attached in Appendix B.

### iii. Liquid Limit (IS:2720- Part-5)

#### By Cone Penetrometer Method

Liquid limit by cone penetrometer test were performed in accordance with IS 2720 (Part 5) – 1985. The tests were conducted, at varying water contents, in order to produce a series of cone penetrations (usually 4) in the range 15mm to 25mm. The resulting cone penetrations are plotted verses the water content of the test specimens. The Liquid Limit (WL) is read off the graph, being the water content at which the line of best fit through the test points crosses 20mm penetration.

**iv. Plastic Limit:**

Plastic Limit test were performed as per IS:2720-Part-5. The sample rolled between the fingers of one hand and the glass plate with pressure sufficient to reduce the mass into a thread of about 3 mm in 5 to 10 complete forward and back movements until the thread starts just crumbling at a diameter of 3 mm.

**v. Plasticity Index**

The plasticity index  $I_p$  is given by

$$I_p = WL - WP \text{ (in percent)}$$

**vi. Specific Gravity**

Specific gravity test were performed in accordance with IS 2720 (Part 3 Section-1) – 1980. The results are attached in Appendix B.

**vii. Direct Shear Test**

Direct shear tests were performed as per IS 2720 (Part XIII)-2015, on the undisturbed soil samples obtained during the field investigation. For this test shear box test apparatus was used. The specimen of size 6 cm x 6 cm x 2.4 cm was used. The normal stresses of 0.5 kg/cm<sup>2</sup>, 1.0 kg/cm<sup>2</sup>, 1.5 kg/cm<sup>2</sup>, 2.0 kg/cm<sup>2</sup> and 3.0 kg/cm<sup>2</sup> respectively were used.

**viii. Triaxial Shear Test**

Triaxial Shear Test under Unconsolidated Un-drained (UU) condition as per IS: 2720 (Part-11)-2011 were performed on the undisturbed soil samples obtained during the field investigation. All specimen of size 38mm diameter and 76mm height were used. The axial loading was applied at 1.25 mm/min rate of strain. The normal stresses applied were 0.5 kg/cm<sup>2</sup>, 1.0 kg/cm<sup>2</sup>, 1.5 kg/cm<sup>2</sup>, 2.0 kg/cm<sup>2</sup> and 3.0 kg/cm<sup>2</sup> respectively.

## CHAPTER 4 ANALYSIS OF TEST RESULTS

### 4.1 STRATIFICATION

The study of the borehole logs of 25 BHs, the soil and rock stratification is done as per IS 1498., the details of strata and soil classification, are provided in table 4.1.

**Table 4.1: Strata Description**

| BH. No | Depth (m) |       | Description                                             |
|--------|-----------|-------|---------------------------------------------------------|
|        | From      | To    |                                                         |
| BH-333 | 0.00      | 3.00  | Filled up Soil                                          |
|        | 3.00      | 19.50 | Medium Dense, Brown to Grey, Silty Sand                 |
|        | 19.50     | 33.00 | Dense to Very Dense, Brown to Grey, Silty Sand          |
|        | 33.00     | 50.00 | Very Dense, Brown to Grey, Poorly Graded Sand with silt |
| BH-334 | 0.00      | 3.00  | Filled up Soil                                          |
|        | 3.00      | 16.50 | Medium Dense to Dense, Brown to Grey, Silty Sand        |
|        | 16.50     | 34.50 | Very Dense, Brown to Grey, Silty Sand                   |
|        | 34.50     | 50.00 | Very Dense, Brown to Grey, Poorly Graded Sand with silt |
| BH-341 | 0.00      | 9.00  | Medium Dense, Brownish, Silty Sand                      |
|        | 9.00      | 19.50 | Dense, Brownish, Silty Sand                             |
|        | 19.50     | 50.00 | Very Dense, Brownish, Silty Sand                        |
| BH-342 | 0.00      | 3.00  | Filled Up soil consist of Silty Sand                    |
|        | 3.00      | 13.50 | Medium Dense, Brownish, Silty Sand                      |
|        | 13.50     | 22.50 | Dense, Brownish, Silty Sand                             |
|        | 22.50     | 50.00 | Very Dense, Brownish, Silty Sand                        |
| BH-343 | 0.00      | 3.00  | Filled Up soil consist of Silty Sand                    |
|        | 3.00      | 15.00 | Medium Dense, Brownish, Silty Sand                      |
|        | 15.00     | 25.50 | Dense, Brownish, Silty Sand                             |
|        | 25.50     | 50.00 | Very Dense, Brownish, Silty Sand                        |
| BH-344 | 0.00      | 3.00  | Filled Up soil consist of Silty Sand                    |
|        | 3.00      | 13.50 | Medium Dense, Brownish, Silty Sand                      |
|        | 13.50     | 22.50 | Dense, Brownish, Silty Sand                             |
|        | 22.50     | 50.00 | Very Dense, Brownish, Silty Sand                        |
| BH-345 | 0.00      | 3.00  | Filled up Soil                                          |
|        | 3.00      | 13.50 | Medium Dense, Brownish, Silty Sand                      |
|        | 13.50     | 24.00 | Dense, Brownish to Grey, Silty Sand                     |
|        | 24.00     | 50.00 | Very Dense, Greyish Brown, Silty Sand                   |
| BH-346 | 0.00      | 3.00  | Filled up Soil                                          |
|        | 3.00      | 8.50  | Medium Dense, Brownish, Silty Sand                      |
|        | 8.50      | 19.50 | Dense, Brownish to Grey, Silty Sand                     |
|        | 19.50     | 50.00 | Very Dense, Greyish Brown, Silty Sand                   |
| BH-347 | 0.00      | 3.00  | Filled up Soil                                          |
|        | 3.00      | 10.50 | Medium Dense, Brownish, Silty Sand                      |
|        | 10.50     | 21.00 | Dense, Brownish to Grey, Silty Sand                     |
|        | 21.00     | 50.00 | Very Dense, Greyish Brown, Silty Sand                   |
| BH-348 | 0.00      | 3.00  | Filled up Soil                                          |
|        | 3.00      | 12.00 | Medium Dense, Brownish, Silty Sand                      |

| BH. No | Depth (m) |       | Description                                       |
|--------|-----------|-------|---------------------------------------------------|
|        | From      | To    |                                                   |
| BH-348 | 12.00     | 21.00 | Dense, Brownish to Grey, Silty Sand               |
|        | 21.00     | 50.00 | Very Dense, Greyish Brown, Silty Sand             |
| BH-349 | 0.00      | 3.00  | Filled up Soil                                    |
|        | 3.00      | 8.50  | Medium Dense, Brownish, Silty Sand                |
|        | 8.50      | 16.50 | Dense, Brownish to Grey, Silty Sand               |
|        | 16.50     | 50.00 | Very Dense, Greyish Brown, Silty Sand             |
| BH-351 | 0.00      | 2.50  | Filled Up soil consist of Silty Sand              |
|        | 2.50      | 13.50 | Medium Dense, Brownish, Silty Sand                |
|        | 13.50     | 25.50 | Dense, Brownish, Silty Sand                       |
|        | 25.50     | 50.00 | Very Dense, Brownish, Silty Sand                  |
| BH-352 | 0.00      | 2.50  | Filled Up soil consist of Silty Sand              |
|        | 2.50      | 12.00 | Medium Dense, Brownish, Silty Sand                |
|        | 12.00     | 24.00 | Dense, Brownish, Silty Sand                       |
|        | 24.00     | 50.00 | Very Dense, Brownish, Silty Sand                  |
| BH-353 | 0.00      | 2.50  | Filled up Soil                                    |
|        | 2.50      | 12.00 | Medium Dense, Brownish, Silty Sand                |
|        | 12.00     | 18.00 | Dense, Brown to Greyish, Silty Sand               |
|        | 18.00     | 50.00 | Very Dense, Greyish Brown, Silty Sand             |
| BH-354 | 0.00      | 2.50  | Filled up Soil                                    |
|        | 2.50      | 10.50 | Medium Dense, Brownish, Silty Sand                |
|        | 10.50     | 21.00 | Dense, Brown to Greyish, Silty Sand               |
|        | 21.00     | 50.00 | Very Dense, Greyish Brown, Silty Sand with Gravel |
| BH-355 | 0.00      | 2.50  | Filled up Soil                                    |
|        | 2.50      | 10.50 | Medium Dense, Brownish, Silty Sand                |
|        | 10.50     | 19.50 | Dense, Brown to Greyish, Silty Sand               |
|        | 19.50     | 50.00 | Very Dense, Greyish Brown, Silty Sand with Gravel |
| BH-356 | 0.00      | 2.50  | Filled up Soil                                    |
|        | 2.50      | 9.00  | Medium Dense, Brownish, Silty Sand                |
|        | 9.00      | 21.00 | Dense, Brown to Greyish, Silty Sand               |
|        | 21.00     | 50.00 | Very Dense, Greyish Brown, Silty Sand with Gravel |
| BH-357 | 0.00      | 2.50  | Filled up Soil                                    |
|        | 2.50      | 12.00 | Medium Dense, Brownish, Silty Sand                |
|        | 12.00     | 24.00 | Dense, Brown to Greyish, Silty Sand               |
|        | 24.00     | 50.00 | Very Dense, Greyish Brown, Silty Sand with Gravel |
| BH-358 | 0.00      | 2.50  | Filled up Soil                                    |
|        | 2.50      | 8.50  | Medium Dense, Brownish, Silty Sand                |
|        | 8.50      | 19.50 | Dense, Brown to Greyish, Silty Sand               |
|        | 19.50     | 50.00 | Very Dense, Greyish Brown, Silty Sand with Gravel |
| BH-359 | 0.00      | 2.50  | Filled up Soil                                    |
|        | 2.50      | 10.50 | Medium Dense, Brownish, Silty Sand                |
|        | 10.50     | 25.50 | Dense, Brown to Greyish, Silty Sand               |
|        | 25.50     | 50.00 | Very Dense, Greyish Brown, Silty Sand with Gravel |
| BH-360 | 0.00      | 2.50  | Filled Up soil consist of Silty Sand              |
|        | 2.50      | 13.50 | Medium Dense, Brownish, Silty Sand                |
|        | 13.50     | 19.50 | Dense, Brownish, Silty Sand                       |

| BH. No | Depth (m) |       | Description                                                             |
|--------|-----------|-------|-------------------------------------------------------------------------|
|        | From      | To    |                                                                         |
|        | 19.50     | 50.00 | Very Dense, Brownish, Silty Sand                                        |
| BH-418 | 0.00      | 2.50  | Filled Up soil                                                          |
|        | 2.50      | 4.50  | Loose, Brownish, Silty Sand                                             |
|        | 4.50      | 13.50 | Medium Dense, Greyish Brown, Silty Sand                                 |
|        | 13.50     | 18.00 | Dense, Greyish Brown, Silty Sand                                        |
|        | 18.00     | 50.00 | Very Dense, Greyish Brown, Silty Sand with Gravel                       |
| BH-426 | 0.00      | 2.50  | Filled up soil                                                          |
|        | 2.50      | 13.50 | Medium Dense to Dense, Brownish, Silty Sand                             |
|        | 13.50     | 24.04 | Very Dense, Greyish Brown, Silty Sand with Gravel                       |
|        | 24.04     | 34.00 | Highly Weathered, Greyish, Very Poor, Medium to Fine Grained, BASALT    |
| BH-434 | 0.00      | 2.50  | Filled up Soil                                                          |
|        | 2.50      | 4.55  | Very Dense, Greyish, Silty Sand with Rock Fragments                     |
|        | 4.55      | 15.00 | Highly Weathered, Greyish, Very Poor, Medium to Fine Grained, QUARTZITE |
| BH-435 | 0.00      | 2.50  | Filled up Soil                                                          |
|        | 2.50      | 3.10  | Very Dense, Greyish, Silty Sand with Rock Fragments                     |
|        | 3.10      | 13.50 | Highly Weathered, Greyish, Very Poor, Medium to Fine Grained, QUARTZITE |

**Abbreviations**

|         |                           |
|---------|---------------------------|
| BH      | Borehole                  |
| EGL     | Existing Ground Level     |
| GWT     | Ground Water Table        |
| RQD     | Rock Quality Designation  |
| IS      | Indian Standards          |
| SPT     | Standard Penetration Test |
| DS      | Disturbed Soil            |
| R.L.    | Reduced Level             |
| m       | Metre                     |
| sp. gr. | Specific Gravity          |
| %       | Percentage                |
| mg /l   | Milligram per litre       |
| mg /kg  | Milligram per kilogram    |

### REFERENCE INDIAN STANDARD CODES

| S.No.      | IS Codes No                     | TITLE   |
|------------|---------------------------------|---|
| 1          | IS : 1892-1979 RA-2016          | Code of Practice for subsurface investigation for foundations.                                              |
| 2          | IS : 1498-1970 RA 2016          | Classification and Identification of soils for general Engineering Purpose.                                 |
| 3          | IS :1904 - 2021                 | Code of practice for design and construction of foundations in soils:General Requirements.                  |
| 4          | IS : 2131-1981 RA 2016          | Method for Standard Penetration Test (SPT) for Soils.                                                       |
| 5          | IS : 2132-1986 RA 2016          | Code of Practice for Thin - Walled tube sampling of Soils.                                                  |
| 6          | IS : 4464-1985 RA 2019          | Code of Practice for presentation of drilling information and core description in foundation investigation. |
| 7          | IS : 5313-1980 RA 2019          | Guide for core drilling observations.                                                                       |
| 8          | IS :5313-2020                   | Guide for core drilling observations.                                                                       |
| 9          | IS : 4078-1980 RA2019           | Code of Practice for indexing and storage of drill cores.                                                   |
| 10         | IS : 6926-1996 RA 2015          | Diamond core drilling – Site investigation for river valley projects - code of Practice.                    |
| 11         | IS : 6935-1973 RA 2019          | Method of determination of water level in a bore hole.                                                      |
| 12         | IS : 15686:2006 RA 2015         | Recommendations for the preparation of Geological and Geotechnical maps for river valley projects.          |
| 13         | IS : 6403 1981 RA 2016          | Code of Practice for Determination of Bearing capacity of shallow foundations                               |
| 14         | IS : 8009 (P-1)-1976 RA 2019    | Code of practice for calculation of Settlements of Foundations                                              |
| 15         | IS: 12070 - 1987 RA 2020        | Code of practice for design and construction of shallow foundations on rocks                                |
| 16         | IS :13365 ( P-1) : 1998 RA 2021 | Quantitative classificationSystems of rock mass — guidelines                                                |
| 17         | IS : 1893 (P-1) 2016            | Criteria for Earthquake resistant design of structures.                                                     |
| 18         | IS : 456- 2000 RA 2016          | Plain and Reinforced Concrete-Code of Practice.                                                             |
| 19         | IRC-78-2024                     | Standard Specifications and Code of Practice for Road Bridges, Foundation & Substructure                    |
| <b>Sr.</b> | <b>BOOK</b>                     | <b>TITLE</b>                                                                                                |
| 1.         | Joseph E. Bowles                | Foundation Analysis and Design                                                                              |

## **APPENDIX – A (FIELD DATA RESULTS)**

| <b>Appendix No.</b> | <b>ITEMS</b>            |
|---------------------|-------------------------|
| A-1                 | FIELD BOREHOLE LOGS     |
| A-2                 | SUBSOIL PROFILE DIAGRAM |

# FIELD BOREHOLE LOG

Project Name :GTI work for JPR Metro Ph-II, Prahladpura to Todi Mod (Total approximate length -42.8 km)Client :Delhi Metro Rail Corporation Ltd

|                                    |                                 |                        |
|------------------------------------|---------------------------------|------------------------|
| BH Location/Chainage :             | Northing :2981752 m             | Easting :576554 m      |
| Reduced Level (m):(+) -            | BH. No. :BH-333                 | BH Depth (m):50        |
| Proposed/Existing Structure :P-938 | Water Table (m):Not encountered | Inclination : Vertical |
| Boring type :Rotary                | Dia. of Boring :150/76 mm       | Depth of Casing (m) :- |
| Date of Start :30-08-2026          | Date of Completion :03-09-2026  |                        |

| Depth (m) | Sample & In-Situ Test Depth (m) | Sample Type | SPT N Value | Strata Description                      | IS Classification | Graphic Log | Core Recovery (%) | RQD (%)        | (Depth v/s SPT N Value)          |
|-----------|---------------------------------|-------------|-------------|-----------------------------------------|-------------------|-------------|-------------------|----------------|----------------------------------|
| 0.0       |                                 | DS-1        |             |                                         |                   |             | 0 25 50 75 100    | 0 25 50 75 100 | 0 10 20 30 40 50 60 70 80 90 100 |
| 0.5       |                                 |             |             |                                         |                   |             |                   |                |                                  |
| 1.0       |                                 |             |             |                                         |                   |             |                   |                |                                  |
| 1.5       |                                 |             |             | Filled up Soil                          | FILL              |             |                   |                |                                  |
| 2.0       |                                 |             |             |                                         |                   |             |                   |                |                                  |
| 2.5       |                                 |             |             |                                         |                   |             |                   |                |                                  |
| 3.0       | 3                               | SPT-1       | 9           |                                         |                   |             |                   |                |                                  |
| 3.5       |                                 |             |             |                                         |                   |             |                   |                |                                  |
| 4.0       |                                 |             |             |                                         |                   |             |                   |                |                                  |
| 4.5       | 4.5                             | SPT-2       | 14          |                                         |                   |             |                   |                |                                  |
| 5.0       |                                 |             |             |                                         |                   |             |                   |                |                                  |
| 5.5       | 5.5                             | UDS*        |             |                                         |                   |             |                   |                |                                  |
| 6.0       | 6                               | SPT-3       | 18          |                                         |                   |             |                   |                |                                  |
| 6.5       |                                 |             |             | Medium Dense, Brown to Grey, Silty Sand | SM                |             |                   |                |                                  |
| 7.0       |                                 |             |             |                                         |                   |             |                   |                |                                  |
| 7.5       | 7.5                             | SPT-4       | 16          |                                         |                   |             |                   |                |                                  |
| 8.0       |                                 |             |             |                                         |                   |             |                   |                |                                  |
| 8.5       | 8.5                             | UDS-1       |             |                                         |                   |             |                   |                |                                  |
| 9.0       | 9                               | SPT-5       | 22          |                                         |                   |             |                   |                |                                  |
| 9.5       |                                 |             |             |                                         |                   |             |                   |                |                                  |
| 10.0      |                                 |             |             |                                         |                   |             |                   |                |                                  |

UDS\*-UDS not recovered

# FIELD BOREHOLE LOG

Project Name : GTI work for JPR Metro Ph-II, Prahladpura to Todi Mod (Total approximate length -42.8 km) Client : Delhi Metro Rail Corporation Ltd

|                                     |                                  |                        |
|-------------------------------------|----------------------------------|------------------------|
| BH Location/Chainage :              | Northing : 2981752 m             | Easting : 576554 m     |
| Reduced Level (m):(+)-              | BH. No. : BH-333                 | BH Depth (m): 50       |
| Proposed/Existing Structure : P-938 | Water Table (m): Not encountered | Inclination : Vertical |
| Boring type : Rotary                | Dia. of Boring : 150/76 mm       | Depth of Casing (m) :- |
| Date of Start : 30-08-2026          | Date of Completion : 03-09-2026  |                        |

| Depth (m) | Sample & In-Situ Test Depth (m) | Sample Type | SPT N Value | Strata Description                             | IS Classification | Graphic Log | Core Recovery (%) | RQD (%)        | (Depth v/s SPT N Value)          |
|-----------|---------------------------------|-------------|-------------|------------------------------------------------|-------------------|-------------|-------------------|----------------|----------------------------------|
| 10.0      |                                 |             |             |                                                |                   |             | 0 25 50 75 100    | 0 25 50 75 100 | 0 10 20 30 40 50 60 70 80 90 100 |
| 10.5      | 10.5                            | SPT-6       | 20          |                                                |                   |             |                   |                |                                  |
| 11.0      |                                 |             |             |                                                |                   |             |                   |                |                                  |
| 11.5      |                                 |             |             |                                                |                   |             |                   |                |                                  |
| 12.0      | 12                              | SPT-7       | 20          |                                                |                   |             |                   |                |                                  |
| 12.5      |                                 |             |             |                                                |                   |             |                   |                |                                  |
| 13.0      |                                 |             |             |                                                |                   |             |                   |                |                                  |
| 13.5      | 13.5                            | SPT-8       | 25          |                                                |                   |             |                   |                |                                  |
| 14.0      |                                 |             |             |                                                |                   |             |                   |                |                                  |
| 14.5      |                                 |             |             |                                                |                   |             |                   |                |                                  |
| 15.0      | 15                              | SPT-9       | 25          | Medium Dense, Brown to Grey, Silty Sand        | SM                |             |                   |                |                                  |
| 15.5      |                                 |             |             |                                                |                   |             |                   |                |                                  |
| 16.0      |                                 |             |             |                                                |                   |             |                   |                |                                  |
| 16.5      | 16.5                            | SPT-10      | 27          |                                                |                   |             |                   |                |                                  |
| 17.0      |                                 |             |             |                                                |                   |             |                   |                |                                  |
| 17.5      |                                 |             |             |                                                |                   |             |                   |                |                                  |
| 18.0      | 18                              | SPT-11      | 27          |                                                |                   |             |                   |                |                                  |
| 18.5      |                                 |             |             |                                                |                   |             |                   |                |                                  |
| 19.0      |                                 |             |             |                                                |                   |             |                   |                |                                  |
| 19.5      | 19.5                            | SPT-12      | 33          |                                                |                   |             |                   |                |                                  |
| 20.0      |                                 |             |             | Dense to Very Dense, Brown to Grey, Silty Sand | SM                |             |                   |                |                                  |

# FIELD BOREHOLE LOG

Project Name : GTI work for JPR Metro Ph-II, Prahladpura to Todi Mod (Total approximate length -42.8 km) Client : Delhi Metro Rail Corporation Ltd

|                                     |                                  |                        |
|-------------------------------------|----------------------------------|------------------------|
| BH Location/Chainage :              | Northing : 2981752 m             | Easting : 576554 m     |
| Reduced Level (m):(+)-              | BH. No. : BH-333                 | BH Depth (m): 50       |
| Proposed/Existing Structure : P-938 | Water Table (m): Not encountered | Inclination : Vertical |
| Boring type : Rotary                | Dia. of Boring : 150/76 mm       | Depth of Casing (m) :- |
| Date of Start : 30-08-2026          | Date of Completion : 03-09-2026  |                        |

| Depth (m) | Sample & In-Situ Test Depth (m) | Sample Type | SPT N Value | Strata Description                             | IS Classification | Graphic Log | Core Recovery (%) | RQD (%)        | (Depth v/s SPT N Value)          |
|-----------|---------------------------------|-------------|-------------|------------------------------------------------|-------------------|-------------|-------------------|----------------|----------------------------------|
| 20.0      |                                 |             |             |                                                |                   |             | 0 25 50 75 100    | 0 25 50 75 100 | 0 10 20 30 40 50 60 70 80 90 100 |
| 20.5      |                                 |             |             |                                                |                   |             |                   |                |                                  |
| 21.0      | 21                              | SPT-13      | 35          |                                                |                   |             |                   |                |                                  |
| 21.5      |                                 |             |             |                                                |                   |             |                   |                |                                  |
| 22.0      |                                 |             |             |                                                |                   |             |                   |                |                                  |
| 22.5      | 22.5                            | SPT-14      | 52          |                                                |                   |             |                   |                |                                  |
| 23.0      |                                 |             |             |                                                |                   |             |                   |                |                                  |
| 23.5      |                                 |             |             |                                                |                   |             |                   |                |                                  |
| 24.0      | 24                              | SPT-15      | 57          |                                                |                   |             |                   |                |                                  |
| 24.5      |                                 |             |             |                                                |                   |             |                   |                |                                  |
| 25.0      |                                 |             |             | Dense to Very Dense, Brown to Grey, Silty Sand | SM                |             |                   |                |                                  |
| 25.5      | 25.5                            | SPT-16      | 65          |                                                |                   |             |                   |                |                                  |
| 26.0      |                                 |             |             |                                                |                   |             |                   |                |                                  |
| 26.5      |                                 |             |             |                                                |                   |             |                   |                |                                  |
| 27.0      | 27                              | SPT-17      | 89          |                                                |                   |             |                   |                |                                  |
| 27.5      |                                 |             |             |                                                |                   |             |                   |                |                                  |
| 28.0      |                                 |             |             |                                                |                   |             |                   |                |                                  |
| 28.5      | 28.5                            | SPT-18      | 93          |                                                |                   |             |                   |                |                                  |
| 29.0      |                                 |             |             |                                                |                   |             |                   |                |                                  |
| 29.5      |                                 |             |             |                                                |                   |             |                   |                |                                  |
| 30.0      | 30                              | SPT-19      | 98          |                                                |                   |             |                   |                |                                  |

# FIELD BOREHOLE LOG

Project Name : GTI work for JPR Metro Ph-II, Prahladpura to Todi Mod (Total approximate length -42.8 km) Client : Delhi Metro Rail Corporation Ltd

|                                     |                                  |                        |
|-------------------------------------|----------------------------------|------------------------|
| BH Location/Chainage :              | Northing : 2981752 m             | Easting : 576554 m     |
| Reduced Level (m):(+)-              | BH. No. : BH-333                 | BH Depth (m): 50       |
| Proposed/Existing Structure : P-938 | Water Table (m): Not encountered | Inclination : Vertical |
| Boring type : Rotary                | Dia. of Boring : 150/76 mm       | Depth of Casing (m) :- |
| Date of Start : 30-08-2026          | Date of Completion : 03-09-2026  |                        |

| Depth (m) | Sample & In-Situ Test Depth (m) | Sample Type | SPT N Value | Strata Description                                      | IS Classification | Graphic Log | Core Recovery (%) | RQD (%)        | (Depth v/s SPT N Value)          |
|-----------|---------------------------------|-------------|-------------|---------------------------------------------------------|-------------------|-------------|-------------------|----------------|----------------------------------|
| 30.0      |                                 |             |             |                                                         |                   |             | 0 25 50 75 100    | 0 25 50 75 100 | 0 10 20 30 40 50 60 70 80 90 100 |
| 30.5      |                                 |             |             |                                                         |                   |             |                   |                |                                  |
| 31.0      |                                 |             |             |                                                         |                   |             |                   |                |                                  |
| 31.5      | 31.5                            | SPT-20      | 100         | Dense to Very Dense, Brown to Grey, Silty Sand          | SM                |             |                   |                |                                  |
| 32.0      |                                 |             |             |                                                         |                   |             |                   |                |                                  |
| 32.5      |                                 |             |             |                                                         |                   |             |                   |                |                                  |
| 33.0      | 33                              | SPT-21      | >100        |                                                         |                   |             |                   |                |                                  |
| 33.5      |                                 |             |             |                                                         |                   |             |                   |                |                                  |
| 34.0      |                                 |             |             |                                                         |                   |             |                   |                |                                  |
| 34.5      | 34.5                            | SPT-22      | >100        |                                                         |                   |             |                   |                |                                  |
| 35.0      |                                 |             |             |                                                         |                   |             |                   |                |                                  |
| 35.5      |                                 |             |             |                                                         |                   |             |                   |                |                                  |
| 36.0      | 36                              | SPT-23      | >100        |                                                         |                   |             |                   |                |                                  |
| 36.5      |                                 |             |             | Very Dense, Brown to Grey, Poorly Graded Sand with silt | SP-SM             |             |                   |                |                                  |
| 37.0      |                                 |             |             |                                                         |                   |             |                   |                |                                  |
| 37.5      | 37.5                            | SPT-24      | >100        |                                                         |                   |             |                   |                |                                  |
| 38.0      |                                 |             |             |                                                         |                   |             |                   |                |                                  |
| 38.5      |                                 |             |             |                                                         |                   |             |                   |                |                                  |
| 39.0      | 39                              | SPT-25      | >100        |                                                         |                   |             |                   |                |                                  |
| 39.5      |                                 |             |             |                                                         |                   |             |                   |                |                                  |
| 40.0      |                                 |             |             |                                                         |                   |             |                   |                |                                  |

# FIELD BOREHOLE LOG

Project Name : GTI work for JPR Metro Ph-II, Prahladpura to Todi Mod (Total approximate length -42.8 km) Client : Delhi Metro Rail Corporation Ltd

|                                     |                                  |                        |
|-------------------------------------|----------------------------------|------------------------|
| BH Location/Chainage :              | Northing : 2981752 m             | Easting : 576554 m     |
| Reduced Level (m):(+)-              | BH. No. : BH-333                 | BH Depth (m): 50       |
| Proposed/Existing Structure : P-938 | Water Table (m): Not encountered | Inclination : Vertical |
| Boring type : Rotary                | Dia. of Boring : 150/76 mm       | Depth of Casing (m) :- |
| Date of Start : 30-08-2026          | Date of Completion : 03-09-2026  |                        |

| Depth (m) | Sample & In-Situ Test Depth (m) | Sample Type | SPT N Value | Strata Description                                      | IS Classification | Graphic Log | Core Recovery (%) | RQD (%)        | (Depth v/s SPT N Value)          |
|-----------|---------------------------------|-------------|-------------|---------------------------------------------------------|-------------------|-------------|-------------------|----------------|----------------------------------|
| 40.0      |                                 |             |             |                                                         |                   |             | 0 25 50 75 100    | 0 25 50 75 100 | 0 10 20 30 40 50 60 70 80 90 100 |
| 40.5      | 40.5                            | SPT-26      | >100        |                                                         |                   |             |                   |                |                                  |
| 41.0      |                                 |             |             |                                                         |                   |             |                   |                |                                  |
| 41.5      |                                 |             |             |                                                         |                   |             |                   |                |                                  |
| 42.0      | 42                              | SPT-27      | >100        |                                                         |                   |             |                   |                |                                  |
| 42.5      |                                 |             |             |                                                         |                   |             |                   |                |                                  |
| 43.0      |                                 |             |             |                                                         |                   |             |                   |                |                                  |
| 43.5      | 43.5                            | SPT-28      | >100        |                                                         |                   |             |                   |                |                                  |
| 44.0      |                                 |             |             |                                                         |                   |             |                   |                |                                  |
| 44.5      |                                 |             |             |                                                         |                   |             |                   |                |                                  |
| 45.0      | 45                              | SPT-29      | >100        | Very Dense, Brown to Grey, Poorly Graded Sand with silt | SP-SM             |             |                   |                |                                  |
| 45.5      |                                 |             |             |                                                         |                   |             |                   |                |                                  |
| 46.0      |                                 |             |             |                                                         |                   |             |                   |                |                                  |
| 46.5      | 46.5                            | SPT-30      | >100        |                                                         |                   |             |                   |                |                                  |
| 47.0      |                                 |             |             |                                                         |                   |             |                   |                |                                  |
| 47.5      |                                 |             |             |                                                         |                   |             |                   |                |                                  |
| 48.0      | 48                              | SPT-31      | >100        |                                                         |                   |             |                   |                |                                  |
| 48.5      |                                 |             |             |                                                         |                   |             |                   |                |                                  |
| 49.0      |                                 |             |             |                                                         |                   |             |                   |                |                                  |
| 49.5      | 49.5                            | SPT-32      | >100        |                                                         |                   |             |                   |                |                                  |
| 50.0      | 50                              |             |             |                                                         |                   |             |                   |                |                                  |

# FIELD BOREHOLE LOG

Project Name : GTI work for JPR Metro Ph-II, Prahladpura to Todi Mod (Total approximate length -42.8 km) Client : Delhi Metro Rail Corporation Ltd

|                                     |                                  |                        |
|-------------------------------------|----------------------------------|------------------------|
| BH Location/Chainage :              | Northing : 2981846 m             | Easting : 576555 m     |
| Reduced Level (m):(+)-              | BH. No. : BH-334                 | BH Depth (m): 50       |
| Proposed/Existing Structure : P-939 | Water Table (m): Not encountered | Inclination : Vertical |
| Boring type : Rotary                | Dia. of Boring : 150/76 mm       | Depth of Casing (m) :- |
| Date of Start : 31-08-2026          | Date of Completion : 03-09-2026  |                        |





| Depth (m) | Sample & In-Situ Test Depth (m) | Sample Type | SPT N Value | Strata Description                               | IS Classification | Graphic Log | Core Recovery (%) | RQD (%)        | (Depth v/s SPT N Value)          |
|-----------|---------------------------------|-------------|-------------|--------------------------------------------------|-------------------|-------------|-------------------|----------------|----------------------------------|
| 0.0       |                                 | DS-1        |             |                                                  |                   |             | 0 25 50 75 100    | 0 25 50 75 100 | 0 10 20 30 40 50 60 70 80 90 100 |
| 0.5       |                                 |             |             |                                                  |                   |             |                   |                |                                  |
| 1.0       |                                 |             |             |                                                  |                   |             |                   |                |                                  |
| 1.5       |                                 |             |             | Filled up Soil                                   | FILL              |             |                   |                |                                  |
| 2.0       |                                 |             |             |                                                  |                   |             |                   |                |                                  |
| 2.5       |                                 |             |             |                                                  |                   |             |                   |                |                                  |
| 3.0       | 3                               | SPT-1       | 9           |                                                  |                   |             |                   |                |                                  |
| 3.5       |                                 |             |             |                                                  |                   |             |                   |                |                                  |
| 4.0       |                                 |             |             |                                                  |                   |             |                   |                |                                  |
| 4.5       | 4.5                             | SPT-2       | 14          |                                                  |                   |             |                   |                |                                  |
| 5.0       |                                 |             |             |                                                  |                   |             |                   |                |                                  |
| 5.5       | 5.5                             | UDS*        |             |                                                  |                   |             |                   |                |                                  |
| 6.0       | 6                               | SPT-3       | 17          |                                                  |                   |             |                   |                |                                  |
| 6.5       |                                 |             |             | Medium Dense to Dense, Brown to Grey, Silty Sand | SM                |             |                   |                |                                  |
| 7.0       |                                 |             |             |                                                  |                   |             |                   |                |                                  |
| 7.5       | 7.5                             | SPT-4       | 21          |                                                  |                   |             |                   |                |                                  |
| 8.0       |                                 |             |             |                                                  |                   |             |                   |                |                                  |
| 8.5       | 8.5                             | UDS*        |             |                                                  |                   |             |                   |                |                                  |
| 9.0       | 9                               | SPT-5       | 25          |                                                  |                   |             |                   |                |                                  |
| 9.5       |                                 |             |             |                                                  |                   |             |                   |                |                                  |
| 10.0      |                                 |             |             |                                                  |                   |             |                   |                |                                  |

UDS\*-UDS not recovered

# FIELD BOREHOLE LOG

Project Name :GTI work for JPR Metro Ph-II, Prahladpura to Todi Mod (Total approximate length -42.8 km)Client :Delhi Metro Rail Corporation Ltd

|                                    |                                 |                        |
|------------------------------------|---------------------------------|------------------------|
| BH Location/Chainage :             | Northing :2981846 m             | Easting :576555 m      |
| Reduced Level (m):(+) -            | BH. No. :BH-334                 | BH Depth (m):50        |
| Proposed/Existing Structure :P-939 | Water Table (m):Not encountered | Inclination : Vertical |
| Boring type :Rotary                | Dia. of Boring :150/76 mm       | Depth of Casing (m) :- |
| Date of Start :31-08-2026          | Date of Completion :03-09-2026  |                        |
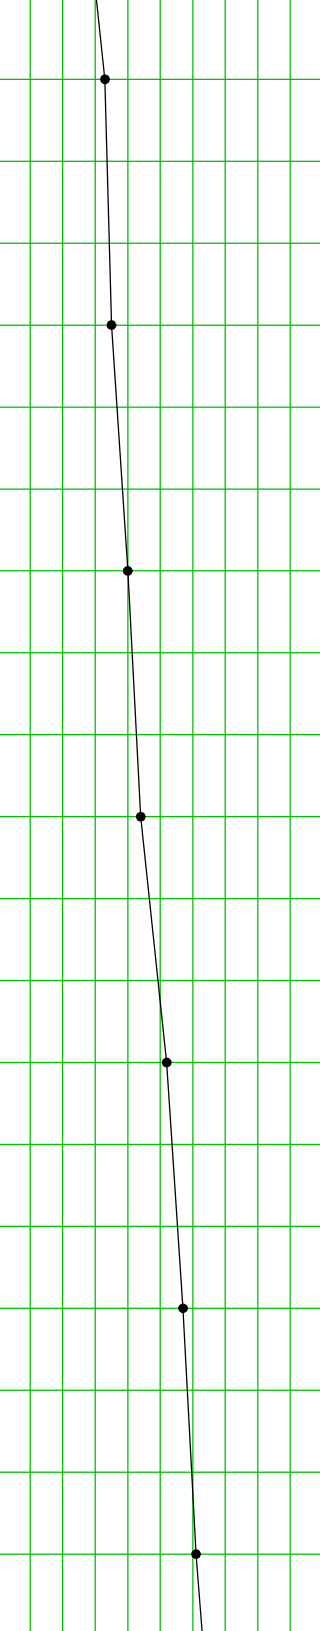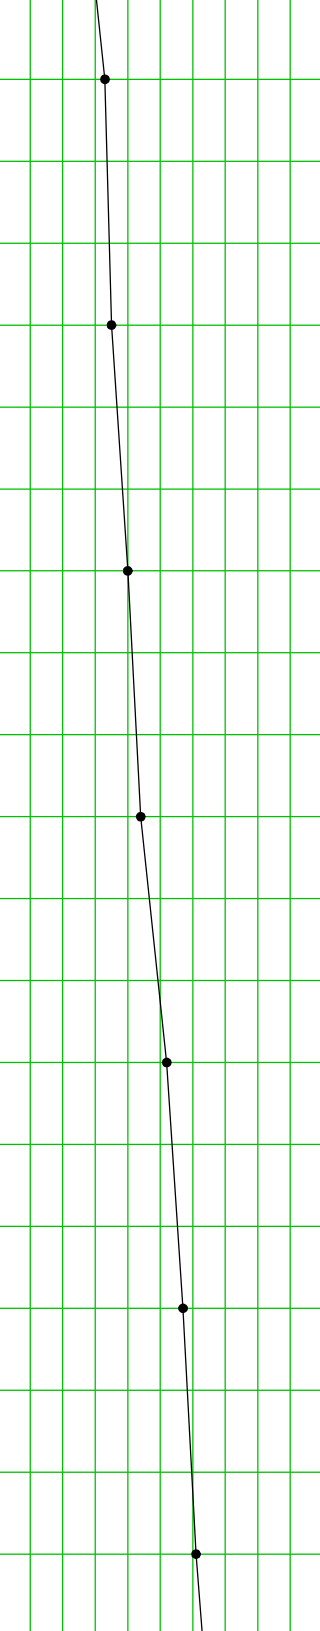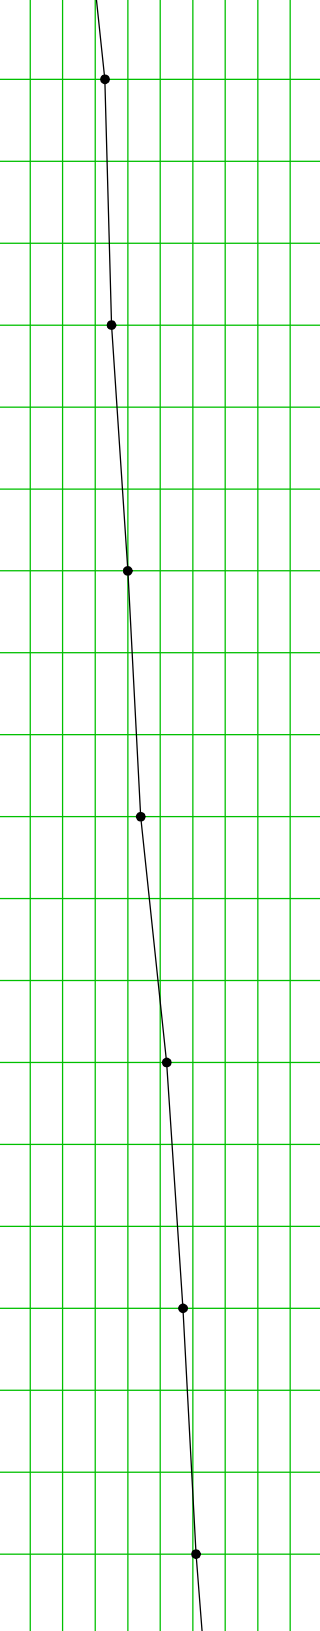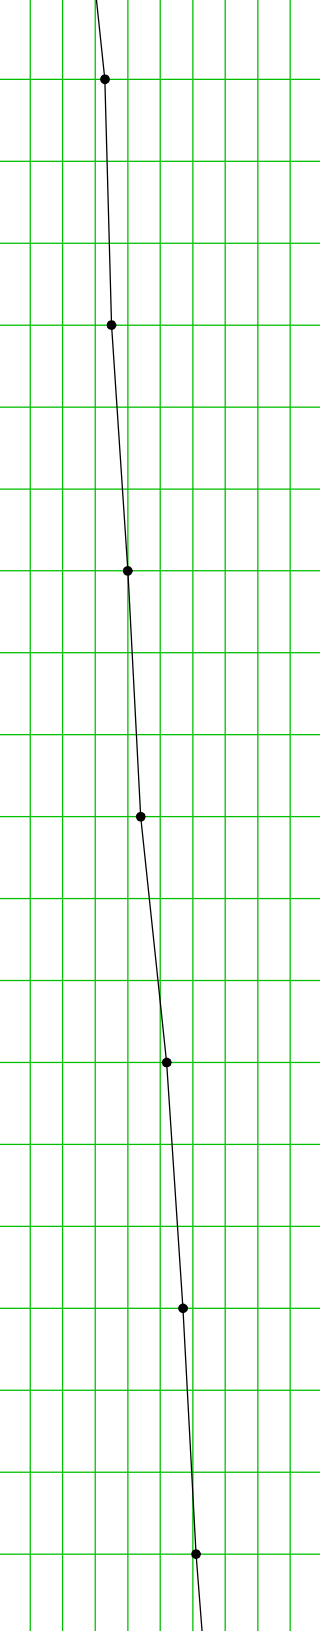
| Depth (m) | Sample & In-Situ Test Depth (m) | Sample Type | SPT N Value | Strata Description                               | IS Classification | Graphic Log                                                                         | Core Recovery (%) | RQD (%)        | (Depth v/s SPT N Value)                                                              |
|-----------|---------------------------------|-------------|-------------|--------------------------------------------------|-------------------|-------------------------------------------------------------------------------------|-------------------|----------------|--------------------------------------------------------------------------------------|
| 10.0      |                                 |             |             |                                                  |                   |                                                                                     | 0 25 50 75 100    | 0 25 50 75 100 | 0 10 20 30 40 50 60 70 80 90 100                                                     |
| 10.5      | 10.5                            | SPT-6       | 33          | Medium Dense to Dense, Brown to Grey, Silty Sand | SM                |   |                   |                |  |
| 11.0      |                                 |             |             |                                                  |                   |                                                                                     |                   |                |                                                                                      |
| 11.5      |                                 |             |             |                                                  |                   |                                                                                     |                   |                |                                                                                      |
| 12.0      | 12                              | SPT-7       | 35          |                                                  |                   |                                                                                     |                   |                |                                                                                      |
| 12.5      |                                 |             |             |                                                  |                   |                                                                                     |                   |                |                                                                                      |
| 13.0      |                                 |             |             | Medium Dense to Dense, Brown to Grey, Silty Sand | SM                |   |                   |                |  |
| 13.5      | 13.5                            | SPT-8       | 40          |                                                  |                   |                                                                                     |                   |                |                                                                                      |
| 14.0      |                                 |             |             |                                                  |                   |                                                                                     |                   |                |                                                                                      |
| 14.5      |                                 |             |             |                                                  |                   |                                                                                     |                   |                |                                                                                      |
| 15.0      | 15                              | SPT-9       | 44          |                                                  |                   |                                                                                     |                   |                |                                                                                      |
| 15.5      |                                 |             |             | Very Dense, Brown to Grey, Silty Sand            | SM                |  |                   |                |  |
| 16.0      |                                 |             |             |                                                  |                   |                                                                                     |                   |                |                                                                                      |
| 16.5      | 16.5                            | SPT-10      | 52          |                                                  |                   |                                                                                     |                   |                |                                                                                      |
| 17.0      |                                 |             |             |                                                  |                   |                                                                                     |                   |                |                                                                                      |
| 17.5      |                                 |             |             |                                                  |                   |                                                                                     |                   |                |                                                                                      |
| 18.0      | 18                              | SPT-11      | 57          | Very Dense, Brown to Grey, Silty Sand            | SM                |  |                   |                |  |
| 18.5      |                                 |             |             |                                                  |                   |                                                                                     |                   |                |                                                                                      |
| 19.0      |                                 |             |             |                                                  |                   |                                                                                     |                   |                |                                                                                      |
| 19.5      | 19.5                            | SPT-12      | 61          |                                                  |                   |                                                                                     |                   |                |                                                                                      |
| 20.0      |                                 |             |             |                                                  |                   |                                                                                     |                   |                |                                                                                      |

# FIELD BOREHOLE LOG

Project Name : GTI work for JPR Metro Ph-II, Prahladpura to Todi Mod (Total approximate length -42.8 km) Client : Delhi Metro Rail Corporation Ltd



|                                     |                                  |                        |
|-------------------------------------|----------------------------------|------------------------|
| BH Location/Chainage :              | Northing : 2981846 m             | Easting : 576555 m     |
| Reduced Level (m):(+)-              | BH. No. : BH-334                 | BH Depth (m): 50       |
| Proposed/Existing Structure : P-939 | Water Table (m): Not encountered | Inclination : Vertical |
| Boring type : Rotary                | Dia. of Boring : 150/76 mm       | Depth of Casing (m) :- |
| Date of Start : 31-08-2026          | Date of Completion : 03-09-2026  |                        |

| Depth (m) | Sample & In-Situ Test Depth (m) | Sample Type | SPT N Value | Strata Description                    | IS Classification | Graphic Log | Core Recovery (%) | RQD (%)        | (Depth v/s SPT N Value)          |
|-----------|---------------------------------|-------------|-------------|---------------------------------------|-------------------|-------------|-------------------|----------------|----------------------------------|
| 20.0      |                                 |             |             |                                       |                   |             | 0 25 50 75 100    | 0 25 50 75 100 | 0 10 20 30 40 50 60 70 80 90 100 |
| 20.5      |                                 |             |             |                                       |                   |             |                   |                |                                  |
| 21.0      | 21                              | SPT-13      | 67          |                                       |                   |             |                   |                |                                  |
| 21.5      |                                 |             |             |                                       |                   |             |                   |                |                                  |
| 22.0      |                                 |             |             |                                       |                   |             |                   |                |                                  |
| 22.5      | 22.5                            | SPT-14      | 71          |                                       |                   |             |                   |                |                                  |
| 23.0      |                                 |             |             |                                       |                   |             |                   |                |                                  |
| 23.5      |                                 |             |             |                                       |                   |             |                   |                |                                  |
| 24.0      | 24                              | SPT-15      | 78          |                                       |                   |             |                   |                |                                  |
| 24.5      |                                 |             |             |                                       |                   |             |                   |                |                                  |
| 25.0      |                                 |             |             | Very Dense, Brown to Grey, Silty Sand | SM                |             |                   |                |                                  |
| 25.5      | 25.5                            | SPT-16      | 84          |                                       |                   |             |                   |                |                                  |
| 26.0      |                                 |             |             |                                       |                   |             |                   |                |                                  |
| 26.5      |                                 |             |             |                                       |                   |             |                   |                |                                  |
| 27.0      | 27                              | SPT-17      | 89          |                                       |                   |             |                   |                |                                  |
| 27.5      |                                 |             |             |                                       |                   |             |                   |                |                                  |
| 28.0      |                                 |             |             |                                       |                   |             |                   |                |                                  |
| 28.5      | 28.5                            | SPT-18      | 93          |                                       |                   |             |                   |                |                                  |
| 29.0      |                                 |             |             |                                       |                   |             |                   |                |                                  |
| 29.5      |                                 |             |             |                                       |                   |             |                   |                |                                  |
| 30.0      | 30                              | SPT-19      | 99          |                                       |                   |             |                   |                |                                  |

# FIELD BOREHOLE LOG

Project Name : GTI work for JPR Metro Ph-II, Prahladpura to Todi Mod (Total approximate length -42.8 km) Client : Delhi Metro Rail Corporation Ltd

|                                     |                                  |                        |
|-------------------------------------|----------------------------------|------------------------|
| BH Location/Chainage :              | Northing : 2981846 m             | Easting : 576555 m     |
| Reduced Level (m):(+)-              | BH. No. : BH-334                 | BH Depth (m): 50       |
| Proposed/Existing Structure : P-939 | Water Table (m): Not encountered | Inclination : Vertical |
| Boring type : Rotary                | Dia. of Boring : 150/76 mm       | Depth of Casing (m) :- |
| Date of Start : 31-08-2026          | Date of Completion : 03-09-2026  |                        |
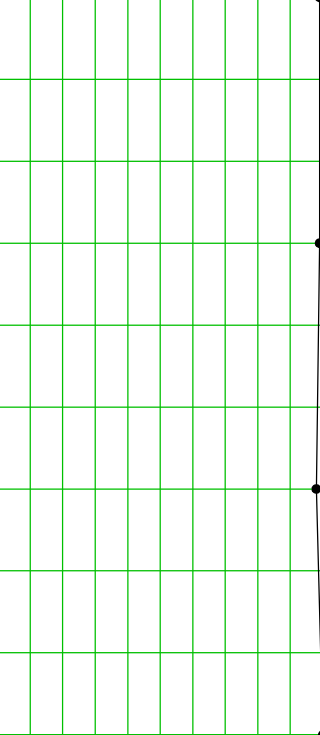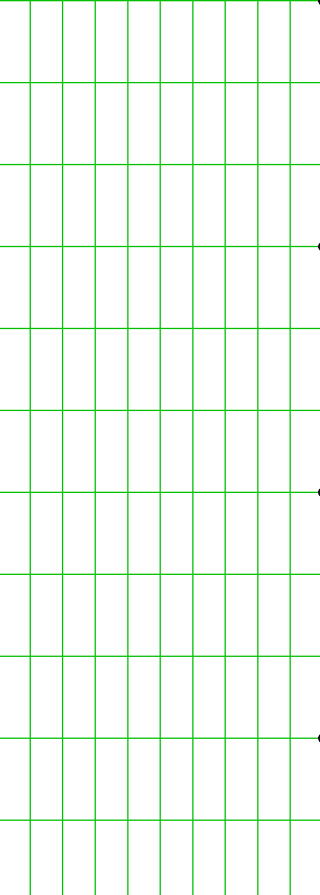
| Depth (m) | Sample & In-Situ Test Depth (m) | Sample Type | SPT N Value | Strata Description                                      | IS Classification | Graphic Log                                                                         | Core Recovery (%) | RQD (%)        | (Depth v/s SPT N Value)                                                               |
|-----------|---------------------------------|-------------|-------------|---------------------------------------------------------|-------------------|-------------------------------------------------------------------------------------|-------------------|----------------|---------------------------------------------------------------------------------------|
| 30.0      |                                 |             |             |                                                         |                   |                                                                                     | 0 25 50 75 100    | 0 25 50 75 100 | 0 10 20 30 40 50 60 70 80 90 100                                                      |
| 30.5      |                                 |             |             |                                                         |                   |                                                                                     |                   |                |                                                                                       |
| 31.0      |                                 |             |             |                                                         |                   |                                                                                     |                   |                |                                                                                       |
| 31.5      | 31.5                            | SPT-20      | 99          | Very Dense, Brown to Grey, Silty Sand                   | SM                |   |                   |                |   |
| 32.0      |                                 |             |             |                                                         |                   |                                                                                     |                   |                |                                                                                       |
| 32.5      |                                 |             |             |                                                         |                   |                                                                                     |                   |                |                                                                                       |
| 33.0      | 33                              | SPT-21      | 98          |                                                         |                   |                                                                                     |                   |                |                                                                                       |
| 33.5      |                                 |             |             |                                                         |                   |                                                                                     |                   |                |                                                                                       |
| 34.0      |                                 |             |             |                                                         |                   |                                                                                     |                   |                |                                                                                       |
| 34.5      | 34.5                            | SPT-22      | >100        | Very Dense, Brown to Grey, Poorly Graded Sand with silt | SP-SM             |  |                   |                |  |
| 35.0      |                                 |             |             |                                                         |                   |                                                                                     |                   |                |                                                                                       |
| 35.5      |                                 |             |             |                                                         |                   |                                                                                     |                   |                |                                                                                       |
| 36.0      | 36                              | SPT-23      | >100        |                                                         |                   |                                                                                     |                   |                |                                                                                       |
| 36.5      |                                 |             |             |                                                         |                   |                                                                                     |                   |                |                                                                                       |
| 37.0      |                                 |             |             |                                                         |                   |                                                                                     |                   |                |                                                                                       |
| 37.5      | 37.5                            | SPT-24      | >100        |                                                         |                   |                                                                                     |                   |                |                                                                                       |
| 38.0      |                                 |             |             |                                                         |                   |                                                                                     |                   |                |                                                                                       |
| 38.5      |                                 |             |             |                                                         |                   |                                                                                     |                   |                |                                                                                       |
| 39.0      | 39                              | SPT-25      | >100        |                                                         |                   |                                                                                     |                   |                |                                                                                       |
| 39.5      |                                 |             |             |                                                         |                   |                                                                                     |                   |                |                                                                                       |
| 40.0      |                                 |             |             |                                                         |                   |                                                                                     |                   |                |                                                                                       |

# FIELD BOREHOLE LOG

Project Name : GTI work for JPR Metro Ph-II, Prahladpura to Todi Mod (Total approximate length -42.8 km) Client : Delhi Metro Rail Corporation Ltd

|                                     |                                  |                        |
|-------------------------------------|----------------------------------|------------------------|
| BH Location/Chainage :              | Northing : 2981846 m             | Easting : 576555 m     |
| Reduced Level (m):(+)-              | BH. No. : BH-334                 | BH Depth (m): 50       |
| Proposed/Existing Structure : P-939 | Water Table (m): Not encountered | Inclination : Vertical |
| Boring type : Rotary                | Dia. of Boring : 150/76 mm       | Depth of Casing (m) :- |
| Date of Start : 31-08-2026          | Date of Completion : 03-09-2026  |                        |

| Depth (m) | Sample & In-Situ Test Depth (m) | Sample Type | SPT N Value | Strata Description                                      | IS Classification | Graphic Log | Core Recovery (%) | RQD (%)        | (Depth v/s SPT N Value)          |
|-----------|---------------------------------|-------------|-------------|---------------------------------------------------------|-------------------|-------------|-------------------|----------------|----------------------------------|
| 40.0      |                                 |             |             |                                                         |                   |             | 0 25 50 75 100    | 0 25 50 75 100 | 0 10 20 30 40 50 60 70 80 90 100 |
| 40.5      | 40.5                            | SPT-26      | >100        |                                                         |                   |             |                   |                |                                  |
| 41.0      |                                 |             |             |                                                         |                   |             |                   |                |                                  |
| 41.5      |                                 |             |             |                                                         |                   |             |                   |                |                                  |
| 42.0      | 42                              | SPT-27      | >100        |                                                         |                   |             |                   |                |                                  |
| 42.5      |                                 |             |             |                                                         |                   |             |                   |                |                                  |
| 43.0      |                                 |             |             |                                                         |                   |             |                   |                |                                  |
| 43.5      | 43.5                            | SPT-28      | >100        |                                                         |                   |             |                   |                |                                  |
| 44.0      |                                 |             |             |                                                         |                   |             |                   |                |                                  |
| 44.5      |                                 |             |             |                                                         |                   |             |                   |                |                                  |
| 45.0      | 45                              | SPT-29      | >100        | Very Dense, Brown to Grey, Poorly Graded Sand with silt | SP-SM             |             |                   |                |                                  |
| 45.5      |                                 |             |             |                                                         |                   |             |                   |                |                                  |
| 46.0      |                                 |             |             |                                                         |                   |             |                   |                |                                  |
| 46.5      | 46.5                            | SPT-30      | >100        |                                                         |                   |             |                   |                |                                  |
| 47.0      |                                 |             |             |                                                         |                   |             |                   |                |                                  |
| 47.5      |                                 |             |             |                                                         |                   |             |                   |                |                                  |
| 48.0      | 48                              | SPT-31      | >100        |                                                         |                   |             |                   |                |                                  |
| 48.5      |                                 |             |             |                                                         |                   |             |                   |                |                                  |
| 49.0      |                                 |             |             |                                                         |                   |             |                   |                |                                  |
| 49.5      | 49.5                            | SPT-32      | >100        |                                                         |                   |             |                   |                |                                  |
| 50.0      | 50                              |             |             |                                                         |                   |             |                   |                |                                  |

# FIELD BOREHOLE LOG

Project Name : GTI work for JPR Metro Ph-II, Prahladpura to Todi Mod (Total approximate length -42.8 km) Client : Delhi Metro Rail Corporation Ltd

|                                    |                                 |                        |
|------------------------------------|---------------------------------|------------------------|
| BH Location/Chainage :             | Northing : m                    | Easting : m            |
| Reduced Level (m):(+) -            | BH. No. :BH-341                 | BH Depth (m):50        |
| Proposed/Existing Structure :P-961 | Water Table (m):Not Encountered | Inclination : Vertical |
| Boring type :Rotary                | Dia. of Boring :150/76 mm       | Depth of Casing (m) :- |
| Date of Start :24-08-2026          | Date of Completion :27-08-2026  |                        |



| Depth (m) | Sample & In-Situ Test Depth (m) | Sample Type | SPT N Value | Strata Description                 | IS Classification | Graphic Log | Core Recovery (%) | RQD (%)        | (Depth v/s SPT N Value)          |
|-----------|---------------------------------|-------------|-------------|------------------------------------|-------------------|-------------|-------------------|----------------|----------------------------------|
| 0.0       |                                 | DS-1        |             |                                    |                   |             | 0 25 50 75 100    | 0 25 50 75 100 | 0 10 20 30 40 50 60 70 80 90 100 |
| 0.5       |                                 |             |             |                                    |                   |             |                   |                |                                  |
| 1.0       |                                 |             |             |                                    |                   |             |                   |                |                                  |
| 1.5       |                                 |             |             |                                    |                   |             |                   |                |                                  |
| 2.0       |                                 |             |             |                                    |                   |             |                   |                |                                  |
| 2.5       |                                 |             |             |                                    |                   |             |                   |                |                                  |
| 3.0       | 3                               | SPT-1       | 20          |                                    |                   |             |                   |                |                                  |
| 3.5       |                                 |             |             |                                    |                   |             |                   |                |                                  |
| 4.0       |                                 |             |             |                                    |                   |             |                   |                |                                  |
| 4.5       | 4.5                             | SPT-2       | 23          | Medium Dense, Brownish, Silty Sand | SM                |             |                   |                |                                  |
| 5.0       |                                 |             |             |                                    |                   |             |                   |                |                                  |
| 5.5       | 5.5                             | UDS-1       |             |                                    |                   |             |                   |                |                                  |
| 6.0       | 6                               | SPT-3       | 25          |                                    |                   |             |                   |                |                                  |
| 6.5       |                                 |             |             |                                    |                   |             |                   |                |                                  |
| 7.0       |                                 |             |             |                                    |                   |             |                   |                |                                  |
| 7.5       | 7.5                             | SPT-4       | 28          |                                    |                   |             |                   |                |                                  |
| 8.0       |                                 |             |             |                                    |                   |             |                   |                |                                  |
| 8.5       | 8.5                             | UDS-2       |             |                                    |                   |             |                   |                |                                  |
| 9.0       | 9                               | SPT-5       | 33          |                                    |                   |             |                   |                |                                  |
| 9.5       |                                 |             |             | Dense, Brownish, Silty Sand        | SM                |             |                   |                |                                  |
| 10.0      |                                 |             |             |                                    |                   |             |                   |                |                                  |

UDS\*-UDS not recovered

# FIELD BOREHOLE LOG

Project Name : GTI work for JPR Metro Ph-II, Prahladpura to Todi Mod (Total approximate length -42.8 km) Client : Delhi Metro Rail Corporation Ltd

|                                    |                                 |                        |
|------------------------------------|---------------------------------|------------------------|
| BH Location/Chainage :             | Northing : m                    | Easting : m            |
| Reduced Level (m):(+) -            | BH. No. :BH-341                 | BH Depth (m):50        |
| Proposed/Existing Structure :P-961 | Water Table (m):Not Encountered | Inclination : Vertical |
| Boring type :Rotary                | Dia. of Boring :150/76 mm       | Depth of Casing (m) :- |
| Date of Start :24-08-2026          | Date of Completion :27-08-2026  |                        |
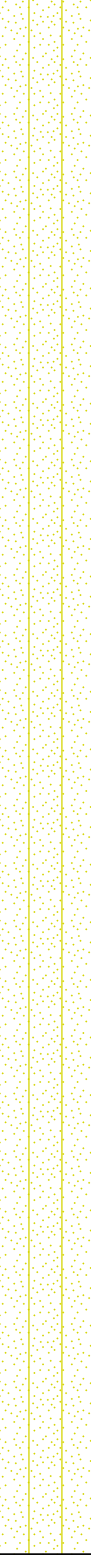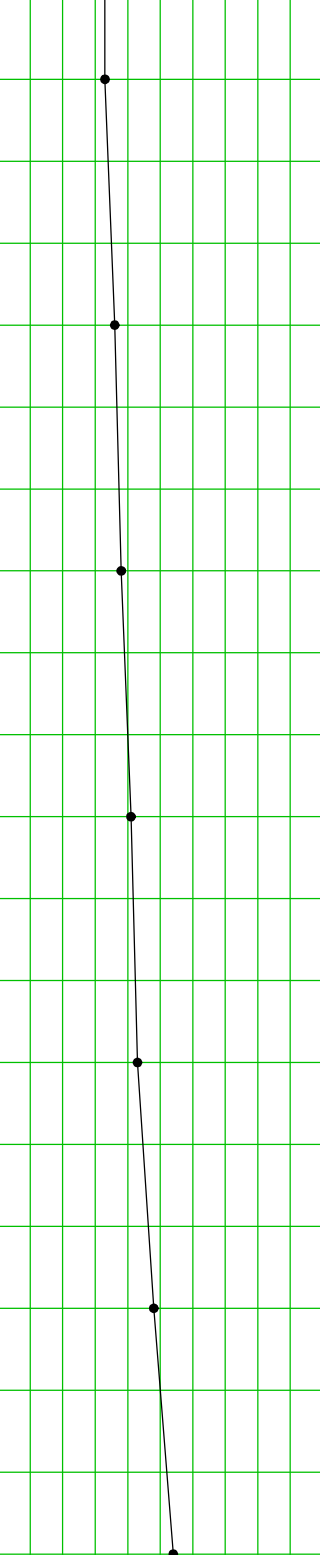
| Depth (m) | Sample & In-Situ Test Depth (m) | Sample Type | SPT N Value | Strata Description               | IS Classification | Graphic Log                                                                         | Core Recovery (%) | RQD (%)        | (Depth v/s SPT N Value)                                                              |
|-----------|---------------------------------|-------------|-------------|----------------------------------|-------------------|-------------------------------------------------------------------------------------|-------------------|----------------|--------------------------------------------------------------------------------------|
| 10.0      |                                 |             |             |                                  |                   |                                                                                     | 0 25 50 75 100    | 0 25 50 75 100 | 0 10 20 30 40 50 60 70 80 90 100                                                     |
| 10.5      | 10.5                            | SPT-6       | 33          | Dense, Brownish, Silty Sand      | SM                |   |                   |                |  |
| 11.0      |                                 |             |             |                                  |                   |                                                                                     |                   |                |                                                                                      |
| 11.5      |                                 |             |             |                                  |                   |                                                                                     |                   |                |                                                                                      |
| 12.0      | 12                              | SPT-7       | 36          |                                  |                   |                                                                                     |                   |                |                                                                                      |
| 12.5      |                                 |             |             |                                  |                   |                                                                                     |                   |                |                                                                                      |
| 13.0      |                                 |             |             |                                  |                   |                                                                                     |                   |                |                                                                                      |
| 13.5      | 13.5                            | SPT-8       | 38          |                                  |                   |                                                                                     |                   |                |                                                                                      |
| 14.0      |                                 |             |             |                                  |                   |                                                                                     |                   |                |                                                                                      |
| 14.5      |                                 |             |             |                                  |                   |                                                                                     |                   |                |                                                                                      |
| 15.0      | 15                              | SPT-9       | 41          |                                  |                   |                                                                                     |                   |                |                                                                                      |
| 15.5      |                                 |             |             | Very Dense, Brownish, Silty Sand | SM                |  |                   |                |                                                                                      |
| 16.0      |                                 |             |             |                                  |                   |                                                                                     |                   |                |                                                                                      |
| 16.5      | 16.5                            | SPT-10      | 43          |                                  |                   |                                                                                     |                   |                |                                                                                      |
| 17.0      |                                 |             |             |                                  |                   |                                                                                     |                   |                |                                                                                      |
| 17.5      |                                 |             |             |                                  |                   |                                                                                     |                   |                |                                                                                      |
| 18.0      | 18                              | SPT-11      | 48          |                                  |                   |                                                                                     |                   |                |                                                                                      |
| 18.5      |                                 |             |             |                                  |                   |                                                                                     |                   |                |                                                                                      |
| 19.0      |                                 |             |             |                                  |                   |                                                                                     |                   |                |                                                                                      |
| 19.5      | 19.5                            | SPT-12      | 54          |                                  |                   |                                                                                     |                   |                |                                                                                      |
| 20.0      |                                 |             |             |                                  |                   |                                                                                     |                   |                |                                                                                      |

# FIELD BOREHOLE LOG

Project Name : GTI work for JPR Metro Ph-II, Prahladpura to Todi Mod (Total approximate length -42.8 km) Client : Delhi Metro Rail Corporation Ltd

|                                    |                                 |                        |
|------------------------------------|---------------------------------|------------------------|
| BH Location/Chainage :             | Northing : m                    | Easting : m            |
| Reduced Level (m):(+)-             | BH. No. :BH-341                 | BH Depth (m):50        |
| Proposed/Existing Structure :P-961 | Water Table (m):Not Encountered | Inclination : Vertical |
| Boring type :Rotary                | Dia. of Boring :150/76 mm       | Depth of Casing (m) :- |
| Date of Start :24-08-2026          | Date of Completion :27-08-2026  |                        |

| Depth (m) | Sample & In-Situ Test Depth (m) | Sample Type | SPT N Value | Strata Description               | IS Classification | Graphic Log | Core Recovery (%) | RQD (%)        | (Depth v/s SPT N Value)          |
|-----------|---------------------------------|-------------|-------------|----------------------------------|-------------------|-------------|-------------------|----------------|----------------------------------|
| 20.0      |                                 |             |             |                                  |                   |             | 0 25 50 75 100    | 0 25 50 75 100 | 0 10 20 30 40 50 60 70 80 90 100 |
| 20.5      |                                 |             |             |                                  |                   |             |                   |                |                                  |
| 21.0      | 21                              | SPT-13      | 54          |                                  |                   |             |                   |                |                                  |
| 21.5      |                                 |             |             |                                  |                   |             |                   |                |                                  |
| 22.0      |                                 |             |             |                                  |                   |             |                   |                |                                  |
| 22.5      | 22.5                            | SPT-14      | 54          |                                  |                   |             |                   |                |                                  |
| 23.0      |                                 |             |             |                                  |                   |             |                   |                |                                  |
| 23.5      |                                 |             |             |                                  |                   |             |                   |                |                                  |
| 24.0      | 24                              | SPT-15      | 54          |                                  |                   |             |                   |                |                                  |
| 24.5      |                                 |             |             |                                  |                   |             |                   |                |                                  |
| 25.0      |                                 |             |             | Very Dense, Brownish, Silty Sand | SM                |             |                   |                |                                  |
| 25.5      | 25.5                            | SPT-16      | 58          |                                  |                   |             |                   |                |                                  |
| 26.0      |                                 |             |             |                                  |                   |             |                   |                |                                  |
| 26.5      |                                 |             |             |                                  |                   |             |                   |                |                                  |
| 27.0      | 27                              | SPT-17      | 61          |                                  |                   |             |                   |                |                                  |
| 27.5      |                                 |             |             |                                  |                   |             |                   |                |                                  |
| 28.0      |                                 |             |             |                                  |                   |             |                   |                |                                  |
| 28.5      | 28.5                            | SPT-18      | 62          |                                  |                   |             |                   |                |                                  |
| 29.0      |                                 |             |             |                                  |                   |             |                   |                |                                  |
| 29.5      |                                 |             |             |                                  |                   |             |                   |                |                                  |
| 30.0      | 30                              | SPT-19      | 64          |                                  |                   |             |                   |                |                                  |

UDS\*-UDS not recovered

# FIELD BOREHOLE LOG

Project Name : GTI work for JPR Metro Ph-II, Prahladpura to Todi Mod (Total approximate length -42.8 km) Client : Delhi Metro Rail Corporation Ltd

|                                    |                                 |                        |
|------------------------------------|---------------------------------|------------------------|
| BH Location/Chainage :             | Northing : m                    | Easting : m            |
| Reduced Level (m):(+) -            | BH. No. :BH-341                 | BH Depth (m):50        |
| Proposed/Existing Structure :P-961 | Water Table (m):Not Encountered | Inclination : Vertical |
| Boring type :Rotary                | Dia. of Boring :150/76 mm       | Depth of Casing (m) :- |
| Date of Start :24-08-2026          | Date of Completion :27-08-2026  |                        |

| Depth (m) | Sample & In-Situ Test Depth (m) | Sample Type | SPT N Value | Strata Description               | IS Classification | Graphic Log | Core Recovery (%) | RQD (%)        | (Depth v/s SPT N Value)          |
|-----------|---------------------------------|-------------|-------------|----------------------------------|-------------------|-------------|-------------------|----------------|----------------------------------|
| 30.0      |                                 |             |             |                                  |                   |             | 0 25 50 75 100    | 0 25 50 75 100 | 0 10 20 30 40 50 60 70 80 90 100 |
| 30.5      |                                 |             |             |                                  |                   |             |                   |                |                                  |
| 31.0      |                                 |             |             |                                  |                   |             |                   |                |                                  |
| 31.5      | 31.5                            | SPT-20      | 67          |                                  |                   |             |                   |                |                                  |
| 32.0      |                                 |             |             |                                  |                   |             |                   |                |                                  |
| 32.5      |                                 |             |             |                                  |                   |             |                   |                |                                  |
| 33.0      | 33                              | SPT-21      | 73          |                                  |                   |             |                   |                |                                  |
| 33.5      |                                 |             |             |                                  |                   |             |                   |                |                                  |
| 34.0      |                                 |             |             |                                  |                   |             |                   |                |                                  |
| 34.5      | 34.5                            | SPT-22      | 75          |                                  |                   |             |                   |                |                                  |
| 35.0      |                                 |             |             | Very Dense, Brownish, Silty Sand | SM                |             |                   |                |                                  |
| 35.5      |                                 |             |             |                                  |                   |             |                   |                |                                  |
| 36.0      | 36                              | SPT-23      | 79          |                                  |                   |             |                   |                |                                  |
| 36.5      |                                 |             |             |                                  |                   |             |                   |                |                                  |
| 37.0      |                                 |             |             |                                  |                   |             |                   |                |                                  |
| 37.5      | 37.5                            | SPT-24      | 87          |                                  |                   |             |                   |                |                                  |
| 38.0      |                                 |             |             |                                  |                   |             |                   |                |                                  |
| 38.5      |                                 |             |             |                                  |                   |             |                   |                |                                  |
| 39.0      | 39                              | SPT-25      | 88          |                                  |                   |             |                   |                |                                  |
| 39.5      |                                 |             |             |                                  |                   |             |                   |                |                                  |
| 40.0      |                                 |             |             |                                  |                   |             |                   |                |                                  |

# FIELD BOREHOLE LOG

Project Name : GTI work for JPR Metro Ph-II, Prahladpura to Todi Mod (Total approximate length -42.8 km) Client : Delhi Metro Rail Corporation Ltd

|                                    |                                 |                        |
|------------------------------------|---------------------------------|------------------------|
| BH Location/Chainage :             | Northing : m                    | Easting : m            |
| Reduced Level (m):(+) -            | BH. No. :BH-341                 | BH Depth (m):50        |
| Proposed/Existing Structure :P-961 | Water Table (m):Not Encountered | Inclination : Vertical |
| Boring type :Rotary                | Dia. of Boring :150/76 mm       | Depth of Casing (m) :- |
| Date of Start :24-08-2026          | Date of Completion :27-08-2026  |                        |

| Depth (m) | Sample & In-Situ Test Depth (m) | Sample Type | SPT N Value | Strata Description               | IS Classification | Graphic Log | Core Recovery (%) | RQD (%)        | (Depth v/s SPT N Value)          |
|-----------|---------------------------------|-------------|-------------|----------------------------------|-------------------|-------------|-------------------|----------------|----------------------------------|
| 40.0      |                                 |             |             |                                  |                   |             | 0 25 50 75 100    | 0 25 50 75 100 | 0 10 20 30 40 50 60 70 80 90 100 |
| 40.5      | 40.5                            | SPT-26      | 93          |                                  |                   |             |                   |                |                                  |
| 41.0      |                                 |             |             |                                  |                   |             |                   |                |                                  |
| 41.5      |                                 |             |             |                                  |                   |             |                   |                |                                  |
| 42.0      | 42                              | SPT-27      | 95          |                                  |                   |             |                   |                |                                  |
| 42.5      |                                 |             |             |                                  |                   |             |                   |                |                                  |
| 43.0      |                                 |             |             |                                  |                   |             |                   |                |                                  |
| 43.5      | 43.5                            | SPT-28      | 98          |                                  |                   |             |                   |                |                                  |
| 44.0      |                                 |             |             |                                  |                   |             |                   |                |                                  |
| 44.5      |                                 |             |             |                                  |                   |             |                   |                |                                  |
| 45.0      | 45                              | SPT-29      | >100        | Very Dense, Brownish, Silty Sand | SM                |             |                   |                |                                  |
| 45.5      |                                 |             |             |                                  |                   |             |                   |                |                                  |
| 46.0      |                                 |             |             |                                  |                   |             |                   |                |                                  |
| 46.5      | 46.5                            | SPT-30      | >100        |                                  |                   |             |                   |                |                                  |
| 47.0      |                                 |             |             |                                  |                   |             |                   |                |                                  |
| 47.5      |                                 |             |             |                                  |                   |             |                   |                |                                  |
| 48.0      | 48                              | SPT-31      | >100        |                                  |                   |             |                   |                |                                  |
| 48.5      |                                 |             |             |                                  |                   |             |                   |                |                                  |
| 49.0      |                                 |             |             |                                  |                   |             |                   |                |                                  |
| 49.5      |                                 |             |             |                                  |                   |             |                   |                |                                  |
| 50.0      | 50                              | SPT-32      | >100        |                                  |                   |             |                   |                |                                  |

# FIELD BOREHOLE LOG

Project Name :GTI work for JPR Metro Ph-II, Prahladpura to Todi Mod (Total approximate length -42.8 km)Client :Delhi Metro Rail Corporation Ltd

|                                    |                                 |                        |
|------------------------------------|---------------------------------|------------------------|
| BH Location/Chainage :             | Northing :2982636 m             | Easting :576597 m      |
| Reduced Level (m):(+) -            | BH. No. :BH-342                 | BH Depth (m):50        |
| Proposed/Existing Structure :P-965 | Water Table (m):Not Encountered | Inclination : Vertical |
| Boring type :Rotary                | Dia. of Boring :150/76 mm       | Depth of Casing (m) :- |
| Date of Start :24-08-2026          | Date of Completion :26-08-2026  |                        |

| Depth (m) | Sample & In-Situ Test Depth (m) | Sample Type | SPT N Value | Strata Description                   | IS Classification | Graphic Log | Core Recovery (%) | RQD (%)        | (Depth v/s SPT N Value)          |
|-----------|---------------------------------|-------------|-------------|--------------------------------------|-------------------|-------------|-------------------|----------------|----------------------------------|
| 0.0       |                                 | DS-1        |             |                                      |                   |             | 0 25 50 75 100    | 0 25 50 75 100 | 0 10 20 30 40 50 60 70 80 90 100 |
| 0.5       |                                 |             |             |                                      |                   |             |                   |                |                                  |
| 1.0       |                                 |             |             |                                      |                   |             |                   |                |                                  |
| 1.5       |                                 |             |             | Filled Up soil consist of Silty Sand | FILL              |             |                   |                |                                  |
| 2.0       |                                 |             |             |                                      |                   |             |                   |                |                                  |
| 2.5       |                                 |             |             |                                      |                   |             |                   |                |                                  |
| 3.0       | 3                               | SPT-1       | 12          |                                      |                   |             |                   |                |                                  |
| 3.5       |                                 |             |             |                                      |                   |             |                   |                |                                  |
| 4.0       |                                 |             |             |                                      |                   |             |                   |                |                                  |
| 4.5       | 4.5                             | SPT-2       | 13          |                                      |                   |             |                   |                |                                  |
| 5.0       |                                 |             |             |                                      |                   |             |                   |                |                                  |
| 5.5       | 5.5                             | UDS-1       |             |                                      |                   |             |                   |                |                                  |
| 6.0       | 6                               | SPT-3       | 16          |                                      |                   |             |                   |                |                                  |
| 6.5       |                                 |             |             | Medium Dense, Brownish, Silty Sand   | SM                |             |                   |                |                                  |
| 7.0       |                                 |             |             |                                      |                   |             |                   |                |                                  |
| 7.5       | 7.5                             | SPT-4       | 19          |                                      |                   |             |                   |                |                                  |
| 8.0       |                                 |             |             |                                      |                   |             |                   |                |                                  |
| 8.5       | 8.5                             | UDS-2       |             |                                      |                   |             |                   |                |                                  |
| 9.0       | 9                               | SPT-5       | 22          |                                      |                   |             |                   |                |                                  |
| 9.5       |                                 |             |             |                                      |                   |             |                   |                |                                  |
| 10.0      |                                 |             |             |                                      |                   |             |                   |                |                                  |

UDS\*-UDS not recovered

# FIELD BOREHOLE LOG

Project Name :GTI work for JPR Metro Ph-II, Prahladpura to Todi Mod (Total approximate length -42.8 km)Client :Delhi Metro Rail Corporation Ltd

|                                    |                                 |                        |
|------------------------------------|---------------------------------|------------------------|
| BH Location/Chainage :             | Northing :2982636 m             | Easting :576597 m      |
| Reduced Level (m):(+) -            | BH. No. :BH-342                 | BH Depth (m):50        |
| Proposed/Existing Structure :P-965 | Water Table (m):Not Encountered | Inclination : Vertical |
| Boring type :Rotary                | Dia. of Boring :150/76 mm       | Depth of Casing (m) :- |
| Date of Start :24-08-2026          | Date of Completion :26-08-2026  |                        |

| Depth (m) | Sample & In-Situ Test Depth (m) | Sample Type | SPT N Value | Strata Description                 | IS Classification | Graphic Log | Core Recovery (%) | RQD (%)        | (Depth v/s SPT N Value)          |
|-----------|---------------------------------|-------------|-------------|------------------------------------|-------------------|-------------|-------------------|----------------|----------------------------------|
| 10.0      |                                 |             |             |                                    |                   |             | 0 25 50 75 100    | 0 25 50 75 100 | 0 10 20 30 40 50 60 70 80 90 100 |
| 10.5      | 10.5                            | SPT-6       | 25          | Medium Dense, Brownish, Silty Sand | SM                |             |                   |                |                                  |
| 11.0      |                                 |             |             |                                    |                   |             |                   |                |                                  |
| 11.5      | 11.25                           | UDS*        |             |                                    |                   |             |                   |                |                                  |
| 12.0      | 12                              | SPT-7       | 18          |                                    |                   |             |                   |                |                                  |
| 12.5      |                                 |             |             | Dense, Brownish, Silty Sand        | SM                |             |                   |                |                                  |
| 13.0      |                                 |             |             |                                    |                   |             |                   |                |                                  |
| 13.5      | 13.5                            | SPT-8       | 32          |                                    |                   |             |                   |                |                                  |
| 14.0      |                                 |             |             |                                    |                   |             |                   |                |                                  |
| 14.5      |                                 |             |             |                                    |                   |             |                   |                |                                  |
| 15.0      | 15                              | SPT-9       | 34          |                                    |                   |             |                   |                |                                  |
| 15.5      |                                 |             |             |                                    |                   |             |                   |                |                                  |
| 16.0      |                                 |             |             |                                    |                   |             |                   |                |                                  |
| 16.5      | 16.5                            | SPT-10      | 37          |                                    |                   |             |                   |                |                                  |
| 17.0      |                                 |             |             |                                    |                   |             |                   |                |                                  |
| 17.5      |                                 |             |             |                                    |                   |             |                   |                |                                  |
| 18.0      | 18                              | SPT-11      | 40          |                                    |                   |             |                   |                |                                  |
| 18.5      |                                 |             |             |                                    |                   |             |                   |                |                                  |
| 19.0      |                                 |             |             |                                    |                   |             |                   |                |                                  |
| 19.5      | 19.5                            | SPT-12      | 43          |                                    |                   |             |                   |                |                                  |
| 20.0      |                                 |             |             |                                    |                   |             |                   |                |                                  |

UDS\*-UDS not recovered

# FIELD BOREHOLE LOG

Project Name : GTI work for JPR Metro Ph-II, Prahladpura to Todi Mod (Total approximate length -42.8 km) Client : Delhi Metro Rail Corporation Ltd

|                                     |                                  |                        |
|-------------------------------------|----------------------------------|------------------------|
| BH Location/Chainage :              | Northing : 2982636 m             | Easting : 576597 m     |
| Reduced Level (m):(+)-              | BH. No. : BH-342                 | BH Depth (m): 50       |
| Proposed/Existing Structure : P-965 | Water Table (m): Not Encountered | Inclination : Vertical |
| Boring type : Rotary                | Dia. of Boring : 150/76 mm       | Depth of Casing (m) :- |
| Date of Start : 24-08-2026          | Date of Completion : 26-08-2026  |                        |

| Depth (m) | Sample & In-Situ Test Depth (m) | Sample Type | SPT N Value | Strata Description               | IS Classification | Graphic Log | Core Recovery (%) | RQD (%)        | (Depth v/s SPT N Value)          |
|-----------|---------------------------------|-------------|-------------|----------------------------------|-------------------|-------------|-------------------|----------------|----------------------------------|
| 20.0      |                                 |             |             |                                  |                   |             | 0 25 50 75 100    | 0 25 50 75 100 | 0 10 20 30 40 50 60 70 80 90 100 |
| 20.5      |                                 |             |             |                                  |                   |             |                   |                |                                  |
| 21.0      | 21                              | SPT-13      | 46          | Dense, Brownish, Silty Sand      | SM                |             |                   |                |                                  |
| 21.5      |                                 |             |             |                                  |                   |             |                   |                |                                  |
| 22.0      |                                 |             |             |                                  |                   |             |                   |                |                                  |
| 22.5      | 22.5                            | SPT-14      | 50          |                                  |                   |             |                   |                |                                  |
| 23.0      |                                 |             |             |                                  |                   |             |                   |                |                                  |
| 23.5      |                                 |             |             |                                  |                   |             |                   |                |                                  |
| 24.0      | 24                              | SPT-15      | 52          |                                  |                   |             |                   |                |                                  |
| 24.5      |                                 |             |             |                                  |                   |             |                   |                |                                  |
| 25.0      |                                 |             |             |                                  |                   |             |                   |                |                                  |
| 25.5      | 25.5                            | SPT-16      | 55          |                                  |                   |             |                   |                |                                  |
| 26.0      |                                 |             |             |                                  |                   |             |                   |                |                                  |
| 26.5      |                                 |             |             | Very Dense, Brownish, Silty Sand | SM                |             |                   |                |                                  |
| 27.0      | 27                              | SPT-17      | 58          |                                  |                   |             |                   |                |                                  |
| 27.5      |                                 |             |             |                                  |                   |             |                   |                |                                  |
| 28.0      |                                 |             |             |                                  |                   |             |                   |                |                                  |
| 28.5      | 28.5                            | SPT-18      | 60          |                                  |                   |             |                   |                |                                  |
| 29.0      |                                 |             |             |                                  |                   |             |                   |                |                                  |
| 29.5      |                                 |             |             |                                  |                   |             |                   |                |                                  |
| 30.0      | 30                              | SPT-19      | 63          |                                  |                   |             |                   |                |                                  |

# FIELD BOREHOLE LOG

Project Name : GTI work for JPR Metro Ph-II, Prahladpura to Todi Mod (Total approximate length -42.8 km) Client : Delhi Metro Rail Corporation Ltd

|                                     |                                  |                        |
|-------------------------------------|----------------------------------|------------------------|
| BH Location/Chainage :              | Northing : 2982636 m             | Easting : 576597 m     |
| Reduced Level (m):(+)-              | BH. No. : BH-342                 | BH Depth (m): 50       |
| Proposed/Existing Structure : P-965 | Water Table (m): Not Encountered | Inclination : Vertical |
| Boring type : Rotary                | Dia. of Boring : 150/76 mm       | Depth of Casing (m) :- |
| Date of Start : 24-08-2026          | Date of Completion : 26-08-2026  |                        |

| Depth (m) | Sample & In-Situ Test Depth (m) | Sample Type | SPT N Value | Strata Description               | IS Classification | Graphic Log | Core Recovery (%) | RQD (%)        | (Depth v/s SPT N Value)          |
|-----------|---------------------------------|-------------|-------------|----------------------------------|-------------------|-------------|-------------------|----------------|----------------------------------|
| 30.0      |                                 |             |             |                                  |                   |             | 0 25 50 75 100    | 0 25 50 75 100 | 0 10 20 30 40 50 60 70 80 90 100 |
| 30.5      |                                 |             |             |                                  |                   |             |                   |                |                                  |
| 31.0      |                                 |             |             |                                  |                   |             |                   |                |                                  |
| 31.5      | 31.5                            | SPT-20      | 65          |                                  |                   |             |                   |                |                                  |
| 32.0      |                                 |             |             |                                  |                   |             |                   |                |                                  |
| 32.5      |                                 |             |             |                                  |                   |             |                   |                |                                  |
| 33.0      | 33                              | SPT-21      | 67          |                                  |                   |             |                   |                |                                  |
| 33.5      |                                 |             |             |                                  |                   |             |                   |                |                                  |
| 34.0      |                                 |             |             |                                  |                   |             |                   |                |                                  |
| 34.5      | 34.5                            | SPT-22      | 70          |                                  |                   |             |                   |                |                                  |
| 35.0      |                                 |             |             | Very Dense, Brownish, Silty Sand | SM                |             |                   |                |                                  |
| 35.5      |                                 |             |             |                                  |                   |             |                   |                |                                  |
| 36.0      | 36                              | SPT-23      | 72          |                                  |                   |             |                   |                |                                  |
| 36.5      |                                 |             |             |                                  |                   |             |                   |                |                                  |
| 37.0      |                                 |             |             |                                  |                   |             |                   |                |                                  |
| 37.5      | 37.5                            | SPT-24      | 75          |                                  |                   |             |                   |                |                                  |
| 38.0      |                                 |             |             |                                  |                   |             |                   |                |                                  |
| 38.5      |                                 |             |             |                                  |                   |             |                   |                |                                  |
| 39.0      | 39                              | SPT-25      | 78          |                                  |                   |             |                   |                |                                  |
| 39.5      |                                 |             |             |                                  |                   |             |                   |                |                                  |
| 40.0      |                                 |             |             |                                  |                   |             |                   |                |                                  |

# FIELD BOREHOLE LOG

Project Name : GTI work for JPR Metro Ph-II, Prahladpura to Todi Mod (Total approximate length -42.8 km) Client : Delhi Metro Rail Corporation Ltd

|                                     |                                  |                        |
|-------------------------------------|----------------------------------|------------------------|
| BH Location/Chainage :              | Northing : 2982636 m             | Easting : 576597 m     |
| Reduced Level (m):(+) -             | BH. No. : BH-342                 | BH Depth (m): 50       |
| Proposed/Existing Structure : P-965 | Water Table (m): Not Encountered | Inclination : Vertical |
| Boring type : Rotary                | Dia. of Boring : 150/76 mm       | Depth of Casing (m) :- |
| Date of Start : 24-08-2026          | Date of Completion : 26-08-2026  |                        |

| Depth (m) | Sample & In-Situ Test Depth (m) | Sample Type | SPT N Value | Strata Description               | IS Classification | Graphic Log | Core Recovery (%) | RQD (%)        | (Depth v/s SPT N Value)          |
|-----------|---------------------------------|-------------|-------------|----------------------------------|-------------------|-------------|-------------------|----------------|----------------------------------|
| 40.0      |                                 |             |             |                                  |                   |             | 0 25 50 75 100    | 0 25 50 75 100 | 0 10 20 30 40 50 60 70 80 90 100 |
| 40.5      | 40.5                            | SPT-26      | 81          |                                  |                   |             |                   |                |                                  |
| 41.0      |                                 |             |             |                                  |                   |             |                   |                |                                  |
| 41.5      |                                 |             |             |                                  |                   |             |                   |                |                                  |
| 42.0      | 42                              | SPT-27      | 83          |                                  |                   |             |                   |                |                                  |
| 42.5      |                                 |             |             |                                  |                   |             |                   |                |                                  |
| 43.0      |                                 |             |             |                                  |                   |             |                   |                |                                  |
| 43.5      | 43.5                            | SPT-28      | 86          |                                  |                   |             |                   |                |                                  |
| 44.0      |                                 |             |             |                                  |                   |             |                   |                |                                  |
| 44.5      |                                 |             |             |                                  |                   |             |                   |                |                                  |
| 45.0      | 45                              | SPT-29      | 88          | Very Dense, Brownish, Silty Sand | SM                |             |                   |                |                                  |
| 45.5      |                                 |             |             |                                  |                   |             |                   |                |                                  |
| 46.0      |                                 |             |             |                                  |                   |             |                   |                |                                  |
| 46.5      | 46.5                            | SPT-30      | 90          |                                  |                   |             |                   |                |                                  |
| 47.0      |                                 |             |             |                                  |                   |             |                   |                |                                  |
| 47.5      |                                 |             |             |                                  |                   |             |                   |                |                                  |
| 48.0      | 48                              | SPT-31      | 94          |                                  |                   |             |                   |                |                                  |
| 48.5      |                                 |             |             |                                  |                   |             |                   |                |                                  |
| 49.0      |                                 |             |             |                                  |                   |             |                   |                |                                  |
| 49.5      |                                 |             |             |                                  |                   |             |                   |                |                                  |
| 50.0      | 50                              | SPT-32      | 97          |                                  |                   |             |                   |                |                                  |

# FIELD BOREHOLE LOG

Project Name :GTI work for JPR Metro Ph-II, Prahladpura to Todi Mod (Total approximate length -42.8 km)Client :Delhi Metro Rail Corporation Ltd

|                                |                                 |                        |
|--------------------------------|---------------------------------|------------------------|
| BH Location/Chainage :32+700   | Northing :2982745 m             | Easting :576612 m      |
| Reduced Level (m):(+) -        | BH. No. :BH-343                 | BH Depth (m):50        |
| Proposed/Existing Structure :- | Water Table (m):Not Encountered | Inclination : Vertical |
| Boring type :Rotary            | Dia. of Boring :150/76 mm       | Depth of Casing (m) :- |
| Date of Start :24-08-2026      | Date of Completion :27-08-2026  |                        |

| Depth (m) | Sample & In-Situ Test Depth (m) | Sample Type | SPT N Value | Strata Description                   | IS Classification | Graphic Log | Core Recovery (%) | RQD (%)        | (Depth v/s SPT N Value)          |
|-----------|---------------------------------|-------------|-------------|--------------------------------------|-------------------|-------------|-------------------|----------------|----------------------------------|
| 0.0       |                                 | DS-1        |             |                                      |                   |             | 0 25 50 75 100    | 0 25 50 75 100 | 0 10 20 30 40 50 60 70 80 90 100 |
| 0.5       |                                 |             |             |                                      |                   |             |                   |                |                                  |
| 1.0       |                                 |             |             |                                      |                   |             |                   |                |                                  |
| 1.5       |                                 |             |             | Filled Up soil consist of Silty Sand | FILL              |             |                   |                |                                  |
| 2.0       |                                 |             |             |                                      |                   |             |                   |                |                                  |
| 2.5       |                                 |             |             |                                      |                   |             |                   |                |                                  |
| 3.0       | 3                               | SPT-1       | 11          |                                      |                   |             |                   |                |                                  |
| 3.5       |                                 |             |             |                                      |                   |             |                   |                |                                  |
| 4.0       |                                 |             |             |                                      |                   |             |                   |                |                                  |
| 4.5       | 4.5                             | SPT-2       | 14          |                                      |                   |             |                   |                |                                  |
| 5.0       |                                 |             |             |                                      |                   |             |                   |                |                                  |
| 5.5       | 5.5                             | UDS-1       |             |                                      |                   |             |                   |                |                                  |
| 6.0       | 6                               | SPT-3       | 17          |                                      |                   |             |                   |                |                                  |
| 6.5       |                                 |             |             | Medium Dense, Brownish, Silty Sand   | SM                |             |                   |                |                                  |
| 7.0       |                                 |             |             |                                      |                   |             |                   |                |                                  |
| 7.5       | 7.5                             | SPT-4       | 20          |                                      |                   |             |                   |                |                                  |
| 8.0       |                                 |             |             |                                      |                   |             |                   |                |                                  |
| 8.5       | 8.5                             | UDS-2       |             |                                      |                   |             |                   |                |                                  |
| 9.0       | 9                               | SPT-5       | 23          |                                      |                   |             |                   |                |                                  |
| 9.5       |                                 |             |             |                                      |                   |             |                   |                |                                  |
| 10.0      |                                 |             |             |                                      |                   |             |                   |                |                                  |

UDS\*-UDS not recovered

# FIELD BOREHOLE LOG

Project Name :GTI work for JPR Metro Ph-II, Prahladpura to Todi Mod (Total approximate length -42.8 km)Client :Delhi Metro Rail Corporation Ltd

|                                |                                 |                        |
|--------------------------------|---------------------------------|------------------------|
| BH Location/Chainage :32+700   | Northing :2982745 m             | Easting :576612 m      |
| Reduced Level (m):(+) -        | BH. No. :BH-343                 | BH Depth (m):50        |
| Proposed/Existing Structure :- | Water Table (m):Not Encountered | Inclination : Vertical |
| Boring type :Rotary            | Dia. of Boring :150/76 mm       | Depth of Casing (m) :- |
| Date of Start :24-08-2026      | Date of Completion :27-08-2026  |                        |

| Depth (m) | Sample & In-Situ Test Depth (m) | Sample Type | SPT N Value | Strata Description                 | IS Classification | Graphic Log | Core Recovery (%) | RQD (%)        | (Depth v/s SPT N Value)          |
|-----------|---------------------------------|-------------|-------------|------------------------------------|-------------------|-------------|-------------------|----------------|----------------------------------|
| 10.0      |                                 |             |             |                                    |                   |             | 0 25 50 75 100    | 0 25 50 75 100 | 0 10 20 30 40 50 60 70 80 90 100 |
| 10.5      | 10.5                            | SPT-6       | 26          | Medium Dense, Brownish, Silty Sand | SM                |             |                   |                |                                  |
| 11.0      |                                 |             |             |                                    |                   |             |                   |                |                                  |
| 11.5      | 11.5                            | UDS*        |             |                                    |                   |             |                   |                |                                  |
| 12.0      | 12                              | SPT-7       | 28          |                                    |                   |             |                   |                |                                  |
| 12.5      |                                 |             |             |                                    |                   |             |                   |                |                                  |
| 13.0      |                                 |             |             | Dense, Brownish, Silty Sand        | SM                |             |                   |                |                                  |
| 13.5      | 13.5                            | SPT-8       | 30          |                                    |                   |             |                   |                |                                  |
| 14.0      |                                 |             |             |                                    |                   |             |                   |                |                                  |
| 14.5      |                                 |             |             |                                    |                   |             |                   |                |                                  |
| 15.0      | 15                              | SPT-9       | 33          |                                    |                   |             |                   |                |                                  |
| 15.5      |                                 |             |             |                                    |                   |             |                   |                |                                  |
| 16.0      |                                 |             |             |                                    |                   |             |                   |                |                                  |
| 16.5      | 16.5                            | SPT-10      | 36          |                                    |                   |             |                   |                |                                  |
| 17.0      |                                 |             |             |                                    |                   |             |                   |                |                                  |
| 17.5      |                                 |             |             |                                    |                   |             |                   |                |                                  |
| 18.0      | 18                              | SPT-11      | 38          |                                    |                   |             |                   |                |                                  |
| 18.5      |                                 |             |             |                                    |                   |             |                   |                |                                  |
| 19.0      |                                 |             |             |                                    |                   |             |                   |                |                                  |
| 19.5      | 19.5                            | SPT-12      | 40          |                                    |                   |             |                   |                |                                  |
| 20.0      |                                 |             |             |                                    |                   |             |                   |                |                                  |

UDS\*-UDS not recovered

# FIELD BOREHOLE LOG

Project Name : GTI work for JPR Metro Ph-II, Prahladpura to Todi Mod (Total approximate length -42.8 km) Client : Delhi Metro Rail Corporation Ltd

|                                |                                  |                        |
|--------------------------------|----------------------------------|------------------------|
| BH Location/Chainage : 32+700  | Northing : 2982745 m             | Easting : 576612 m     |
| Reduced Level (m): (+)-        | BH. No. : BH-343                 | BH Depth (m): 50       |
| Proposed/Existing Structure :- | Water Table (m): Not Encountered | Inclination : Vertical |
| Boring type : Rotary           | Dia. of Boring : 150/76 mm       | Depth of Casing (m) :- |
| Date of Start : 24-08-2026     | Date of Completion : 27-08-2026  |                        |

| Depth (m) | Sample & In-Situ Test Depth (m) | Sample Type | SPT N Value | Strata Description               | IS Classification | Graphic Log | Core Recovery (%) | RQD (%)        | (Depth v/s SPT N Value)          |
|-----------|---------------------------------|-------------|-------------|----------------------------------|-------------------|-------------|-------------------|----------------|----------------------------------|
| 20.0      |                                 |             |             |                                  |                   |             | 0 25 50 75 100    | 0 25 50 75 100 | 0 10 20 30 40 50 60 70 80 90 100 |
| 20.5      |                                 |             |             |                                  |                   |             |                   |                |                                  |
| 21.0      | 21                              | SPT-13      | 43          |                                  |                   |             |                   |                |                                  |
| 21.5      |                                 |             |             |                                  |                   |             |                   |                |                                  |
| 22.0      |                                 |             |             |                                  |                   |             |                   |                |                                  |
| 22.5      | 22.5                            | SPT-14      | 46          | Dense, Brownish, Silty Sand      | SM                |             |                   |                |                                  |
| 23.0      |                                 |             |             |                                  |                   |             |                   |                |                                  |
| 23.5      |                                 |             |             |                                  |                   |             |                   |                |                                  |
| 24.0      | 24                              | SPT-15      | 49          |                                  |                   |             |                   |                |                                  |
| 24.5      |                                 |             |             |                                  |                   |             |                   |                |                                  |
| 25.0      |                                 |             |             |                                  |                   |             |                   |                |                                  |
| 25.5      | 25.5                            | SPT-16      | 52          |                                  |                   |             |                   |                |                                  |
| 26.0      |                                 |             |             |                                  |                   |             |                   |                |                                  |
| 26.5      |                                 |             |             |                                  |                   |             |                   |                |                                  |
| 27.0      | 27                              | SPT-17      | 55          |                                  |                   |             |                   |                |                                  |
| 27.5      |                                 |             |             |                                  |                   |             |                   |                |                                  |
| 28.0      |                                 |             |             | Very Dense, Brownish, Silty Sand | SM                |             |                   |                |                                  |
| 28.5      | 28.5                            | SPT-18      | 58          |                                  |                   |             |                   |                |                                  |
| 29.0      |                                 |             |             |                                  |                   |             |                   |                |                                  |
| 29.5      |                                 |             |             |                                  |                   |             |                   |                |                                  |
| 30.0      | 30                              | SPT-19      | 60          |                                  |                   |             |                   |                |                                  |

UDS\*-UDS not recovered

# FIELD BOREHOLE LOG

Project Name : GTI work for JPR Metro Ph-II, Prahladpura to Todi Mod (Total approximate length -42.8 km) Client : Delhi Metro Rail Corporation Ltd

|                                |                                  |                        |
|--------------------------------|----------------------------------|------------------------|
| BH Location/Chainage : 32+700  | Northing : 2982745 m             | Easting : 576612 m     |
| Reduced Level (m): (+)-        | BH. No. : BH-343                 | BH Depth (m): 50       |
| Proposed/Existing Structure :- | Water Table (m): Not Encountered | Inclination : Vertical |
| Boring type : Rotary           | Dia. of Boring : 150/76 mm       | Depth of Casing (m) :- |
| Date of Start : 24-08-2026     | Date of Completion : 27-08-2026  |                        |

| Depth (m) | Sample & In-Situ Test Depth (m) | Sample Type | SPT N Value | Strata Description               | IS Classification | Graphic Log | Core Recovery (%) | RQD (%)        | (Depth v/s SPT N Value)          |
|-----------|---------------------------------|-------------|-------------|----------------------------------|-------------------|-------------|-------------------|----------------|----------------------------------|
| 30.0      |                                 |             |             |                                  |                   |             | 0 25 50 75 100    | 0 25 50 75 100 | 0 10 20 30 40 50 60 70 80 90 100 |
| 30.5      |                                 |             |             |                                  |                   |             |                   |                |                                  |
| 31.0      |                                 |             |             |                                  |                   |             |                   |                |                                  |
| 31.5      | 31.5                            | SPT-20      | 63          |                                  |                   |             |                   |                |                                  |
| 32.0      |                                 |             |             |                                  |                   |             |                   |                |                                  |
| 32.5      |                                 |             |             |                                  |                   |             |                   |                |                                  |
| 33.0      | 33                              | SPT-21      | 66          |                                  |                   |             |                   |                |                                  |
| 33.5      |                                 |             |             |                                  |                   |             |                   |                |                                  |
| 34.0      |                                 |             |             |                                  |                   |             |                   |                |                                  |
| 34.5      | 34.5                            | SPT-22      | 69          |                                  |                   |             |                   |                |                                  |
| 35.0      |                                 |             |             | Very Dense, Brownish, Silty Sand | SM                |             |                   |                |                                  |
| 35.5      |                                 |             |             |                                  |                   |             |                   |                |                                  |
| 36.0      | 36                              | SPT-23      | 72          |                                  |                   |             |                   |                |                                  |
| 36.5      |                                 |             |             |                                  |                   |             |                   |                |                                  |
| 37.0      |                                 |             |             |                                  |                   |             |                   |                |                                  |
| 37.5      | 37.5                            | SPT-24      | 75          |                                  |                   |             |                   |                |                                  |
| 38.0      |                                 |             |             |                                  |                   |             |                   |                |                                  |
| 38.5      |                                 |             |             |                                  |                   |             |                   |                |                                  |
| 39.0      | 39                              | SPT-25      | 78          |                                  |                   |             |                   |                |                                  |
| 39.5      |                                 |             |             |                                  |                   |             |                   |                |                                  |
| 40.0      |                                 |             |             |                                  |                   |             |                   |                |                                  |

# FIELD BOREHOLE LOG

Project Name :GTI work for JPR Metro Ph-II, Prahladpura to Todi Mod (Total approximate length -42.8 km)Client :Delhi Metro Rail Corporation Ltd

BH Location/Chainage :32+700

Northing :2982745 m

Easting :576612 m

Reduced Level (m):(+) -

BH. No. :BH-343

BH Depth (m):50

Proposed/Existing Structure :-

Water Table (m):Not Encountered

Inclination : Vertical

Boring type :Rotary

Dia. of Boring :150/76 mm

Depth of Casing (m) :-

Date of Start :24-08-2026

Date of Completion :27-08-2026

| Depth (m) | Sample & In-Situ Test Depth (m) | Sample Type | SPT N Value | Strata Description               | IS Classification | Graphic Log | Core Recovery (%) | RQD (%)        | (Depth v/s SPT N Value)          |
|-----------|---------------------------------|-------------|-------------|----------------------------------|-------------------|-------------|-------------------|----------------|----------------------------------|
| 40.0      |                                 |             |             |                                  |                   |             | 0 25 50 75 100    | 0 25 50 75 100 | 0 10 20 30 40 50 60 70 80 90 100 |
| 40.5      | 40.5                            | SPT-26      | 80          |                                  |                   |             |                   |                |                                  |
| 41.0      |                                 |             |             |                                  |                   |             |                   |                |                                  |
| 41.5      |                                 |             |             |                                  |                   |             |                   |                |                                  |
| 42.0      | 42                              | SPT-27      | 84          |                                  |                   |             |                   |                |                                  |
| 42.5      |                                 |             |             |                                  |                   |             |                   |                |                                  |
| 43.0      |                                 |             |             |                                  |                   |             |                   |                |                                  |
| 43.5      | 43.5                            | SPT-28      | 88          |                                  |                   |             |                   |                |                                  |
| 44.0      |                                 |             |             |                                  |                   |             |                   |                |                                  |
| 44.5      |                                 |             |             |                                  |                   |             |                   |                |                                  |
| 45.0      | 45                              | SPT-29      | 93          | Very Dense, Brownish, Silty Sand | SM                |             |                   |                |                                  |
| 45.5      |                                 |             |             |                                  |                   |             |                   |                |                                  |
| 46.0      |                                 |             |             |                                  |                   |             |                   |                |                                  |
| 46.5      | 46.5                            | SPT-30      | 98          |                                  |                   |             |                   |                |                                  |
| 47.0      |                                 |             |             |                                  |                   |             |                   |                |                                  |
| 47.5      |                                 |             |             |                                  |                   |             |                   |                |                                  |
| 48.0      | 48                              | SPT-31      | >100        |                                  |                   |             |                   |                |                                  |
| 48.5      |                                 |             |             |                                  |                   |             |                   |                |                                  |
| 49.0      |                                 |             |             |                                  |                   |             |                   |                |                                  |
| 49.5      |                                 |             |             |                                  |                   |             |                   |                |                                  |
| 50.0      | 50                              | SPT-32      | >100        |                                  |                   |             |                   |                |                                  |

# FIELD BOREHOLE LOG

Project Name :GTI work for JPR Metro Ph-II, Prahladpura to Todi Mod (Total approximate length -42.8 km)Client :Delhi Metro Rail Corporation Ltd

|                                |                                 |                        |
|--------------------------------|---------------------------------|------------------------|
| BH Location/Chainage :327+60   | Northing :2982827 m             | Easting :576626 m      |
| Reduced Level (m):(+) -        | BH. No. :BH-344                 | BH Depth (m):50        |
| Proposed/Existing Structure :- | Water Table (m):Not Encountered | Inclination : Vertical |
| Boring type :Rotary            | Dia. of Boring :150/76 mm       | Depth of Casing (m) :- |
| Date of Start :23-08-2026      | Date of Completion :26-08-2026  |                        |

| Depth (m) | Sample & In-Situ Test Depth (m) | Sample Type | SPT N Value | Strata Description                   | IS Classification | Graphic Log | Core Recovery (%) | RQD (%)        | (Depth v/s SPT N Value)          |
|-----------|---------------------------------|-------------|-------------|--------------------------------------|-------------------|-------------|-------------------|----------------|----------------------------------|
| 0.0       |                                 | DS-1        |             |                                      |                   |             | 0 25 50 75 100    | 0 25 50 75 100 | 0 10 20 30 40 50 60 70 80 90 100 |
| 0.5       |                                 |             |             |                                      |                   |             |                   |                |                                  |
| 1.0       |                                 |             |             |                                      |                   |             |                   |                |                                  |
| 1.5       |                                 |             |             | Filled Up soil consist of Silty Sand | FILL              |             |                   |                |                                  |
| 2.0       |                                 |             |             |                                      |                   |             |                   |                |                                  |
| 2.5       |                                 |             |             |                                      |                   |             |                   |                |                                  |
| 3.0       | 3                               | SPT-1       | 15          |                                      |                   |             |                   |                |                                  |
| 3.5       |                                 |             |             |                                      |                   |             |                   |                |                                  |
| 4.0       |                                 |             |             |                                      |                   |             |                   |                |                                  |
| 4.5       | 4.5                             | SPT-2       | 13          |                                      |                   |             |                   |                |                                  |
| 5.0       |                                 |             |             |                                      |                   |             |                   |                |                                  |
| 5.5       | 5.5                             | UDS-1       |             |                                      |                   |             |                   |                |                                  |
| 6.0       | 6                               | SPT-3       | 17          |                                      |                   |             |                   |                |                                  |
| 6.5       |                                 |             |             | Medium Dense, Brownish, Silty Sand   | SM                |             |                   |                |                                  |
| 7.0       |                                 |             |             |                                      |                   |             |                   |                |                                  |
| 7.5       | 7.5                             | SPT-4       | 21          |                                      |                   |             |                   |                |                                  |
| 8.0       |                                 |             |             |                                      |                   |             |                   |                |                                  |
| 8.5       | 8.5                             | UDS-2       |             |                                      |                   |             |                   |                |                                  |
| 9.0       | 9                               | SPT-5       | 24          |                                      |                   |             |                   |                |                                  |
| 9.5       |                                 |             |             |                                      |                   |             |                   |                |                                  |
| 10.0      |                                 |             |             |                                      |                   |             |                   |                |                                  |

UDS\*-UDS not recovered

# FIELD BOREHOLE LOG

Project Name :GTI work for JPR Metro Ph-II, Prahladpura to Todi Mod (Total approximate length -42.8 km)Client :Delhi Metro Rail Corporation Ltd

|                                |                                 |                        |
|--------------------------------|---------------------------------|------------------------|
| BH Location/Chainage :327+60   | Northing :2982827 m             | Easting :576626 m      |
| Reduced Level (m):(+) -        | BH. No. :BH-344                 | BH Depth (m):50        |
| Proposed/Existing Structure :- | Water Table (m):Not Encountered | Inclination : Vertical |
| Boring type :Rotary            | Dia. of Boring :150/76 mm       | Depth of Casing (m) :- |
| Date of Start :23-08-2026      | Date of Completion :26-08-2026  |                        |

| Depth (m) | Sample & In-Situ Test Depth (m) | Sample Type | SPT N Value | Strata Description                 | IS Classification | Graphic Log | Core Recovery (%) | RQD (%)        | (Depth v/s SPT N Value)          |
|-----------|---------------------------------|-------------|-------------|------------------------------------|-------------------|-------------|-------------------|----------------|----------------------------------|
| 10.0      |                                 |             |             |                                    |                   |             | 0 25 50 75 100    | 0 25 50 75 100 | 0 10 20 30 40 50 60 70 80 90 100 |
| 10.5      | 10.5                            | SPT-6       | 27          | Medium Dense, Brownish, Silty Sand | SM                |             |                   |                |                                  |
| 11.0      |                                 |             |             |                                    |                   |             |                   |                |                                  |
| 11.5      | 11.5                            | UDS*        |             |                                    |                   |             |                   |                |                                  |
| 12.0      | 12                              | SPT-7       | 30          |                                    |                   |             |                   |                |                                  |
| 12.5      |                                 |             |             | Dense, Brownish, Silty Sand        | SM                |             |                   |                |                                  |
| 13.0      |                                 |             |             |                                    |                   |             |                   |                |                                  |
| 13.5      | 13.5                            | SPT-8       | 34          |                                    |                   |             |                   |                |                                  |
| 14.0      |                                 |             |             |                                    |                   |             |                   |                |                                  |
| 14.5      |                                 |             |             |                                    |                   |             |                   |                |                                  |
| 15.0      | 15                              | SPT-9       | 38          |                                    |                   |             |                   |                |                                  |
| 15.5      |                                 |             |             |                                    |                   |             |                   |                |                                  |
| 16.0      |                                 |             |             |                                    |                   |             |                   |                |                                  |
| 16.5      | 16.5                            | SPT-10      | 41          |                                    |                   |             |                   |                |                                  |
| 17.0      |                                 |             |             |                                    |                   |             |                   |                |                                  |
| 17.5      |                                 |             |             |                                    |                   |             |                   |                |                                  |
| 18.0      | 18                              | SPT-11      | 44          |                                    |                   |             |                   |                |                                  |
| 18.5      |                                 |             |             |                                    |                   |             |                   |                |                                  |
| 19.0      |                                 |             |             |                                    |                   |             |                   |                |                                  |
| 19.5      | 19.5                            | SPT-12      | 47          |                                    |                   |             |                   |                |                                  |
| 20.0      |                                 |             |             |                                    |                   |             |                   |                |                                  |

UDS\*-UDS not recovered

# FIELD BOREHOLE LOG

Project Name :GTI work for JPR Metro Ph-II, Prahladpura to Todi Mod (Total approximate length -42.8 km)Client :Delhi Metro Rail Corporation Ltd

|                                |                                 |                        |
|--------------------------------|---------------------------------|------------------------|
| BH Location/Chainage :327+60   | Northing :2982827 m             | Easting :576626 m      |
| Reduced Level (m):(+) -        | BH. No. :BH-344                 | BH Depth (m):50        |
| Proposed/Existing Structure :- | Water Table (m):Not Encountered | Inclination : Vertical |
| Boring type :Rotary            | Dia. of Boring :150/76 mm       | Depth of Casing (m) :- |
| Date of Start :23-08-2026      | Date of Completion :26-08-2026  |                        |

| Depth (m) | Sample & In-Situ Test Depth (m) | Sample Type | SPT N Value | Strata Description               | IS Classification | Graphic Log | Core Recovery (%) | RQD (%)        | (Depth v/s SPT N Value)          |
|-----------|---------------------------------|-------------|-------------|----------------------------------|-------------------|-------------|-------------------|----------------|----------------------------------|
| 20.0      |                                 |             |             |                                  |                   |             | 0 25 50 75 100    | 0 25 50 75 100 | 0 10 20 30 40 50 60 70 80 90 100 |
| 20.5      |                                 |             |             |                                  |                   |             |                   |                |                                  |
| 21.0      | 21                              | SPT-13      | 50          | Dense, Brownish, Silty Sand      | SM                |             |                   |                |                                  |
| 21.5      |                                 |             |             |                                  |                   |             |                   |                |                                  |
| 22.0      |                                 |             |             |                                  |                   |             |                   |                |                                  |
| 22.5      | 22.5                            | SPT-14      | 53          |                                  |                   |             |                   |                |                                  |
| 23.0      |                                 |             |             |                                  |                   |             |                   |                |                                  |
| 23.5      |                                 |             |             |                                  |                   |             |                   |                |                                  |
| 24.0      | 24                              | SPT-15      | 56          |                                  |                   |             |                   |                |                                  |
| 24.5      |                                 |             |             |                                  |                   |             |                   |                |                                  |
| 25.0      |                                 |             |             |                                  |                   |             |                   |                |                                  |
| 25.5      | 25.5                            | SPT-16      | 59          |                                  |                   |             |                   |                |                                  |
| 26.0      |                                 |             |             |                                  |                   |             |                   |                |                                  |
| 26.5      |                                 |             |             | Very Dense, Brownish, Silty Sand | SM                |             |                   |                |                                  |
| 27.0      | 27                              | SPT-17      | 62          |                                  |                   |             |                   |                |                                  |
| 27.5      |                                 |             |             |                                  |                   |             |                   |                |                                  |
| 28.0      |                                 |             |             |                                  |                   |             |                   |                |                                  |
| 28.5      | 28.5                            | SPT-18      | 65          |                                  |                   |             |                   |                |                                  |
| 29.0      |                                 |             |             |                                  |                   |             |                   |                |                                  |
| 29.5      |                                 |             |             |                                  |                   |             |                   |                |                                  |
| 30.0      | 30                              | SPT-19      | 67          |                                  |                   |             |                   |                |                                  |

UDS\*-UDS not recovered

# FIELD BOREHOLE LOG

Project Name :GTI work for JPR Metro Ph-II, Prahladpura to Todi Mod (Total approximate length -42.8 km)Client :Delhi Metro Rail Corporation Ltd

|                                |                                 |                        |
|--------------------------------|---------------------------------|------------------------|
| BH Location/Chainage :327+60   | Northing :2982827 m             | Easting :576626 m      |
| Reduced Level (m):(+) -        | BH. No. :BH-344                 | BH Depth (m):50        |
| Proposed/Existing Structure :- | Water Table (m):Not Encountered | Inclination : Vertical |
| Boring type :Rotary            | Dia. of Boring :150/76 mm       | Depth of Casing (m) :- |
| Date of Start :23-08-2026      | Date of Completion :26-08-2026  |                        |

| Depth (m) | Sample & In-Situ Test Depth (m) | Sample Type | SPT N Value | Strata Description               | IS Classification | Graphic Log | Core Recovery (%) | RQD (%)        | (Depth v/s SPT N Value)          |
|-----------|---------------------------------|-------------|-------------|----------------------------------|-------------------|-------------|-------------------|----------------|----------------------------------|
| 30.0      |                                 |             |             |                                  |                   |             | 0 25 50 75 100    | 0 25 50 75 100 | 0 10 20 30 40 50 60 70 80 90 100 |
| 30.5      |                                 |             |             |                                  |                   |             |                   |                |                                  |
| 31.0      |                                 |             |             |                                  |                   |             |                   |                |                                  |
| 31.5      | 31.5                            | SPT-20      | 70          |                                  |                   |             |                   |                |                                  |
| 32.0      |                                 |             |             |                                  |                   |             |                   |                |                                  |
| 32.5      |                                 |             |             |                                  |                   |             |                   |                |                                  |
| 33.0      | 33                              | SPT-21      | 64          |                                  |                   |             |                   |                |                                  |
| 33.5      |                                 |             |             |                                  |                   |             |                   |                |                                  |
| 34.0      |                                 |             |             |                                  |                   |             |                   |                |                                  |
| 34.5      | 34.5                            | SPT-22      | 67          |                                  |                   |             |                   |                |                                  |
| 35.0      |                                 |             |             | Very Dense, Brownish, Silty Sand | SM                |             |                   |                |                                  |
| 35.5      |                                 |             |             |                                  |                   |             |                   |                |                                  |
| 36.0      | 36                              | SPT-23      | 69          |                                  |                   |             |                   |                |                                  |
| 36.5      |                                 |             |             |                                  |                   |             |                   |                |                                  |
| 37.0      |                                 |             |             |                                  |                   |             |                   |                |                                  |
| 37.5      | 37.5                            | SPT-24      | 72          |                                  |                   |             |                   |                |                                  |
| 38.0      |                                 |             |             |                                  |                   |             |                   |                |                                  |
| 38.5      |                                 |             |             |                                  |                   |             |                   |                |                                  |
| 39.0      | 39                              | SPT-25      | 76          |                                  |                   |             |                   |                |                                  |
| 39.5      |                                 |             |             |                                  |                   |             |                   |                |                                  |
| 40.0      |                                 |             |             |                                  |                   |             |                   |                |                                  |

# FIELD BOREHOLE LOG

Project Name : GTI work for JPR Metro Ph-II, Prahladpura to Todi Mod (Total approximate length -42.8 km) Client : Delhi Metro Rail Corporation Ltd

BH Location/Chainage : 327+60

Northing : 2982827 m

Easting : 576626 m

Reduced Level (m):(+) -

BH. No. : BH-344

BH Depth (m): 50

Proposed/Existing Structure :-

Water Table (m): Not Encountered

Inclination : Vertical

Boring type : Rotary

Dia. of Boring : 150/76 mm

Depth of Casing (m) :-

Date of Start : 23-08-2026

Date of Completion : 26-08-2026

| Depth (m) | Sample & In-Situ Test Depth (m) | Sample Type | SPT N Value | Strata Description               | IS Classification | Graphic Log | Core Recovery (%) | RQD (%)        | (Depth v/s SPT N Value)          |
|-----------|---------------------------------|-------------|-------------|----------------------------------|-------------------|-------------|-------------------|----------------|----------------------------------|
| 40.0      |                                 |             |             |                                  |                   |             | 0 25 50 75 100    | 0 25 50 75 100 | 0 10 20 30 40 50 60 70 80 90 100 |
| 40.5      | 40.5                            | SPT-26      | 79          |                                  |                   |             |                   |                |                                  |
| 41.0      |                                 |             |             |                                  |                   |             |                   |                |                                  |
| 41.5      |                                 |             |             |                                  |                   |             |                   |                |                                  |
| 42.0      | 42                              | SPT-27      | 81          |                                  |                   |             |                   |                |                                  |
| 42.5      |                                 |             |             |                                  |                   |             |                   |                |                                  |
| 43.0      |                                 |             |             |                                  |                   |             |                   |                |                                  |
| 43.5      | 43.5                            | SPT-28      | 84          |                                  |                   |             |                   |                |                                  |
| 44.0      |                                 |             |             |                                  |                   |             |                   |                |                                  |
| 44.5      |                                 |             |             |                                  |                   |             |                   |                |                                  |
| 45.0      | 45                              | SPT-29      | 86          | Very Dense, Brownish, Silty Sand | SM                |             |                   |                |                                  |
| 45.5      |                                 |             |             |                                  |                   |             |                   |                |                                  |
| 46.0      |                                 |             |             |                                  |                   |             |                   |                |                                  |
| 46.5      | 46.5                            | SPT-30      | 90          |                                  |                   |             |                   |                |                                  |
| 47.0      |                                 |             |             |                                  |                   |             |                   |                |                                  |
| 47.5      |                                 |             |             |                                  |                   |             |                   |                |                                  |
| 48.0      | 48                              | SPT-31      | 93          |                                  |                   |             |                   |                |                                  |
| 48.5      |                                 |             |             |                                  |                   |             |                   |                |                                  |
| 49.0      |                                 |             |             |                                  |                   |             |                   |                |                                  |
| 49.5      |                                 |             |             |                                  |                   |             |                   |                |                                  |
| 50.0      | 50                              | SPT-32      | 98          |                                  |                   |             |                   |                |                                  |

UDS\*-UDS not recovered

# FIELD BOREHOLE LOG

Project Name : GTI work for JPR Metro Ph-II, Prahladpura to Todi Mod (Total approximate length -42.8 km) Client : Delhi Metro Rail Corporation Ltd

|                                    |                                 |                        |
|------------------------------------|---------------------------------|------------------------|
| BH Location/Chainage :             | Northing : m                    | Easting : m            |
| Reduced Level (m):(+) -            | BH. No. :BH-345                 | BH Depth (m):50        |
| Proposed/Existing Structure :P-971 | Water Table (m):Not encountered | Inclination : Vertical |
| Boring type :Rotary                | Dia. of Boring :150/76 mm       | Depth of Casing (m) :- |
| Date of Start :23-08-2026          | Date of Completion :26-08-2026  |                        |



| Depth (m) | Sample & In-Situ Test Depth (m) | Sample Type | SPT N Value | Strata Description                 | IS Classification | Graphic Log | Core Recovery (%) | RQD (%)        | (Depth v/s SPT N Value)          |
|-----------|---------------------------------|-------------|-------------|------------------------------------|-------------------|-------------|-------------------|----------------|----------------------------------|
| 0.0       |                                 | DS-1        |             |                                    |                   |             | 0 25 50 75 100    | 0 25 50 75 100 | 0 10 20 30 40 50 60 70 80 90 100 |
| 0.5       |                                 |             |             |                                    |                   |             |                   |                |                                  |
| 1.0       |                                 |             |             |                                    |                   |             |                   |                |                                  |
| 1.5       |                                 |             |             | Filled up Soil                     | FILL              |             |                   |                |                                  |
| 2.0       |                                 |             |             |                                    |                   |             |                   |                |                                  |
| 2.5       |                                 |             |             |                                    |                   |             |                   |                |                                  |
| 3.0       | 3                               | SPT-1       | 15          |                                    |                   |             |                   |                |                                  |
| 3.5       |                                 |             |             |                                    |                   |             |                   |                |                                  |
| 4.0       |                                 |             |             |                                    |                   |             |                   |                |                                  |
| 4.5       | 4.5                             | SPT-2       | 9           |                                    |                   |             |                   |                |                                  |
| 5.0       |                                 |             |             |                                    |                   |             |                   |                |                                  |
| 5.5       | 5.5                             | UDS-1       |             |                                    |                   |             |                   |                |                                  |
| 6.0       | 6                               | SPT-3       | 13          |                                    |                   |             |                   |                |                                  |
| 6.5       |                                 |             |             | Medium Dense, Brownish, Silty Sand | SM                |             |                   |                |                                  |
| 7.0       |                                 |             |             |                                    |                   |             |                   |                |                                  |
| 7.5       | 7.5                             | SPT-4       | 17          |                                    |                   |             |                   |                |                                  |
| 8.0       |                                 |             |             |                                    |                   |             |                   |                |                                  |
| 8.5       | 8.5                             | UDS-2       |             |                                    |                   |             |                   |                |                                  |
| 9.0       | 9                               | SPT-5       | 21          |                                    |                   |             |                   |                |                                  |
| 9.5       |                                 |             |             |                                    |                   |             |                   |                |                                  |
| 10.0      |                                 |             |             |                                    |                   |             |                   |                |                                  |

UDS\*-UDS not recovered

# FIELD BOREHOLE LOG

Project Name :GTI work for JPR Metro Ph-II, Prahladpura to Todi Mod (Total approximate length -42.8 km)Client :Delhi Metro Rail Corporation Ltd

|                                    |                                 |                        |
|------------------------------------|---------------------------------|------------------------|
| BH Location/Chainage :             | Northing : m                    | Easting : m            |
| Reduced Level (m):(+) -            | BH. No. :BH-345                 | BH Depth (m):50        |
| Proposed/Existing Structure :P-971 | Water Table (m):Not encountered | Inclination : Vertical |
| Boring type :Rotary                | Dia. of Boring :150/76 mm       | Depth of Casing (m) :- |
| Date of Start :23-08-2026          | Date of Completion :26-08-2026  |                        |
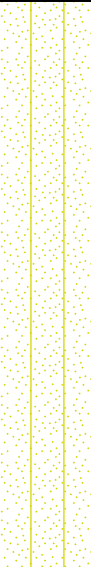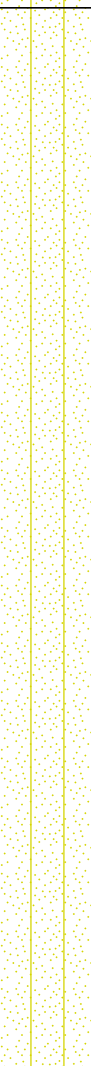
| Depth (m) | Sample & In-Situ Test Depth ( m ) | Sample Type | SPT N Value | Strata Description                  | IS Classification | Graphic Log                                                                         | Core Recovery (%) |    |    |    |     | RQD (%) |    |    |    |     | (Depth v/s SPT N Value) |    |    |    |    |    |    |    |    |    |     |  |
|-----------|-----------------------------------|-------------|-------------|-------------------------------------|-------------------|-------------------------------------------------------------------------------------|-------------------|----|----|----|-----|---------|----|----|----|-----|-------------------------|----|----|----|----|----|----|----|----|----|-----|--|
| 10.0      |                                   |             |             |                                     |                   |                                                                                     | 0                 | 25 | 50 | 75 | 100 | 0       | 25 | 50 | 75 | 100 | 0                       | 10 | 20 | 30 | 40 | 50 | 60 | 70 | 80 | 90 | 100 |  |
| 10.5      | 10.5                              | SPT-6       | 25          | Medium Dense, Brownish, Silty Sand  | SM                |   |                   
| 11.0      |                                   |             
| 11.5      | 11.5                              | UDS*        |             |                                     
| 12.0      | 12                                | SPT-7       | 28          |                                     |                   
| 12.5      |                                   |             
| 13.0      |                                   |             |             | Dense, Brownish to Grey, Silty Sand | SM                |  |                   
| 13.5      | 13.5                              | SPT-8       | 31          |                                     |                   
| 14.0      |                                   |             
| 14.5      |                                   |             
| 15.0      | 15                                | SPT-9       | 34          |                                     |                   
| 15.5      |                                   |             
| 16.0      |                                   |             
| 16.5      | 16.5                              | SPT-10      | 38          |                                     |                   
| 17.0      |                                   |             
| 17.5      |                                   |             
| 18.0      | 18                                | SPT-11      | 40          |                                     |                   
| 18.5      |                                   |             
| 19.0      |                                   |             
| 19.5      | 19.5                              | SPT-12      | 42          |                                     |                   
| 20.0      |                                   |             

UDS\*-UDS not recovered

# FIELD BOREHOLE LOG

Project Name : GTI work for JPR Metro Ph-II, Prahladpura to Todi Mod (Total approximate length -42.8 km) Client : Delhi Metro Rail Corporation Ltd

|                                    |                                 |                        |
|------------------------------------|---------------------------------|------------------------|
| BH Location/Chainage :             | Northing : m                    | Easting : m            |
| Reduced Level (m):(+)-             | BH. No. :BH-345                 | BH Depth (m):50        |
| Proposed/Existing Structure :P-971 | Water Table (m):Not encountered | Inclination : Vertical |
| Boring type :Rotary                | Dia. of Boring :150/76 mm       | Depth of Casing (m) :- |
| Date of Start :23-08-2026          | Date of Completion :26-08-2026  |                        |

| Depth (m) | Sample & In-Situ Test Depth (m) | Sample Type | SPT N Value | Strata Description                    | IS Classification | Graphic Log | Core Recovery (%) | RQD (%)        | (Depth v/s SPT N Value)          |
|-----------|---------------------------------|-------------|-------------|---------------------------------------|-------------------|-------------|-------------------|----------------|----------------------------------|
| 20.0      |                                 |             |             |                                       |                   |             | 0 25 50 75 100    | 0 25 50 75 100 | 0 10 20 30 40 50 60 70 80 90 100 |
| 20.5      |                                 |             |             |                                       |                   |             |                   |                |                                  |
| 21.0      | 21                              | SPT-13      | 45          |                                       |                   |             |                   |                |                                  |
| 21.5      |                                 |             |             |                                       |                   |             |                   |                |                                  |
| 22.0      |                                 |             |             | Dense, Brownish to Grey, Silty Sand   | SM                |             |                   |                |                                  |
| 22.5      | 22.5                            | SPT-14      | 49          |                                       |                   |             |                   |                |                                  |
| 23.0      |                                 |             |             |                                       |                   |             |                   |                |                                  |
| 23.5      |                                 |             |             |                                       |                   |             |                   |                |                                  |
| 24.0      | 24                              | SPT-15      | 52          |                                       |                   |             |                   |                |                                  |
| 24.5      |                                 |             |             |                                       |                   |             |                   |                |                                  |
| 25.0      |                                 |             |             |                                       |                   |             |                   |                |                                  |
| 25.5      | 25.5                            | SPT-16      | 55          |                                       |                   |             |                   |                |                                  |
| 26.0      |                                 |             |             |                                       |                   |             |                   |                |                                  |
| 26.5      |                                 |             |             |                                       |                   |             |                   |                |                                  |
| 27.0      | 27                              | SPT-17      | 57          | Very Dense, Greyish Brown, Silty Sand | SM                |             |                   |                |                                  |
| 27.5      |                                 |             |             |                                       |                   |             |                   |                |                                  |
| 28.0      |                                 |             |             |                                       |                   |             |                   |                |                                  |
| 28.5      | 28.5                            | SPT-18      | 60          |                                       |                   |             |                   |                |                                  |
| 29.0      |                                 |             |             |                                       |                   |             |                   |                |                                  |
| 29.5      |                                 |             |             |                                       |                   |             |                   |                |                                  |
| 30.0      | 30                              | SPT-19      | 63          |                                       |                   |             |                   |                |                                  |

# FIELD BOREHOLE LOG

Project Name : GTI work for JPR Metro Ph-II, Prahladpura to Todi Mod (Total approximate length -42.8 km) Client : Delhi Metro Rail Corporation Ltd

|                                    |                                 |                        |
|------------------------------------|---------------------------------|------------------------|
| BH Location/Chainage :             | Northing : m                    | Easting : m            |
| Reduced Level (m):(+) -            | BH. No. :BH-345                 | BH Depth (m):50        |
| Proposed/Existing Structure :P-971 | Water Table (m):Not encountered | Inclination : Vertical |
| Boring type :Rotary                | Dia. of Boring :150/76 mm       | Depth of Casing (m) :- |
| Date of Start :23-08-2026          | Date of Completion :26-08-2026  |                        |

| Depth (m) | Sample & In-Situ Test Depth (m) | Sample Type | SPT N Value | Strata Description                    | IS Classification | Graphic Log | Core Recovery (%) | RQD (%)        | (Depth v/s SPT N Value)          |
|-----------|---------------------------------|-------------|-------------|---------------------------------------|-------------------|-------------|-------------------|----------------|----------------------------------|
| 30.0      |                                 |             |             |                                       |                   |             | 0 25 50 75 100    | 0 25 50 75 100 | 0 10 20 30 40 50 60 70 80 90 100 |
| 30.5      |                                 |             |             |                                       |                   |             |                   |                |                                  |
| 31.0      |                                 |             |             |                                       |                   |             |                   |                |                                  |
| 31.5      | 31.5                            | SPT-20      | 66          |                                       |                   |             |                   |                |                                  |
| 32.0      |                                 |             |             |                                       |                   |             |                   |                |                                  |
| 32.5      |                                 |             |             |                                       |                   |             |                   |                |                                  |
| 33.0      | 33                              | SPT-21      | 69          |                                       |                   |             |                   |                |                                  |
| 33.5      |                                 |             |             |                                       |                   |             |                   |                |                                  |
| 34.0      |                                 |             |             |                                       |                   |             |                   |                |                                  |
| 34.5      | 34.5                            | SPT-22      | 72          |                                       |                   |             |                   |                |                                  |
| 35.0      |                                 |             |             | Very Dense, Greyish Brown, Silty Sand | SM                |             |                   |                |                                  |
| 35.5      |                                 |             |             |                                       |                   |             |                   |                |                                  |
| 36.0      | 36                              | SPT-23      | 75          |                                       |                   |             |                   |                |                                  |
| 36.5      |                                 |             |             |                                       |                   |             |                   |                |                                  |
| 37.0      |                                 |             |             |                                       |                   |             |                   |                |                                  |
| 37.5      | 37.5                            | SPT-24      | 78          |                                       |                   |             |                   |                |                                  |
| 38.0      |                                 |             |             |                                       |                   |             |                   |                |                                  |
| 38.5      |                                 |             |             |                                       |                   |             |                   |                |                                  |
| 39.0      | 39                              | SPT-25      | 81          |                                       |                   |             |                   |                |                                  |
| 39.5      |                                 |             |             |                                       |                   |             |                   |                |                                  |
| 40.0      |                                 |             |             |                                       |                   |             |                   |                |                                  |

# FIELD BOREHOLE LOG

Project Name : GTI work for JPR Metro Ph-II, Prahladpura to Todi Mod (Total approximate length -42.8 km) Client : Delhi Metro Rail Corporation Ltd

|                                    |                                 |                        |
|------------------------------------|---------------------------------|------------------------|
| BH Location/Chainage :             | Northing : m                    | Easting : m            |
| Reduced Level (m):(+) -            | BH. No. :BH-345                 | BH Depth (m):50        |
| Proposed/Existing Structure :P-971 | Water Table (m):Not encountered | Inclination : Vertical |
| Boring type :Rotary                | Dia. of Boring :150/76 mm       | Depth of Casing (m) :- |
| Date of Start :23-08-2026          | Date of Completion :26-08-2026  |                        |

| Depth (m) | Sample & In-Situ Test Depth (m) | Sample Type | SPT N Value | Strata Description                    | IS Classification | Graphic Log | Core Recovery (%) | RQD (%)        | (Depth v/s SPT N Value)          |
|-----------|---------------------------------|-------------|-------------|---------------------------------------|-------------------|-------------|-------------------|----------------|----------------------------------|
| 40.0      |                                 |             |             |                                       |                   |             | 0 25 50 75 100    | 0 25 50 75 100 | 0 10 20 30 40 50 60 70 80 90 100 |
| 40.5      | 40.5                            | SPT-26      | 84          |                                       |                   |             |                   |                |                                  |
| 41.0      |                                 |             |             |                                       |                   |             |                   |                |                                  |
| 41.5      |                                 |             |             |                                       |                   |             |                   |                |                                  |
| 42.0      | 42                              | SPT-27      | 86          |                                       |                   |             |                   |                |                                  |
| 42.5      |                                 |             |             |                                       |                   |             |                   |                |                                  |
| 43.0      |                                 |             |             |                                       |                   |             |                   |                |                                  |
| 43.5      | 43.5                            | SPT-28      | 89          |                                       |                   |             |                   |                |                                  |
| 44.0      |                                 |             |             |                                       |                   |             |                   |                |                                  |
| 44.5      |                                 |             |             |                                       |                   |             |                   |                |                                  |
| 45.0      | 45                              | SPT-29      | 91          | Very Dense, Greyish Brown, Silty Sand | SM                |             |                   |                |                                  |
| 45.5      |                                 |             |             |                                       |                   |             |                   |                |                                  |
| 46.0      |                                 |             |             |                                       |                   |             |                   |                |                                  |
| 46.5      | 46.5                            | SPT-30      | 93          |                                       |                   |             |                   |                |                                  |
| 47.0      |                                 |             |             |                                       |                   |             |                   |                |                                  |
| 47.5      |                                 |             |             |                                       |                   |             |                   |                |                                  |
| 48.0      | 48                              | SPT-31      | 96          |                                       |                   |             |                   |                |                                  |
| 48.5      |                                 |             |             |                                       |                   |             |                   |                |                                  |
| 49.0      |                                 |             |             |                                       |                   |             |                   |                |                                  |
| 49.5      |                                 |             |             |                                       |                   |             |                   |                |                                  |
| 50.0      | 50                              | SPT-32      | 99          |                                       |                   |             |                   |                |                                  |

# FIELD BOREHOLE LOG

Project Name :GTI work for JPR Metro Ph-II, Prahladpura to Todi Mod (Total approximate length -42.8 km)Client :Delhi Metro Rail Corporation Ltd

|                                    |                                 |                        |
|------------------------------------|---------------------------------|------------------------|
| BH Location/Chainage :             | Northing : m                    | Easting : m            |
| Reduced Level (m):(+) -            | BH. No. :BH-346                 | BH Depth (m):50        |
| Proposed/Existing Structure :P-975 | Water Table (m):Not encountered | Inclination : Vertical |
| Boring type :Rotary                | Dia. of Boring :150/76 mm       | Depth of Casing (m) :- |
| Date of Start :23-08-2026          | Date of Completion :25-08-2026  |                        |

| Depth (m) | Sample & In-Situ Test Depth (m) | Sample Type | SPT N Value | Strata Description                  | IS Classification | Graphic Log | Core Recovery (%) | RQD (%)        | (Depth v/s SPT N Value)          |
|-----------|---------------------------------|-------------|-------------|-------------------------------------|-------------------|-------------|-------------------|----------------|----------------------------------|
| 0.0       |                                 | DS-1        |             |                                     |                   |             | 0 25 50 75 100    | 0 25 50 75 100 | 0 10 20 30 40 50 60 70 80 90 100 |
| 0.5       |                                 |             |             |                                     |                   |             |                   |                |                                  |
| 1.0       |                                 |             |             |                                     |                   |             |                   |                |                                  |
| 1.5       |                                 |             |             | Filled up Soil                      | FILL              |             |                   |                |                                  |
| 2.0       |                                 |             |             |                                     |                   |             |                   |                |                                  |
| 2.5       |                                 |             |             |                                     |                   |             |                   |                |                                  |
| 3.0       | 3                               | SPT-1       | 17          |                                     |                   |             |                   |                |                                  |
| 3.5       |                                 |             |             |                                     |                   |             |                   |                |                                  |
| 4.0       |                                 |             |             |                                     |                   |             |                   |                |                                  |
| 4.5       | 4.5                             | SPT-2       | 20          |                                     |                   |             |                   |                |                                  |
| 5.0       |                                 |             |             |                                     |                   |             |                   |                |                                  |
| 5.5       | 5.5                             | UDS-1       |             |                                     |                   |             |                   |                |                                  |
| 6.0       | 6                               | SPT-3       | 24          | Medium Dense, Brownish, Silty Sand  | SM                |             |                   |                |                                  |
| 6.5       |                                 |             |             |                                     |                   |             |                   |                |                                  |
| 7.0       |                                 |             |             |                                     |                   |             |                   |                |                                  |
| 7.5       | 7.5                             | SPT-4       | 28          |                                     |                   |             |                   |                |                                  |
| 8.0       |                                 |             |             |                                     |                   |             |                   |                |                                  |
| 8.5       | 8.5                             | UDS-2       |             |                                     |                   |             |                   |                |                                  |
| 9.0       | 9                               | SPT-5       | 31          | Dense, Brownish to Grey, Silty Sand | SM                |             |                   |                |                                  |
| 9.5       |                                 |             |             |                                     |                   |             |                   |                |                                  |
| 10.0      |                                 |             |             |                                     |                   |             |                   |                |                                  |

UDS\*-UDS not recovered

# FIELD BOREHOLE LOG

Project Name :GTI work for JPR Metro Ph-II, Prahladpura to Todi Mod (Total approximate length -42.8 km)Client :Delhi Metro Rail Corporation Ltd

|                                    |                                 |                        |
|------------------------------------|---------------------------------|------------------------|
| BH Location/Chainage :             | Northing : m                    | Easting : m            |
| Reduced Level (m):(+) -            | BH. No. :BH-346                 | BH Depth (m):50        |
| Proposed/Existing Structure :P-975 | Water Table (m):Not encountered | Inclination : Vertical |
| Boring type :Rotary                | Dia. of Boring :150/76 mm       | Depth of Casing (m) :- |
| Date of Start :23-08-2026          | Date of Completion :25-08-2026  |                        |

| Depth (m) | Sample & In-Situ Test Depth (m) | Sample Type | SPT N Value | Strata Description                    | IS Classification | Graphic Log | Core Recovery (%) | RQD (%)        | (Depth v/s SPT N Value)          |
|-----------|---------------------------------|-------------|-------------|---------------------------------------|-------------------|-------------|-------------------|----------------|----------------------------------|
| 10.0      |                                 |             |             |                                       |                   |             | 0 25 50 75 100    | 0 25 50 75 100 | 0 10 20 30 40 50 60 70 80 90 100 |
| 10.5      | 10.5                            | SPT-6       | 34          |                                       |                   |             |                   |                |                                  |
| 11.0      |                                 |             |             |                                       |                   |             |                   |                |                                  |
| 11.5      | 11.5                            | UDS*        |             |                                       |                   |             |                   |                |                                  |
| 12.0      | 12                              | SPT-7       | 37          |                                       |                   |             |                   |                |                                  |
| 12.5      |                                 |             |             |                                       |                   |             |                   |                |                                  |
| 13.0      |                                 |             |             |                                       |                   |             |                   |                |                                  |
| 13.5      | 13.5                            | SPT-8       | 39          |                                       |                   |             |                   |                |                                  |
| 14.0      |                                 |             |             |                                       |                   |             |                   |                |                                  |
| 14.5      |                                 |             |             |                                       |                   |             |                   |                |                                  |
| 15.0      | 15                              | SPT-9       | 42          | Dense, Brownish to Grey, Silty Sand   | SM                |             |                   |                |                                  |
| 15.5      |                                 |             |             |                                       |                   |             |                   |                |                                  |
| 16.0      |                                 |             |             |                                       |                   |             |                   |                |                                  |
| 16.5      | 16.5                            | SPT-10      | 45          |                                       |                   |             |                   |                |                                  |
| 17.0      |                                 |             |             |                                       |                   |             |                   |                |                                  |
| 17.5      |                                 |             |             |                                       |                   |             |                   |                |                                  |
| 18.0      | 18                              | SPT-11      | 48          |                                       |                   |             |                   |                |                                  |
| 18.5      |                                 |             |             |                                       |                   |             |                   |                |                                  |
| 19.0      |                                 |             |             |                                       |                   |             |                   |                |                                  |
| 19.5      | 19.5                            | SPT-12      | 52          | Very Dense, Greyish Brown, Silty Sand | SM                |             |                   |                |                                  |
| 20.0      |                                 |             |             |                                       |                   |             |                   |                |                                  |

UDS\*-UDS not recovered

# FIELD BOREHOLE LOG

Project Name : GTI work for JPR Metro Ph-II, Prahladpura to Todi Mod (Total approximate length -42.8 km) Client : Delhi Metro Rail Corporation Ltd

|                                    |                                 |                        |
|------------------------------------|---------------------------------|------------------------|
| BH Location/Chainage :             | Northing : m                    | Easting : m            |
| Reduced Level (m):(+)-             | BH. No. :BH-346                 | BH Depth (m):50        |
| Proposed/Existing Structure :P-975 | Water Table (m):Not encountered | Inclination : Vertical |
| Boring type :Rotary                | Dia. of Boring :150/76 mm       | Depth of Casing (m) :- |
| Date of Start :23-08-2026          | Date of Completion :25-08-2026  |                        |

| Depth (m) | Sample & In-Situ Test Depth (m) | Sample Type | SPT N Value | Strata Description                    | IS Classification | Graphic Log | Core Recovery (%) | RQD (%)        | (Depth v/s SPT N Value)          |
|-----------|---------------------------------|-------------|-------------|---------------------------------------|-------------------|-------------|-------------------|----------------|----------------------------------|
| 20.0      |                                 |             |             |                                       |                   |             | 0 25 50 75 100    | 0 25 50 75 100 | 0 10 20 30 40 50 60 70 80 90 100 |
| 20.5      |                                 |             |             |                                       |                   |             |                   |                |                                  |
| 21.0      | 21                              | SPT-13      | 56          |                                       |                   |             |                   |                |                                  |
| 21.5      |                                 |             |             |                                       |                   |             |                   |                |                                  |
| 22.0      |                                 |             |             |                                       |                   |             |                   |                |                                  |
| 22.5      | 22.5                            | SPT-14      | 58          |                                       |                   |             |                   |                |                                  |
| 23.0      |                                 |             |             |                                       |                   |             |                   |                |                                  |
| 23.5      |                                 |             |             |                                       |                   |             |                   |                |                                  |
| 24.0      | 24                              | SPT-15      | 62          |                                       |                   |             |                   |                |                                  |
| 24.5      |                                 |             |             |                                       |                   |             |                   |                |                                  |
| 25.0      |                                 |             |             | Very Dense, Greyish Brown, Silty Sand | SM                |             |                   |                |                                  |
| 25.5      | 25.5                            | SPT-16      | 65          |                                       |                   |             |                   |                |                                  |
| 26.0      |                                 |             |             |                                       |                   |             |                   |                |                                  |
| 26.5      |                                 |             |             |                                       |                   |             |                   |                |                                  |
| 27.0      | 27                              | SPT-17      | 68          |                                       |                   |             |                   |                |                                  |
| 27.5      |                                 |             |             |                                       |                   |             |                   |                |                                  |
| 28.0      |                                 |             |             |                                       |                   |             |                   |                |                                  |
| 28.5      | 28.5                            | SPT-18      | 72          |                                       |                   |             |                   |                |                                  |
| 29.0      |                                 |             |             |                                       |                   |             |                   |                |                                  |
| 29.5      |                                 |             |             |                                       |                   |             |                   |                |                                  |
| 30.0      | 30                              | SPT-19      | 75          |                                       |                   |             |                   |                |                                  |

# FIELD BOREHOLE LOG

Project Name : GTI work for JPR Metro Ph-II, Prahladpura to Todi Mod (Total approximate length -42.8 km) Client : Delhi Metro Rail Corporation Ltd

|                                    |                                 |                        |
|------------------------------------|---------------------------------|------------------------|
| BH Location/Chainage :             | Northing : m                    | Easting : m            |
| Reduced Level (m):(+)-             | BH. No. :BH-346                 | BH Depth (m):50        |
| Proposed/Existing Structure :P-975 | Water Table (m):Not encountered | Inclination : Vertical |
| Boring type :Rotary                | Dia. of Boring :150/76 mm       | Depth of Casing (m) :- |
| Date of Start :23-08-2026          | Date of Completion :25-08-2026  |                        |

| Depth (m) | Sample & In-Situ Test Depth (m) | Sample Type | SPT N Value | Strata Description                    | IS Classification | Graphic Log | Core Recovery (%) | RQD (%)        | (Depth v/s SPT N Value)          |
|-----------|---------------------------------|-------------|-------------|---------------------------------------|-------------------|-------------|-------------------|----------------|----------------------------------|
| 30.0      |                                 |             |             |                                       |                   |             | 0 25 50 75 100    | 0 25 50 75 100 | 0 10 20 30 40 50 60 70 80 90 100 |
| 30.5      |                                 |             |             |                                       |                   |             |                   |                |                                  |
| 31.0      |                                 |             |             |                                       |                   |             |                   |                |                                  |
| 31.5      | 31.5                            | SPT-20      | 78          |                                       |                   |             |                   |                |                                  |
| 32.0      |                                 |             |             |                                       |                   |             |                   |                |                                  |
| 32.5      |                                 |             |             |                                       |                   |             |                   |                |                                  |
| 33.0      | 33                              | SPT-21      | 81          |                                       |                   |             |                   |                |                                  |
| 33.5      |                                 |             |             |                                       |                   |             |                   |                |                                  |
| 34.0      |                                 |             |             |                                       |                   |             |                   |                |                                  |
| 34.5      | 34.5                            | SPT-22      | 84          |                                       |                   |             |                   |                |                                  |
| 35.0      |                                 |             |             | Very Dense, Greyish Brown, Silty Sand | SM                |             |                   |                |                                  |
| 35.5      |                                 |             |             |                                       |                   |             |                   |                |                                  |
| 36.0      | 36                              | SPT-23      | 87          |                                       |                   |             |                   |                |                                  |
| 36.5      |                                 |             |             |                                       |                   |             |                   |                |                                  |
| 37.0      |                                 |             |             |                                       |                   |             |                   |                |                                  |
| 37.5      | 37.5                            | SPT-24      | 91          |                                       |                   |             |                   |                |                                  |
| 38.0      |                                 |             |             |                                       |                   |             |                   |                |                                  |
| 38.5      |                                 |             |             |                                       |                   |             |                   |                |                                  |
| 39.0      | 39                              | SPT-25      | 93          |                                       |                   |             |                   |                |                                  |
| 39.5      |                                 |             |             |                                       |                   |             |                   |                |                                  |
| 40.0      |                                 |             |             |                                       |                   |             |                   |                |                                  |

# FIELD BOREHOLE LOG

Project Name :GTI work for JPR Metro Ph-II, Prahladpura to Todi Mod (Total approximate length -42.8 km)Client :Delhi Metro Rail Corporation Ltd

|                                    |                                 |                        |
|------------------------------------|---------------------------------|------------------------|
| BH Location/Chainage :             | Northing : m                    | Easting : m            |
| Reduced Level (m):(+) -            | BH. No. :BH-346                 | BH Depth (m):50        |
| Proposed/Existing Structure :P-975 | Water Table (m):Not encountered | Inclination : Vertical |
| Boring type :Rotary                | Dia. of Boring :150/76 mm       | Depth of Casing (m) :- |
| Date of Start :23-08-2026          | Date of Completion :25-08-2026  |                        |

| Depth (m) | Sample & In-Situ Test Depth (m) | Sample Type | SPT N Value | Strata Description                    | IS Classification | Graphic Log | Core Recovery (%) | RQD (%)        | (Depth v/s SPT N Value)          |
|-----------|---------------------------------|-------------|-------------|---------------------------------------|-------------------|-------------|-------------------|----------------|----------------------------------|
| 40.0      |                                 |             |             |                                       |                   |             | 0 25 50 75 100    | 0 25 50 75 100 | 0 10 20 30 40 50 60 70 80 90 100 |
| 40.5      | 40.5                            | SPT-26      | 97          |                                       |                   |             |                   |                |                                  |
| 41.0      |                                 |             |             |                                       |                   |             |                   |                |                                  |
| 41.5      |                                 |             |             |                                       |                   |             |                   |                |                                  |
| 42.0      | 42                              | SPT-27      | 99          |                                       |                   |             |                   |                |                                  |
| 42.5      |                                 |             |             |                                       |                   |             |                   |                |                                  |
| 43.0      |                                 |             |             |                                       |                   |             |                   |                |                                  |
| 43.5      | 43.5                            | SPT-28      | >100        |                                       |                   |             |                   |                |                                  |
| 44.0      |                                 |             |             |                                       |                   |             |                   |                |                                  |
| 44.5      |                                 |             |             |                                       |                   |             |                   |                |                                  |
| 45.0      | 45                              | SPT-29      | >100        | Very Dense, Greyish Brown, Silty Sand | SM                |             |                   |                |                                  |
| 45.5      |                                 |             |             |                                       |                   |             |                   |                |                                  |
| 46.0      |                                 |             |             |                                       |                   |             |                   |                |                                  |
| 46.5      | 46.5                            | SPT-30      | >100        |                                       |                   |             |                   |                |                                  |
| 47.0      |                                 |             |             |                                       |                   |             |                   |                |                                  |
| 47.5      |                                 |             |             |                                       |                   |             |                   |                |                                  |
| 48.0      | 48                              | SPT-31      | >100        |                                       |                   |             |                   |                |                                  |
| 48.5      |                                 |             |             |                                       |                   |             |                   |                |                                  |
| 49.0      |                                 |             |             |                                       |                   |             |                   |                |                                  |
| 49.5      |                                 |             |             |                                       |                   |             |                   |                |                                  |
| 50.0      | 50                              | SPT-32      | >100        |                                       |                   |             |                   |                |                                  |

# FIELD BOREHOLE LOG

Project Name : GTI work for JPR Metro Ph-II, Prahladpura to Todi Mod (Total approximate length -42.8 km) Client : Delhi Metro Rail Corporation Ltd

|                                    |                                 |                        |
|------------------------------------|---------------------------------|------------------------|
| BH Location/Chainage :             | Northing : m                    | Easting : m            |
| Reduced Level (m):(+)-             | BH. No. :BH-347                 | BH Depth (m):50        |
| Proposed/Existing Structure :P-978 | Water Table (m):Not encountered | Inclination : Vertical |
| Boring type :Rotary                | Dia. of Boring :150/76 mm       | Depth of Casing (m) :- |
| Date of Start :22-08-2026          | Date of Completion :23-08-2026  |                        |

| Depth (m) | Sample & In-Situ Test Depth (m) | Sample Type | SPT N Value | Strata Description                 | IS Classification | Graphic Log | Core Recovery (%) | RQD (%)        | (Depth v/s SPT N Value)          |
|-----------|---------------------------------|-------------|-------------|------------------------------------|-------------------|-------------|-------------------|----------------|----------------------------------|
| 0.0       |                                 | DS-1        |             |                                    |                   |             | 0 25 50 75 100    | 0 25 50 75 100 | 0 10 20 30 40 50 60 70 80 90 100 |
| 0.5       |                                 |             |             |                                    |                   |             |                   |                |                                  |
| 1.0       |                                 |             |             |                                    |                   |             |                   |                |                                  |
| 1.5       |                                 |             |             | Filled up Soil                     | FILL              |             |                   |                |                                  |
| 2.0       |                                 |             |             |                                    |                   |             |                   |                |                                  |
| 2.5       |                                 |             |             |                                    |                   |             |                   |                |                                  |
| 3.0       | 3                               | SPT-1       | 13          |                                    |                   |             |                   |                |                                  |
| 3.5       |                                 |             |             |                                    |                   |             |                   |                |                                  |
| 4.0       |                                 |             |             |                                    |                   |             |                   |                |                                  |
| 4.5       | 4.5                             | SPT-2       | 17          |                                    |                   |             |                   |                |                                  |
| 5.0       |                                 |             |             |                                    |                   |             |                   |                |                                  |
| 5.5       | 5.5                             | UDS-1       |             |                                    |                   |             |                   |                |                                  |
| 6.0       | 6                               | SPT-3       | 21          |                                    |                   |             |                   |                |                                  |
| 6.5       |                                 |             |             | Medium Dense, Brownish, Silty Sand | SM                |             |                   |                |                                  |
| 7.0       |                                 |             |             |                                    |                   |             |                   |                |                                  |
| 7.5       | 7.5                             | SPT-4       | 25          |                                    |                   |             |                   |                |                                  |
| 8.0       |                                 |             |             |                                    |                   |             |                   |                |                                  |
| 8.5       | 8.5                             | UDS-2       |             |                                    |                   |             |                   |                |                                  |
| 9.0       | 9                               | SPT-5       | 29          |                                    |                   |             |                   |                |                                  |
| 9.5       |                                 |             |             |                                    |                   |             |                   |                |                                  |
| 10.0      |                                 |             |             |                                    |                   |             |                   |                |                                  |

UDS\*-UDS not recovered

# FIELD BOREHOLE LOG

Project Name : GTI work for JPR Metro Ph-II, Prahladpura to Todi Mod (Total approximate length -42.8 km) Client : Delhi Metro Rail Corporation Ltd

|                                    |                                 |                        |
|------------------------------------|---------------------------------|------------------------|
| BH Location/Chainage :             | Northing : m                    | Easting : m            |
| Reduced Level (m):(+) -            | BH. No. :BH-347                 | BH Depth (m):50        |
| Proposed/Existing Structure :P-978 | Water Table (m):Not encountered | Inclination : Vertical |
| Boring type :Rotary                | Dia. of Boring :150/76 mm       | Depth of Casing (m) :- |
| Date of Start :22-08-2026          | Date of Completion :23-08-2026  |                        |

| Depth (m) | Sample & In-Situ Test Depth (m) | Sample Type | SPT N Value | Strata Description                  | IS Classification | Graphic Log | Core Recovery (%) | RQD (%)        | (Depth v/s SPT N Value)          |
|-----------|---------------------------------|-------------|-------------|-------------------------------------|-------------------|-------------|-------------------|----------------|----------------------------------|
| 10.0      |                                 |             |             |                                     |                   |             | 0 25 50 75 100    | 0 25 50 75 100 | 0 10 20 30 40 50 60 70 80 90 100 |
| 10.5      | 10.5                            | SPT-6       | 32          | Medium Dense, Brownish, Silty Sand  | SM                |             |                   |                |                                  |
| 11.0      |                                 |             |             |                                     |                   |             |                   |                |                                  |
| 11.5      | 11.5                            | UDS*        |             |                                     |                   |             |                   |                |                                  |
| 12.0      | 12                              | SPT-7       | 34          |                                     |                   |             |                   |                |                                  |
| 12.5      |                                 |             |             |                                     |                   |             |                   |                |                                  |
| 13.0      |                                 |             |             |                                     |                   |             |                   |                |                                  |
| 13.5      | 13.5                            | SPT-8       | 37          |                                     |                   |             |                   |                |                                  |
| 14.0      |                                 |             |             |                                     |                   |             |                   |                |                                  |
| 14.5      |                                 |             |             |                                     |                   |             |                   |                |                                  |
| 15.0      | 15                              | SPT-9       | 40          | Dense, Brownish to Grey, Silty Sand | SM                |             |                   |                |                                  |
| 15.5      |                                 |             |             |                                     |                   |             |                   |                |                                  |
| 16.0      |                                 |             |             |                                     |                   |             |                   |                |                                  |
| 16.5      | 16.5                            | SPT-10      | 43          |                                     |                   |             |                   |                |                                  |
| 17.0      |                                 |             |             |                                     |                   |             |                   |                |                                  |
| 17.5      |                                 |             |             |                                     |                   |             |                   |                |                                  |
| 18.0      | 18                              | SPT-11      | 46          |                                     |                   |             |                   |                |                                  |
| 18.5      |                                 |             |             |                                     |                   |             |                   |                |                                  |
| 19.0      |                                 |             |             |                                     |                   |             |                   |                |                                  |
| 19.5      | 19.5                            | SPT-12      | 49          |                                     |                   |             |                   |                |                                  |
| 20.0      |                                 |             |             |                                     |                   |             |                   |                |                                  |

UDS\*-UDS not recovered

# FIELD BOREHOLE LOG

Project Name : GTI work for JPR Metro Ph-II, Prahladpura to Todi Mod (Total approximate length -42.8 km) Client : Delhi Metro Rail Corporation Ltd

|                                    |                                 |                        |
|------------------------------------|---------------------------------|------------------------|
| BH Location/Chainage :             | Northing : m                    | Easting : m            |
| Reduced Level (m):(+) -            | BH. No. :BH-347                 | BH Depth (m):50        |
| Proposed/Existing Structure :P-978 | Water Table (m):Not encountered | Inclination : Vertical |
| Boring type :Rotary                | Dia. of Boring :150/76 mm       | Depth of Casing (m) :- |
| Date of Start :22-08-2026          | Date of Completion :23-08-2026  |                        |

| Depth (m) | Sample & In-Situ Test Depth (m) | Sample Type | SPT N Value | Strata Description                    | IS Classification | Graphic Log | Core Recovery (%) | RQD (%)        | (Depth v/s SPT N Value)          |
|-----------|---------------------------------|-------------|-------------|---------------------------------------|-------------------|-------------|-------------------|----------------|----------------------------------|
| 20.0      |                                 |             |             |                                       |                   |             | 0 25 50 75 100    | 0 25 50 75 100 | 0 10 20 30 40 50 60 70 80 90 100 |
| 20.5      |                                 |             |             | Dense, Brownish to Grey, Silty Sand   | SM                |             |                   |                |                                  |
| 21.0      | 21                              | SPT-13      | 51          |                                       |                   |             |                   |                |                                  |
| 21.5      |                                 |             |             |                                       |                   |             |                   |                |                                  |
| 22.0      |                                 |             |             |                                       |                   |             |                   |                |                                  |
| 22.5      | 22.5                            | SPT-14      | 55          |                                       |                   |             |                   |                |                                  |
| 23.0      |                                 |             |             |                                       |                   |             |                   |                |                                  |
| 23.5      |                                 |             |             |                                       |                   |             |                   |                |                                  |
| 24.0      | 24                              | SPT-15      | 58          |                                       |                   |             |                   |                |                                  |
| 24.5      |                                 |             |             |                                       |                   |             |                   |                |                                  |
| 25.0      |                                 |             |             |                                       |                   |             |                   |                |                                  |
| 25.5      | 25.5                            | SPT-16      | 61          | Very Dense, Greyish Brown, Silty Sand | SM                |             |                   |                |                                  |
| 26.0      |                                 |             |             |                                       |                   |             |                   |                |                                  |
| 26.5      |                                 |             |             |                                       |                   |             |                   |                |                                  |
| 27.0      | 27                              | SPT-17      | 63          |                                       |                   |             |                   |                |                                  |
| 27.5      |                                 |             |             |                                       |                   |             |                   |                |                                  |
| 28.0      |                                 |             |             |                                       |                   |             |                   |                |                                  |
| 28.5      | 28.5                            | SPT-18      | 67          |                                       |                   |             |                   |                |                                  |
| 29.0      |                                 |             |             |                                       |                   |             |                   |                |                                  |
| 29.5      |                                 |             |             |                                       |                   |             |                   |                |                                  |
| 30.0      | 30                              | SPT-19      | 70          |                                       |                   |             |                   |                |                                  |

# FIELD BOREHOLE LOG

Project Name : GTI work for JPR Metro Ph-II, Prahladpura to Todi Mod (Total approximate length -42.8 km) Client : Delhi Metro Rail Corporation Ltd

|                                    |                                 |                        |
|------------------------------------|---------------------------------|------------------------|
| BH Location/Chainage :             | Northing : m                    | Easting : m            |
| Reduced Level (m):(+)-             | BH. No. :BH-347                 | BH Depth (m):50        |
| Proposed/Existing Structure :P-978 | Water Table (m):Not encountered | Inclination : Vertical |
| Boring type :Rotary                | Dia. of Boring :150/76 mm       | Depth of Casing (m) :- |
| Date of Start :22-08-2026          | Date of Completion :23-08-2026  |                        |

| Depth (m) | Sample & In-Situ Test Depth (m) | Sample Type | SPT N Value | Strata Description                    | IS Classification | Graphic Log | Core Recovery (%) | RQD (%)        | (Depth v/s SPT N Value)          |
|-----------|---------------------------------|-------------|-------------|---------------------------------------|-------------------|-------------|-------------------|----------------|----------------------------------|
| 30.0      |                                 |             |             |                                       |                   |             | 0 25 50 75 100    | 0 25 50 75 100 | 0 10 20 30 40 50 60 70 80 90 100 |
| 30.5      |                                 |             |             |                                       |                   |             |                   |                |                                  |
| 31.0      |                                 |             |             |                                       |                   |             |                   |                |                                  |
| 31.5      | 31.5                            | SPT-20      | 73          |                                       |                   |             |                   |                |                                  |
| 32.0      |                                 |             |             |                                       |                   |             |                   |                |                                  |
| 32.5      |                                 |             |             |                                       |                   |             |                   |                |                                  |
| 33.0      | 33                              | SPT-21      | 76          |                                       |                   |             |                   |                |                                  |
| 33.5      |                                 |             |             |                                       |                   |             |                   |                |                                  |
| 34.0      |                                 |             |             |                                       |                   |             |                   |                |                                  |
| 34.5      | 34.5                            | SPT-22      | 81          |                                       |                   |             |                   |                |                                  |
| 35.0      |                                 |             |             | Very Dense, Greyish Brown, Silty Sand | SM                |             |                   |                |                                  |
| 35.5      |                                 |             |             |                                       |                   |             |                   |                |                                  |
| 36.0      | 36                              | SPT-23      | 85          |                                       |                   |             |                   |                |                                  |
| 36.5      |                                 |             |             |                                       |                   |             |                   |                |                                  |
| 37.0      |                                 |             |             |                                       |                   |             |                   |                |                                  |
| 37.5      | 37.5                            | SPT-24      | 90          |                                       |                   |             |                   |                |                                  |
| 38.0      |                                 |             |             |                                       |                   |             |                   |                |                                  |
| 38.5      |                                 |             |             |                                       |                   |             |                   |                |                                  |
| 39.0      | 39                              | SPT-25      | 95          |                                       |                   |             |                   |                |                                  |
| 39.5      |                                 |             |             |                                       |                   |             |                   |                |                                  |
| 40.0      |                                 |             |             |                                       |                   |             |                   |                |                                  |

# FIELD BOREHOLE LOG

Project Name :GTI work for JPR Metro Ph-II, Prahladpura to Todi Mod (Total approximate length -42.8 km)Client :Delhi Metro Rail Corporation Ltd

|                                    |                                 |                        |
|------------------------------------|---------------------------------|------------------------|
| BH Location/Chainage :             | Northing : m                    | Easting : m            |
| Reduced Level (m):(+) -            | BH. No. :BH-347                 | BH Depth (m):50        |
| Proposed/Existing Structure :P-978 | Water Table (m):Not encountered | Inclination : Vertical |
| Boring type :Rotary                | Dia. of Boring :150/76 mm       | Depth of Casing (m) :- |
| Date of Start :22-08-2026          | Date of Completion :23-08-2026  |                        |

| Depth (m) | Sample & In-Situ Test Depth (m) | Sample Type | SPT N Value | Strata Description                    | IS Classification | Graphic Log | Core Recovery (%) | RQD (%)        | (Depth v/s SPT N Value)          |
|-----------|---------------------------------|-------------|-------------|---------------------------------------|-------------------|-------------|-------------------|----------------|----------------------------------|
| 40.0      |                                 |             |             |                                       |                   |             | 0 25 50 75 100    | 0 25 50 75 100 | 0 10 20 30 40 50 60 70 80 90 100 |
| 40.5      | 40.5                            | SPT-26      | 98          |                                       |                   |             |                   |                |                                  |
| 41.0      |                                 |             |             |                                       |                   |             |                   |                |                                  |
| 41.5      |                                 |             |             |                                       |                   |             |                   |                |                                  |
| 42.0      | 42                              | SPT-27      | 99          |                                       |                   |             |                   |                |                                  |
| 42.5      |                                 |             |             |                                       |                   |             |                   |                |                                  |
| 43.0      |                                 |             |             |                                       |                   |             |                   |                |                                  |
| 43.5      | 43.5                            | SPT-28      | >100        |                                       |                   |             |                   |                |                                  |
| 44.0      |                                 |             |             |                                       |                   |             |                   |                |                                  |
| 44.5      |                                 |             |             |                                       |                   |             |                   |                |                                  |
| 45.0      | 45                              | SPT-29      | >100        | Very Dense, Greyish Brown, Silty Sand | SM                |             |                   |                |                                  |
| 45.5      |                                 |             |             |                                       |                   |             |                   |                |                                  |
| 46.0      |                                 |             |             |                                       |                   |             |                   |                |                                  |
| 46.5      | 46.5                            | SPT-30      | >100        |                                       |                   |             |                   |                |                                  |
| 47.0      |                                 |             |             |                                       |                   |             |                   |                |                                  |
| 47.5      |                                 |             |             |                                       |                   |             |                   |                |                                  |
| 48.0      | 48                              | SPT-31      | >100        |                                       |                   |             |                   |                |                                  |
| 48.5      |                                 |             |             |                                       |                   |             |                   |                |                                  |
| 49.0      |                                 |             |             |                                       |                   |             |                   |                |                                  |
| 49.5      |                                 |             |             |                                       |                   |             |                   |                |                                  |
| 50.0      | 50                              | SPT-32      | >100        |                                       |                   |             |                   |                |                                  |

# FIELD BOREHOLE LOG

Project Name : GTI work for JPR Metro Ph-II, Prahladpura to Todi Mod (Total approximate length -42.8 km) Client : Delhi Metro Rail Corporation Ltd

|                                    |                                 |                        |
|------------------------------------|---------------------------------|------------------------|
| BH Location/Chainage :             | Northing : m                    | Easting : m            |
| Reduced Level (m):(+) -            | BH. No. :BH-348                 | BH Depth (m):50        |
| Proposed/Existing Structure :P-982 | Water Table (m):Not encountered | Inclination : Vertical |
| Boring type :Rotary                | Dia. of Boring :150/76 mm       | Depth of Casing (m) :- |
| Date of Start :22-08-2026          | Date of Completion :24-08-2026  |                        |




| Depth (m) | Sample & In-Situ Test Depth (m) | Sample Type | SPT N Value | Strata Description                 | IS Classification | Graphic Log | Core Recovery (%) | RQD (%)        | (Depth v/s SPT N Value)          |
|-----------|---------------------------------|-------------|-------------|------------------------------------|-------------------|-------------|-------------------|----------------|----------------------------------|
| 0.0       |                                 | DS-1        |             |                                    |                   |             | 0 25 50 75 100    | 0 25 50 75 100 | 0 10 20 30 40 50 60 70 80 90 100 |
| 0.5       |                                 |             |             |                                    |                   |             |                   |                |                                  |
| 1.0       |                                 |             |             |                                    |                   |             |                   |                |                                  |
| 1.5       |                                 |             |             | Filled up Soil                     | FILL              |             |                   |                |                                  |
| 2.0       |                                 |             |             |                                    |                   |             |                   |                |                                  |
| 2.5       |                                 |             |             |                                    |                   |             |                   |                |                                  |
| 3.0       | 3                               | SPT-1       | 18          |                                    |                   |             |                   |                |                                  |
| 3.5       |                                 |             |             |                                    |                   |             |                   |                |                                  |
| 4.0       |                                 |             |             |                                    |                   |             |                   |                |                                  |
| 4.5       | 4.5                             | SPT-2       | 14          |                                    |                   |             |                   |                |                                  |
| 5.0       |                                 |             |             |                                    |                   |             |                   |                |                                  |
| 5.5       | 5.5                             | UDS-1       |             |                                    |                   |             |                   |                |                                  |
| 6.0       | 6                               | SPT-3       | 18          |                                    |                   |             |                   |                |                                  |
| 6.5       |                                 |             |             | Medium Dense, Brownish, Silty Sand | SM                |             |                   |                |                                  |
| 7.0       |                                 |             |             |                                    |                   |             |                   |                |                                  |
| 7.5       | 7.5                             | SPT-4       | 22          |                                    |                   |             |                   |                |                                  |
| 8.0       |                                 |             |             |                                    |                   |             |                   |                |                                  |
| 8.5       | 8.5                             | UDS-2       |             |                                    |                   |             |                   |                |                                  |
| 9.0       | 9                               | SPT-5       | 25          |                                    |                   |             |                   |                |                                  |
| 9.5       |                                 |             |             |                                    |                   |             |                   |                |                                  |
| 10.0      |                                 |             |             |                                    |                   |             |                   |                |                                  |

UDS\*-UDS not recovered

# FIELD BOREHOLE LOG

Project Name : GTI work for JPR Metro Ph-II, Prahladpura to Todi Mod (Total approximate length -42.8 km) Client : Delhi Metro Rail Corporation Ltd

|                                    |                                 |                        |
|------------------------------------|---------------------------------|------------------------|
| BH Location/Chainage :             | Northing : m                    | Easting : m            |
| Reduced Level (m):(+) -            | BH. No. :BH-348                 | BH Depth (m):50        |
| Proposed/Existing Structure :P-982 | Water Table (m):Not encountered | Inclination : Vertical |
| Boring type :Rotary                | Dia. of Boring :150/76 mm       | Depth of Casing (m) :- |
| Date of Start :22-08-2026          | Date of Completion :24-08-2026  |                        |
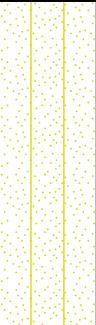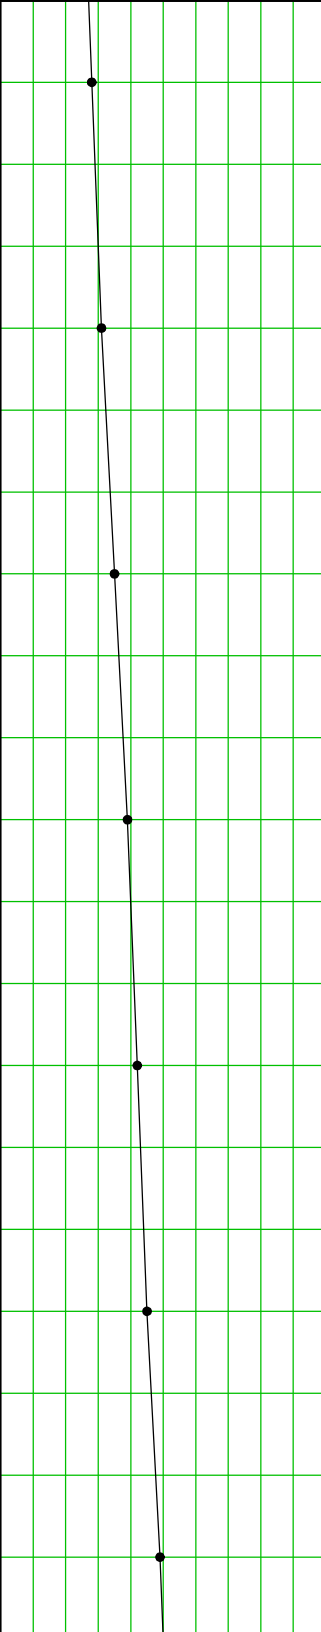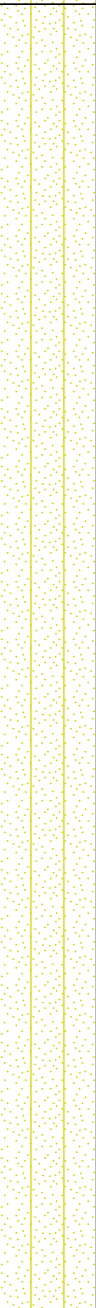
| Depth (m) | Sample & In-Situ Test Depth ( m ) | Sample Type | SPT N Value | Strata Description                  | IS Classification | Graphic Log                                                                        | Core Recovery (%) | RQD (%)       | (Depth v/s SPT N Value)                                                              |  |
|-----------|-----------------------------------|-------------|-------------|-------------------------------------|-------------------|------------------------------------------------------------------------------------|-------------------|---------------|--------------------------------------------------------------------------------------|--|
| 10.0      |                                   |             |             |                                     |                   |                                                                                    | 0 25 50 75100     | 0 25 50 75100 | 0 10 20 30 40 50 60 70 80 90 100                                                     |  |
| 10.5      | 10.5                              | SPT-6       | 28          | Medium Dense, Brownish, Silty Sand  | SM                |   |                   |               |  |  |
| 11.0      |                                   |             |             |                                     |                   |                                                                                    |                   |               |                                                                                      |  |
| 11.5      | 11.5                              | UDS*        |             |                                     |                   |                                                                                    |                   |               |                                                                                      |  |
| 12.0      | 12                                | SPT-7       | 31          | Dense, Brownish to Grey, Silty Sand | SM                |  |                   |               |                                                                                      |  |
| 12.5      |                                   |             |             |                                     |                   |                                                                                    |                   |               |                                                                                      |  |
| 13.0      |                                   |             |             |                                     |                   |                                                                                    |                   |               |                                                                                      |  |
| 13.5      | 13.5                              | SPT-8       | 35          |                                     |                   |                                                                                    |                   |               |                                                                                      |  |
| 14.0      |                                   |             |             |                                     |                   |                                                                                    |                   |               |                                                                                      |  |
| 14.5      |                                   |             |             |                                     |                   |                                                                                    |                   |               |                                                                                      |  |
| 15.0      | 15                                | SPT-9       | 39          |                                     |                   |                                                                                    |                   |               |                                                                                      |  |
| 15.5      |                                   |             |             |                                     |                   |                                                                                    |                   |               |                                                                                      |  |
| 16.0      |                                   |             |             |                                     |                   |                                                                                    |                   |               |                                                                                      |  |
| 16.5      | 16.5                              | SPT-10      | 42          |                                     |                   |                                                                                    |                   |               |                                                                                      |  |
| 17.0      |                                   |             |             |                                     |                   |                                                                                    |                   |               |                                                                                      |  |
| 17.5      |                                   |             |             |                                     |                   |                                                                                    |                   |               |                                                                                      |  |
| 18.0      | 18                                | SPT-11      | 45          |                                     |                   |                                                                                    |                   |               |                                                                                      |  |
| 18.5      |                                   |             |             |                                     |                   |                                                                                    |                   |               |                                                                                      |  |
| 19.0      |                                   |             |             |                                     |                   |                                                                                    |                   |               |                                                                                      |  |
| 19.5      | 19.5                              | SPT-12      | 49          |                                     |                   |                                                                                    |                   |               |                                                                                      |  |
| 20.0      |                                   |             |             |                                     |                   |                                                                                    |                   |               |                                                                                      |  |

UDS\*-UDS not recovered

# FIELD BOREHOLE LOG

Project Name : GTI work for JPR Metro Ph-II, Prahladpura to Todi Mod (Total approximate length -42.8 km) Client : Delhi Metro Rail Corporation Ltd

|                                    |                                 |                        |
|------------------------------------|---------------------------------|------------------------|
| BH Location/Chainage :             | Northing : m                    | Easting : m            |
| Reduced Level (m):(+) -            | BH. No. :BH-348                 | BH Depth (m):50        |
| Proposed/Existing Structure :P-982 | Water Table (m):Not encountered | Inclination : Vertical |
| Boring type :Rotary                | Dia. of Boring :150/76 mm       | Depth of Casing (m) :- |
| Date of Start :22-08-2026          | Date of Completion :24-08-2026  |                        |

| Depth (m) | Sample & In-Situ Test Depth (m) | Sample Type | SPT N Value | Strata Description                    | IS Classification | Graphic Log | Core Recovery (%) | RQD (%)        | (Depth v/s SPT N Value)          |
|-----------|---------------------------------|-------------|-------------|---------------------------------------|-------------------|-------------|-------------------|----------------|----------------------------------|
| 20.0      |                                 |             |             |                                       |                   |             | 0 25 50 75 100    | 0 25 50 75 100 | 0 10 20 30 40 50 60 70 80 90 100 |
| 20.5      |                                 |             |             | Dense, Brownish to Grey, Silty Sand   | SM                |             |                   |                |                                  |
| 21.0      | 21                              | SPT-13      | 52          |                                       |                   |             |                   |                |                                  |
| 21.5      |                                 |             |             |                                       |                   |             |                   |                |                                  |
| 22.0      |                                 |             |             |                                       |                   |             |                   |                |                                  |
| 22.5      | 22.5                            | SPT-14      | 55          |                                       |                   |             |                   |                |                                  |
| 23.0      |                                 |             |             |                                       |                   |             |                   |                |                                  |
| 23.5      |                                 |             |             |                                       |                   |             |                   |                |                                  |
| 24.0      | 24                              | SPT-15      | 58          |                                       |                   |             |                   |                |                                  |
| 24.5      |                                 |             |             |                                       |                   |             |                   |                |                                  |
| 25.0      |                                 |             |             |                                       |                   |             |                   |                |                                  |
| 25.5      | 25.5                            | SPT-16      | 62          | Very Dense, Greyish Brown, Silty Sand | SM                |             |                   |                |                                  |
| 26.0      |                                 |             |             |                                       |                   |             |                   |                |                                  |
| 26.5      |                                 |             |             |                                       |                   |             |                   |                |                                  |
| 27.0      | 27                              | SPT-17      | 65          |                                       |                   |             |                   |                |                                  |
| 27.5      |                                 |             |             |                                       |                   |             |                   |                |                                  |
| 28.0      |                                 |             |             |                                       |                   |             |                   |                |                                  |
| 28.5      | 28.5                            | SPT-18      | 70          |                                       |                   |             |                   |                |                                  |
| 29.0      |                                 |             |             |                                       |                   |             |                   |                |                                  |
| 29.5      |                                 |             |             |                                       |                   |             |                   |                |                                  |
| 30.0      | 30                              | SPT-19      | 74          |                                       |                   |             |                   |                |                                  |

UDS\*-UDS not recovered

# FIELD BOREHOLE LOG

Project Name : GTI work for JPR Metro Ph-II, Prahladpura to Todi Mod (Total approximate length -42.8 km) Client : Delhi Metro Rail Corporation Ltd

|                                    |                                 |                        |
|------------------------------------|---------------------------------|------------------------|
| BH Location/Chainage :             | Northing : m                    | Easting : m            |
| Reduced Level (m):(+) -            | BH. No. :BH-348                 | BH Depth (m):50        |
| Proposed/Existing Structure :P-982 | Water Table (m):Not encountered | Inclination : Vertical |
| Boring type :Rotary                | Dia. of Boring :150/76 mm       | Depth of Casing (m) :- |
| Date of Start :22-08-2026          | Date of Completion :24-08-2026  |                        |

| Depth (m) | Sample & In-Situ Test Depth (m) | Sample Type | SPT N Value | Strata Description                    | IS Classification | Graphic Log | Core Recovery (%) | RQD (%)        | (Depth v/s SPT N Value)          |
|-----------|---------------------------------|-------------|-------------|---------------------------------------|-------------------|-------------|-------------------|----------------|----------------------------------|
| 30.0      |                                 |             |             |                                       |                   |             | 0 25 50 75 100    | 0 25 50 75 100 | 0 10 20 30 40 50 60 70 80 90 100 |
| 30.5      |                                 |             |             |                                       |                   |             |                   |                |                                  |
| 31.0      |                                 |             |             |                                       |                   |             |                   |                |                                  |
| 31.5      | 31.5                            | SPT-20      | 78          |                                       |                   |             |                   |                |                                  |
| 32.0      |                                 |             |             |                                       |                   |             |                   |                |                                  |
| 32.5      |                                 |             |             |                                       |                   |             |                   |                |                                  |
| 33.0      | 33                              | SPT-21      | 81          |                                       |                   |             |                   |                |                                  |
| 33.5      |                                 |             |             |                                       |                   |             |                   |                |                                  |
| 34.0      |                                 |             |             |                                       |                   |             |                   |                |                                  |
| 34.5      | 34.5                            | SPT-22      | 83          |                                       |                   |             |                   |                |                                  |
| 35.0      |                                 |             |             | Very Dense, Greyish Brown, Silty Sand | SM                |             |                   |                |                                  |
| 35.5      |                                 |             |             |                                       |                   |             |                   |                |                                  |
| 36.0      | 36                              | SPT-23      | 86          |                                       |                   |             |                   |                |                                  |
| 36.5      |                                 |             |             |                                       |                   |             |                   |                |                                  |
| 37.0      |                                 |             |             |                                       |                   |             |                   |                |                                  |
| 37.5      | 37.5                            | SPT-24      | 90          |                                       |                   |             |                   |                |                                  |
| 38.0      |                                 |             |             |                                       |                   |             |                   |                |                                  |
| 38.5      |                                 |             |             |                                       |                   |             |                   |                |                                  |
| 39.0      | 39                              | SPT-25      | 95          |                                       |                   |             |                   |                |                                  |
| 39.5      |                                 |             |             |                                       |                   |             |                   |                |                                  |
| 40.0      |                                 |             |             |                                       |                   |             |                   |                |                                  |

# FIELD BOREHOLE LOG

Project Name : GTI work for JPR Metro Ph-II, Prahladpura to Todi Mod (Total approximate length -42.8 km) Client : Delhi Metro Rail Corporation Ltd

|                                    |                                 |                        |
|------------------------------------|---------------------------------|------------------------|
| BH Location/Chainage :             | Northing : m                    | Easting : m            |
| Reduced Level (m):(+) -            | BH. No. :BH-348                 | BH Depth (m):50        |
| Proposed/Existing Structure :P-982 | Water Table (m):Not encountered | Inclination : Vertical |
| Boring type :Rotary                | Dia. of Boring :150/76 mm       | Depth of Casing (m) :- |
| Date of Start :22-08-2026          | Date of Completion :24-08-2026  |                        |

| Depth (m) | Sample & In-Situ Test Depth (m) | Sample Type | SPT N Value | Strata Description                    | IS Classification | Graphic Log | Core Recovery (%) | RQD (%)        | (Depth v/s SPT N Value)          |
|-----------|---------------------------------|-------------|-------------|---------------------------------------|-------------------|-------------|-------------------|----------------|----------------------------------|
| 40.0      |                                 |             |             |                                       |                   |             | 0 25 50 75 100    | 0 25 50 75 100 | 0 10 20 30 40 50 60 70 80 90 100 |
| 40.5      | 40.5                            | SPT-26      | 98          |                                       |                   |             |                   |                |                                  |
| 41.0      |                                 |             |             |                                       |                   |             |                   |                |                                  |
| 41.5      |                                 |             |             |                                       |                   |             |                   |                |                                  |
| 42.0      | 42                              | SPT-27      | >100        |                                       |                   |             |                   |                |                                  |
| 42.5      |                                 |             |             |                                       |                   |             |                   |                |                                  |
| 43.0      |                                 |             |             |                                       |                   |             |                   |                |                                  |
| 43.5      | 43.5                            | SPT-28      | >100        |                                       |                   |             |                   |                |                                  |
| 44.0      |                                 |             |             |                                       |                   |             |                   |                |                                  |
| 44.5      |                                 |             |             |                                       |                   |             |                   |                |                                  |
| 45.0      | 45                              | SPT-29      | >100        | Very Dense, Greyish Brown, Silty Sand | SM                |             |                   |                |                                  |
| 45.5      |                                 |             |             |                                       |                   |             |                   |                |                                  |
| 46.0      |                                 |             |             |                                       |                   |             |                   |                |                                  |
| 46.5      | 46.5                            | SPT-30      | >100        |                                       |                   |             |                   |                |                                  |
| 47.0      |                                 |             |             |                                       |                   |             |                   |                |                                  |
| 47.5      |                                 |             |             |                                       |                   |             |                   |                |                                  |
| 48.0      | 48                              | SPT-31      | >100        |                                       |                   |             |                   |                |                                  |
| 48.5      |                                 |             |             |                                       |                   |             |                   |                |                                  |
| 49.0      |                                 |             |             |                                       |                   |             |                   |                |                                  |
| 49.5      |                                 |             |             |                                       |                   |             |                   |                |                                  |
| 50.0      | 50                              | SPT-32      | >100        |                                       |                   |             |                   |                |                                  |

# FIELD BOREHOLE LOG

Project Name : GTI work for JPR Metro Ph-II, Prahladpura to Todi Mod (Total approximate length -42.8 km) Client : Delhi Metro Rail Corporation Ltd

|                                    |                                 |                        |
|------------------------------------|---------------------------------|------------------------|
| BH Location/Chainage :             | Northing : m                    | Easting : m            |
| Reduced Level (m):(+)-             | BH. No. :BH-349                 | BH Depth (m):50        |
| Proposed/Existing Structure :P-985 | Water Table (m):Not encountered | Inclination : Vertical |
| Boring type :Rotary                | Dia. of Boring :150/76 mm       | Depth of Casing (m) :- |
| Date of Start :21-08-2026          | Date of Completion :23-08-2026  |                        |

| Depth (m) | Sample & In-Situ Test Depth (m) | Sample Type | SPT N Value | Strata Description                  | IS Classification | Graphic Log | Core Recovery (%) | RQD (%)        | (Depth v/s SPT N Value)          |
|-----------|---------------------------------|-------------|-------------|-------------------------------------|-------------------|-------------|-------------------|----------------|----------------------------------|
| 0.0       |                                 | DS-1        |             |                                     |                   |             | 0 25 50 75 100    | 0 25 50 75 100 | 0 10 20 30 40 50 60 70 80 90 100 |
| 0.5       |                                 |             |             |                                     |                   |             |                   |                |                                  |
| 1.0       |                                 |             |             |                                     |                   |             |                   |                |                                  |
| 1.5       |                                 |             |             | Filled up Soil                      | FILL              |             |                   |                |                                  |
| 2.0       |                                 |             |             |                                     |                   |             |                   |                |                                  |
| 2.5       |                                 |             |             |                                     |                   |             |                   |                |                                  |
| 3.0       | 3                               | SPT-1       | 17          |                                     |                   |             |                   |                |                                  |
| 3.5       |                                 |             |             |                                     |                   |             |                   |                |                                  |
| 4.0       |                                 |             |             |                                     |                   |             |                   |                |                                  |
| 4.5       | 4.5                             | SPT-2       | 20          |                                     |                   |             |                   |                |                                  |
| 5.0       |                                 |             |             |                                     |                   |             |                   |                |                                  |
| 5.5       | 5.5                             | UDS-1       |             |                                     |                   |             |                   |                |                                  |
| 6.0       | 6                               | SPT-3       | 24          | Medium Dense, Brownish, Silty Sand  | SM                |             |                   |                |                                  |
| 6.5       |                                 |             |             |                                     |                   |             |                   |                |                                  |
| 7.0       |                                 |             |             |                                     |                   |             |                   |                |                                  |
| 7.5       | 7.5                             | SPT-4       | 27          |                                     |                   |             |                   |                |                                  |
| 8.0       |                                 |             |             |                                     |                   |             |                   |                |                                  |
| 8.5       | 8.5                             | UDS-2       |             |                                     |                   |             |                   |                |                                  |
| 9.0       | 9                               | SPT-5       | 32          | Dense, Brownish to Grey, Silty Sand | SM                |             |                   |                |                                  |
| 9.5       |                                 |             |             |                                     |                   |             |                   |                |                                  |
| 10.0      |                                 |             |             |                                     |                   |             |                   |                |                                  |

UDS\*-UDS not recovered

# FIELD BOREHOLE LOG

Project Name : GTI work for JPR Metro Ph-II, Prahladpura to Todi Mod (Total approximate length -42.8 km) Client : Delhi Metro Rail Corporation Ltd

|                                    |                                 |                        |
|------------------------------------|---------------------------------|------------------------|
| BH Location/Chainage :             | Northing : m                    | Easting : m            |
| Reduced Level (m):(+) -            | BH. No. :BH-349                 | BH Depth (m):50        |
| Proposed/Existing Structure :P-985 | Water Table (m):Not encountered | Inclination : Vertical |
| Boring type :Rotary                | Dia. of Boring :150/76 mm       | Depth of Casing (m) :- |
| Date of Start :21-08-2026          | Date of Completion :23-08-2026  |                        |

| Depth (m) | Sample & In-Situ Test Depth (m) | Sample Type | SPT N Value | Strata Description                    | IS Classification | Graphic Log | Core Recovery (%) | RQD (%)        | (Depth v/s SPT N Value)          |
|-----------|---------------------------------|-------------|-------------|---------------------------------------|-------------------|-------------|-------------------|----------------|----------------------------------|
| 10.0      |                                 |             |             |                                       |                   |             | 0 25 50 75 100    | 0 25 50 75 100 | 0 10 20 30 40 50 60 70 80 90 100 |
| 10.5      | 10.5                            | SPT-6       | 38          | Dense, Brownish to Grey, Silty Sand   | SM                |             |                   |                |                                  |
| 11.0      |                                 |             |             |                                       |                   |             |                   |                |                                  |
| 11.5      | 11.5                            | UDS-3       |             |                                       |                   |             |                   |                |                                  |
| 12.0      | 12                              | SPT-7       | 40          |                                       |                   |             |                   |                |                                  |
| 12.5      |                                 |             |             |                                       |                   |             |                   |                |                                  |
| 13.0      |                                 |             |             | Very Dense, Greyish Brown, Silty Sand | SM                |             |                   |                |                                  |
| 13.5      | 13.5                            | SPT-8       | 44          |                                       |                   |             |                   |                |                                  |
| 14.0      |                                 |             |             |                                       |                   |             |                   |                |                                  |
| 14.5      |                                 |             |             |                                       |                   |             |                   |                |                                  |
| 15.0      | 15                              | SPT-9       | 47          |                                       |                   |             |                   |                |                                  |
| 15.5      |                                 |             |             |                                       |                   |             |                   |                |                                  |
| 16.0      |                                 |             |             |                                       |                   |             |                   |                |                                  |
| 16.5      | 16.5                            | SPT-10      | 51          |                                       |                   |             |                   |                |                                  |
| 17.0      |                                 |             |             |                                       |                   |             |                   |                |                                  |
| 17.5      |                                 |             |             |                                       |                   |             |                   |                |                                  |
| 18.0      | 18                              | SPT-11      | 55          |                                       |                   |             |                   |                |                                  |
| 18.5      |                                 |             |             |                                       |                   |             |                   |                |                                  |
| 19.0      |                                 |             |             |                                       |                   |             |                   |                |                                  |
| 19.5      | 19.5                            | SPT-12      | 60          |                                       |                   |             |                   |                |                                  |
| 20.0      |                                 |             |             |                                       |                   |             |                   |                |                                  |

# FIELD BOREHOLE LOG

Project Name : GTI work for JPR Metro Ph-II, Prahladpura to Todi Mod (Total approximate length -42.8 km) Client : Delhi Metro Rail Corporation Ltd

|                                    |                                 |                        |
|------------------------------------|---------------------------------|------------------------|
| BH Location/Chainage :             | Northing : m                    | Easting : m            |
| Reduced Level (m):(+) -            | BH. No. :BH-349                 | BH Depth (m):50        |
| Proposed/Existing Structure :P-985 | Water Table (m):Not encountered | Inclination : Vertical |
| Boring type :Rotary                | Dia. of Boring :150/76 mm       | Depth of Casing (m) :- |
| Date of Start :21-08-2026          | Date of Completion :23-08-2026  |                        |

| Depth (m) | Sample & In-Situ Test Depth (m) | Sample Type | SPT N Value | Strata Description                    | IS Classification | Graphic Log | Core Recovery (%) | RQD (%)        | (Depth v/s SPT N Value)          |
|-----------|---------------------------------|-------------|-------------|---------------------------------------|-------------------|-------------|-------------------|----------------|----------------------------------|
| 20.0      |                                 |             |             |                                       |                   |             | 0 25 50 75 100    | 0 25 50 75 100 | 0 10 20 30 40 50 60 70 80 90 100 |
| 20.5      |                                 |             |             |                                       |                   |             |                   |                |                                  |
| 21.0      | 21                              | SPT-13      | 63          |                                       |                   |             |                   |                |                                  |
| 21.5      |                                 |             |             |                                       |                   |             |                   |                |                                  |
| 22.0      |                                 |             |             |                                       |                   |             |                   |                |                                  |
| 22.5      | 22.5                            | SPT-14      | 67          |                                       |                   |             |                   |                |                                  |
| 23.0      |                                 |             |             |                                       |                   |             |                   |                |                                  |
| 23.5      |                                 |             |             |                                       |                   |             |                   |                |                                  |
| 24.0      | 24                              | SPT-15      | 72          |                                       |                   |             |                   |                |                                  |
| 24.5      |                                 |             |             |                                       |                   |             |                   |                |                                  |
| 25.0      |                                 |             |             | Very Dense, Greyish Brown, Silty Sand | SM                |             |                   |                |                                  |
| 25.5      | 25.5                            | SPT-16      | 75          |                                       |                   |             |                   |                |                                  |
| 26.0      |                                 |             |             |                                       |                   |             |                   |                |                                  |
| 26.5      |                                 |             |             |                                       |                   |             |                   |                |                                  |
| 27.0      | 27                              | SPT-17      | 78          |                                       |                   |             |                   |                |                                  |
| 27.5      |                                 |             |             |                                       |                   |             |                   |                |                                  |
| 28.0      |                                 |             |             |                                       |                   |             |                   |                |                                  |
| 28.5      | 28.5                            | SPT-18      | 81          |                                       |                   |             |                   |                |                                  |
| 29.0      |                                 |             |             |                                       |                   |             |                   |                |                                  |
| 29.5      |                                 |             |             |                                       |                   |             |                   |                |                                  |
| 30.0      | 30                              | SPT-19      | 84          |                                       |                   |             |                   |                |                                  |

# FIELD BOREHOLE LOG

Project Name : GTI work for JPR Metro Ph-II, Prahladpura to Todi Mod (Total approximate length -42.8 km) Client : Delhi Metro Rail Corporation Ltd

|                                    |                                 |                        |
|------------------------------------|---------------------------------|------------------------|
| BH Location/Chainage :             | Northing : m                    | Easting : m            |
| Reduced Level (m):(+) -            | BH. No. :BH-349                 | BH Depth (m):50        |
| Proposed/Existing Structure :P-985 | Water Table (m):Not encountered | Inclination : Vertical |
| Boring type :Rotary                | Dia. of Boring :150/76 mm       | Depth of Casing (m) :- |
| Date of Start :21-08-2026          | Date of Completion :23-08-2026  |                        |

| Depth (m) | Sample & In-Situ Test Depth (m) | Sample Type | SPT N Value | Strata Description                    | IS Classification | Graphic Log | Core Recovery (%) | RQD (%)        | (Depth v/s SPT N Value)          |
|-----------|---------------------------------|-------------|-------------|---------------------------------------|-------------------|-------------|-------------------|----------------|----------------------------------|
| 30.0      |                                 |             |             |                                       |                   |             | 0 25 50 75 100    | 0 25 50 75 100 | 0 10 20 30 40 50 60 70 80 90 100 |
| 30.5      |                                 |             |             |                                       |                   |             |                   |                |                                  |
| 31.0      |                                 |             |             |                                       |                   |             |                   |                |                                  |
| 31.5      | 31.5                            | SPT-20      | 86          |                                       |                   |             |                   |                |                                  |
| 32.0      |                                 |             |             |                                       |                   |             |                   |                |                                  |
| 32.5      |                                 |             |             |                                       |                   |             |                   |                |                                  |
| 33.0      | 33                              | SPT-21      | 89          |                                       |                   |             |                   |                |                                  |
| 33.5      |                                 |             |             |                                       |                   |             |                   |                |                                  |
| 34.0      |                                 |             |             |                                       |                   |             |                   |                |                                  |
| 34.5      | 34.5                            | SPT-22      | 92          |                                       |                   |             |                   |                |                                  |
| 35.0      |                                 |             |             | Very Dense, Greyish Brown, Silty Sand | SM                |             |                   |                |                                  |
| 35.5      |                                 |             |             |                                       |                   |             |                   |                |                                  |
| 36.0      | 36                              | SPT-23      | 94          |                                       |                   |             |                   |                |                                  |
| 36.5      |                                 |             |             |                                       |                   |             |                   |                |                                  |
| 37.0      |                                 |             |             |                                       |                   |             |                   |                |                                  |
| 37.5      | 37.5                            | SPT-24      | 96          |                                       |                   |             |                   |                |                                  |
| 38.0      |                                 |             |             |                                       |                   |             |                   |                |                                  |
| 38.5      |                                 |             |             |                                       |                   |             |                   |                |                                  |
| 39.0      | 39                              | SPT-25      | 99          |                                       |                   |             |                   |                |                                  |
| 39.5      |                                 |             |             |                                       |                   |             |                   |                |                                  |
| 40.0      |                                 |             |             |                                       |                   |             |                   |                |                                  |

# FIELD BOREHOLE LOG

Project Name : GTI work for JPR Metro Ph-II, Prahladpura to Todi Mod (Total approximate length -42.8 km) Client : Delhi Metro Rail Corporation Ltd

|                                    |                                 |                        |
|------------------------------------|---------------------------------|------------------------|
| BH Location/Chainage :             | Northing : m                    | Easting : m            |
| Reduced Level (m):(+) -            | BH. No. :BH-349                 | BH Depth (m):50        |
| Proposed/Existing Structure :P-985 | Water Table (m):Not encountered | Inclination : Vertical |
| Boring type :Rotary                | Dia. of Boring :150/76 mm       | Depth of Casing (m) :- |
| Date of Start :21-08-2026          | Date of Completion :23-08-2026  |                        |

| Depth (m) | Sample & In-Situ Test Depth (m) | Sample Type | SPT N Value | Strata Description                    | IS Classification | Graphic Log | Core Recovery (%) | RQD (%)        | (Depth v/s SPT N Value)          |
|-----------|---------------------------------|-------------|-------------|---------------------------------------|-------------------|-------------|-------------------|----------------|----------------------------------|
| 40.0      |                                 |             |             |                                       |                   |             | 0 25 50 75 100    | 0 25 50 75 100 | 0 10 20 30 40 50 60 70 80 90 100 |
| 40.5      | 40.5                            | SPT-26      | >100        |                                       |                   |             |                   |                |                                  |
| 41.0      |                                 |             |             |                                       |                   |             |                   |                |                                  |
| 41.5      |                                 |             |             |                                       |                   |             |                   |                |                                  |
| 42.0      | 42                              | SPT-27      | >100        |                                       |                   |             |                   |                |                                  |
| 42.5      |                                 |             |             |                                       |                   |             |                   |                |                                  |
| 43.0      |                                 |             |             |                                       |                   |             |                   |                |                                  |
| 43.5      | 43.5                            | SPT-28      | >100        |                                       |                   |             |                   |                |                                  |
| 44.0      |                                 |             |             |                                       |                   |             |                   |                |                                  |
| 44.5      |                                 |             |             |                                       |                   |             |                   |                |                                  |
| 45.0      | 45                              | SPT-29      | >100        | Very Dense, Greyish Brown, Silty Sand | SM                |             |                   |                |                                  |
| 45.5      |                                 |             |             |                                       |                   |             |                   |                |                                  |
| 46.0      |                                 |             |             |                                       |                   |             |                   |                |                                  |
| 46.5      | 46.5                            | SPT-30      | >100        |                                       |                   |             |                   |                |                                  |
| 47.0      |                                 |             |             |                                       |                   |             |                   |                |                                  |
| 47.5      |                                 |             |             |                                       |                   |             |                   |                |                                  |
| 48.0      | 48                              | SPT-31      | >100        |                                       |                   |             |                   |                |                                  |
| 48.5      |                                 |             |             |                                       |                   |             |                   |                |                                  |
| 49.0      |                                 |             |             |                                       |                   |             |                   |                |                                  |
| 49.5      |                                 |             |             |                                       |                   |             |                   |                |                                  |
| 50.0      | 50                              | SPT-32      | >100        |                                       |                   |             |                   |                |                                  |

# FIELD BOREHOLE LOG

Project Name :GTI work for JPR Metro Ph-II, Prahladpura to Todi Mod (Total approximate length -42.8 km)Client :Delhi Metro Rail Corporation Ltd

|                                    |                                 |                        |
|------------------------------------|---------------------------------|------------------------|
| BH Location/Chainage :             | Northing :2983343 m             | Easting :576541 m      |
| Reduced Level (m):(+) -            | BH. No. :BH-351                 | BH Depth (m):50        |
| Proposed/Existing Structure :P-992 | Water Table (m):Not Encountered | Inclination : Vertical |
| Boring type :Rotary                | Dia. of Boring :150/76 mm       | Depth of Casing (m) :- |
| Date of Start :21-08-2026          | Date of Completion :22-08-2026  |                        |

| Depth (m) | Sample & In-Situ Test Depth (m) | Sample Type | SPT N Value | Strata Description                   | IS Classification | Graphic Log | Core Recovery (%) | RQD (%)        | (Depth v/s SPT N Value)          |
|-----------|---------------------------------|-------------|-------------|--------------------------------------|-------------------|-------------|-------------------|----------------|----------------------------------|
| 0.0       |                                 | DS-1        |             |                                      |                   |             | 0 25 50 75 100    | 0 25 50 75 100 | 0 10 20 30 40 50 60 70 80 90 100 |
| 0.5       |                                 |             |             |                                      |                   |             |                   |                |                                  |
| 1.0       |                                 |             |             |                                      |                   |             |                   |                |                                  |
| 1.5       |                                 |             |             | Filled Up soil consist of Silty Sand | FILL              |             |                   |                |                                  |
| 2.0       |                                 |             |             |                                      |                   |             |                   |                |                                  |
| 2.5       | 2.5                             | UDS*        |             |                                      |                   |             |                   |                |                                  |
| 3.0       | 3                               | SPT-1       | 18          |                                      |                   |             |                   |                |                                  |
| 3.5       |                                 |             |             |                                      |                   |             |                   |                |                                  |
| 4.0       |                                 |             |             |                                      |                   |             |                   |                |                                  |
| 4.5       | 4.5                             | SPT-2       | 12          |                                      |                   |             |                   |                |                                  |
| 5.0       |                                 |             |             |                                      |                   |             |                   |                |                                  |
| 5.5       | 5.5                             | UDS*        |             |                                      |                   |             |                   |                |                                  |
| 6.0       | 6                               | SPT-3       | 15          | Medium Dense, Brownish, Silty Sand   | SM                |             |                   |                |                                  |
| 6.5       |                                 |             |             |                                      |                   |             |                   |                |                                  |
| 7.0       |                                 |             |             |                                      |                   |             |                   |                |                                  |
| 7.5       | 7.5                             | SPT-4       | 18          |                                      |                   |             |                   |                |                                  |
| 8.0       |                                 |             |             |                                      |                   |             |                   |                |                                  |
| 8.5       | 8.5                             | UDS-1       |             |                                      |                   |             |                   |                |                                  |
| 9.0       | 9                               | SPT-5       | 20          |                                      |                   |             |                   |                |                                  |
| 9.5       |                                 |             |             |                                      |                   |             |                   |                |                                  |
| 10.0      |                                 |             |             |                                      |                   |             |                   |                |                                  |

UDS\*-UDS not recovered

# FIELD BOREHOLE LOG

Project Name :GTI work for JPR Metro Ph-II, Prahladpura to Todi Mod (Total approximate length -42.8 km)Client :Delhi Metro Rail Corporation Ltd

|                                    |                                 |                        |
|------------------------------------|---------------------------------|------------------------|
| BH Location/Chainage :             | Northing :2983343 m             | Easting :576541 m      |
| Reduced Level (m):(+) -            | BH. No. :BH-351                 | BH Depth (m):50        |
| Proposed/Existing Structure :P-992 | Water Table (m):Not Encountered | Inclination : Vertical |
| Boring type :Rotary                | Dia. of Boring :150/76 mm       | Depth of Casing (m) :- |
| Date of Start :21-08-2026          | Date of Completion :22-08-2026  |                        |

| Depth (m) | Sample & In-Situ Test Depth (m) | Sample Type | SPT N Value | Strata Description                 | IS Classification | Graphic Log | Core Recovery (%) | RQD (%)        | (Depth v/s SPT N Value)          |
|-----------|---------------------------------|-------------|-------------|------------------------------------|-------------------|-------------|-------------------|----------------|----------------------------------|
| 10.0      |                                 |             |             |                                    |                   |             | 0 25 50 75 100    | 0 25 50 75 100 | 0 10 20 30 40 50 60 70 80 90 100 |
| 10.5      | 10.5                            | SPT-6       | 25          | Medium Dense, Brownish, Silty Sand | SM                |             |                   |                |                                  |
| 11.0      |                                 |             |             |                                    |                   |             |                   |                |                                  |
| 11.5      |                                 |             |             |                                    |                   |             |                   |                |                                  |
| 12.0      | 12                              | SPT-7       | 28          |                                    |                   |             |                   |                |                                  |
| 12.5      |                                 |             |             | Dense, Brownish, Silty Sand        | SM                |             |                   |                |                                  |
| 13.0      |                                 |             |             |                                    |                   |             |                   |                |                                  |
| 13.5      | 13.5                            | SPT-8       | 31          |                                    |                   |             |                   |                |                                  |
| 14.0      |                                 |             |             |                                    |                   |             |                   |                |                                  |
| 14.5      |                                 |             |             |                                    |                   |             |                   |                |                                  |
| 15.0      | 15                              | SPT-9       | 34          |                                    |                   |             |                   |                |                                  |
| 15.5      |                                 |             |             |                                    |                   |             |                   |                |                                  |
| 16.0      |                                 |             |             |                                    |                   |             |                   |                |                                  |
| 16.5      | 16.5                            | SPT-10      | 37          |                                    |                   |             |                   |                |                                  |
| 17.0      |                                 |             |             |                                    |                   |             |                   |                |                                  |
| 17.5      |                                 |             |             |                                    |                   |             |                   |                |                                  |
| 18.0      | 18                              | SPT-11      | 40          |                                    |                   |             |                   |                |                                  |
| 18.5      |                                 |             |             |                                    |                   |             |                   |                |                                  |
| 19.0      |                                 |             |             |                                    |                   |             |                   |                |                                  |
| 19.5      | 19.5                            | SPT-12      | 43          |                                    |                   |             |                   |                |                                  |
| 20.0      |                                 |             |             |                                    |                   |             |                   |                |                                  |

# FIELD BOREHOLE LOG

Project Name : GTI work for JPR Metro Ph-II, Prahladpura to Todi Mod (Total approximate length -42.8 km) Client : Delhi Metro Rail Corporation Ltd

|                                     |                                  |                        |
|-------------------------------------|----------------------------------|------------------------|
| BH Location/Chainage :              | Northing : 2983343 m             | Easting : 576541 m     |
| Reduced Level (m):(+)-              | BH. No. : BH-351                 | BH Depth (m): 50       |
| Proposed/Existing Structure : P-992 | Water Table (m): Not Encountered | Inclination : Vertical |
| Boring type : Rotary                | Dia. of Boring : 150/76 mm       | Depth of Casing (m) :- |
| Date of Start : 21-08-2026          | Date of Completion : 22-08-2026  |                        |

| Depth (m) | Sample & In-Situ Test Depth (m) | Sample Type | SPT N Value | Strata Description               | IS Classification | Graphic Log | Core Recovery (%) | RQD (%)        | (Depth v/s SPT N Value)          |
|-----------|---------------------------------|-------------|-------------|----------------------------------|-------------------|-------------|-------------------|----------------|----------------------------------|
| 20.0      |                                 |             |             |                                  |                   |             | 0 25 50 75 100    | 0 25 50 75 100 | 0 10 20 30 40 50 60 70 80 90 100 |
| 20.5      |                                 |             |             |                                  |                   |             |                   |                |                                  |
| 21.0      | 21                              | SPT-13      | 46          |                                  |                   |             |                   |                |                                  |
| 21.5      |                                 |             |             |                                  |                   |             |                   |                |                                  |
| 22.0      |                                 |             |             |                                  |                   |             |                   |                |                                  |
| 22.5      | 22.5                            | SPT-14      | 48          | Dense, Brownish, Silty Sand      | SM                |             |                   |                |                                  |
| 23.0      |                                 |             |             |                                  |                   |             |                   |                |                                  |
| 23.5      |                                 |             |             |                                  |                   |             |                   |                |                                  |
| 24.0      | 24                              | SPT-15      | 50          |                                  |                   |             |                   |                |                                  |
| 24.5      |                                 |             |             |                                  |                   |             |                   |                |                                  |
| 25.0      |                                 |             |             |                                  |                   |             |                   |                |                                  |
| 25.5      | 25.5                            | SPT-16      | 52          |                                  |                   |             |                   |                |                                  |
| 26.0      |                                 |             |             |                                  |                   |             |                   |                |                                  |
| 26.5      |                                 |             |             |                                  |                   |             |                   |                |                                  |
| 27.0      | 27                              | SPT-17      | 55          |                                  |                   |             |                   |                |                                  |
| 27.5      |                                 |             |             |                                  |                   |             |                   |                |                                  |
| 28.0      |                                 |             |             | Very Dense, Brownish, Silty Sand | SM                |             |                   |                |                                  |
| 28.5      | 28.5                            | SPT-18      | 57          |                                  |                   |             |                   |                |                                  |
| 29.0      |                                 |             |             |                                  |                   |             |                   |                |                                  |
| 29.5      |                                 |             |             |                                  |                   |             |                   |                |                                  |
| 30.0      | 30                              | SPT-19      | 59          |                                  |                   |             |                   |                |                                  |

UDS\*-UDS not recovered

# FIELD BOREHOLE LOG

Project Name :GTI work for JPR Metro Ph-II, Prahladpura to Todi Mod (Total approximate length -42.8 km)Client :Delhi Metro Rail Corporation Ltd

|                                    |                                 |                        |
|------------------------------------|---------------------------------|------------------------|
| BH Location/Chainage :             | Northing :2983343 m             | Easting :576541 m      |
| Reduced Level (m):(+-)             | BH. No. :BH-351                 | BH Depth (m):50        |
| Proposed/Existing Structure :P-992 | Water Table (m):Not Encountered | Inclination : Vertical |
| Boring type :Rotary                | Dia. of Boring :150/76 mm       | Depth of Casing (m) :- |
| Date of Start :21-08-2026          | Date of Completion :22-08-2026  |                        |

| Depth (m) | Sample & In-Situ Test Depth (m) | Sample Type | SPT N Value | Strata Description               | IS Classification | Graphic Log | Core Recovery (%) | RQD (%)        | (Depth v/s SPT N Value)          |
|-----------|---------------------------------|-------------|-------------|----------------------------------|-------------------|-------------|-------------------|----------------|----------------------------------|
| 30.0      |                                 |             |             |                                  |                   |             | 0 25 50 75 100    | 0 25 50 75 100 | 0 10 20 30 40 50 60 70 80 90 100 |
| 30.5      |                                 |             |             |                                  |                   |             |                   |                |                                  |
| 31.0      |                                 |             |             |                                  |                   |             |                   |                |                                  |
| 31.5      | 31.5                            | SPT-20      | 61          |                                  |                   |             |                   |                |                                  |
| 32.0      |                                 |             |             |                                  |                   |             |                   |                |                                  |
| 32.5      |                                 |             |             |                                  |                   |             |                   |                |                                  |
| 33.0      | 33                              | SPT-21      | 65          |                                  |                   |             |                   |                |                                  |
| 33.5      |                                 |             |             |                                  |                   |             |                   |                |                                  |
| 34.0      |                                 |             |             |                                  |                   |             |                   |                |                                  |
| 34.5      | 34.5                            | SPT-22      | 68          |                                  |                   |             |                   |                |                                  |
| 35.0      |                                 |             |             | Very Dense, Brownish, Silty Sand | SM                |             |                   |                |                                  |
| 35.5      |                                 |             |             |                                  |                   |             |                   |                |                                  |
| 36.0      | 36                              | SPT-23      | 70          |                                  |                   |             |                   |                |                                  |
| 36.5      |                                 |             |             |                                  |                   |             |                   |                |                                  |
| 37.0      |                                 |             |             |                                  |                   |             |                   |                |                                  |
| 37.5      | 37.5                            | SPT-24      | 73          |                                  |                   |             |                   |                |                                  |
| 38.0      |                                 |             |             |                                  |                   |             |                   |                |                                  |
| 38.5      |                                 |             |             |                                  |                   |             |                   |                |                                  |
| 39.0      | 39                              | SPT-25      | 77          |                                  |                   |             |                   |                |                                  |
| 39.5      |                                 |             |             |                                  |                   |             |                   |                |                                  |
| 40.0      |                                 |             |             |                                  |                   |             |                   |                |                                  |

# FIELD BOREHOLE LOG

Project Name : GTI work for JPR Metro Ph-II, Prahladpura to Todi Mod (Total approximate length -42.8 km) Client : Delhi Metro Rail Corporation Ltd

|                                     |                                  |                        |
|-------------------------------------|----------------------------------|------------------------|
| BH Location/Chainage :              | Northing : 2983343 m             | Easting : 576541 m     |
| Reduced Level (m): (+)-             | BH. No. : BH-351                 | BH Depth (m): 50       |
| Proposed/Existing Structure : P-992 | Water Table (m): Not Encountered | Inclination : Vertical |
| Boring type : Rotary                | Dia. of Boring : 150/76 mm       | Depth of Casing (m) :- |
| Date of Start : 21-08-2026          | Date of Completion : 22-08-2026  |                        |

| Depth (m) | Sample & In-Situ Test Depth (m) | Sample Type | SPT N Value | Strata Description               | IS Classification | Graphic Log | Core Recovery (%) | RQD (%)        | (Depth v/s SPT N Value)          |
|-----------|---------------------------------|-------------|-------------|----------------------------------|-------------------|-------------|-------------------|----------------|----------------------------------|
| 40.0      |                                 |             |             |                                  |                   |             | 0 25 50 75 100    | 0 25 50 75 100 | 0 10 20 30 40 50 60 70 80 90 100 |
| 40.5      | 40.5                            | SPT-26      | 80          |                                  |                   |             |                   |                |                                  |
| 41.0      |                                 |             |             |                                  |                   |             |                   |                |                                  |
| 41.5      |                                 |             |             |                                  |                   |             |                   |                |                                  |
| 42.0      | 42                              | SPT-27      | 83          |                                  |                   |             |                   |                |                                  |
| 42.5      |                                 |             |             |                                  |                   |             |                   |                |                                  |
| 43.0      |                                 |             |             |                                  |                   |             |                   |                |                                  |
| 43.5      | 43.5                            | SPT-28      | 86          |                                  |                   |             |                   |                |                                  |
| 44.0      |                                 |             |             |                                  |                   |             |                   |                |                                  |
| 44.5      |                                 |             |             |                                  |                   |             |                   |                |                                  |
| 45.0      | 45                              | SPT-29      | 90          | Very Dense, Brownish, Silty Sand | SM                |             |                   |                |                                  |
| 45.5      |                                 |             |             |                                  |                   |             |                   |                |                                  |
| 46.0      |                                 |             |             |                                  |                   |             |                   |                |                                  |
| 46.5      | 46.5                            | SPT-30      | 94          |                                  |                   |             |                   |                |                                  |
| 47.0      |                                 |             |             |                                  |                   |             |                   |                |                                  |
| 47.5      |                                 |             |             |                                  |                   |             |                   |                |                                  |
| 48.0      | 48                              | SPT-31      | 96          |                                  |                   |             |                   |                |                                  |
| 48.5      |                                 |             |             |                                  |                   |             |                   |                |                                  |
| 49.0      |                                 |             |             |                                  |                   |             |                   |                |                                  |
| 49.5      |                                 |             |             |                                  |                   |             |                   |                |                                  |
| 50.0      | 50                              | SPT-32      | 99          |                                  |                   |             |                   |                |                                  |

# FIELD BOREHOLE LOG

Project Name :GTI work for JPR Metro Ph-II, Prahladpura to Todi Mod (Total approximate length -42.8 km)Client :Delhi Metro Rail Corporation Ltd

|                                    |                                 |                        |
|------------------------------------|---------------------------------|------------------------|
| BH Location/Chainage :             | Northing :2983449 m             | Easting :576536 m      |
| Reduced Level (m):( )-             | BH. No. :BH-352                 | BH Depth (m):50        |
| Proposed/Existing Structure :P-996 | Water Table (m):Not Encountered | Inclination : Vertical |
| Boring type :Rotary                | Dia. of Boring :150/76 mm       | Depth of Casing (m) :- |
| Date of Start :21-08-2026          | Date of Completion :23-08-2026  |                        |

| Depth (m) | Sample & In-Situ Test Depth (m) | Sample Type | SPT N Value | Strata Description                   | IS Classification | Graphic Log | Core Recovery (%) | RQD (%)        | (Depth v/s SPT N Value)          |
|-----------|---------------------------------|-------------|-------------|--------------------------------------|-------------------|-------------|-------------------|----------------|----------------------------------|
| 0.0       |                                 | DS-1        |             |                                      |                   |             | 0 25 50 75 100    | 0 25 50 75 100 | 0 10 20 30 40 50 60 70 80 90 100 |
| 0.5       |                                 |             |             |                                      |                   |             |                   |                |                                  |
| 1.0       |                                 |             |             |                                      |                   |             |                   |                |                                  |
| 1.5       |                                 |             |             | Filled Up soil consist of Silty Sand | FILL              |             |                   |                |                                  |
| 2.0       |                                 |             |             |                                      |                   |             |                   |                |                                  |
| 2.5       | 2.5                             | UDS*        |             |                                      |                   |             |                   |                |                                  |
| 3.0       | 3                               | SPT-1       | 17          |                                      |                   |             |                   |                |                                  |
| 3.5       |                                 |             |             |                                      |                   |             |                   |                |                                  |
| 4.0       |                                 |             |             |                                      |                   |             |                   |                |                                  |
| 4.5       | 4.5                             | SPT-2       | 19          |                                      |                   |             |                   |                |                                  |
| 5.0       |                                 |             |             |                                      |                   |             |                   |                |                                  |
| 5.5       | 5.5                             | UDS-1       |             |                                      |                   |             |                   |                |                                  |
| 6.0       | 6                               | SPT-3       | 21          | Medium Dense, Brownish, Silty Sand   | SM                |             |                   |                |                                  |
| 6.5       |                                 |             |             |                                      |                   |             |                   |                |                                  |
| 7.0       |                                 |             |             |                                      |                   |             |                   |                |                                  |
| 7.5       | 7.5                             | SPT-4       | 23          |                                      |                   |             |                   |                |                                  |
| 8.0       |                                 |             |             |                                      |                   |             |                   |                |                                  |
| 8.5       | 8.5                             | UDS-2       |             |                                      |                   |             |                   |                |                                  |
| 9.0       | 9                               | SPT-5       | 27          |                                      |                   |             |                   |                |                                  |
| 9.5       |                                 |             |             |                                      |                   |             |                   |                |                                  |
| 10.0      |                                 |             |             |                                      |                   |             |                   |                |                                  |

UDS\*-UDS not recovered

# FIELD BOREHOLE LOG

Project Name : GTI work for JPR Metro Ph-II, Prahladpura to Todi Mod (Total approximate length -42.8 km) Client : Delhi Metro Rail Corporation Ltd

|                                     |                                  |                        |
|-------------------------------------|----------------------------------|------------------------|
| BH Location/Chainage :              | Northing : 2983449 m             | Easting : 576536 m     |
| Reduced Level (m):(+) -             | BH. No. : BH-352                 | BH Depth (m): 50       |
| Proposed/Existing Structure : P-996 | Water Table (m): Not Encountered | Inclination : Vertical |
| Boring type : Rotary                | Dia. of Boring : 150/76 mm       | Depth of Casing (m) :- |
| Date of Start : 21-08-2026          | Date of Completion : 23-08-2026  |                        |

| Depth (m) | Sample & In-Situ Test Depth (m) | Sample Type | SPT N Value | Strata Description                 | IS Classification | Graphic Log | Core Recovery (%) | RQD (%)        | (Depth v/s SPT N Value)          |
|-----------|---------------------------------|-------------|-------------|------------------------------------|-------------------|-------------|-------------------|----------------|----------------------------------|
| 10.0      |                                 |             |             |                                    |                   |             | 0 25 50 75 100    | 0 25 50 75 100 | 0 10 20 30 40 50 60 70 80 90 100 |
| 10.5      | 10.5                            | SPT-6       | 30          | Medium Dense, Brownish, Silty Sand | SM                |             |                   |                |                                  |
| 11.0      |                                 |             |             |                                    |                   |             |                   |                |                                  |
| 11.5      |                                 |             |             |                                    |                   |             |                   |                |                                  |
| 12.0      | 12                              | SPT-7       | 32          | Dense, Brownish, Silty Sand        | SM                |             |                   |                |                                  |
| 12.5      |                                 |             |             |                                    |                   |             |                   |                |                                  |
| 13.0      |                                 |             |             |                                    |                   |             |                   |                |                                  |
| 13.5      | 13.5                            | SPT-8       | 35          |                                    |                   |             |                   |                |                                  |
| 14.0      |                                 |             |             |                                    |                   |             |                   |                |                                  |
| 14.5      |                                 |             |             |                                    |                   |             |                   |                |                                  |
| 15.0      | 15                              | SPT-9       | 39          |                                    |                   |             |                   |                |                                  |
| 15.5      |                                 |             |             |                                    |                   |             |                   |                |                                  |
| 16.0      |                                 |             |             |                                    |                   |             |                   |                |                                  |
| 16.5      | 16.5                            | SPT-10      | 41          |                                    |                   |             |                   |                |                                  |
| 17.0      |                                 |             |             |                                    |                   |             |                   |                |                                  |
| 17.5      |                                 |             |             |                                    |                   |             |                   |                |                                  |
| 18.0      | 18                              | SPT-11      | 44          |                                    |                   |             |                   |                |                                  |
| 18.5      |                                 |             |             |                                    |                   |             |                   |                |                                  |
| 19.0      |                                 |             |             |                                    |                   |             |                   |                |                                  |
| 19.5      | 19.5                            | SPT-12      | 46          |                                    |                   |             |                   |                |                                  |
| 20.0      |                                 |             |             |                                    |                   |             |                   |                |                                  |

# FIELD BOREHOLE LOG

Project Name : GTI work for JPR Metro Ph-II, Prahladpura to Todi Mod (Total approximate length -42.8 km) Client : Delhi Metro Rail Corporation Ltd

|                                     |                                  |                        |
|-------------------------------------|----------------------------------|------------------------|
| BH Location/Chainage :              | Northing : 2983449 m             | Easting : 576536 m     |
| Reduced Level (m):(+)-              | BH. No. : BH-352                 | BH Depth (m): 50       |
| Proposed/Existing Structure : P-996 | Water Table (m): Not Encountered | Inclination : Vertical |
| Boring type : Rotary                | Dia. of Boring : 150/76 mm       | Depth of Casing (m) :- |
| Date of Start : 21-08-2026          | Date of Completion : 23-08-2026  |                        |

| Depth (m) | Sample & In-Situ Test Depth (m) | Sample Type | SPT N Value | Strata Description               | IS Classification | Graphic Log | Core Recovery (%) | RQD (%)        | (Depth v/s SPT N Value)          |
|-----------|---------------------------------|-------------|-------------|----------------------------------|-------------------|-------------|-------------------|----------------|----------------------------------|
| 20.0      |                                 |             |             |                                  |                   |             | 0 25 50 75 100    | 0 25 50 75 100 | 0 10 20 30 40 50 60 70 80 90 100 |
| 20.5      |                                 |             |             |                                  |                   |             |                   |                |                                  |
| 21.0      | 21                              | SPT-13      | 48          |                                  |                   |             |                   |                |                                  |
| 21.5      |                                 |             |             |                                  |                   |             |                   |                |                                  |
| 22.0      |                                 |             |             | Dense, Brownish, Silty Sand      | SM                |             |                   |                |                                  |
| 22.5      | 22.5                            | SPT-14      | 50          |                                  |                   |             |                   |                |                                  |
| 23.0      |                                 |             |             |                                  |                   |             |                   |                |                                  |
| 23.5      |                                 |             |             |                                  |                   |             |                   |                |                                  |
| 24.0      | 24                              | SPT-15      | 53          |                                  |                   |             |                   |                |                                  |
| 24.5      |                                 |             |             |                                  |                   |             |                   |                |                                  |
| 25.0      |                                 |             |             |                                  |                   |             |                   |                |                                  |
| 25.5      | 25.5                            | SPT-16      | 56          |                                  |                   |             |                   |                |                                  |
| 26.0      |                                 |             |             |                                  |                   |             |                   |                |                                  |
| 26.5      |                                 |             |             |                                  |                   |             |                   |                |                                  |
| 27.0      | 27                              | SPT-17      | 58          | Very Dense, Brownish, Silty Sand | SM                |             |                   |                |                                  |
| 27.5      |                                 |             |             |                                  |                   |             |                   |                |                                  |
| 28.0      |                                 |             |             |                                  |                   |             |                   |                |                                  |
| 28.5      | 28.5                            | SPT-18      | 61          |                                  |                   |             |                   |                |                                  |
| 29.0      |                                 |             |             |                                  |                   |             |                   |                |                                  |
| 29.5      |                                 |             |             |                                  |                   |             |                   |                |                                  |
| 30.0      | 30                              | SPT-19      | 64          |                                  |                   |             |                   |                |                                  |

# FIELD BOREHOLE LOG

Project Name : GTI work for JPR Metro Ph-II, Prahladpura to Todi Mod (Total approximate length -42.8 km) Client : Delhi Metro Rail Corporation Ltd

|                                     |                                  |                        |
|-------------------------------------|----------------------------------|------------------------|
| BH Location/Chainage :              | Northing : 2983449 m             | Easting : 576536 m     |
| Reduced Level (m):(+)-              | BH. No. : BH-352                 | BH Depth (m): 50       |
| Proposed/Existing Structure : P-996 | Water Table (m): Not Encountered | Inclination : Vertical |
| Boring type : Rotary                | Dia. of Boring : 150/76 mm       | Depth of Casing (m) :- |
| Date of Start : 21-08-2026          | Date of Completion : 23-08-2026  |                        |

| Depth (m) | Sample & In-Situ Test Depth (m) | Sample Type | SPT N Value | Strata Description               | IS Classification | Graphic Log | Core Recovery (%) | RQD (%)        | (Depth v/s SPT N Value)          |
|-----------|---------------------------------|-------------|-------------|----------------------------------|-------------------|-------------|-------------------|----------------|----------------------------------|
| 30.0      |                                 |             |             |                                  |                   |             | 0 25 50 75 100    | 0 25 50 75 100 | 0 10 20 30 40 50 60 70 80 90 100 |
| 30.5      |                                 |             |             |                                  |                   |             |                   |                |                                  |
| 31.0      |                                 |             |             |                                  |                   |             |                   |                |                                  |
| 31.5      | 31.5                            | SPT-20      | 67          |                                  |                   |             |                   |                |                                  |
| 32.0      |                                 |             |             |                                  |                   |             |                   |                |                                  |
| 32.5      |                                 |             |             |                                  |                   |             |                   |                |                                  |
| 33.0      | 33                              | SPT-21      | 70          |                                  |                   |             |                   |                |                                  |
| 33.5      |                                 |             |             |                                  |                   |             |                   |                |                                  |
| 34.0      |                                 |             |             |                                  |                   |             |                   |                |                                  |
| 34.5      | 34.5                            | SPT-22      | 74          |                                  |                   |             |                   |                |                                  |
| 35.0      |                                 |             |             | Very Dense, Brownish, Silty Sand | SM                |             |                   |                |                                  |
| 35.5      |                                 |             |             |                                  |                   |             |                   |                |                                  |
| 36.0      | 36                              | SPT-23      | 76          |                                  |                   |             |                   |                |                                  |
| 36.5      |                                 |             |             |                                  |                   |             |                   |                |                                  |
| 37.0      |                                 |             |             |                                  |                   |             |                   |                |                                  |
| 37.5      | 37.5                            | SPT-24      | 79          |                                  |                   |             |                   |                |                                  |
| 38.0      |                                 |             |             |                                  |                   |             |                   |                |                                  |
| 38.5      |                                 |             |             |                                  |                   |             |                   |                |                                  |
| 39.0      | 39                              | SPT-25      | 81          |                                  |                   |             |                   |                |                                  |
| 39.5      |                                 |             |             |                                  |                   |             |                   |                |                                  |
| 40.0      |                                 |             |             |                                  |                   |             |                   |                |                                  |

# FIELD BOREHOLE LOG

Project Name : GTI work for JPR Metro Ph-II, Prahladpura to Todi Mod (Total approximate length -42.8 km) Client : Delhi Metro Rail Corporation Ltd

|                                     |                                   |                        |
|-------------------------------------|-----------------------------------|------------------------|
| BH Location/Chainage :              | Northing : 2983449 m              | Easting : 576536 m     |
| Reduced Level (m) : (+)-            | BH. No. : BH-352                  | BH Depth (m) : 50      |
| Proposed/Existing Structure : P-996 | Water Table (m) : Not Encountered | Inclination : Vertical |
| Boring type : Rotary                | Dia. of Boring : 150/76 mm        | Depth of Casing (m) :- |
| Date of Start : 21-08-2026          | Date of Completion : 23-08-2026   |                        |

| Depth (m) | Sample & In-Situ Test Depth (m) | Sample Type | SPT N Value | Strata Description               | IS Classification | Graphic Log | Core Recovery (%) | RQD (%)        | (Depth v/s SPT N Value)          |
|-----------|---------------------------------|-------------|-------------|----------------------------------|-------------------|-------------|-------------------|----------------|----------------------------------|
| 40.0      |                                 |             |             |                                  |                   |             | 0 25 50 75 100    | 0 25 50 75 100 | 0 10 20 30 40 50 60 70 80 90 100 |
| 40.5      | 40.5                            | SPT-26      | 83          |                                  |                   |             |                   |                |                                  |
| 41.0      |                                 |             |             |                                  |                   |             |                   |                |                                  |
| 41.5      |                                 |             |             |                                  |                   |             |                   |                |                                  |
| 42.0      | 42                              | SPT-27      | 85          |                                  |                   |             |                   |                |                                  |
| 42.5      |                                 |             |             |                                  |                   |             |                   |                |                                  |
| 43.0      |                                 |             |             |                                  |                   |             |                   |                |                                  |
| 43.5      | 43.5                            | SPT-28      | 87          |                                  |                   |             |                   |                |                                  |
| 44.0      |                                 |             |             |                                  |                   |             |                   |                |                                  |
| 44.5      |                                 |             |             |                                  |                   |             |                   |                |                                  |
| 45.0      | 45                              | SPT-29      | 89          | Very Dense, Brownish, Silty Sand | SM                |             |                   |                |                                  |
| 45.5      |                                 |             |             |                                  |                   |             |                   |                |                                  |
| 46.0      |                                 |             |             |                                  |                   |             |                   |                |                                  |
| 46.5      | 46.5                            | SPT-30      | 93          |                                  |                   |             |                   |                |                                  |
| 47.0      |                                 |             |             |                                  |                   |             |                   |                |                                  |
| 47.5      |                                 |             |             |                                  |                   |             |                   |                |                                  |
| 48.0      | 48                              | SPT-31      | 96          |                                  |                   |             |                   |                |                                  |
| 48.5      |                                 |             |             |                                  |                   |             |                   |                |                                  |
| 49.0      |                                 |             |             |                                  |                   |             |                   |                |                                  |
| 49.5      | 49.5                            | SPT-32      | 99          |                                  |                   |             |                   |                |                                  |
| 50.0      | 50                              |             |             |                                  |                   |             |                   |                |                                  |

# FIELD BOREHOLE LOG

Project Name :GTI work for JPR Metro Ph-II, Prahladpura to Todi Mod (Total approximate length -42.8 km)Client :Delhi Metro Rail Corporation Ltd

|                                    |                                 |                        |
|------------------------------------|---------------------------------|------------------------|
| BH Location/Chainage :             | Northing :2983536 m             | Easting :576533 m      |
| Reduced Level (m):(+) -            | BH. No. :BH-353                 | BH Depth (m):50        |
| Proposed/Existing Structure :P-999 | Water Table (m):Not encountered | Inclination : Vertical |
| Boring type :Rotary                | Dia. of Boring :150/76 mm       | Depth of Casing (m) :- |
| Date of Start :21-08-2026          | Date of Completion :22-08-2026  |                        |

| Depth (m) | Sample & In-Situ Test Depth (m) | Sample Type | SPT N Value | Strata Description                 | IS Classification | Graphic Log | Core Recovery (%) | RQD (%)        | (Depth v/s SPT N Value)          |
|-----------|---------------------------------|-------------|-------------|------------------------------------|-------------------|-------------|-------------------|----------------|----------------------------------|
| 0.0       |                                 | DS-1        |             |                                    |                   |             | 0 25 50 75 100    | 0 25 50 75 100 | 0 10 20 30 40 50 60 70 80 90 100 |
| 0.5       |                                 |             |             |                                    |                   |             |                   |                |                                  |
| 1.0       |                                 |             |             |                                    |                   |             |                   |                |                                  |
| 1.5       |                                 |             |             | Filled up Soil                     | FILL              |             |                   |                |                                  |
| 2.0       |                                 |             |             |                                    |                   |             |                   |                |                                  |
| 2.5       | 2.5                             | UDS*        |             |                                    |                   |             |                   |                |                                  |
| 3.0       | 3                               | SPT-1       | 15          |                                    |                   |             |                   |                |                                  |
| 3.5       |                                 |             |             |                                    |                   |             |                   |                |                                  |
| 4.0       |                                 |             |             |                                    |                   |             |                   |                |                                  |
| 4.5       | 4.5                             | SPT-2       | 22          |                                    |                   |             |                   |                |                                  |
| 5.0       |                                 |             |             |                                    |                   |             |                   |                |                                  |
| 5.5       | 5.5                             | UDS*        |             |                                    |                   |             |                   |                |                                  |
| 6.0       | 6                               | SPT-3       | 26          |                                    |                   |             |                   |                |                                  |
| 6.5       |                                 |             |             | Medium Dense, Brownish, Silty Sand | SM                |             |                   |                |                                  |
| 7.0       |                                 |             |             |                                    |                   |             |                   |                |                                  |
| 7.5       | 7.5                             | SPT-4       | 27          |                                    |                   |             |                   |                |                                  |
| 8.0       |                                 |             |             |                                    |                   |             |                   |                |                                  |
| 8.5       | 8.5                             | UDS-1       |             |                                    |                   |             |                   |                |                                  |
| 9.0       | 9                               | SPT-5       | 30          |                                    |                   |             |                   |                |                                  |
| 9.5       |                                 |             |             |                                    |                   |             |                   |                |                                  |
| 10.0      |                                 |             |             |                                    |                   |             |                   |                |                                  |

UDS\*-UDS not recovered

# FIELD BOREHOLE LOG

Project Name : GTI work for JPR Metro Ph-II, Prahladpura to Todi Mod (Total approximate length -42.8 km) Client : Delhi Metro Rail Corporation Ltd

|                                     |                                  |                        |
|-------------------------------------|----------------------------------|------------------------|
| BH Location/Chainage :              | Northing : 2983536 m             | Easting : 576533 m     |
| Reduced Level (m):(+) -             | BH. No. : BH-353                 | BH Depth (m): 50       |
| Proposed/Existing Structure : P-999 | Water Table (m): Not encountered | Inclination : Vertical |
| Boring type : Rotary                | Dia. of Boring : 150/76 mm       | Depth of Casing (m) :- |
| Date of Start : 21-08-2026          | Date of Completion : 22-08-2026  |                        |

| Depth (m) | Sample & In-Situ Test Depth (m) | Sample Type | SPT N Value | Strata Description                    | IS Classification | Graphic Log | Core Recovery (%) | RQD (%)        | (Depth v/s SPT N Value)          |
|-----------|---------------------------------|-------------|-------------|---------------------------------------|-------------------|-------------|-------------------|----------------|----------------------------------|
| 10.0      |                                 |             |             |                                       |                   |             | 0 25 50 75 100    | 0 25 50 75 100 | 0 10 20 30 40 50 60 70 80 90 100 |
| 10.5      | 10.5                            | SPT-6       | 30          | Medium Dense, Brownish, Silty Sand    | SM                |             |                   |                |                                  |
| 11.0      |                                 |             |             |                                       |                   |             |                   |                |                                  |
| 11.5      |                                 |             |             |                                       |                   |             |                   |                |                                  |
| 12.0      | 12                              | SPT-7       | 31          | Dense, Brown to Greyish, Silty Sand   | SM                |             |                   |                |                                  |
| 12.5      |                                 |             |             |                                       |                   |             |                   |                |                                  |
| 13.0      |                                 |             |             |                                       |                   |             |                   |                |                                  |
| 13.5      | 13.5                            | SPT-8       | 39          |                                       |                   |             |                   |                |                                  |
| 14.0      |                                 |             |             |                                       |                   |             |                   |                |                                  |
| 14.5      |                                 |             |             |                                       |                   |             |                   |                |                                  |
| 15.0      | 15                              | SPT-9       | 43          |                                       |                   |             |                   |                |                                  |
| 15.5      |                                 |             |             |                                       |                   |             |                   |                |                                  |
| 16.0      |                                 |             |             |                                       |                   |             |                   |                |                                  |
| 16.5      | 16.5                            | SPT-10      | 48          |                                       |                   |             |                   |                |                                  |
| 17.0      |                                 |             |             |                                       |                   |             |                   |                |                                  |
| 17.5      |                                 |             |             |                                       |                   |             |                   |                |                                  |
| 18.0      | 18                              | SPT-11      | 51          | Very Dense, Greyish Brown, Silty Sand | SM                |             |                   |                |                                  |
| 18.5      |                                 |             |             |                                       |                   |             |                   |                |                                  |
| 19.0      |                                 |             |             |                                       |                   |             |                   |                |                                  |
| 19.5      | 19.5                            | SPT-12      | 53          |                                       |                   |             |                   |                |                                  |
| 20.0      |                                 |             |             |                                       |                   |             |                   |                |                                  |

# FIELD BOREHOLE LOG

Project Name : GTI work for JPR Metro Ph-II, Prahladpura to Todi Mod (Total approximate length -42.8 km) Client : Delhi Metro Rail Corporation Ltd

|                                     |                                  |                        |
|-------------------------------------|----------------------------------|------------------------|
| BH Location/Chainage :              | Northing : 2983536 m             | Easting : 576533 m     |
| Reduced Level (m):(+)-              | BH. No. : BH-353                 | BH Depth (m): 50       |
| Proposed/Existing Structure : P-999 | Water Table (m): Not encountered | Inclination : Vertical |
| Boring type : Rotary                | Dia. of Boring : 150/76 mm       | Depth of Casing (m) :- |
| Date of Start : 21-08-2026          | Date of Completion : 22-08-2026  |                        |

| Depth (m) | Sample & In-Situ Test Depth (m) | Sample Type | SPT N Value | Strata Description                    | IS Classification | Graphic Log | Core Recovery (%) | RQD (%)        | (Depth v/s SPT N Value)          |
|-----------|---------------------------------|-------------|-------------|---------------------------------------|-------------------|-------------|-------------------|----------------|----------------------------------|
| 20.0      |                                 |             |             |                                       |                   |             | 0 25 50 75 100    | 0 25 50 75 100 | 0 10 20 30 40 50 60 70 80 90 100 |
| 20.5      |                                 |             |             |                                       |                   |             |                   |                |                                  |
| 21.0      | 21                              | SPT-13      | 58          |                                       |                   |             |                   |                |                                  |
| 21.5      |                                 |             |             |                                       |                   |             |                   |                |                                  |
| 22.0      |                                 |             |             |                                       |                   |             |                   |                |                                  |
| 22.5      | 22.5                            | SPT-14      | 61          |                                       |                   |             |                   |                |                                  |
| 23.0      |                                 |             |             |                                       |                   |             |                   |                |                                  |
| 23.5      |                                 |             |             |                                       |                   |             |                   |                |                                  |
| 24.0      | 24                              | SPT-15      | 64          |                                       |                   |             |                   |                |                                  |
| 24.5      |                                 |             |             |                                       |                   |             |                   |                |                                  |
| 25.0      |                                 |             |             | Very Dense, Greyish Brown, Silty Sand | SM                |             |                   |                |                                  |
| 25.5      | 25.5                            | SPT-16      | 67          |                                       |                   |             |                   |                |                                  |
| 26.0      |                                 |             |             |                                       |                   |             |                   |                |                                  |
| 26.5      |                                 |             |             |                                       |                   |             |                   |                |                                  |
| 27.0      | 27                              | SPT-17      | 71          |                                       |                   |             |                   |                |                                  |
| 27.5      |                                 |             |             |                                       |                   |             |                   |                |                                  |
| 28.0      |                                 |             |             |                                       |                   |             |                   |                |                                  |
| 28.5      | 28.5                            | SPT-18      | 75          |                                       |                   |             |                   |                |                                  |
| 29.0      |                                 |             |             |                                       |                   |             |                   |                |                                  |
| 29.5      |                                 |             |             |                                       |                   |             |                   |                |                                  |
| 30.0      | 30                              | SPT-19      | 79          |                                       |                   |             |                   |                |                                  |

# FIELD BOREHOLE LOG

Project Name : GTI work for JPR Metro Ph-II, Prahladpura to Todi Mod (Total approximate length -42.8 km) Client : Delhi Metro Rail Corporation Ltd

|                                     |                                  |                        |
|-------------------------------------|----------------------------------|------------------------|
| BH Location/Chainage :              | Northing : 2983536 m             | Easting : 576533 m     |
| Reduced Level (m):(+)-              | BH. No. : BH-353                 | BH Depth (m): 50       |
| Proposed/Existing Structure : P-999 | Water Table (m): Not encountered | Inclination : Vertical |
| Boring type : Rotary                | Dia. of Boring : 150/76 mm       | Depth of Casing (m) :- |
| Date of Start : 21-08-2026          | Date of Completion : 22-08-2026  |                        |

| Depth (m) | Sample & In-Situ Test Depth (m) | Sample Type | SPT N Value | Strata Description                    | IS Classification | Graphic Log | Core Recovery (%) | RQD (%)        | (Depth v/s SPT N Value)          |
|-----------|---------------------------------|-------------|-------------|---------------------------------------|-------------------|-------------|-------------------|----------------|----------------------------------|
| 30.0      |                                 |             |             |                                       |                   |             | 0 25 50 75 100    | 0 25 50 75 100 | 0 10 20 30 40 50 60 70 80 90 100 |
| 30.5      |                                 |             |             |                                       |                   |             |                   |                |                                  |
| 31.0      |                                 |             |             |                                       |                   |             |                   |                |                                  |
| 31.5      | 31.5                            | SPT-20      | 77          |                                       |                   |             |                   |                |                                  |
| 32.0      |                                 |             |             |                                       |                   |             |                   |                |                                  |
| 32.5      |                                 |             |             |                                       |                   |             |                   |                |                                  |
| 33.0      | 33                              | SPT-21      | 80          |                                       |                   |             |                   |                |                                  |
| 33.5      |                                 |             |             |                                       |                   |             |                   |                |                                  |
| 34.0      |                                 |             |             |                                       |                   |             |                   |                |                                  |
| 34.5      | 34.5                            | SPT-22      | 83          |                                       |                   |             |                   |                |                                  |
| 35.0      |                                 |             |             | Very Dense, Greyish Brown, Silty Sand | SM                |             |                   |                |                                  |
| 35.5      |                                 |             |             |                                       |                   |             |                   |                |                                  |
| 36.0      | 36                              | SPT-23      | 85          |                                       |                   |             |                   |                |                                  |
| 36.5      |                                 |             |             |                                       |                   |             |                   |                |                                  |
| 37.0      |                                 |             |             |                                       |                   |             |                   |                |                                  |
| 37.5      | 37.5                            | SPT-24      | 87          |                                       |                   |             |                   |                |                                  |
| 38.0      |                                 |             |             |                                       |                   |             |                   |                |                                  |
| 38.5      |                                 |             |             |                                       |                   |             |                   |                |                                  |
| 39.0      | 39                              | SPT-25      | 89          |                                       |                   |             |                   |                |                                  |
| 39.5      |                                 |             |             |                                       |                   |             |                   |                |                                  |
| 40.0      |                                 |             |             |                                       |                   |             |                   |                |                                  |

# FIELD BOREHOLE LOG

Project Name :GTI work for JPR Metro Ph-II, Prahladpura to Todi Mod (Total approximate length -42.8 km)Client :Delhi Metro Rail Corporation Ltd

|                                    |                                 |                        |
|------------------------------------|---------------------------------|------------------------|
| BH Location/Chainage :             | Northing :2983536 m             | Easting :576533 m      |
| Reduced Level (m):( )-             | BH. No. :BH-353                 | BH Depth (m):50        |
| Proposed/Existing Structure :P-999 | Water Table (m):Not encountered | Inclination : Vertical |
| Boring type :Rotary                | Dia. of Boring :150/76 mm       | Depth of Casing (m) :- |
| Date of Start :21-08-2026          | Date of Completion :22-08-2026  |                        |

| Depth (m) | Sample & In-Situ Test Depth (m) | Sample Type | SPT N Value | Strata Description                    | IS Classification | Graphic Log | Core Recovery (%) | RQD (%)        | (Depth v/s SPT N Value)          |
|-----------|---------------------------------|-------------|-------------|---------------------------------------|-------------------|-------------|-------------------|----------------|----------------------------------|
| 40.0      |                                 |             |             |                                       |                   |             | 0 25 50 75 100    | 0 25 50 75 100 | 0 10 20 30 40 50 60 70 80 90 100 |
| 40.5      | 40.5                            | SPT-26      | 94          |                                       |                   |             |                   |                |                                  |
| 41.0      |                                 |             |             |                                       |                   |             |                   |                |                                  |
| 41.5      |                                 |             |             |                                       |                   |             |                   |                |                                  |
| 42.0      | 42                              | SPT-27      | 99          |                                       |                   |             |                   |                |                                  |
| 42.5      |                                 |             |             |                                       |                   |             |                   |                |                                  |
| 43.0      |                                 |             |             |                                       |                   |             |                   |                |                                  |
| 43.5      | 43.5                            | SPT-28      | >100        |                                       |                   |             |                   |                |                                  |
| 44.0      |                                 |             |             |                                       |                   |             |                   |                |                                  |
| 44.5      |                                 |             |             |                                       |                   |             |                   |                |                                  |
| 45.0      | 45                              | SPT-29      | >100        | Very Dense, Greyish Brown, Silty Sand | SM                |             |                   |                |                                  |
| 45.5      |                                 |             |             |                                       |                   |             |                   |                |                                  |
| 46.0      |                                 |             |             |                                       |                   |             |                   |                |                                  |
| 46.5      | 46.5                            | SPT-30      | >100        |                                       |                   |             |                   |                |                                  |
| 47.0      |                                 |             |             |                                       |                   |             |                   |                |                                  |
| 47.5      |                                 |             |             |                                       |                   |             |                   |                |                                  |
| 48.0      | 48                              | SPT-31      | >100        |                                       |                   |             |                   |                |                                  |
| 48.5      |                                 |             |             |                                       |                   |             |                   |                |                                  |
| 49.0      |                                 |             |             |                                       |                   |             |                   |                |                                  |
| 49.5      | 49.5                            | SPT-32      | >100        |                                       |                   |             |                   |                |                                  |
| 50.0      | 50                              |             |             |                                       |                   |             |                   |                |                                  |

# FIELD BOREHOLE LOG

Project Name : GTI work for JPR Metro Ph-II, Prahladpura to Todi Mod (Total approximate length -42.8 km) Client : Delhi Metro Rail Corporation Ltd

|                                      |                                  |                        |
|--------------------------------------|----------------------------------|------------------------|
| BH Location/Chainage :               | Northing : 2983650 m             | Easting : 576526 m     |
| Reduced Level (m):(+)-               | BH. No. : BH-354                 | BH Depth (m): 50       |
| Proposed/Existing Structure : P-1003 | Water Table (m): Not encountered | Inclination : Vertical |
| Boring type : Rotary                 | Dia. of Boring : 150/76 mm       | Depth of Casing (m) :- |
| Date of Start : 21-08-2026           | Date of Completion : 22-08-2026  |                        |

| Depth (m) | Sample & In-Situ Test Depth (m) | Sample Type | SPT N Value | Strata Description                 | IS Classification | Graphic Log | Core Recovery (%) | RQD (%)        | (Depth v/s SPT N Value)          |
|-----------|---------------------------------|-------------|-------------|------------------------------------|-------------------|-------------|-------------------|----------------|----------------------------------|
| 0.0       |                                 | DS-1        |             |                                    |                   |             | 0 25 50 75 100    | 0 25 50 75 100 | 0 10 20 30 40 50 60 70 80 90 100 |
| 0.5       |                                 |             |             |                                    |                   |             |                   |                |                                  |
| 1.0       |                                 |             |             |                                    |                   |             |                   |                |                                  |
| 1.5       |                                 |             |             | Filled up Soil                     | FILL              |             |                   |                |                                  |
| 2.0       |                                 |             |             |                                    |                   |             |                   |                |                                  |
| 2.5       | 2.5                             | UDS*        |             |                                    |                   |             |                   |                |                                  |
| 3.0       | 3                               | SPT-1       | 11          |                                    |                   |             |                   |                |                                  |
| 3.5       |                                 |             |             |                                    |                   |             |                   |                |                                  |
| 4.0       |                                 |             |             |                                    |                   |             |                   |                |                                  |
| 4.5       | 4.5                             | SPT-2       | 20          |                                    |                   |             |                   |                |                                  |
| 5.0       |                                 |             |             |                                    |                   |             |                   |                |                                  |
| 5.5       | 5.5                             | UDS*        |             |                                    |                   |             |                   |                |                                  |
| 6.0       | 6                               | SPT-3       | 22          |                                    |                   |             |                   |                |                                  |
| 6.5       |                                 |             |             | Medium Dense, Brownish, Silty Sand | SM                |             |                   |                |                                  |
| 7.0       |                                 |             |             |                                    |                   |             |                   |                |                                  |
| 7.5       | 7.5                             | SPT-4       | 27          |                                    |                   |             |                   |                |                                  |
| 8.0       |                                 |             |             |                                    |                   |             |                   |                |                                  |
| 8.5       | 8.5                             | UDS-1       |             |                                    |                   |             |                   |                |                                  |
| 9.0       | 9                               | SPT-5       | 29          |                                    |                   |             |                   |                |                                  |
| 9.5       |                                 |             |             |                                    |                   |             |                   |                |                                  |
| 10.0      |                                 |             |             |                                    |                   |             |                   |                |                                  |

UDS\*-UDS not recovered

# FIELD BOREHOLE LOG

Project Name : GTI work for JPR Metro Ph-II, Prahladpura to Todi Mod (Total approximate length -42.8 km) Client : Delhi Metro Rail Corporation Ltd

|                                      |                                  |                        |
|--------------------------------------|----------------------------------|------------------------|
| BH Location/Chainage :               | Northing : 2983650 m             | Easting : 576526 m     |
| Reduced Level (m):(+) -              | BH. No. : BH-354                 | BH Depth (m): 50       |
| Proposed/Existing Structure : P-1003 | Water Table (m): Not encountered | Inclination : Vertical |
| Boring type : Rotary                 | Dia. of Boring : 150/76 mm       | Depth of Casing (m) :- |
| Date of Start : 21-08-2026           | Date of Completion : 22-08-2026  |                        |

| Depth (m) | Sample & In-Situ Test Depth (m) | Sample Type | SPT N Value | Strata Description                  | IS Classification | Graphic Log | Core Recovery (%) | RQD (%)        | (Depth v/s SPT N Value)          |
|-----------|---------------------------------|-------------|-------------|-------------------------------------|-------------------|-------------|-------------------|----------------|----------------------------------|
| 10.0      |                                 |             |             |                                     |                   |             | 0 25 50 75 100    | 0 25 50 75 100 | 0 10 20 30 40 50 60 70 80 90 100 |
| 10.5      | 10.5                            | SPT-6       | 33          | Medium Dense, Brownish, Silty Sand  | SM                |             |                   |                |                                  |
| 11.0      |                                 |             |             |                                     |                   |             |                   |                |                                  |
| 11.5      |                                 |             |             |                                     |                   |             |                   |                |                                  |
| 12.0      | 12                              | SPT-7       | 36          |                                     |                   |             |                   |                |                                  |
| 12.5      |                                 |             |             |                                     |                   |             |                   |                |                                  |
| 13.0      |                                 |             |             |                                     |                   |             |                   |                |                                  |
| 13.5      | 13.5                            | SPT-8       | 40          |                                     |                   |             |                   |                |                                  |
| 14.0      |                                 |             |             |                                     |                   |             |                   |                |                                  |
| 14.5      |                                 |             |             |                                     |                   |             |                   |                |                                  |
| 15.0      | 15                              | SPT-9       | 39          | Dense, Brown to Greyish, Silty Sand | SM                |             |                   |                |                                  |
| 15.5      |                                 |             |             |                                     |                   |             |                   |                |                                  |
| 16.0      |                                 |             |             |                                     |                   |             |                   |                |                                  |
| 16.5      | 16.5                            | SPT-10      | 44          |                                     |                   |             |                   |                |                                  |
| 17.0      |                                 |             |             |                                     |                   |             |                   |                |                                  |
| 17.5      |                                 |             |             |                                     |                   |             |                   |                |                                  |
| 18.0      | 18                              | SPT-11      | 46          |                                     |                   |             |                   |                |                                  |
| 18.5      |                                 |             |             |                                     |                   |             |                   |                |                                  |
| 19.0      |                                 |             |             |                                     |                   |             |                   |                |                                  |
| 19.5      | 19.5                            | SPT-12      | 48          |                                     |                   |             |                   |                |                                  |
| 20.0      |                                 |             |             |                                     |                   |             |                   |                |                                  |

# FIELD BOREHOLE LOG

Project Name : GTI work for JPR Metro Ph-II, Prahladpura to Todi Mod (Total approximate length -42.8 km) Client : Delhi Metro Rail Corporation Ltd

|                                      |                                  |                        |
|--------------------------------------|----------------------------------|------------------------|
| BH Location/Chainage :               | Northing : 2983650 m             | Easting : 576526 m     |
| Reduced Level (m):(+)-               | BH. No. : BH-354                 | BH Depth (m): 50       |
| Proposed/Existing Structure : P-1003 | Water Table (m): Not encountered | Inclination : Vertical |
| Boring type : Rotary                 | Dia. of Boring : 150/76 mm       | Depth of Casing (m) :- |
| Date of Start : 21-08-2026           | Date of Completion : 22-08-2026  |                        |

| Depth (m) | Sample & In-Situ Test Depth (m) | Sample Type | SPT N Value | Strata Description                                | IS Classification | Graphic Log | Core Recovery (%) | RQD (%)        | (Depth v/s SPT N Value)          |
|-----------|---------------------------------|-------------|-------------|---------------------------------------------------|-------------------|-------------|-------------------|----------------|----------------------------------|
| 20.0      |                                 |             |             |                                                   |                   |             | 0 25 50 75 100    | 0 25 50 75 100 | 0 10 20 30 40 50 60 70 80 90 100 |
| 20.5      |                                 |             |             | Dense, Brown to Greyish, Silty Sand               | SM                |             |                   |                |                                  |
| 21.0      | 21                              | SPT-13      | 53          |                                                   |                   |             |                   |                |                                  |
| 21.5      |                                 |             |             |                                                   |                   |             |                   |                |                                  |
| 22.0      |                                 |             |             |                                                   |                   |             |                   |                |                                  |
| 22.5      | 22.5                            | SPT-14      | 54          |                                                   |                   |             |                   |                |                                  |
| 23.0      |                                 |             |             |                                                   |                   |             |                   |                |                                  |
| 23.5      |                                 |             |             |                                                   |                   |             |                   |                |                                  |
| 24.0      | 24                              | SPT-15      | 59          |                                                   |                   |             |                   |                |                                  |
| 24.5      |                                 |             |             |                                                   |                   |             |                   |                |                                  |
| 25.0      |                                 |             |             |                                                   |                   |             |                   |                |                                  |
| 25.5      | 25.5                            | SPT-16      | 62          | Very Dense, Greyish Brown, Silty Sand with Gravel | SM                |             |                   |                |                                  |
| 26.0      |                                 |             |             |                                                   |                   |             |                   |                |                                  |
| 26.5      |                                 |             |             |                                                   |                   |             |                   |                |                                  |
| 27.0      | 27                              | SPT-17      | 67          |                                                   |                   |             |                   |                |                                  |
| 27.5      |                                 |             |             |                                                   |                   |             |                   |                |                                  |
| 28.0      |                                 |             |             |                                                   |                   |             |                   |                |                                  |
| 28.5      | 28.5                            | SPT-18      | 70          |                                                   |                   |             |                   |                |                                  |
| 29.0      |                                 |             |             |                                                   |                   |             |                   |                |                                  |
| 29.5      |                                 |             |             |                                                   |                   |             |                   |                |                                  |
| 30.0      | 30                              | SPT-19      | 74          |                                                   |                   |             |                   |                |                                  |

UDS\*-UDS not recovered

# FIELD BOREHOLE LOG

Project Name : GTI work for JPR Metro Ph-II, Prahladpura to Todi Mod (Total approximate length -42.8 km) Client : Delhi Metro Rail Corporation Ltd

|                                      |                                  |                        |
|--------------------------------------|----------------------------------|------------------------|
| BH Location/Chainage :               | Northing : 2983650 m             | Easting : 576526 m     |
| Reduced Level (m):(+)-               | BH. No. : BH-354                 | BH Depth (m): 50       |
| Proposed/Existing Structure : P-1003 | Water Table (m): Not encountered | Inclination : Vertical |
| Boring type : Rotary                 | Dia. of Boring : 150/76 mm       | Depth of Casing (m) :- |
| Date of Start : 21-08-2026           | Date of Completion : 22-08-2026  |                        |

| Depth (m) | Sample & In-Situ Test Depth (m) | Sample Type | SPT N Value | Strata Description                                | IS Classification | Graphic Log | Core Recovery (%) | RQD (%)        | (Depth v/s SPT N Value)          |
|-----------|---------------------------------|-------------|-------------|---------------------------------------------------|-------------------|-------------|-------------------|----------------|----------------------------------|
| 30.0      |                                 |             |             |                                                   |                   |             | 0 25 50 75 100    | 0 25 50 75 100 | 0 10 20 30 40 50 60 70 80 90 100 |
| 30.5      |                                 |             |             |                                                   |                   |             |                   |                |                                  |
| 31.0      |                                 |             |             |                                                   |                   |             |                   |                |                                  |
| 31.5      | 31.5                            | SPT-20      | 76          |                                                   |                   |             |                   |                |                                  |
| 32.0      |                                 |             |             |                                                   |                   |             |                   |                |                                  |
| 32.5      |                                 |             |             |                                                   |                   |             |                   |                |                                  |
| 33.0      | 33                              | SPT-21      | 69          |                                                   |                   |             |                   |                |                                  |
| 33.5      |                                 |             |             |                                                   |                   |             |                   |                |                                  |
| 34.0      |                                 |             |             |                                                   |                   |             |                   |                |                                  |
| 34.5      | 34.5                            | SPT-22      | 73          |                                                   |                   |             |                   |                |                                  |
| 35.0      |                                 |             |             | Very Dense, Greyish Brown, Silty Sand with Gravel | SM                |             |                   |                |                                  |
| 35.5      |                                 |             |             |                                                   |                   |             |                   |                |                                  |
| 36.0      | 36                              | SPT-23      | 76          |                                                   |                   |             |                   |                |                                  |
| 36.5      |                                 |             |             |                                                   |                   |             |                   |                |                                  |
| 37.0      |                                 |             |             |                                                   |                   |             |                   |                |                                  |
| 37.5      | 37.5                            | SPT-24      | 80          |                                                   |                   |             |                   |                |                                  |
| 38.0      |                                 |             |             |                                                   |                   |             |                   |                |                                  |
| 38.5      |                                 |             |             |                                                   |                   |             |                   |                |                                  |
| 39.0      | 39                              | SPT-25      | 84          |                                                   |                   |             |                   |                |                                  |
| 39.5      |                                 |             |             |                                                   |                   |             |                   |                |                                  |
| 40.0      |                                 |             |             |                                                   |                   |             |                   |                |                                  |

# FIELD BOREHOLE LOG

Project Name : GTI work for JPR Metro Ph-II, Prahladpura to Todi Mod (Total approximate length -42.8 km) Client : Delhi Metro Rail Corporation Ltd

|                                      |                                  |                        |
|--------------------------------------|----------------------------------|------------------------|
| BH Location/Chainage :               | Northing : 2983650 m             | Easting : 576526 m     |
| Reduced Level (m):(+)-               | BH. No. : BH-354                 | BH Depth (m): 50       |
| Proposed/Existing Structure : P-1003 | Water Table (m): Not encountered | Inclination : Vertical |
| Boring type : Rotary                 | Dia. of Boring : 150/76 mm       | Depth of Casing (m) :- |
| Date of Start : 21-08-2026           | Date of Completion : 22-08-2026  |                        |

| Depth (m) | Sample & In-Situ Test Depth (m) | Sample Type | SPT N Value | Strata Description                                | IS Classification | Graphic Log | Core Recovery (%) | RQD (%)        | (Depth v/s SPT N Value)          |
|-----------|---------------------------------|-------------|-------------|---------------------------------------------------|-------------------|-------------|-------------------|----------------|----------------------------------|
| 40.0      |                                 |             |             |                                                   |                   |             | 0 25 50 75 100    | 0 25 50 75 100 | 0 10 20 30 40 50 60 70 80 90 100 |
| 40.5      | 40.5                            | SPT-26      | 92          |                                                   |                   |             |                   |                |                                  |
| 41.0      |                                 |             |             |                                                   |                   |             |                   |                |                                  |
| 41.5      |                                 |             |             |                                                   |                   |             |                   |                |                                  |
| 42.0      | 42                              | SPT-27      | 97          |                                                   |                   |             |                   |                |                                  |
| 42.5      |                                 |             |             |                                                   |                   |             |                   |                |                                  |
| 43.0      |                                 |             |             |                                                   |                   |             |                   |                |                                  |
| 43.5      | 43.5                            | SPT-28      | 99          |                                                   |                   |             |                   |                |                                  |
| 44.0      |                                 |             |             |                                                   |                   |             |                   |                |                                  |
| 44.5      |                                 |             |             |                                                   |                   |             |                   |                |                                  |
| 45.0      | 45                              | SPT-29      | >100        | Very Dense, Greyish Brown, Silty Sand with Gravel | SM                |             |                   |                |                                  |
| 45.5      |                                 |             |             |                                                   |                   |             |                   |                |                                  |
| 46.0      |                                 |             |             |                                                   |                   |             |                   |                |                                  |
| 46.5      | 46.5                            | SPT-30      | >100        |                                                   |                   |             |                   |                |                                  |
| 47.0      |                                 |             |             |                                                   |                   |             |                   |                |                                  |
| 47.5      |                                 |             |             |                                                   |                   |             |                   |                |                                  |
| 48.0      | 48                              | SPT-31      | >100        |                                                   |                   |             |                   |                |                                  |
| 48.5      |                                 |             |             |                                                   |                   |             |                   |                |                                  |
| 49.0      |                                 |             |             |                                                   |                   |             |                   |                |                                  |
| 49.5      | 49.5                            | SPT-32      | >100        |                                                   |                   |             |                   |                |                                  |
| 50.0      | 50                              |             |             |                                                   |                   |             |                   |                |                                  |

# FIELD BOREHOLE LOG

Project Name : GTI work for JPR Metro Ph-II, Prahladpura to Todi Mod (Total approximate length -42.8 km) Client : Delhi Metro Rail Corporation Ltd

|                                      |                                  |                        |
|--------------------------------------|----------------------------------|------------------------|
| BH Location/Chainage :               | Northing : 2983726 m             | Easting : 576526 m     |
| Reduced Level (m):(+)-               | BH. No. : BH-355                 | BH Depth (m): 50       |
| Proposed/Existing Structure : P-1006 | Water Table (m): Not encountered | Inclination : Vertical |
| Boring type : Rotary                 | Dia. of Boring : 150/76 mm       | Depth of Casing (m) :- |
| Date of Start : 19-08-2026           | Date of Completion : 20-08-2026  |                        |

| Depth (m) | Sample & In-Situ Test Depth (m) | Sample Type | SPT N Value | Strata Description                 | IS Classification | Graphic Log | Core Recovery (%) | RQD (%)        | (Depth v/s SPT N Value)          |
|-----------|---------------------------------|-------------|-------------|------------------------------------|-------------------|-------------|-------------------|----------------|----------------------------------|
| 0.0       |                                 | DS-1        |             |                                    |                   |             | 0 25 50 75 100    | 0 25 50 75 100 | 0 10 20 30 40 50 60 70 80 90 100 |
| 0.5       |                                 |             |             |                                    |                   |             |                   |                |                                  |
| 1.0       |                                 |             |             |                                    |                   |             |                   |                |                                  |
| 1.5       |                                 |             |             | Filled up Soil                     | FILL              |             |                   |                |                                  |
| 2.0       |                                 |             |             |                                    |                   |             |                   |                |                                  |
| 2.5       | 2.5                             | UDS*        |             |                                    |                   |             |                   |                |                                  |
| 3.0       | 3                               | SPT-1       | 14          |                                    |                   |             |                   |                |                                  |
| 3.5       |                                 |             |             |                                    |                   |             |                   |                |                                  |
| 4.0       |                                 |             |             |                                    |                   |             |                   |                |                                  |
| 4.5       | 4.5                             | SPT-2       | 19          |                                    |                   |             |                   |                |                                  |
| 5.0       |                                 |             |             |                                    |                   |             |                   |                |                                  |
| 5.5       | 5.5                             | UDS*        |             |                                    |                   |             |                   |                |                                  |
| 6.0       | 6                               | SPT-3       | 16          |                                    |                   |             |                   |                |                                  |
| 6.5       |                                 |             |             | Medium Dense, Brownish, Silty Sand | SM                |             |                   |                |                                  |
| 7.0       |                                 |             |             |                                    |                   |             |                   |                |                                  |
| 7.5       | 7.5                             | SPT-4       | 22          |                                    |                   |             |                   |                |                                  |
| 8.0       |                                 |             |             |                                    |                   |             |                   |                |                                  |
| 8.5       | 8.5                             | UDS-1       |             |                                    |                   |             |                   |                |                                  |
| 9.0       | 9                               | SPT-5       | 19          |                                    |                   |             |                   |                |                                  |
| 9.5       |                                 |             |             |                                    |                   |             |                   |                |                                  |
| 10.0      |                                 |             |             |                                    |                   |             |                   |                |                                  |

UDS\*-UDS not recovered

# FIELD BOREHOLE LOG

Project Name : GTI work for JPR Metro Ph-II, Prahladpura to Todi Mod (Total approximate length -42.8 km) Client : Delhi Metro Rail Corporation Ltd

|                                      |                                  |                        |
|--------------------------------------|----------------------------------|------------------------|
| BH Location/Chainage :               | Northing : 2983726 m             | Easting : 576526 m     |
| Reduced Level (m):(+) -              | BH. No. : BH-355                 | BH Depth (m): 50       |
| Proposed/Existing Structure : P-1006 | Water Table (m): Not encountered | Inclination : Vertical |
| Boring type : Rotary                 | Dia. of Boring : 150/76 mm       | Depth of Casing (m) :- |
| Date of Start : 19-08-2026           | Date of Completion : 20-08-2026  |                        |

| Depth (m) | Sample & In-Situ Test Depth (m) | Sample Type | SPT N Value | Strata Description                                | IS Classification | Graphic Log | Core Recovery (%) | RQD (%)        | (Depth v/s SPT N Value)          |
|-----------|---------------------------------|-------------|-------------|---------------------------------------------------|-------------------|-------------|-------------------|----------------|----------------------------------|
| 10.0      |                                 |             |             |                                                   |                   |             | 0 25 50 75 100    | 0 25 50 75 100 | 0 10 20 30 40 50 60 70 80 90 100 |
| 10.5      | 10.5                            | SPT-6       | 31          | Medium Dense, Brownish, Silty Sand                | SM                |             |                   |                |                                  |
| 11.0      |                                 |             |             |                                                   |                   |             |                   |                |                                  |
| 11.5      |                                 |             |             |                                                   |                   |             |                   |                |                                  |
| 12.0      | 12                              | SPT-7       | 38          |                                                   |                   |             |                   |                |                                  |
| 12.5      |                                 |             |             |                                                   |                   |             |                   |                |                                  |
| 13.0      |                                 |             |             |                                                   |                   |             |                   |                |                                  |
| 13.5      | 13.5                            | SPT-8       | 36          |                                                   |                   |             |                   |                |                                  |
| 14.0      |                                 |             |             |                                                   |                   |             |                   |                |                                  |
| 14.5      |                                 |             |             |                                                   |                   |             |                   |                |                                  |
| 15.0      | 15                              | SPT-9       | 44          | Dense, Brown to Greyish, Silty Sand               | SM                |             |                   |                |                                  |
| 15.5      |                                 |             |             |                                                   |                   |             |                   |                |                                  |
| 16.0      |                                 |             |             |                                                   |                   |             |                   |                |                                  |
| 16.5      | 16.5                            | SPT-10      | 48          |                                                   |                   |             |                   |                |                                  |
| 17.0      |                                 |             |             |                                                   |                   |             |                   |                |                                  |
| 17.5      |                                 |             |             |                                                   |                   |             |                   |                |                                  |
| 18.0      | 18                              | SPT-11      | 49          |                                                   |                   |             |                   |                |                                  |
| 18.5      |                                 |             |             |                                                   |                   |             |                   |                |                                  |
| 19.0      |                                 |             |             |                                                   |                   |             |                   |                |                                  |
| 19.5      | 19.5                            | SPT-12      | 52          | Very Dense, Greyish Brown, Silty Sand with Gravel | SM                |             |                   |                |                                  |
| 20.0      |                                 |             |             |                                                   |                   |             |                   |                |                                  |

# FIELD BOREHOLE LOG

Project Name : GTI work for JPR Metro Ph-II, Prahladpura to Todi Mod (Total approximate length -42.8 km) Client : Delhi Metro Rail Corporation Ltd

|                                      |                                  |                        |
|--------------------------------------|----------------------------------|------------------------|
| BH Location/Chainage :               | Northing : 2983726 m             | Easting : 576526 m     |
| Reduced Level (m):(+)-               | BH. No. : BH-355                 | BH Depth (m): 50       |
| Proposed/Existing Structure : P-1006 | Water Table (m): Not encountered | Inclination : Vertical |
| Boring type : Rotary                 | Dia. of Boring : 150/76 mm       | Depth of Casing (m) :- |
| Date of Start : 19-08-2026           | Date of Completion : 20-08-2026  |                        |

| Depth (m) | Sample & In-Situ Test Depth (m) | Sample Type | SPT N Value | Strata Description                                | IS Classification | Graphic Log | Core Recovery (%) | RQD (%)        | (Depth v/s SPT N Value)          |
|-----------|---------------------------------|-------------|-------------|---------------------------------------------------|-------------------|-------------|-------------------|----------------|----------------------------------|
| 20.0      |                                 |             |             |                                                   |                   |             | 0 25 50 75 100    | 0 25 50 75 100 | 0 10 20 30 40 50 60 70 80 90 100 |
| 20.5      |                                 |             |             |                                                   |                   |             |                   |                |                                  |
| 21.0      | 21                              | SPT-13      | 59          |                                                   |                   |             |                   |                |                                  |
| 21.5      |                                 |             |             |                                                   |                   |             |                   |                |                                  |
| 22.0      |                                 |             |             |                                                   |                   |             |                   |                |                                  |
| 22.5      | 22.5                            | SPT-14      | 61          |                                                   |                   |             |                   |                |                                  |
| 23.0      |                                 |             |             |                                                   |                   |             |                   |                |                                  |
| 23.5      |                                 |             |             |                                                   |                   |             |                   |                |                                  |
| 24.0      | 24                              | SPT-15      | 69          |                                                   |                   |             |                   |                |                                  |
| 24.5      |                                 |             |             |                                                   |                   |             |                   |                |                                  |
| 25.0      |                                 |             |             | Very Dense, Greyish Brown, Silty Sand with Gravel | SM                |             |                   |                |                                  |
| 25.5      | 25.5                            | SPT-16      | 75          |                                                   |                   |             |                   |                |                                  |
| 26.0      |                                 |             |             |                                                   |                   |             |                   |                |                                  |
| 26.5      |                                 |             |             |                                                   |                   |             |                   |                |                                  |
| 27.0      | 27                              | SPT-17      | 82          |                                                   |                   |             |                   |                |                                  |
| 27.5      |                                 |             |             |                                                   |                   |             |                   |                |                                  |
| 28.0      |                                 |             |             |                                                   |                   |             |                   |                |                                  |
| 28.5      | 28.5                            | SPT-18      | 87          |                                                   |                   |             |                   |                |                                  |
| 29.0      |                                 |             |             |                                                   |                   |             |                   |                |                                  |
| 29.5      |                                 |             |             |                                                   |                   |             |                   |                |                                  |
| 30.0      | 30                              | SPT-19      | 93          |                                                   |                   |             |                   |                |                                  |

# FIELD BOREHOLE LOG

Project Name :GTI work for JPR Metro Ph-II, Prahladpura to Todi Mod (Total approximate length -42.8 km)Client :Delhi Metro Rail Corporation Ltd

|                                     |                                 |                        |
|-------------------------------------|---------------------------------|------------------------|
| BH Location/Chainage :              | Northing :2983726 m             | Easting :576526 m      |
| Reduced Level (m):(+-)              | BH. No. :BH-355                 | BH Depth (m):50        |
| Proposed/Existing Structure :P-1006 | Water Table (m):Not encountered | Inclination : Vertical |
| Boring type :Rotary                 | Dia. of Boring :150/76 mm       | Depth of Casing (m) :- |
| Date of Start :19-08-2026           | Date of Completion :20-08-2026  |                        |

| Depth (m) | Sample & In-Situ Test Depth (m) | Sample Type | SPT N Value | Strata Description                                | IS Classification | Graphic Log | Core Recovery (%) | RQD (%)        | (Depth v/s SPT N Value)          |
|-----------|---------------------------------|-------------|-------------|---------------------------------------------------|-------------------|-------------|-------------------|----------------|----------------------------------|
| 30.0      |                                 |             |             |                                                   |                   |             | 0 25 50 75 100    | 0 25 50 75 100 | 0 10 20 30 40 50 60 70 80 90 100 |
| 30.5      |                                 |             |             |                                                   |                   |             |                   |                |                                  |
| 31.0      |                                 |             |             |                                                   |                   |             |                   |                |                                  |
| 31.5      | 31.5                            | SPT-20      | 90          |                                                   |                   |             |                   |                |                                  |
| 32.0      |                                 |             |             |                                                   |                   |             |                   |                |                                  |
| 32.5      |                                 |             |             |                                                   |                   |             |                   |                |                                  |
| 33.0      | 33                              | SPT-21      | 83          |                                                   |                   |             |                   |                |                                  |
| 33.5      |                                 |             |             |                                                   |                   |             |                   |                |                                  |
| 34.0      |                                 |             |             |                                                   |                   |             |                   |                |                                  |
| 34.5      | 34.5                            | SPT-22      | 90          |                                                   |                   |             |                   |                |                                  |
| 35.0      |                                 |             |             | Very Dense, Greyish Brown, Silty Sand with Gravel | SM                |             |                   |                |                                  |
| 35.5      |                                 |             |             |                                                   |                   |             |                   |                |                                  |
| 36.0      | 36                              | SPT-23      | 92          |                                                   |                   |             |                   |                |                                  |
| 36.5      |                                 |             |             |                                                   |                   |             |                   |                |                                  |
| 37.0      |                                 |             |             |                                                   |                   |             |                   |                |                                  |
| 37.5      | 37.5                            | SPT-24      | 94          |                                                   |                   |             |                   |                |                                  |
| 38.0      |                                 |             |             |                                                   |                   |             |                   |                |                                  |
| 38.5      |                                 |             |             |                                                   |                   |             |                   |                |                                  |
| 39.0      | 39                              | SPT-25      | 96          |                                                   |                   |             |                   |                |                                  |
| 39.5      |                                 |             |             |                                                   |                   |             |                   |                |                                  |
| 40.0      |                                 |             |             |                                                   |                   |             |                   |                |                                  |

# FIELD BOREHOLE LOG

Project Name : GTI work for JPR Metro Ph-II, Prahladpura to Todi Mod (Total approximate length -42.8 km) Client : Delhi Metro Rail Corporation Ltd

|                                      |                                  |                        |
|--------------------------------------|----------------------------------|------------------------|
| BH Location/Chainage :               | Northing : 2983726 m             | Easting : 576526 m     |
| Reduced Level (m):(+)-               | BH. No. : BH-355                 | BH Depth (m): 50       |
| Proposed/Existing Structure : P-1006 | Water Table (m): Not encountered | Inclination : Vertical |
| Boring type : Rotary                 | Dia. of Boring : 150/76 mm       | Depth of Casing (m) :- |
| Date of Start : 19-08-2026           | Date of Completion : 20-08-2026  |                        |

| Depth (m) | Sample & In-Situ Test Depth (m) | Sample Type | SPT N Value | Strata Description                                | IS Classification | Graphic Log | Core Recovery (%) | RQD (%)        | (Depth v/s SPT N Value)          |
|-----------|---------------------------------|-------------|-------------|---------------------------------------------------|-------------------|-------------|-------------------|----------------|----------------------------------|
| 40.0      |                                 |             |             |                                                   |                   |             | 0 25 50 75 100    | 0 25 50 75 100 | 0 10 20 30 40 50 60 70 80 90 100 |
| 40.5      | 40.5                            | SPT-26      | 98          |                                                   |                   |             |                   |                |                                  |
| 41.0      |                                 |             |             |                                                   |                   |             |                   |                |                                  |
| 41.5      |                                 |             |             |                                                   |                   |             |                   |                |                                  |
| 42.0      | 42                              | SPT-27      | >100        |                                                   |                   |             |                   |                |                                  |
| 42.5      |                                 |             |             |                                                   |                   |             |                   |                |                                  |
| 43.0      |                                 |             |             |                                                   |                   |             |                   |                |                                  |
| 43.5      | 43.5                            | SPT-28      | >100        |                                                   |                   |             |                   |                |                                  |
| 44.0      |                                 |             |             |                                                   |                   |             |                   |                |                                  |
| 44.5      |                                 |             |             |                                                   |                   |             |                   |                |                                  |
| 45.0      | 45                              | SPT-29      | >100        | Very Dense, Greyish Brown, Silty Sand with Gravel | SM                |             |                   |                |                                  |
| 45.5      |                                 |             |             |                                                   |                   |             |                   |                |                                  |
| 46.0      |                                 |             |             |                                                   |                   |             |                   |                |                                  |
| 46.5      | 46.5                            | SPT-30      | >100        |                                                   |                   |             |                   |                |                                  |
| 47.0      |                                 |             |             |                                                   |                   |             |                   |                |                                  |
| 47.5      |                                 |             |             |                                                   |                   |             |                   |                |                                  |
| 48.0      | 48                              | SPT-31      | >100        |                                                   |                   |             |                   |                |                                  |
| 48.5      |                                 |             |             |                                                   |                   |             |                   |                |                                  |
| 49.0      |                                 |             |             |                                                   |                   |             |                   |                |                                  |
| 49.5      | 49.5                            | SPT-32      | >100        |                                                   |                   |             |                   |                |                                  |
| 50.0      | 50                              |             |             |                                                   |                   |             |                   |                |                                  |

# FIELD BOREHOLE LOG

Project Name : GTI work for JPR Metro Ph-II, Prahladpura to Todi Mod (Total approximate length -42.8 km) Client : Delhi Metro Rail Corporation Ltd

|                                      |                                  |                        |
|--------------------------------------|----------------------------------|------------------------|
| BH Location/Chainage :               | Northing : 2983843 m             | Easting : 576546 m     |
| Reduced Level (m):(+) -              | BH. No. : BH-356                 | BH Depth (m): 50       |
| Proposed/Existing Structure : P-1010 | Water Table (m): Not encountered | Inclination : Vertical |
| Boring type : Rotary                 | Dia. of Boring : 150/76 mm       | Depth of Casing (m) :- |
| Date of Start : 19-08-2026           | Date of Completion : 20-08-2026  |                        |

| Depth (m) | Sample & In-Situ Test Depth (m) | Sample Type | SPT N Value | Strata Description                  | IS Classification | Graphic Log | Core Recovery (%) | RQD (%)        | (Depth v/s SPT N Value)          |
|-----------|---------------------------------|-------------|-------------|-------------------------------------|-------------------|-------------|-------------------|----------------|----------------------------------|
| 0.0       |                                 | DS-1        |             |                                     |                   |             | 0 25 50 75 100    | 0 25 50 75 100 | 0 10 20 30 40 50 60 70 80 90 100 |
| 0.5       |                                 |             |             |                                     |                   |             |                   |                |                                  |
| 1.0       |                                 |             |             |                                     |                   |             |                   |                |                                  |
| 1.5       |                                 |             |             | Filled up Soil                      | FILL              |             |                   |                |                                  |
| 2.0       |                                 |             |             |                                     |                   |             |                   |                |                                  |
| 2.5       | 2.5                             | UDS*        |             |                                     |                   |             |                   |                |                                  |
| 3.0       | 3                               | SPT-1       | 17          |                                     |                   |             |                   |                |                                  |
| 3.5       |                                 |             |             |                                     |                   |             |                   |                |                                  |
| 4.0       |                                 |             |             |                                     |                   |             |                   |                |                                  |
| 4.5       | 4.5                             | SPT-2       | 23          |                                     |                   |             |                   |                |                                  |
| 5.0       |                                 |             |             |                                     |                   |             |                   |                |                                  |
| 5.5       | 5.5                             | UDS*        |             |                                     |                   |             |                   |                |                                  |
| 6.0       | 6                               | SPT-3       | 26          | Medium Dense, Brownish, Silty Sand  | SM                |             |                   |                |                                  |
| 6.5       |                                 |             |             |                                     |                   |             |                   |                |                                  |
| 7.0       |                                 |             |             |                                     |                   |             |                   |                |                                  |
| 7.5       | 7.5                             | SPT-4       | 28          |                                     |                   |             |                   |                |                                  |
| 8.0       |                                 |             |             |                                     |                   |             |                   |                |                                  |
| 8.5       | 8.5                             | UDS-1       |             |                                     |                   |             |                   |                |                                  |
| 9.0       | 9                               | SPT-5       | 31          |                                     |                   |             |                   |                |                                  |
| 9.5       |                                 |             |             | Dense, Brown to Greyish, Silty Sand | SM                |             |                   |                |                                  |
| 10.0      |                                 |             |             |                                     |                   |             |                   |                |                                  |

UDS\*-UDS not recovered

# FIELD BOREHOLE LOG

Project Name : GTI work for JPR Metro Ph-II, Prahladpura to Todi Mod (Total approximate length -42.8 km) Client : Delhi Metro Rail Corporation Ltd

|                                      |                                  |                        |
|--------------------------------------|----------------------------------|------------------------|
| BH Location/Chainage :               | Northing : 2983843 m             | Easting : 576546 m     |
| Reduced Level (m):(+) -              | BH. No. : BH-356                 | BH Depth (m): 50       |
| Proposed/Existing Structure : P-1010 | Water Table (m): Not encountered | Inclination : Vertical |
| Boring type : Rotary                 | Dia. of Boring : 150/76 mm       | Depth of Casing (m) :- |
| Date of Start : 19-08-2026           | Date of Completion : 20-08-2026  |                        |

| Depth (m) | Sample & In-Situ Test Depth (m) | Sample Type | SPT N Value | Strata Description                  | IS Classification | Graphic Log | Core Recovery (%) | RQD (%)        | (Depth v/s SPT N Value)          |
|-----------|---------------------------------|-------------|-------------|-------------------------------------|-------------------|-------------|-------------------|----------------|----------------------------------|
| 10.0      |                                 |             |             |                                     |                   |             | 0 25 50 75 100    | 0 25 50 75 100 | 0 10 20 30 40 50 60 70 80 90 100 |
| 10.5      | 10.5                            | SPT-6       | 33          |                                     |                   |             |                   |                |                                  |
| 11.0      |                                 |             |             |                                     |                   |             |                   |                |                                  |
| 11.5      |                                 |             |             |                                     |                   |             |                   |                |                                  |
| 12.0      | 12                              | SPT-7       | 35          |                                     |                   |             |                   |                |                                  |
| 12.5      |                                 |             |             |                                     |                   |             |                   |                |                                  |
| 13.0      |                                 |             |             |                                     |                   |             |                   |                |                                  |
| 13.5      | 13.5                            | SPT-8       | 34          |                                     |                   |             |                   |                |                                  |
| 14.0      |                                 |             |             |                                     |                   |             |                   |                |                                  |
| 14.5      |                                 |             |             |                                     |                   |             |                   |                |                                  |
| 15.0      | 15                              | SPT-9       | 36          | Dense, Brown to Greyish, Silty Sand | SM                |             |                   |                |                                  |
| 15.5      |                                 |             |             |                                     |                   |             |                   |                |                                  |
| 16.0      |                                 |             |             |                                     |                   |             |                   |                |                                  |
| 16.5      | 16.5                            | SPT-10      | 40          |                                     |                   |             |                   |                |                                  |
| 17.0      |                                 |             |             |                                     |                   |             |                   |                |                                  |
| 17.5      |                                 |             |             |                                     |                   |             |                   |                |                                  |
| 18.0      | 18                              | SPT-11      | 41          |                                     |                   |             |                   |                |                                  |
| 18.5      |                                 |             |             |                                     |                   |             |                   |                |                                  |
| 19.0      |                                 |             |             |                                     |                   |             |                   |                |                                  |
| 19.5      | 19.5                            | SPT-12      | 46          |                                     |                   |             |                   |                |                                  |
| 20.0      |                                 |             |             |                                     |                   |             |                   |                |                                  |

# FIELD BOREHOLE LOG

Project Name :GTI work for JPR Metro Ph-II, Prahladpura to Todi Mod (Total approximate length -42.8 km)Client :Delhi Metro Rail Corporation Ltd

|                                     |                                 |                        |
|-------------------------------------|---------------------------------|------------------------|
| BH Location/Chainage :              | Northing :2983843 m             | Easting :576546 m      |
| Reduced Level (m):(+) -             | BH. No. :BH-356                 | BH Depth (m):50        |
| Proposed/Existing Structure :P-1010 | Water Table (m):Not encountered | Inclination : Vertical |
| Boring type :Rotary                 | Dia. of Boring :150/76 mm       | Depth of Casing (m) :- |
| Date of Start :19-08-2026           | Date of Completion :20-08-2026  |                        |

| Depth (m) | Sample & In-Situ Test Depth (m) | Sample Type | SPT N Value | Strata Description                                | IS Classification | Graphic Log | Core Recovery (%) | RQD (%)        | (Depth v/s SPT N Value)          |
|-----------|---------------------------------|-------------|-------------|---------------------------------------------------|-------------------|-------------|-------------------|----------------|----------------------------------|
| 20.0      |                                 |             |             |                                                   |                   |             | 0 25 50 75 100    | 0 25 50 75 100 | 0 10 20 30 40 50 60 70 80 90 100 |
| 20.5      |                                 |             |             | Dense, Brown to Greyish, Silty Sand               | SM                |             |                   |                |                                  |
| 21.0      | 21                              | SPT-13      | 50          |                                                   |                   |             |                   |                |                                  |
| 21.5      |                                 |             |             |                                                   |                   |             |                   |                |                                  |
| 22.0      |                                 |             |             |                                                   |                   |             |                   |                |                                  |
| 22.5      | 22.5                            | SPT-14      | 53          |                                                   |                   |             |                   |                |                                  |
| 23.0      |                                 |             |             |                                                   |                   |             |                   |                |                                  |
| 23.5      |                                 |             |             |                                                   |                   |             |                   |                |                                  |
| 24.0      | 24                              | SPT-15      | 56          |                                                   |                   |             |                   |                |                                  |
| 24.5      |                                 |             |             |                                                   |                   |             |                   |                |                                  |
| 25.0      |                                 |             |             |                                                   |                   |             |                   |                |                                  |
| 25.5      | 25.5                            | SPT-16      | 58          | Very Dense, Greyish Brown, Silty Sand with Gravel | SM                |             |                   |                |                                  |
| 26.0      |                                 |             |             |                                                   |                   |             |                   |                |                                  |
| 26.5      |                                 |             |             |                                                   |                   |             |                   |                |                                  |
| 27.0      | 27                              | SPT-17      | 62          |                                                   |                   |             |                   |                |                                  |
| 27.5      |                                 |             |             |                                                   |                   |             |                   |                |                                  |
| 28.0      |                                 |             |             |                                                   |                   |             |                   |                |                                  |
| 28.5      | 28.5                            | SPT-18      | 64          |                                                   |                   |             |                   |                |                                  |
| 29.0      |                                 |             |             |                                                   |                   |             |                   |                |                                  |
| 29.5      |                                 |             |             |                                                   |                   |             |                   |                |                                  |
| 30.0      | 30                              | SPT-19      | 70          |                                                   |                   |             |                   |                |                                  |

# FIELD BOREHOLE LOG

Project Name : GTI work for JPR Metro Ph-II, Prahladpura to Todi Mod (Total approximate length -42.8 km) Client : Delhi Metro Rail Corporation Ltd

|                                      |                                  |                        |
|--------------------------------------|----------------------------------|------------------------|
| BH Location/Chainage :               | Northing : 2983843 m             | Easting : 576546 m     |
| Reduced Level (m): (+)-              | BH. No. : BH-356                 | BH Depth (m): 50       |
| Proposed/Existing Structure : P-1010 | Water Table (m): Not encountered | Inclination : Vertical |
| Boring type : Rotary                 | Dia. of Boring : 150/76 mm       | Depth of Casing (m) :- |
| Date of Start : 19-08-2026           | Date of Completion : 20-08-2026  |                        |

| Depth (m) | Sample & In-Situ Test Depth (m) | Sample Type | SPT N Value | Strata Description                                | IS Classification | Graphic Log | Core Recovery (%) | RQD (%)        | (Depth v/s SPT N Value)          |
|-----------|---------------------------------|-------------|-------------|---------------------------------------------------|-------------------|-------------|-------------------|----------------|----------------------------------|
| 30.0      |                                 |             |             |                                                   |                   |             | 0 25 50 75 100    | 0 25 50 75 100 | 0 10 20 30 40 50 60 70 80 90 100 |
| 30.5      |                                 |             |             |                                                   |                   |             |                   |                |                                  |
| 31.0      |                                 |             |             |                                                   |                   |             |                   |                |                                  |
| 31.5      | 31.5                            | SPT-20      | 73          |                                                   |                   |             |                   |                |                                  |
| 32.0      |                                 |             |             |                                                   |                   |             |                   |                |                                  |
| 32.5      |                                 |             |             |                                                   |                   |             |                   |                |                                  |
| 33.0      | 33                              | SPT-21      | 76          |                                                   |                   |             |                   |                |                                  |
| 33.5      |                                 |             |             |                                                   |                   |             |                   |                |                                  |
| 34.0      |                                 |             |             |                                                   |                   |             |                   |                |                                  |
| 34.5      | 34.5                            | SPT-22      | 79          |                                                   |                   |             |                   |                |                                  |
| 35.0      |                                 |             |             | Very Dense, Greyish Brown, Silty Sand with Gravel | SM                |             |                   |                |                                  |
| 35.5      |                                 |             |             |                                                   |                   |             |                   |                |                                  |
| 36.0      | 36                              | SPT-23      | 82          |                                                   |                   |             |                   |                |                                  |
| 36.5      |                                 |             |             |                                                   |                   |             |                   |                |                                  |
| 37.0      |                                 |             |             |                                                   |                   |             |                   |                |                                  |
| 37.5      | 37.5                            | SPT-24      | 85          |                                                   |                   |             |                   |                |                                  |
| 38.0      |                                 |             |             |                                                   |                   |             |                   |                |                                  |
| 38.5      |                                 |             |             |                                                   |                   |             |                   |                |                                  |
| 39.0      | 39                              | SPT-25      | 88          |                                                   |                   |             |                   |                |                                  |
| 39.5      |                                 |             |             |                                                   |                   |             |                   |                |                                  |
| 40.0      |                                 |             |             |                                                   |                   |             |                   |                |                                  |

# FIELD BOREHOLE LOG

Project Name : GTI work for JPR Metro Ph-II, Prahladpura to Todi Mod (Total approximate length -42.8 km) Client : Delhi Metro Rail Corporation Ltd

|                                      |                                  |                        |
|--------------------------------------|----------------------------------|------------------------|
| BH Location/Chainage :               | Northing : 2983843 m             | Easting : 576546 m     |
| Reduced Level (m):(+) -              | BH. No. : BH-356                 | BH Depth (m): 50       |
| Proposed/Existing Structure : P-1010 | Water Table (m): Not encountered | Inclination : Vertical |
| Boring type : Rotary                 | Dia. of Boring : 150/76 mm       | Depth of Casing (m) :- |
| Date of Start : 19-08-2026           | Date of Completion : 20-08-2026  |                        |

| Depth (m) | Sample & In-Situ Test Depth (m) | Sample Type | SPT N Value | Strata Description                                | IS Classification | Graphic Log | Core Recovery (%) | RQD (%)        | (Depth v/s SPT N Value)          |
|-----------|---------------------------------|-------------|-------------|---------------------------------------------------|-------------------|-------------|-------------------|----------------|----------------------------------|
| 40.0      |                                 |             |             |                                                   |                   |             | 0 25 50 75 100    | 0 25 50 75 100 | 0 10 20 30 40 50 60 70 80 90 100 |
| 40.5      | 40.5                            | SPT-26      | 92          |                                                   |                   |             |                   |                |                                  |
| 41.0      |                                 |             |             |                                                   |                   |             |                   |                |                                  |
| 41.5      |                                 |             |             |                                                   |                   |             |                   |                |                                  |
| 42.0      | 42                              | SPT-27      | 97          |                                                   |                   |             |                   |                |                                  |
| 42.5      |                                 |             |             |                                                   |                   |             |                   |                |                                  |
| 43.0      |                                 |             |             |                                                   |                   |             |                   |                |                                  |
| 43.5      | 43.5                            | SPT-28      | 99          |                                                   |                   |             |                   |                |                                  |
| 44.0      |                                 |             |             |                                                   |                   |             |                   |                |                                  |
| 44.5      |                                 |             |             |                                                   |                   |             |                   |                |                                  |
| 45.0      | 45                              | SPT-29      | >100        | Very Dense, Greyish Brown, Silty Sand with Gravel | SM                |             |                   |                |                                  |
| 45.5      |                                 |             |             |                                                   |                   |             |                   |                |                                  |
| 46.0      |                                 |             |             |                                                   |                   |             |                   |                |                                  |
| 46.5      | 46.5                            | SPT-30      | >100        |                                                   |                   |             |                   |                |                                  |
| 47.0      |                                 |             |             |                                                   |                   |             |                   |                |                                  |
| 47.5      |                                 |             |             |                                                   |                   |             |                   |                |                                  |
| 48.0      | 48                              | SPT-31      | >100        |                                                   |                   |             |                   |                |                                  |
| 48.5      |                                 |             |             |                                                   |                   |             |                   |                |                                  |
| 49.0      |                                 |             |             |                                                   |                   |             |                   |                |                                  |
| 49.5      | 49.5                            | SPT-32      | >100        |                                                   |                   |             |                   |                |                                  |
| 50.0      | 50                              |             |             |                                                   |                   |             |                   |                |                                  |

# FIELD BOREHOLE LOG

Project Name : GTI work for JPR Metro Ph-II, Prahladpura to Todi Mod (Total approximate length -42.8 km) Client : Delhi Metro Rail Corporation Ltd

|                                      |                                  |                        |
|--------------------------------------|----------------------------------|------------------------|
| BH Location/Chainage :               | Northing : 2983934 m             | Easting : 576579 m     |
| Reduced Level (m): (+)-              | BH. No. : BH-357                 | BH Depth (m): 50       |
| Proposed/Existing Structure : P-1013 | Water Table (m): Not encountered | Inclination : Vertical |
| Boring type : Rotary                 | Dia. of Boring : 150/76 mm       | Depth of Casing (m) :- |
| Date of Start : 18-08-2026           | Date of Completion : 19-08-2026  |                        |

| Depth (m) | Sample & In-Situ Test Depth (m) | Sample Type | SPT N Value | Strata Description                 | IS Classification | Graphic Log | Core Recovery (%) | RQD (%)        | (Depth v/s SPT N Value)          |
|-----------|---------------------------------|-------------|-------------|------------------------------------|-------------------|-------------|-------------------|----------------|----------------------------------|
| 0.0       |                                 | DS-1        |             |                                    |                   |             | 0 25 50 75 100    | 0 25 50 75 100 | 0 10 20 30 40 50 60 70 80 90 100 |
| 0.5       |                                 |             |             |                                    |                   |             |                   |                |                                  |
| 1.0       |                                 |             |             |                                    |                   |             |                   |                |                                  |
| 1.5       |                                 |             |             | Filled up Soil                     | FILL              |             |                   |                |                                  |
| 2.0       |                                 |             |             |                                    |                   |             |                   |                |                                  |
| 2.5       | 2.5                             | UDS*        |             |                                    |                   |             |                   |                |                                  |
| 3.0       | 3                               | SPT-1       | 11          |                                    |                   |             |                   |                |                                  |
| 3.5       |                                 |             |             |                                    |                   |             |                   |                |                                  |
| 4.0       |                                 |             |             |                                    |                   |             |                   |                |                                  |
| 4.5       | 4.5                             | SPT-2       | 15          |                                    |                   |             |                   |                |                                  |
| 5.0       |                                 |             |             |                                    |                   |             |                   |                |                                  |
| 5.5       | 5.5                             | UDS*        |             |                                    |                   |             |                   |                |                                  |
| 6.0       | 6                               | SPT-3       | 19          |                                    |                   |             |                   |                |                                  |
| 6.5       |                                 |             |             | Medium Dense, Brownish, Silty Sand | SM                |             |                   |                |                                  |
| 7.0       |                                 |             |             |                                    |                   |             |                   |                |                                  |
| 7.5       | 7.5                             | SPT-4       | 22          |                                    |                   |             |                   |                |                                  |
| 8.0       |                                 |             |             |                                    |                   |             |                   |                |                                  |
| 8.5       | 8.5                             | UDS-1       |             |                                    |                   |             |                   |                |                                  |
| 9.0       | 9                               | SPT-5       | 25          |                                    |                   |             |                   |                |                                  |
| 9.5       |                                 |             |             |                                    |                   |             |                   |                |                                  |
| 10.0      |                                 |             |             |                                    |                   |             |                   |                |                                  |

UDS\*-UDS not recovered

# FIELD BOREHOLE LOG

Project Name : GTI work for JPR Metro Ph-II, Prahladpura to Todi Mod (Total approximate length -42.8 km) Client : Delhi Metro Rail Corporation Ltd

|                                      |                                  |                        |
|--------------------------------------|----------------------------------|------------------------|
| BH Location/Chainage :               | Northing : 2983934 m             | Easting : 576579 m     |
| Reduced Level (m):(+) -              | BH. No. : BH-357                 | BH Depth (m): 50       |
| Proposed/Existing Structure : P-1013 | Water Table (m): Not encountered | Inclination : Vertical |
| Boring type : Rotary                 | Dia. of Boring : 150/76 mm       | Depth of Casing (m) :- |
| Date of Start : 18-08-2026           | Date of Completion : 19-08-2026  |                        |

| Depth (m) | Sample & In-Situ Test Depth (m) | Sample Type | SPT N Value | Strata Description                  | IS Classification | Graphic Log | Core Recovery (%) | RQD (%)        | (Depth v/s SPT N Value)          |
|-----------|---------------------------------|-------------|-------------|-------------------------------------|-------------------|-------------|-------------------|----------------|----------------------------------|
| 10.0      |                                 |             |             |                                     |                   |             | 0 25 50 75 100    | 0 25 50 75 100 | 0 10 20 30 40 50 60 70 80 90 100 |
| 10.5      | 10.5                            | SPT-6       | 29          | Medium Dense, Brownish, Silty Sand  | SM                |             |                   |                |                                  |
| 11.0      |                                 |             |             |                                     |                   |             |                   |                |                                  |
| 11.5      |                                 |             |             |                                     |                   |             |                   |                |                                  |
| 12.0      | 12                              | SPT-7       | 30          |                                     |                   |             |                   |                |                                  |
| 12.5      |                                 |             |             | Dense, Brown to Greyish, Silty Sand | SM                |             |                   |                |                                  |
| 13.0      |                                 |             |             |                                     |                   |             |                   |                |                                  |
| 13.5      | 13.5                            | SPT-8       | 34          |                                     |                   |             |                   |                |                                  |
| 14.0      |                                 |             |             |                                     |                   |             |                   |                |                                  |
| 14.5      |                                 |             |             |                                     |                   |             |                   |                |                                  |
| 15.0      | 15                              | SPT-9       | 37          |                                     |                   |             |                   |                |                                  |
| 15.5      |                                 |             |             |                                     |                   |             |                   |                |                                  |
| 16.0      |                                 |             |             |                                     |                   |             |                   |                |                                  |
| 16.5      | 16.5                            | SPT-10      | 39          |                                     |                   |             |                   |                |                                  |
| 17.0      |                                 |             |             |                                     |                   |             |                   |                |                                  |
| 17.5      |                                 |             |             |                                     |                   |             |                   |                |                                  |
| 18.0      | 18                              | SPT-11      | 41          |                                     |                   |             |                   |                |                                  |
| 18.5      |                                 |             |             |                                     |                   |             |                   |                |                                  |
| 19.0      |                                 |             |             |                                     |                   |             |                   |                |                                  |
| 19.5      | 19.5                            | SPT-12      | 44          |                                     |                   |             |                   |                |                                  |
| 20.0      |                                 |             |             |                                     |                   |             |                   |                |                                  |

# FIELD BOREHOLE LOG

Project Name : GTI work for JPR Metro Ph-II, Prahladpura to Todi Mod (Total approximate length -42.8 km) Client : Delhi Metro Rail Corporation Ltd

|                                      |                                  |                        |
|--------------------------------------|----------------------------------|------------------------|
| BH Location/Chainage :               | Northing : 2983934 m             | Easting : 576579 m     |
| Reduced Level (m):(+)-               | BH. No. : BH-357                 | BH Depth (m): 50       |
| Proposed/Existing Structure : P-1013 | Water Table (m): Not encountered | Inclination : Vertical |
| Boring type : Rotary                 | Dia. of Boring : 150/76 mm       | Depth of Casing (m) :- |
| Date of Start : 18-08-2026           | Date of Completion : 19-08-2026  |                        |

| Depth (m) | Sample & In-Situ Test Depth (m) | Sample Type | SPT N Value | Strata Description                                | IS Classification | Graphic Log | Core Recovery (%) | RQD (%)        | (Depth v/s SPT N Value)          |
|-----------|---------------------------------|-------------|-------------|---------------------------------------------------|-------------------|-------------|-------------------|----------------|----------------------------------|
| 20.0      |                                 |             |             |                                                   |                   |             | 0 25 50 75 100    | 0 25 50 75 100 | 0 10 20 30 40 50 60 70 80 90 100 |
| 20.5      |                                 |             |             |                                                   |                   |             |                   |                |                                  |
| 21.0      | 21                              | SPT-13      | 47          |                                                   |                   |             |                   |                |                                  |
| 21.5      |                                 |             |             |                                                   |                   |             |                   |                |                                  |
| 22.0      |                                 |             |             | Dense, Brown to Greyish, Silty Sand               | SM                |             |                   |                |                                  |
| 22.5      | 22.5                            | SPT-14      | 49          |                                                   |                   |             |                   |                |                                  |
| 23.0      |                                 |             |             |                                                   |                   |             |                   |                |                                  |
| 23.5      |                                 |             |             |                                                   |                   |             |                   |                |                                  |
| 24.0      | 24                              | SPT-15      | 52          |                                                   |                   |             |                   |                |                                  |
| 24.5      |                                 |             |             |                                                   |                   |             |                   |                |                                  |
| 25.0      |                                 |             |             |                                                   |                   |             |                   |                |                                  |
| 25.5      | 25.5                            | SPT-16      | 55          |                                                   |                   |             |                   |                |                                  |
| 26.0      |                                 |             |             |                                                   |                   |             |                   |                |                                  |
| 26.5      |                                 |             |             |                                                   |                   |             |                   |                |                                  |
| 27.0      | 27                              | SPT-17      | 61          | Very Dense, Greyish Brown, Silty Sand with Gravel | SM                |             |                   |                |                                  |
| 27.5      |                                 |             |             |                                                   |                   |             |                   |                |                                  |
| 28.0      |                                 |             |             |                                                   |                   |             |                   |                |                                  |
| 28.5      | 28.5                            | SPT-18      | 63          |                                                   |                   |             |                   |                |                                  |
| 29.0      |                                 |             |             |                                                   |                   |             |                   |                |                                  |
| 29.5      |                                 |             |             |                                                   |                   |             |                   |                |                                  |
| 30.0      | 30                              | SPT-19      | 66          |                                                   |                   |             |                   |                |                                  |

UDS\*-UDS not recovered

# FIELD BOREHOLE LOG

Project Name : GTI work for JPR Metro Ph-II, Prahladpura to Todi Mod (Total approximate length -42.8 km) Client : Delhi Metro Rail Corporation Ltd

|                                      |                                  |                        |
|--------------------------------------|----------------------------------|------------------------|
| BH Location/Chainage :               | Northing : 2983934 m             | Easting : 576579 m     |
| Reduced Level (m):(+)-               | BH. No. : BH-357                 | BH Depth (m): 50       |
| Proposed/Existing Structure : P-1013 | Water Table (m): Not encountered | Inclination : Vertical |
| Boring type : Rotary                 | Dia. of Boring : 150/76 mm       | Depth of Casing (m) :- |
| Date of Start : 18-08-2026           | Date of Completion : 19-08-2026  |                        |

| Depth (m) | Sample & In-Situ Test Depth (m) | Sample Type | SPT N Value | Strata Description                                | IS Classification | Graphic Log | Core Recovery (%) | RQD (%)        | (Depth v/s SPT N Value)          |
|-----------|---------------------------------|-------------|-------------|---------------------------------------------------|-------------------|-------------|-------------------|----------------|----------------------------------|
| 30.0      |                                 |             |             |                                                   |                   |             | 0 25 50 75 100    | 0 25 50 75 100 | 0 10 20 30 40 50 60 70 80 90 100 |
| 30.5      |                                 |             |             |                                                   |                   |             |                   |                |                                  |
| 31.0      |                                 |             |             |                                                   |                   |             |                   |                |                                  |
| 31.5      | 31.5                            | SPT-20      | 69          |                                                   |                   |             |                   |                |                                  |
| 32.0      |                                 |             |             |                                                   |                   |             |                   |                |                                  |
| 32.5      |                                 |             |             |                                                   |                   |             |                   |                |                                  |
| 33.0      | 33                              | SPT-21      | 71          |                                                   |                   |             |                   |                |                                  |
| 33.5      |                                 |             |             |                                                   |                   |             |                   |                |                                  |
| 34.0      |                                 |             |             |                                                   |                   |             |                   |                |                                  |
| 34.5      | 34.5                            | SPT-22      | 75          |                                                   |                   |             |                   |                |                                  |
| 35.0      |                                 |             |             | Very Dense, Greyish Brown, Silty Sand with Gravel | SM                |             |                   |                |                                  |
| 35.5      |                                 |             |             |                                                   |                   |             |                   |                |                                  |
| 36.0      | 36                              | SPT-23      | 79          |                                                   |                   |             |                   |                |                                  |
| 36.5      |                                 |             |             |                                                   |                   |             |                   |                |                                  |
| 37.0      |                                 |             |             |                                                   |                   |             |                   |                |                                  |
| 37.5      | 37.5                            | SPT-24      | 84          |                                                   |                   |             |                   |                |                                  |
| 38.0      |                                 |             |             |                                                   |                   |             |                   |                |                                  |
| 38.5      |                                 |             |             |                                                   |                   |             |                   |                |                                  |
| 39.0      | 39                              | SPT-25      | 91          |                                                   |                   |             |                   |                |                                  |
| 39.5      |                                 |             |             |                                                   |                   |             |                   |                |                                  |
| 40.0      |                                 |             |             |                                                   |                   |             |                   |                |                                  |

# FIELD BOREHOLE LOG

Project Name : GTI work for JPR Metro Ph-II, Prahladpura to Todi Mod (Total approximate length -42.8 km) Client : Delhi Metro Rail Corporation Ltd

|                                      |                                  |                        |
|--------------------------------------|----------------------------------|------------------------|
| BH Location/Chainage :               | Northing : 2983934 m             | Easting : 576579 m     |
| Reduced Level (m):(+)-               | BH. No. : BH-357                 | BH Depth (m): 50       |
| Proposed/Existing Structure : P-1013 | Water Table (m): Not encountered | Inclination : Vertical |
| Boring type : Rotary                 | Dia. of Boring : 150/76 mm       | Depth of Casing (m) :- |
| Date of Start : 18-08-2026           | Date of Completion : 19-08-2026  |                        |

| Depth (m) | Sample & In-Situ Test Depth (m) | Sample Type | SPT N Value | Strata Description                                | IS Classification | Graphic Log | Core Recovery (%) | RQD (%)        | (Depth v/s SPT N Value)          |
|-----------|---------------------------------|-------------|-------------|---------------------------------------------------|-------------------|-------------|-------------------|----------------|----------------------------------|
| 40.0      |                                 |             |             |                                                   |                   |             | 0 25 50 75 100    | 0 25 50 75 100 | 0 10 20 30 40 50 60 70 80 90 100 |
| 40.5      | 40.5                            | SPT-26      | 94          |                                                   |                   |             |                   |                |                                  |
| 41.0      |                                 |             |             |                                                   |                   |             |                   |                |                                  |
| 41.5      |                                 |             |             |                                                   |                   |             |                   |                |                                  |
| 42.0      | 42                              | SPT-27      | 99          |                                                   |                   |             |                   |                |                                  |
| 42.5      |                                 |             |             |                                                   |                   |             |                   |                |                                  |
| 43.0      |                                 |             |             |                                                   |                   |             |                   |                |                                  |
| 43.5      | 43.5                            | SPT-28      | >100        |                                                   |                   |             |                   |                |                                  |
| 44.0      |                                 |             |             |                                                   |                   |             |                   |                |                                  |
| 44.5      |                                 |             |             |                                                   |                   |             |                   |                |                                  |
| 45.0      | 45                              | SPT-29      | >100        | Very Dense, Greyish Brown, Silty Sand with Gravel | SM                |             |                   |                |                                  |
| 45.5      |                                 |             |             |                                                   |                   |             |                   |                |                                  |
| 46.0      |                                 |             |             |                                                   |                   |             |                   |                |                                  |
| 46.5      | 46.5                            | SPT-30      | >100        |                                                   |                   |             |                   |                |                                  |
| 47.0      |                                 |             |             |                                                   |                   |             |                   |                |                                  |
| 47.5      |                                 |             |             |                                                   |                   |             |                   |                |                                  |
| 48.0      | 48                              | SPT-31      | >100        |                                                   |                   |             |                   |                |                                  |
| 48.5      |                                 |             |             |                                                   |                   |             |                   |                |                                  |
| 49.0      |                                 |             |             |                                                   |                   |             |                   |                |                                  |
| 49.5      | 49.5                            | SPT-32      | >100        |                                                   |                   |             |                   |                |                                  |
| 50.0      | 50                              |             |             |                                                   |                   |             |                   |                |                                  |

# FIELD BOREHOLE LOG

Project Name :GTI work for JPR Metro Ph-II, Prahladpura to Todi Mod (Total approximate length -42.8 km)Client :Delhi Metro Rail Corporation Ltd

|                                     |                                 |                        |
|-------------------------------------|---------------------------------|------------------------|
| BH Location/Chainage :              | Northing :2984014 m             | Easting :576606 m      |
| Reduced Level (m):(+) -             | BH. No. :BH-358                 | BH Depth (m):50        |
| Proposed/Existing Structure :P-1016 | Water Table (m):Not encountered | Inclination : Vertical |
| Boring type :Rotary                 | Dia. of Boring :150/76 mm       | Depth of Casing (m) :- |
| Date of Start :18-08-2026           | Date of Completion :19-08-2026  |                        |

| Depth (m) | Sample & In-Situ Test Depth (m) | Sample Type | SPT N Value | Strata Description                  | IS Classification | Graphic Log | Core Recovery (%) | RQD (%)        | (Depth v/s SPT N Value)          |
|-----------|---------------------------------|-------------|-------------|-------------------------------------|-------------------|-------------|-------------------|----------------|----------------------------------|
| 0.0       |                                 | DS-1        |             |                                     |                   |             | 0 25 50 75 100    | 0 25 50 75 100 | 0 10 20 30 40 50 60 70 80 90 100 |
| 0.5       |                                 |             |             |                                     |                   |             |                   |                |                                  |
| 1.0       |                                 |             |             |                                     |                   |             |                   |                |                                  |
| 1.5       |                                 |             |             | Filled up Soil                      | FILL              |             |                   |                |                                  |
| 2.0       |                                 |             |             |                                     |                   |             |                   |                |                                  |
| 2.5       | 2.5                             | UDS*        |             |                                     |                   |             |                   |                |                                  |
| 3.0       | 3                               | SPT-1       | 15          |                                     |                   |             |                   |                |                                  |
| 3.5       |                                 |             |             |                                     |                   |             |                   |                |                                  |
| 4.0       |                                 |             |             |                                     |                   |             |                   |                |                                  |
| 4.5       | 4.5                             | SPT-2       | 21          |                                     |                   |             |                   |                |                                  |
| 5.0       |                                 |             |             |                                     |                   |             |                   |                |                                  |
| 5.5       | 5.5                             | UDS*        |             | Medium Dense, Brownish, Silty Sand  | SM                |             |                   |                |                                  |
| 6.0       | 6                               | SPT-3       | 27          |                                     |                   |             |                   |                |                                  |
| 6.5       |                                 |             |             |                                     |                   |             |                   |                |                                  |
| 7.0       |                                 |             |             |                                     |                   |             |                   |                |                                  |
| 7.5       | 7.5                             | SPT-4       | 30          |                                     |                   |             |                   |                |                                  |
| 8.0       |                                 |             |             |                                     |                   |             |                   |                |                                  |
| 8.5       | 8.5                             | UDS-1       |             |                                     |                   |             |                   |                |                                  |
| 9.0       | 9                               | SPT-5       | 34          | Dense, Brown to Greyish, Silty Sand | SM                |             |                   |                |                                  |
| 9.5       |                                 |             |             |                                     |                   |             |                   |                |                                  |
| 10.0      |                                 |             |             |                                     |                   |             |                   |                |                                  |

UDS\*-UDS not recovered

# FIELD BOREHOLE LOG

Project Name : GTI work for JPR Metro Ph-II, Prahladpura to Todi Mod (Total approximate length -42.8 km) Client : Delhi Metro Rail Corporation Ltd

|                                      |                                  |                        |
|--------------------------------------|----------------------------------|------------------------|
| BH Location/Chainage :               | Northing : 2984014 m             | Easting : 576606 m     |
| Reduced Level (m):(+) -              | BH. No. : BH-358                 | BH Depth (m): 50       |
| Proposed/Existing Structure : P-1016 | Water Table (m): Not encountered | Inclination : Vertical |
| Boring type : Rotary                 | Dia. of Boring : 150/76 mm       | Depth of Casing (m) :- |
| Date of Start : 18-08-2026           | Date of Completion : 19-08-2026  |                        |

| Depth (m) | Sample & In-Situ Test Depth (m) | Sample Type | SPT N Value | Strata Description                                | IS Classification | Graphic Log | Core Recovery (%) | RQD (%)        | (Depth v/s SPT N Value)          |
|-----------|---------------------------------|-------------|-------------|---------------------------------------------------|-------------------|-------------|-------------------|----------------|----------------------------------|
| 10.0      |                                 |             |             |                                                   |                   |             | 0 25 50 75 100    | 0 25 50 75 100 | 0 10 20 30 40 50 60 70 80 90 100 |
| 10.5      | 10.5                            | SPT-6       | 38          |                                                   |                   |             |                   |                |                                  |
| 11.0      |                                 |             |             |                                                   |                   |             |                   |                |                                  |
| 11.5      |                                 |             |             |                                                   |                   |             |                   |                |                                  |
| 12.0      | 12                              | SPT-7       | 40          |                                                   |                   |             |                   |                |                                  |
| 12.5      |                                 |             |             |                                                   |                   |             |                   |                |                                  |
| 13.0      |                                 |             |             |                                                   |                   |             |                   |                |                                  |
| 13.5      | 13.5                            | SPT-8       | 42          |                                                   |                   |             |                   |                |                                  |
| 14.0      |                                 |             |             |                                                   |                   |             |                   |                |                                  |
| 14.5      |                                 |             |             |                                                   |                   |             |                   |                |                                  |
| 15.0      | 15                              | SPT-9       | 44          | Dense, Brown to Greyish, Silty Sand               | SM                |             |                   |                |                                  |
| 15.5      |                                 |             |             |                                                   |                   |             |                   |                |                                  |
| 16.0      |                                 |             |             |                                                   |                   |             |                   |                |                                  |
| 16.5      | 16.5                            | SPT-10      | 46          |                                                   |                   |             |                   |                |                                  |
| 17.0      |                                 |             |             |                                                   |                   |             |                   |                |                                  |
| 17.5      |                                 |             |             |                                                   |                   |             |                   |                |                                  |
| 18.0      | 18                              | SPT-11      | 50          |                                                   |                   |             |                   |                |                                  |
| 18.5      |                                 |             |             |                                                   |                   |             |                   |                |                                  |
| 19.0      |                                 |             |             |                                                   |                   |             |                   |                |                                  |
| 19.5      | 19.5                            | SPT-12      | 54          | Very Dense, Greyish Brown, Silty Sand with Gravel | SM                |             |                   |                |                                  |
| 20.0      |                                 |             |             |                                                   |                   |             |                   |                |                                  |

# FIELD BOREHOLE LOG

Project Name : GTI work for JPR Metro Ph-II, Prahladpura to Todi Mod (Total approximate length -42.8 km) Client : Delhi Metro Rail Corporation Ltd

|                                      |                                  |                        |
|--------------------------------------|----------------------------------|------------------------|
| BH Location/Chainage :               | Northing : 2984014 m             | Easting : 576606 m     |
| Reduced Level (m):(+)-               | BH. No. : BH-358                 | BH Depth (m): 50       |
| Proposed/Existing Structure : P-1016 | Water Table (m): Not encountered | Inclination : Vertical |
| Boring type : Rotary                 | Dia. of Boring : 150/76 mm       | Depth of Casing (m) :- |
| Date of Start : 18-08-2026           | Date of Completion : 19-08-2026  |                        |

| Depth (m) | Sample & In-Situ Test Depth (m) | Sample Type | SPT N Value | Strata Description                                | IS Classification | Graphic Log | Core Recovery (%) | RQD (%)        | (Depth v/s SPT N Value)          |
|-----------|---------------------------------|-------------|-------------|---------------------------------------------------|-------------------|-------------|-------------------|----------------|----------------------------------|
| 20.0      |                                 |             |             |                                                   |                   |             | 0 25 50 75 100    | 0 25 50 75 100 | 0 10 20 30 40 50 60 70 80 90 100 |
| 20.5      |                                 |             |             |                                                   |                   |             |                   |                |                                  |
| 21.0      | 21                              | SPT-13      | 58          |                                                   |                   |             |                   |                |                                  |
| 21.5      |                                 |             |             |                                                   |                   |             |                   |                |                                  |
| 22.0      |                                 |             |             |                                                   |                   |             |                   |                |                                  |
| 22.5      | 22.5                            | SPT-14      | 60          |                                                   |                   |             |                   |                |                                  |
| 23.0      |                                 |             |             |                                                   |                   |             |                   |                |                                  |
| 23.5      |                                 |             |             |                                                   |                   |             |                   |                |                                  |
| 24.0      | 24                              | SPT-15      | 66          |                                                   |                   |             |                   |                |                                  |
| 24.5      |                                 |             |             |                                                   |                   |             |                   |                |                                  |
| 25.0      |                                 |             |             | Very Dense, Greyish Brown, Silty Sand with Gravel | SM                |             |                   |                |                                  |
| 25.5      | 25.5                            | SPT-16      | 69          |                                                   |                   |             |                   |                |                                  |
| 26.0      |                                 |             |             |                                                   |                   |             |                   |                |                                  |
| 26.5      |                                 |             |             |                                                   |                   |             |                   |                |                                  |
| 27.0      | 27                              | SPT-17      | 74          |                                                   |                   |             |                   |                |                                  |
| 27.5      |                                 |             |             |                                                   |                   |             |                   |                |                                  |
| 28.0      |                                 |             |             |                                                   |                   |             |                   |                |                                  |
| 28.5      | 28.5                            | SPT-18      | 78          |                                                   |                   |             |                   |                |                                  |
| 29.0      |                                 |             |             |                                                   |                   |             |                   |                |                                  |
| 29.5      |                                 |             |             |                                                   |                   |             |                   |                |                                  |
| 30.0      | 30                              | SPT-19      | 82          |                                                   |                   |             |                   |                |                                  |

# FIELD BOREHOLE LOG

Project Name : GTI work for JPR Metro Ph-II, Prahladpura to Todi Mod (Total approximate length -42.8 km) Client : Delhi Metro Rail Corporation Ltd

|                                      |                                  |                        |
|--------------------------------------|----------------------------------|------------------------|
| BH Location/Chainage :               | Northing : 2984014 m             | Easting : 576606 m     |
| Reduced Level (m): (+)-              | BH. No. : BH-358                 | BH Depth (m): 50       |
| Proposed/Existing Structure : P-1016 | Water Table (m): Not encountered | Inclination : Vertical |
| Boring type : Rotary                 | Dia. of Boring : 150/76 mm       | Depth of Casing (m) :- |
| Date of Start : 18-08-2026           | Date of Completion : 19-08-2026  |                        |

| Depth (m) | Sample & In-Situ Test Depth (m) | Sample Type | SPT N Value | Strata Description                                | IS Classification | Graphic Log | Core Recovery (%) | RQD (%)        | (Depth v/s SPT N Value)          |
|-----------|---------------------------------|-------------|-------------|---------------------------------------------------|-------------------|-------------|-------------------|----------------|----------------------------------|
| 30.0      |                                 |             |             |                                                   |                   |             | 0 25 50 75 100    | 0 25 50 75 100 | 0 10 20 30 40 50 60 70 80 90 100 |
| 30.5      |                                 |             |             |                                                   |                   |             |                   |                |                                  |
| 31.0      |                                 |             |             |                                                   |                   |             |                   |                |                                  |
| 31.5      | 31.5                            | SPT-20      | 84          |                                                   |                   |             |                   |                |                                  |
| 32.0      |                                 |             |             |                                                   |                   |             |                   |                |                                  |
| 32.5      |                                 |             |             |                                                   |                   |             |                   |                |                                  |
| 33.0      | 33                              | SPT-21      | 87          |                                                   |                   |             |                   |                |                                  |
| 33.5      |                                 |             |             |                                                   |                   |             |                   |                |                                  |
| 34.0      |                                 |             |             |                                                   |                   |             |                   |                |                                  |
| 34.5      | 34.5                            | SPT-22      | 88          |                                                   |                   |             |                   |                |                                  |
| 35.0      |                                 |             |             | Very Dense, Greyish Brown, Silty Sand with Gravel | SM                |             |                   |                |                                  |
| 35.5      |                                 |             |             |                                                   |                   |             |                   |                |                                  |
| 36.0      | 36                              | SPT-23      | 89          |                                                   |                   |             |                   |                |                                  |
| 36.5      |                                 |             |             |                                                   |                   |             |                   |                |                                  |
| 37.0      |                                 |             |             |                                                   |                   |             |                   |                |                                  |
| 37.5      | 37.5                            | SPT-24      | 90          |                                                   |                   |             |                   |                |                                  |
| 38.0      |                                 |             |             |                                                   |                   |             |                   |                |                                  |
| 38.5      |                                 |             |             |                                                   |                   |             |                   |                |                                  |
| 39.0      | 39                              | SPT-25      | 93          |                                                   |                   |             |                   |                |                                  |
| 39.5      |                                 |             |             |                                                   |                   |             |                   |                |                                  |
| 40.0      |                                 |             |             |                                                   |                   |             |                   |                |                                  |

# FIELD BOREHOLE LOG

Project Name : GTI work for JPR Metro Ph-II, Prahladpura to Todi Mod (Total approximate length -42.8 km) Client : Delhi Metro Rail Corporation Ltd

|                                      |                                  |                        |
|--------------------------------------|----------------------------------|------------------------|
| BH Location/Chainage :               | Northing : 2984014 m             | Easting : 576606 m     |
| Reduced Level (m):(+)-               | BH. No. : BH-358                 | BH Depth (m): 50       |
| Proposed/Existing Structure : P-1016 | Water Table (m): Not encountered | Inclination : Vertical |
| Boring type : Rotary                 | Dia. of Boring : 150/76 mm       | Depth of Casing (m) :- |
| Date of Start : 18-08-2026           | Date of Completion : 19-08-2026  |                        |

| Depth (m) | Sample & In-Situ Test Depth (m) | Sample Type | SPT N Value | Strata Description                                | IS Classification | Graphic Log | Core Recovery (%) | RQD (%)        | (Depth v/s SPT N Value)          |
|-----------|---------------------------------|-------------|-------------|---------------------------------------------------|-------------------|-------------|-------------------|----------------|----------------------------------|
| 40.0      |                                 |             |             |                                                   |                   |             | 0 25 50 75 100    | 0 25 50 75 100 | 0 10 20 30 40 50 60 70 80 90 100 |
| 40.5      | 40.5                            | SPT-26      | 97          |                                                   |                   |             |                   |                |                                  |
| 41.0      |                                 |             |             |                                                   |                   |             |                   |                |                                  |
| 41.5      |                                 |             |             |                                                   |                   |             |                   |                |                                  |
| 42.0      | 42                              | SPT-27      | 99          |                                                   |                   |             |                   |                |                                  |
| 42.5      |                                 |             |             |                                                   |                   |             |                   |                |                                  |
| 43.0      |                                 |             |             |                                                   |                   |             |                   |                |                                  |
| 43.5      | 43.5                            | SPT-28      | >100        |                                                   |                   |             |                   |                |                                  |
| 44.0      |                                 |             |             |                                                   |                   |             |                   |                |                                  |
| 44.5      |                                 |             |             |                                                   |                   |             |                   |                |                                  |
| 45.0      | 45                              | SPT-29      | >100        | Very Dense, Greyish Brown, Silty Sand with Gravel | SM                |             |                   |                |                                  |
| 45.5      |                                 |             |             |                                                   |                   |             |                   |                |                                  |
| 46.0      |                                 |             |             |                                                   |                   |             |                   |                |                                  |
| 46.5      | 46.5                            | SPT-30      | >100        |                                                   |                   |             |                   |                |                                  |
| 47.0      |                                 |             |             |                                                   |                   |             |                   |                |                                  |
| 47.5      |                                 |             |             |                                                   |                   |             |                   |                |                                  |
| 48.0      | 48                              | SPT-31      | >100        |                                                   |                   |             |                   |                |                                  |
| 48.5      |                                 |             |             |                                                   |                   |             |                   |                |                                  |
| 49.0      |                                 |             |             |                                                   |                   |             |                   |                |                                  |
| 49.5      | 49.5                            | SPT-32      | >100        |                                                   |                   |             |                   |                |                                  |
| 50.0      | 50                              |             |             |                                                   |                   |             |                   |                |                                  |

# FIELD BOREHOLE LOG

Project Name : GTI work for JPR Metro Ph-II, Prahladpura to Todi Mod (Total approximate length -42.8 km) Client : Delhi Metro Rail Corporation Ltd

|                                |                                  |                        |
|--------------------------------|----------------------------------|------------------------|
| BH Location/Chainage :         | Northing : 2984105 m             | Easting : 576644 m     |
| Reduced Level (m): (+)-        | BH. No. : BH-359                 | BH Depth (m): 50       |
| Proposed/Existing Structure :- | Water Table (m): Not encountered | Inclination : Vertical |
| Boring type : Rotary           | Dia. of Boring : 150/76 mm       | Depth of Casing (m) :- |
| Date of Start : 16-08-2026     | Date of Completion : 17-08-2026  |                        |

| Depth (m) | Sample & In-Situ Test Depth (m) | Sample Type | SPT N Value | Strata Description                 | IS Classification | Graphic Log | Core Recovery (%) | RQD (%)        | (Depth v/s SPT N Value)          |
|-----------|---------------------------------|-------------|-------------|------------------------------------|-------------------|-------------|-------------------|----------------|----------------------------------|
| 0.0       |                                 | DS-1        |             |                                    |                   |             | 0 25 50 75 100    | 0 25 50 75 100 | 0 10 20 30 40 50 60 70 80 90 100 |
| 0.5       |                                 |             |             |                                    |                   |             |                   |                |                                  |
| 1.0       |                                 |             |             |                                    |                   |             |                   |                |                                  |
| 1.5       |                                 |             |             | Filled up Soil                     | FILL              |             |                   |                |                                  |
| 2.0       |                                 |             |             |                                    |                   |             |                   |                |                                  |
| 2.5       | 2.5                             | UDS*        |             |                                    |                   |             |                   |                |                                  |
| 3.0       | 3                               | SPT-1       | 20          |                                    |                   |             |                   |                |                                  |
| 3.5       |                                 |             |             |                                    |                   |             |                   |                |                                  |
| 4.0       |                                 |             |             |                                    |                   |             |                   |                |                                  |
| 4.5       | 4.5                             | SPT-2       | 24          |                                    |                   |             |                   |                |                                  |
| 5.0       |                                 |             |             |                                    |                   |             |                   |                |                                  |
| 5.5       | 5.5                             | UDS*        |             |                                    |                   |             |                   |                |                                  |
| 6.0       | 6                               | SPT-3       | 25          |                                    |                   |             |                   |                |                                  |
| 6.5       |                                 |             |             | Medium Dense, Brownish, Silty Sand | SM                |             |                   |                |                                  |
| 7.0       |                                 |             |             |                                    |                   |             |                   |                |                                  |
| 7.5       | 7.5                             | SPT-4       | 27          |                                    |                   |             |                   |                |                                  |
| 8.0       |                                 |             |             |                                    |                   |             |                   |                |                                  |
| 8.5       | 8.5                             | UDS-1       |             |                                    |                   |             |                   |                |                                  |
| 9.0       | 9                               | SPT-5       | 29          |                                    |                   |             |                   |                |                                  |
| 9.5       |                                 |             |             |                                    |                   |             |                   |                |                                  |
| 10.0      |                                 |             |             |                                    |                   |             |                   |                |                                  |

UDS\*-UDS not recovered

# FIELD BOREHOLE LOG

Project Name : GTI work for JPR Metro Ph-II, Prahladpura to Todi Mod (Total approximate length -42.8 km) Client : Delhi Metro Rail Corporation Ltd

|                                |                                  |                        |
|--------------------------------|----------------------------------|------------------------|
| BH Location/Chainage :         | Northing : 2984105 m             | Easting : 576644 m     |
| Reduced Level (m):(+) -        | BH. No. : BH-359                 | BH Depth (m): 50       |
| Proposed/Existing Structure :- | Water Table (m): Not encountered | Inclination : Vertical |
| Boring type : Rotary           | Dia. of Boring : 150/76 mm       | Depth of Casing (m) :- |
| Date of Start : 16-08-2026     | Date of Completion : 17-08-2026  |                        |

| Depth (m) | Sample & In-Situ Test Depth (m) | Sample Type | SPT N Value | Strata Description                  | IS Classification | Graphic Log | Core Recovery (%) | RQD (%)        | (Depth v/s SPT N Value)          |
|-----------|---------------------------------|-------------|-------------|-------------------------------------|-------------------|-------------|-------------------|----------------|----------------------------------|
| 10.0      |                                 |             |             |                                     |                   |             | 0 25 50 75 100    | 0 25 50 75 100 | 0 10 20 30 40 50 60 70 80 90 100 |
| 10.5      | 10.5                            | SPT-6       | 34          | Medium Dense, Brownish, Silty Sand  | SM                |             |                   |                |                                  |
| 11.0      |                                 |             |             |                                     |                   |             |                   |                |                                  |
| 11.5      |                                 |             |             |                                     |                   |             |                   |                |                                  |
| 12.0      | 12                              | SPT-7       | 33          |                                     |                   |             |                   |                |                                  |
| 12.5      |                                 |             |             |                                     |                   |             |                   |                |                                  |
| 13.0      |                                 |             |             |                                     |                   |             |                   |                |                                  |
| 13.5      | 13.5                            | SPT-8       | 30          |                                     |                   |             |                   |                |                                  |
| 14.0      |                                 |             |             |                                     |                   |             |                   |                |                                  |
| 14.5      |                                 |             |             |                                     |                   |             |                   |                |                                  |
| 15.0      | 15                              | SPT-9       | 35          | Dense, Brown to Greyish, Silty Sand | SM                |             |                   |                |                                  |
| 15.5      |                                 |             |             |                                     |                   |             |                   |                |                                  |
| 16.0      |                                 |             |             |                                     |                   |             |                   |                |                                  |
| 16.5      | 16.5                            | SPT-10      | 38          |                                     |                   |             |                   |                |                                  |
| 17.0      |                                 |             |             |                                     |                   |             |                   |                |                                  |
| 17.5      |                                 |             |             |                                     |                   |             |                   |                |                                  |
| 18.0      | 18                              | SPT-11      | 41          |                                     |                   |             |                   |                |                                  |
| 18.5      |                                 |             |             |                                     |                   |             |                   |                |                                  |
| 19.0      |                                 |             |             |                                     |                   |             |                   |                |                                  |
| 19.5      | 19.5                            | SPT-12      | 46          |                                     |                   |             |                   |                |                                  |
| 20.0      |                                 |             |             |                                     |                   |             |                   |                |                                  |

# FIELD BOREHOLE LOG

Project Name : GTI work for JPR Metro Ph-II, Prahladpura to Todi Mod (Total approximate length -42.8 km) Client : Delhi Metro Rail Corporation Ltd

|                                |                                  |                        |
|--------------------------------|----------------------------------|------------------------|
| BH Location/Chainage :         | Northing : 2984105 m             | Easting : 576644 m     |
| Reduced Level (m):(+)-         | BH. No. : BH-359                 | BH Depth (m): 50       |
| Proposed/Existing Structure :- | Water Table (m): Not encountered | Inclination : Vertical |
| Boring type : Rotary           | Dia. of Boring : 150/76 mm       | Depth of Casing (m) :- |
| Date of Start : 16-08-2026     | Date of Completion : 17-08-2026  |                        |

| Depth (m) | Sample & In-Situ Test Depth (m) | Sample Type | SPT N Value | Strata Description                                | IS Classification | Graphic Log | Core Recovery (%) | RQD (%)        | (Depth v/s SPT N Value)          |
|-----------|---------------------------------|-------------|-------------|---------------------------------------------------|-------------------|-------------|-------------------|----------------|----------------------------------|
| 20.0      |                                 |             |             |                                                   |                   |             | 0 25 50 75 100    | 0 25 50 75 100 | 0 10 20 30 40 50 60 70 80 90 100 |
| 20.5      |                                 |             |             |                                                   |                   |             |                   |                |                                  |
| 21.0      | 21                              | SPT-13      | 42          |                                                   |                   |             |                   |                |                                  |
| 21.5      |                                 |             |             |                                                   |                   |             |                   |                |                                  |
| 22.0      |                                 |             |             |                                                   |                   |             |                   |                |                                  |
| 22.5      | 22.5                            | SPT-14      | 48          | Dense, Brown to Greyish, Silty Sand               | SM                |             |                   |                |                                  |
| 23.0      |                                 |             |             |                                                   |                   |             |                   |                |                                  |
| 23.5      |                                 |             |             |                                                   |                   |             |                   |                |                                  |
| 24.0      | 24                              | SPT-15      | 45          |                                                   |                   |             |                   |                |                                  |
| 24.5      |                                 |             |             |                                                   |                   |             |                   |                |                                  |
| 25.0      |                                 |             |             |                                                   |                   |             |                   |                |                                  |
| 25.5      | 25.5                            | SPT-16      | 50          |                                                   |                   |             |                   |                |                                  |
| 26.0      |                                 |             |             |                                                   |                   |             |                   |                |                                  |
| 26.5      |                                 |             |             |                                                   |                   |             |                   |                |                                  |
| 27.0      | 27                              | SPT-17      | 53          |                                                   |                   |             |                   |                |                                  |
| 27.5      |                                 |             |             |                                                   |                   |             |                   |                |                                  |
| 28.0      |                                 |             |             | Very Dense, Greyish Brown, Silty Sand with Gravel | SM                |             |                   |                |                                  |
| 28.5      | 28.5                            | SPT-18      | 57          |                                                   |                   |             |                   |                |                                  |
| 29.0      |                                 |             |             |                                                   |                   |             |                   |                |                                  |
| 29.5      |                                 |             |             |                                                   |                   |             |                   |                |                                  |
| 30.0      | 30                              | SPT-19      | 51          |                                                   |                   |             |                   |                |                                  |

UDS\*-UDS not recovered

# FIELD BOREHOLE LOG

Project Name : GTI work for JPR Metro Ph-II, Prahladpura to Todi Mod (Total approximate length -42.8 km) Client : Delhi Metro Rail Corporation Ltd

|                                |                                  |                        |
|--------------------------------|----------------------------------|------------------------|
| BH Location/Chainage :         | Northing : 2984105 m             | Easting : 576644 m     |
| Reduced Level (m):(+)-         | BH. No. : BH-359                 | BH Depth (m): 50       |
| Proposed/Existing Structure :- | Water Table (m): Not encountered | Inclination : Vertical |
| Boring type : Rotary           | Dia. of Boring : 150/76 mm       | Depth of Casing (m) :- |
| Date of Start : 16-08-2026     | Date of Completion : 17-08-2026  |                        |

| Depth (m) | Sample & In-Situ Test Depth (m) | Sample Type | SPT N Value | Strata Description                                | IS Classification | Graphic Log | Core Recovery (%) | RQD (%)        | (Depth v/s SPT N Value)          |
|-----------|---------------------------------|-------------|-------------|---------------------------------------------------|-------------------|-------------|-------------------|----------------|----------------------------------|
| 30.0      |                                 |             |             |                                                   |                   |             | 0 25 50 75 100    | 0 25 50 75 100 | 0 10 20 30 40 50 60 70 80 90 100 |
| 30.5      |                                 |             |             |                                                   |                   |             |                   |                |                                  |
| 31.0      |                                 |             |             |                                                   |                   |             |                   |                |                                  |
| 31.5      | 31.5                            | SPT-20      | 55          |                                                   |                   |             |                   |                |                                  |
| 32.0      |                                 |             |             |                                                   |                   |             |                   |                |                                  |
| 32.5      |                                 |             |             |                                                   |                   |             |                   |                |                                  |
| 33.0      | 33                              | SPT-21      | 60          |                                                   |                   |             |                   |                |                                  |
| 33.5      |                                 |             |             |                                                   |                   |             |                   |                |                                  |
| 34.0      |                                 |             |             |                                                   |                   |             |                   |                |                                  |
| 34.5      | 34.5                            | SPT-22      | 69          |                                                   |                   |             |                   |                |                                  |
| 35.0      |                                 |             |             | Very Dense, Greyish Brown, Silty Sand with Gravel | SM                |             |                   |                |                                  |
| 35.5      |                                 |             |             |                                                   |                   |             |                   |                |                                  |
| 36.0      | 36                              | SPT-23      | 78          |                                                   |                   |             |                   |                |                                  |
| 36.5      |                                 |             |             |                                                   |                   |             |                   |                |                                  |
| 37.0      |                                 |             |             |                                                   |                   |             |                   |                |                                  |
| 37.5      | 37.5                            | SPT-24      | 87          |                                                   |                   |             |                   |                |                                  |
| 38.0      |                                 |             |             |                                                   |                   |             |                   |                |                                  |
| 38.5      |                                 |             |             |                                                   |                   |             |                   |                |                                  |
| 39.0      | 39                              | SPT-25      | 93          |                                                   |                   |             |                   |                |                                  |
| 39.5      |                                 |             |             |                                                   |                   |             |                   |                |                                  |
| 40.0      |                                 |             |             |                                                   |                   |             |                   |                |                                  |

# FIELD BOREHOLE LOG

Project Name : GTI work for JPR Metro Ph-II, Prahladpura to Todi Mod (Total approximate length -42.8 km) Client : Delhi Metro Rail Corporation Ltd

|                                |                                  |                        |
|--------------------------------|----------------------------------|------------------------|
| BH Location/Chainage :         | Northing : 2984105 m             | Easting : 576644 m     |
| Reduced Level (m):(+)-         | BH. No. : BH-359                 | BH Depth (m): 50       |
| Proposed/Existing Structure :- | Water Table (m): Not encountered | Inclination : Vertical |
| Boring type : Rotary           | Dia. of Boring : 150/76 mm       | Depth of Casing (m) :- |
| Date of Start : 16-08-2026     | Date of Completion : 17-08-2026  |                        |

| Depth (m) | Sample & In-Situ Test Depth (m) | Sample Type | SPT N Value | Strata Description                                | IS Classification | Graphic Log | Core Recovery (%) | RQD (%)        | (Depth v/s SPT N Value)          |
|-----------|---------------------------------|-------------|-------------|---------------------------------------------------|-------------------|-------------|-------------------|----------------|----------------------------------|
| 40.0      |                                 |             |             |                                                   |                   |             | 0 25 50 75 100    | 0 25 50 75 100 | 0 10 20 30 40 50 60 70 80 90 100 |
| 40.5      | 40.5                            | SPT-26      | 98          |                                                   |                   |             |                   |                |                                  |
| 41.0      |                                 |             |             |                                                   |                   |             |                   |                |                                  |
| 41.5      |                                 |             |             |                                                   |                   |             |                   |                |                                  |
| 42.0      | 42                              | SPT-27      | 99          |                                                   |                   |             |                   |                |                                  |
| 42.5      |                                 |             |             |                                                   |                   |             |                   |                |                                  |
| 43.0      |                                 |             |             |                                                   |                   |             |                   |                |                                  |
| 43.5      | 43.5                            | SPT-28      | >100        |                                                   |                   |             |                   |                |                                  |
| 44.0      |                                 |             |             |                                                   |                   |             |                   |                |                                  |
| 44.5      |                                 |             |             |                                                   |                   |             |                   |                |                                  |
| 45.0      | 45                              | SPT-29      | >100        | Very Dense, Greyish Brown, Silty Sand with Gravel | SM                |             |                   |                |                                  |
| 45.5      |                                 |             |             |                                                   |                   |             |                   |                |                                  |
| 46.0      |                                 |             |             |                                                   |                   |             |                   |                |                                  |
| 46.5      | 46.5                            | SPT-30      | >100        |                                                   |                   |             |                   |                |                                  |
| 47.0      |                                 |             |             |                                                   |                   |             |                   |                |                                  |
| 47.5      |                                 |             |             |                                                   |                   |             |                   |                |                                  |
| 48.0      | 48                              | SPT-31      | >100        |                                                   |                   |             |                   |                |                                  |
| 48.5      |                                 |             |             |                                                   |                   |             |                   |                |                                  |
| 49.0      |                                 |             |             |                                                   |                   |             |                   |                |                                  |
| 49.5      | 49.5                            | SPT-32      | >100        |                                                   |                   |             |                   |                |                                  |
| 50.0      | 50                              | SPT-33      | >100        |                                                   |                   |             |                   |                |                                  |

# FIELD BOREHOLE LOG

Project Name : GTI work for JPR Metro Ph-II, Prahladpura to Todi Mod (Total approximate length -42.8 km) Client : Delhi Metro Rail Corporation Ltd

|                                |                                  |                        |
|--------------------------------|----------------------------------|------------------------|
| BH Location/Chainage : 34+300  | Northing : 2984158 m             | Easting : 576658 m     |
| Reduced Level (m): (+)-        | BH. No. : BH-360                 | BH Depth (m): 50       |
| Proposed/Existing Structure :- | Water Table (m): Not Encountered | Inclination : Vertical |
| Boring type : Rotary           | Dia. of Boring : 150/76 mm       | Depth of Casing (m) :- |
| Date of Start : 15-08-2026     | Date of Completion : 16-08-2026  |                        |




| Depth (m) | Sample & In-Situ Test Depth (m) | Sample Type | SPT N Value | Strata Description                   | IS Classification | Graphic Log | Core Recovery (%) | RQD (%)        | (Depth v/s SPT N Value)          |
|-----------|---------------------------------|-------------|-------------|--------------------------------------|-------------------|-------------|-------------------|----------------|----------------------------------|
| 0.0       |                                 | DS-1        |             |                                      |                   |             | 0 25 50 75 100    | 0 25 50 75 100 | 0 10 20 30 40 50 60 70 80 90 100 |
| 0.5       |                                 |             |             |                                      |                   |             |                   |                |                                  |
| 1.0       |                                 |             |             |                                      |                   |             |                   |                |                                  |
| 1.5       |                                 |             |             | Filled Up soil consist of Silty Sand | FILL              |             |                   |                |                                  |
| 2.0       |                                 |             |             |                                      |                   |             |                   |                |                                  |
| 2.5       | 2.5                             | UDS*        |             |                                      |                   |             |                   |                |                                  |
| 3.0       | 3                               | SPT-1       | 17          |                                      |                   |             |                   |                |                                  |
| 3.5       |                                 |             |             |                                      |                   |             |                   |                |                                  |
| 4.0       |                                 |             |             |                                      |                   |             |                   |                |                                  |
| 4.5       | 4.5                             | SPT-2       | 22          |                                      |                   |             |                   |                |                                  |
| 5.0       |                                 |             |             |                                      |                   |             |                   |                |                                  |
| 5.5       | 5.5                             | UDS*        |             |                                      |                   |             |                   |                |                                  |
| 6.0       | 6                               | SPT-3       | 23          | Medium Dense, Brownish, Silty Sand   | SM                |             |                   |                |                                  |
| 6.5       |                                 |             |             |                                      |                   |             |                   |                |                                  |
| 7.0       |                                 |             |             |                                      |                   |             |                   |                |                                  |
| 7.5       | 7.5                             | SPT-4       | 26          |                                      |                   |             |                   |                |                                  |
| 8.0       |                                 |             |             |                                      |                   |             |                   |                |                                  |
| 8.5       | 8.5                             | UDS-1       |             |                                      |                   |             |                   |                |                                  |
| 9.0       | 9                               | SPT-5       | 29          |                                      |                   |             |                   |                |                                  |
| 9.5       |                                 |             |             |                                      |                   |             |                   |                |                                  |
| 10.0      |                                 |             |             |                                      |                   |             |                   |                |                                  |

UDS\*-UDS not recovered

# FIELD BOREHOLE LOG

Project Name : GTI work for JPR Metro Ph-II, Prahladpura to Todi Mod (Total approximate length -42.8 km) Client : Delhi Metro Rail Corporation Ltd

|                                |                                  |                        |
|--------------------------------|----------------------------------|------------------------|
| BH Location/Chainage : 34+300  | Northing : 2984158 m             | Easting : 576658 m     |
| Reduced Level (m):(+) -        | BH. No. : BH-360                 | BH Depth (m): 50       |
| Proposed/Existing Structure :- | Water Table (m): Not Encountered | Inclination : Vertical |
| Boring type : Rotary           | Dia. of Boring : 150/76 mm       | Depth of Casing (m) :- |
| Date of Start : 15-08-2026     | Date of Completion : 16-08-2026  |                        |
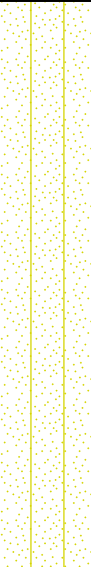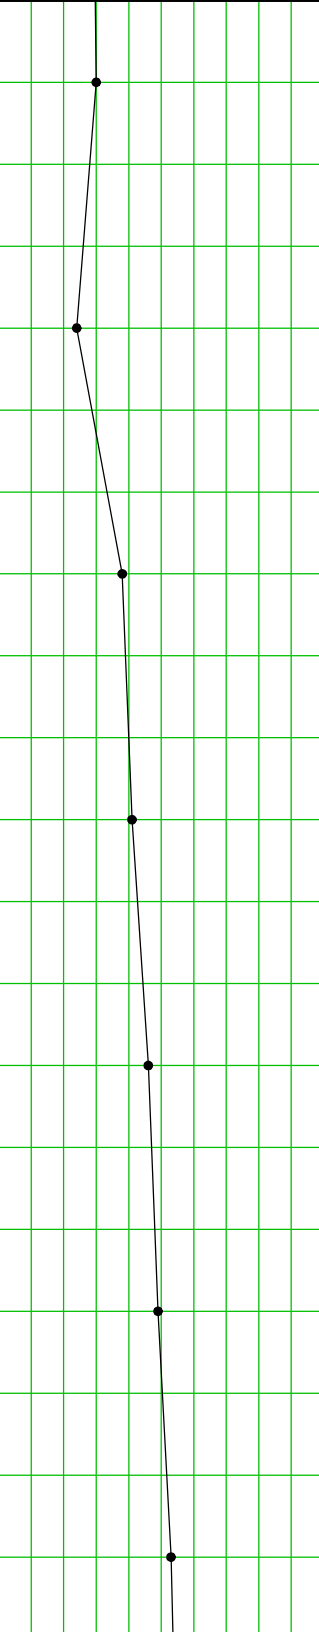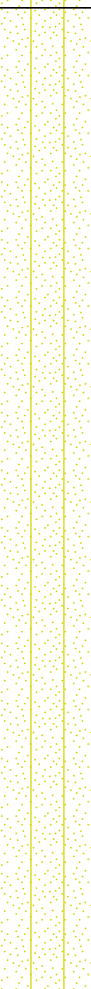
| Depth (m) | Sample & In-Situ Test Depth ( m ) | Sample Type | SPT N Value | Strata Description                 | IS Classification | Graphic Log                                                                         | Core Recovery (%) | RQD (%)       | (Depth v/s SPT N Value)                                                              |
|-----------|-----------------------------------|-------------|-------------|------------------------------------|-------------------|-------------------------------------------------------------------------------------|-------------------|---------------|--------------------------------------------------------------------------------------|
| 10.0      |                                   |             |             |                                    |                   |                                                                                     | 0 25 50 75100     | 0 25 50 75100 | 0 10 20 30 40 50 60 70 80 90 100                                                     |
| 10.5      | 10.5                              | SPT-6       | 30          | Medium Dense, Brownish, Silty Sand | SM                |   |                   |               |  |
| 11.0      |                                   |             |             |                                    |                   |                                                                                     |                   |               |                                                                                      |
| 11.5      |                                   |             |             |                                    |                   |                                                                                     |                   |               |                                                                                      |
| 12.0      | 12                                | SPT-7       | 24          |                                    |                   |                                                                                     |                   |               |                                                                                      |
| 12.5      |                                   |             |             | Dense, Brownish, Silty Sand        | SM                |  |                   |               |                                                                                      |
| 13.0      |                                   |             |             |                                    |                   |                                                                                     |                   |               |                                                                                      |
| 13.5      | 13.5                              | SPT-8       | 38          |                                    |                   |                                                                                     |                   |               |                                                                                      |
| 14.0      |                                   |             |             |                                    |                   |                                                                                     |                   |               |                                                                                      |
| 14.5      |                                   |             |             |                                    |                   |                                                                                     |                   |               |                                                                                      |
| 15.0      | 15                                | SPT-9       | 41          |                                    |                   |                                                                                     |                   |               |                                                                                      |
| 15.5      |                                   |             |             |                                    |                   |                                                                                     |                   |               |                                                                                      |
| 16.0      |                                   |             |             | Very Dense, Brownish, Silty Sand   | SM                |  |                   |               |                                                                                      |
| 16.5      | 16.5                              | SPT-10      | 46          |                                    |                   |                                                                                     |                   |               |                                                                                      |
| 17.0      |                                   |             |             |                                    |                   |                                                                                     |                   |               |                                                                                      |
| 17.5      |                                   |             |             |                                    |                   |                                                                                     |                   |               |                                                                                      |
| 18.0      | 18                                | SPT-11      | 49          |                                    |                   |                                                                                     |                   |               |                                                                                      |
| 18.5      |                                   |             |             |                                    |                   |                                                                                     |                   |               |                                                                                      |
| 19.0      |                                   |             |             |                                    |                   |                                                                                     |                   |               |                                                                                      |
| 19.5      | 19.5                              | SPT-12      | 53          |                                    |                   |                                                                                     |                   |               |                                                                                      |
| 20.0      |                                   |             |             |                                    |                   |                                                                                     |                   |               |                                                                                      |

# FIELD BOREHOLE LOG

Project Name :GTI work for JPR Metro Ph-II, Prahladpura to Todi Mod (Total approximate length -42.8 km)Client :Delhi Metro Rail Corporation Ltd

|                                |                                 |                        |
|--------------------------------|---------------------------------|------------------------|
| BH Location/Chainage :34+300   | Northing :2984158 m             | Easting :576658 m      |
| Reduced Level (m):(+) -        | BH. No. :BH-360                 | BH Depth (m):50        |
| Proposed/Existing Structure :- | Water Table (m):Not Encountered | Inclination : Vertical |
| Boring type :Rotary            | Dia. of Boring :150/76 mm       | Depth of Casing (m) :- |
| Date of Start :15-08-2026      | Date of Completion :16-08-2026  |                        |

| Depth (m) | Sample & In-Situ Test Depth (m) | Sample Type | SPT N Value | Strata Description               | IS Classification | Graphic Log | Core Recovery (%) | RQD (%)        | (Depth v/s SPT N Value)          |
|-----------|---------------------------------|-------------|-------------|----------------------------------|-------------------|-------------|-------------------|----------------|----------------------------------|
| 20.0      |                                 |             |             |                                  |                   |             | 0 25 50 75 100    | 0 25 50 75 100 | 0 10 20 30 40 50 60 70 80 90 100 |
| 20.5      |                                 |             |             |                                  |                   |             |                   |                |                                  |
| 21.0      | 21                              | SPT-13      | 55          |                                  |                   |             |                   |                |                                  |
| 21.5      |                                 |             |             |                                  |                   |             |                   |                |                                  |
| 22.0      |                                 |             |             |                                  |                   |             |                   |                |                                  |
| 22.5      | 22.5                            | SPT-14      | 58          |                                  |                   |             |                   |                |                                  |
| 23.0      |                                 |             |             |                                  |                   |             |                   |                |                                  |
| 23.5      |                                 |             |             |                                  |                   |             |                   |                |                                  |
| 24.0      | 24                              | SPT-15      | 62          |                                  |                   |             |                   |                |                                  |
| 24.5      |                                 |             |             |                                  |                   |             |                   |                |                                  |
| 25.0      |                                 |             |             | Very Dense, Brownish, Silty Sand | SM                |             |                   |                |                                  |
| 25.5      | 25.5                            | SPT-16      | 68          |                                  |                   |             |                   |                |                                  |
| 26.0      |                                 |             |             |                                  |                   |             |                   |                |                                  |
| 26.5      |                                 |             |             |                                  |                   |             |                   |                |                                  |
| 27.0      | 27                              | SPT-17      | 73          |                                  |                   |             |                   |                |                                  |
| 27.5      |                                 |             |             |                                  |                   |             |                   |                |                                  |
| 28.0      |                                 |             |             |                                  |                   |             |                   |                |                                  |
| 28.5      | 28.5                            | SPT-18      | 81          |                                  |                   |             |                   |                |                                  |
| 29.0      |                                 |             |             |                                  |                   |             |                   |                |                                  |
| 29.5      |                                 |             |             |                                  |                   |             |                   |                |                                  |
| 30.0      | 30                              | SPT-19      | 89          |                                  |                   |             |                   |                |                                  |

# FIELD BOREHOLE LOG

Project Name :GTI work for JPR Metro Ph-II, Prahladpura to Todi Mod (Total approximate length -42.8 km)Client :Delhi Metro Rail Corporation Ltd

|                                |                                 |                        |
|--------------------------------|---------------------------------|------------------------|
| BH Location/Chainage :34+300   | Northing :2984158 m             | Easting :576658 m      |
| Reduced Level (m):(+) -        | BH. No. :BH-360                 | BH Depth (m):50        |
| Proposed/Existing Structure :- | Water Table (m):Not Encountered | Inclination : Vertical |
| Boring type :Rotary            | Dia. of Boring :150/76 mm       | Depth of Casing (m) :- |
| Date of Start :15-08-2026      | Date of Completion :16-08-2026  |                        |

| Depth (m) | Sample & In-Situ Test Depth (m) | Sample Type | SPT N Value | Strata Description               | IS Classification | Graphic Log | Core Recovery (%) | RQD (%)        | (Depth v/s SPT N Value)          |
|-----------|---------------------------------|-------------|-------------|----------------------------------|-------------------|-------------|-------------------|----------------|----------------------------------|
| 30.0      |                                 |             |             |                                  |                   |             | 0 25 50 75 100    | 0 25 50 75 100 | 0 10 20 30 40 50 60 70 80 90 100 |
| 30.5      |                                 |             |             |                                  |                   |             |                   |                |                                  |
| 31.0      |                                 |             |             |                                  |                   |             |                   |                |                                  |
| 31.5      | 31.5                            | SPT-20      | 96          |                                  |                   |             |                   |                |                                  |
| 32.0      |                                 |             |             |                                  |                   |             |                   |                |                                  |
| 32.5      |                                 |             |             |                                  |                   |             |                   |                |                                  |
| 33.0      | 33                              | SPT-21      | 97          |                                  |                   |             |                   |                |                                  |
| 33.5      |                                 |             |             |                                  |                   |             |                   |                |                                  |
| 34.0      |                                 |             |             |                                  |                   |             |                   |                |                                  |
| 34.5      | 34.5                            | SPT-22      | 99          |                                  |                   |             |                   |                |                                  |
| 35.0      |                                 |             |             | Very Dense, Brownish, Silty Sand | SM                |             |                   |                |                                  |
| 35.5      |                                 |             |             |                                  |                   |             |                   |                |                                  |
| 36.0      | 36                              | SPT-23      | >100        |                                  |                   |             |                   |                |                                  |
| 36.5      |                                 |             |             |                                  |                   |             |                   |                |                                  |
| 37.0      |                                 |             |             |                                  |                   |             |                   |                |                                  |
| 37.5      | 37.5                            | SPT-24      | >100        |                                  |                   |             |                   |                |                                  |
| 38.0      |                                 |             |             |                                  |                   |             |                   |                |                                  |
| 38.5      |                                 |             |             |                                  |                   |             |                   |                |                                  |
| 39.0      | 39                              | SPT-25      | >100        |                                  |                   |             |                   |                |                                  |
| 39.5      |                                 |             |             |                                  |                   |             |                   |                |                                  |
| 40.0      |                                 |             |             |                                  |                   |             |                   |                |                                  |

# FIELD BOREHOLE LOG

Project Name :GTI work for JPR Metro Ph-II, Prahladpura to Todi Mod (Total approximate length -42.8 km)Client :Delhi Metro Rail Corporation Ltd

|                                |                                 |                        |
|--------------------------------|---------------------------------|------------------------|
| BH Location/Chainage :34+300   | Northing :2984158 m             | Easting :576658 m      |
| Reduced Level (m):(+) -        | BH. No. :BH-360                 | BH Depth (m):50        |
| Proposed/Existing Structure :- | Water Table (m):Not Encountered | Inclination : Vertical |
| Boring type :Rotary            | Dia. of Boring :150/76 mm       | Depth of Casing (m) :- |
| Date of Start :15-08-2026      | Date of Completion :16-08-2026  |                        |

| Depth (m) | Sample & In-Situ Test Depth (m) | Sample Type | SPT N Value | Strata Description               | IS Classification | Graphic Log | Core Recovery (%) | RQD (%)        | (Depth v/s SPT N Value)          |
|-----------|---------------------------------|-------------|-------------|----------------------------------|-------------------|-------------|-------------------|----------------|----------------------------------|
| 40.0      |                                 |             |             |                                  |                   |             | 0 25 50 75 100    | 0 25 50 75 100 | 0 10 20 30 40 50 60 70 80 90 100 |
| 40.5      | 40.5                            | SPT-26      | >100        |                                  |                   |             |                   |                |                                  |
| 41.0      |                                 |             |             |                                  |                   |             |                   |                |                                  |
| 41.5      |                                 |             |             |                                  |                   |             |                   |                |                                  |
| 42.0      | 42                              | SPT-27      | >100        |                                  |                   |             |                   |                |                                  |
| 42.5      |                                 |             |             |                                  |                   |             |                   |                |                                  |
| 43.0      |                                 |             |             |                                  |                   |             |                   |                |                                  |
| 43.5      | 43.5                            | SPT-28      | >100        |                                  |                   |             |                   |                |                                  |
| 44.0      |                                 |             |             |                                  |                   |             |                   |                |                                  |
| 44.5      |                                 |             |             |                                  |                   |             |                   |                |                                  |
| 45.0      | 45                              | SPT-29      | >100        | Very Dense, Brownish, Silty Sand | SM                |             |                   |                |                                  |
| 45.5      |                                 |             |             |                                  |                   |             |                   |                |                                  |
| 46.0      |                                 |             |             |                                  |                   |             |                   |                |                                  |
| 46.5      | 46.5                            | SPT-30      | >100        |                                  |                   |             |                   |                |                                  |
| 47.0      |                                 |             |             |                                  |                   |             |                   |                |                                  |
| 47.5      |                                 |             |             |                                  |                   |             |                   |                |                                  |
| 48.0      | 48                              | SPT-31      | >100        |                                  |                   |             |                   |                |                                  |
| 48.5      |                                 |             |             |                                  |                   |             |                   |                |                                  |
| 49.0      |                                 |             |             |                                  |                   |             |                   |                |                                  |
| 49.5      | 49.5                            | SPT-32      | >100        |                                  |                   |             |                   |                |                                  |
| 50.0      | 50                              | SPT-33      | >100        |                                  |                   |             |                   |                |                                  |

# FIELD BOREHOLE LOG

Project Name :GTI work for JPR Metro Ph-II, Prahladpura to Todi Mod (Total approximate length -42.8 km)Client :Delhi Metro Rail Corporation Ltd

|                                     |                                 |                        |
|-------------------------------------|---------------------------------|------------------------|
| BH Location/Chainage :              | Northing :2989662 m             | Easting :576266 m      |
| Reduced Level (m):(+) -             | BH. No. :BH-418                 | BH Depth (m):50        |
| Proposed/Existing Structure :P-1197 | Water Table (m):Not encountered | Inclination : Vertical |
| Boring type :Rotary                 | Dia. of Boring :150/76 mm       | Depth of Casing (m) :- |
| Date of Start :07-07-2026           | Date of Completion :08-07-2026  |                        |

| Depth (m) | Sample & In-Situ Test Depth (m) | Sample Type | SPT N Value | Strata Description                      | IS Classification | Graphic Log | Core Recovery (%) | RQD (%)        | (Depth v/s SPT N Value)          |
|-----------|---------------------------------|-------------|-------------|-----------------------------------------|-------------------|-------------|-------------------|----------------|----------------------------------|
| 0.0       |                                 | DS-1        |             |                                         |                   |             | 0 25 50 75 100    | 0 25 50 75 100 | 0 10 20 30 40 50 60 70 80 90 100 |
| 0.5       |                                 |             |             |                                         |                   |             |                   |                |                                  |
| 1.0       |                                 |             |             |                                         |                   |             |                   |                |                                  |
| 1.5       |                                 |             |             | Filled Up soil                          | FILL              |             |                   |                |                                  |
| 2.0       |                                 |             |             |                                         |                   |             |                   |                |                                  |
| 2.5       | 2.5                             | UDS*        |             |                                         |                   |             |                   |                |                                  |
| 3.0       | 3                               | SPT-1       | 7           | Loose, Brownish, Silty Sand             | SM                |             |                   |                |                                  |
| 3.5       |                                 |             |             |                                         |                   |             |                   |                |                                  |
| 4.0       |                                 |             |             |                                         |                   |             |                   |                |                                  |
| 4.5       | 4.5                             | SPT-2       | 11          |                                         |                   |             |                   |                |                                  |
| 5.0       |                                 |             |             |                                         |                   |             |                   |                |                                  |
| 5.5       | 5.5                             | UDS*        |             |                                         |                   |             |                   |                |                                  |
| 6.0       | 6                               | SPT-3       | 13          |                                         |                   |             |                   |                |                                  |
| 6.5       |                                 |             |             |                                         |                   |             |                   |                |                                  |
| 7.0       |                                 |             |             |                                         |                   |             |                   |                |                                  |
| 7.5       | 7.5                             | SPT-4       | 16          | Medium Dense, Greyish Brown, Silty Sand | SM                |             |                   |                |                                  |
| 8.0       |                                 |             |             |                                         |                   |             |                   |                |                                  |
| 8.5       | 8.5                             | UDS*        |             |                                         |                   |             |                   |                |                                  |
| 9.0       | 9                               | SPT-5       | 20          |                                         |                   |             |                   |                |                                  |
| 9.5       |                                 |             |             |                                         |                   |             |                   |                |                                  |
| 10.0      |                                 |             |             |                                         |                   |             |                   |                |                                  |

UDS\*-UDS not recovered

# FIELD BOREHOLE LOG

Project Name :GTI work for JPR Metro Ph-II, Prahladpura to Todi Mod (Total approximate length -42.8 km)Client :Delhi Metro Rail Corporation Ltd

|                                     |                                 |                        |
|-------------------------------------|---------------------------------|------------------------|
| BH Location/Chainage :              | Northing :2989662 m             | Easting :576266 m      |
| Reduced Level (m):(+) -             | BH. No. :BH-418                 | BH Depth (m):50        |
| Proposed/Existing Structure :P-1197 | Water Table (m):Not encountered | Inclination : Vertical |
| Boring type :Rotary                 | Dia. of Boring :150/76 mm       | Depth of Casing (m) :- |
| Date of Start :07-07-2026           | Date of Completion :08-07-2026  |                        |

| Depth (m) | Sample & In-Situ Test Depth (m) | Sample Type | SPT N Value | Strata Description                                | IS Classification | Graphic Log | Core Recovery (%) | RQD (%)        | (Depth v/s SPT N Value)          |
|-----------|---------------------------------|-------------|-------------|---------------------------------------------------|-------------------|-------------|-------------------|----------------|----------------------------------|
| 10.0      |                                 |             |             |                                                   |                   |             | 0 25 50 75 100    | 0 25 50 75 100 | 0 10 20 30 40 50 60 70 80 90 100 |
| 10.5      | 10.5                            | SPT-6       | 23          | Medium Dense, Greyish Brown, Silty Sand           | SM                |             |                   |                |                                  |
| 11.0      |                                 |             |             |                                                   |                   |             |                   |                |                                  |
| 11.5      |                                 |             |             |                                                   |                   |             |                   |                |                                  |
| 12.0      | 12                              | SPT-7       | 26          |                                                   |                   |             |                   |                |                                  |
| 12.5      |                                 |             |             | Dense, Greyish Brown, Silty Sand                  | SM                |             |                   |                |                                  |
| 13.0      |                                 |             |             |                                                   |                   |             |                   |                |                                  |
| 13.5      | 13.5                            | SPT-8       | 34          |                                                   |                   |             |                   |                |                                  |
| 14.0      |                                 |             |             |                                                   |                   |             |                   |                |                                  |
| 14.5      |                                 |             |             | Very Dense, Greyish Brown, Silty Sand with Gravel | SM                |             |                   |                |                                  |
| 15.0      | 15                              | SPT-9       | 37          |                                                   |                   |             |                   |                |                                  |
| 15.5      |                                 |             |             |                                                   |                   |             |                   |                |                                  |
| 16.0      |                                 |             |             |                                                   |                   |             |                   |                |                                  |
| 16.5      | 16.5                            | SPT-10      | 42          |                                                   |                   |             |                   |                |                                  |
| 17.0      |                                 |             |             |                                                   |                   |             |                   |                |                                  |
| 17.5      |                                 |             |             |                                                   |                   |             |                   |                |                                  |
| 18.0      | 18                              | SPT-11      | 50          |                                                   |                   |             |                   |                |                                  |
| 18.5      |                                 |             |             |                                                   |                   |             |                   |                |                                  |
| 19.0      |                                 |             |             |                                                   |                   |             |                   |                |                                  |
| 19.5      | 19.5                            | SPT-12      | 57          |                                                   |                   |             |                   |                |                                  |
| 20.0      |                                 |             |             |                                                   |                   |             |                   |                |                                  |

# FIELD BOREHOLE LOG

Project Name : GTI work for JPR Metro Ph-II, Prahladpura to Todi Mod (Total approximate length -42.8 km) Client : Delhi Metro Rail Corporation Ltd

|                                      |                                  |                        |
|--------------------------------------|----------------------------------|------------------------|
| BH Location/Chainage :               | Northing : 2989662 m             | Easting : 576266 m     |
| Reduced Level (m):(+)-               | BH. No. : BH-418                 | BH Depth (m): 50       |
| Proposed/Existing Structure : P-1197 | Water Table (m): Not encountered | Inclination : Vertical |
| Boring type : Rotary                 | Dia. of Boring : 150/76 mm       | Depth of Casing (m) :- |
| Date of Start : 07-07-2026           | Date of Completion : 08-07-2026  |                        |

| Depth (m) | Sample & In-Situ Test Depth (m) | Sample Type | SPT N Value | Strata Description                                | IS Classification | Graphic Log | Core Recovery (%) | RQD (%)        | (Depth v/s SPT N Value)          |
|-----------|---------------------------------|-------------|-------------|---------------------------------------------------|-------------------|-------------|-------------------|----------------|----------------------------------|
| 20.0      |                                 |             |             |                                                   |                   |             | 0 25 50 75 100    | 0 25 50 75 100 | 0 10 20 30 40 50 60 70 80 90 100 |
| 20.5      |                                 |             |             |                                                   |                   |             |                   |                |                                  |
| 21.0      | 21                              | SPT-13      | 61          |                                                   |                   |             |                   |                |                                  |
| 21.5      |                                 |             |             |                                                   |                   |             |                   |                |                                  |
| 22.0      |                                 |             |             |                                                   |                   |             |                   |                |                                  |
| 22.5      | 22.5                            | SPT-14      | 65          |                                                   |                   |             |                   |                |                                  |
| 23.0      |                                 |             |             |                                                   |                   |             |                   |                |                                  |
| 23.5      |                                 |             |             |                                                   |                   |             |                   |                |                                  |
| 24.0      | 24                              | SPT-15      | 69          |                                                   |                   |             |                   |                |                                  |
| 24.5      |                                 |             |             |                                                   |                   |             |                   |                |                                  |
| 25.0      |                                 |             |             | Very Dense, Greyish Brown, Silty Sand with Gravel | SM                |             |                   |                |                                  |
| 25.5      | 25.5                            | SPT-16      | 74          |                                                   |                   |             |                   |                |                                  |
| 26.0      |                                 |             |             |                                                   |                   |             |                   |                |                                  |
| 26.5      |                                 |             |             |                                                   |                   |             |                   |                |                                  |
| 27.0      | 27                              | SPT-17      | 78          |                                                   |                   |             |                   |                |                                  |
| 27.5      |                                 |             |             |                                                   |                   |             |                   |                |                                  |
| 28.0      |                                 |             |             |                                                   |                   |             |                   |                |                                  |
| 28.5      | 28.5                            | SPT-18      | 81          |                                                   |                   |             |                   |                |                                  |
| 29.0      |                                 |             |             |                                                   |                   |             |                   |                |                                  |
| 29.5      |                                 |             |             |                                                   |                   |             |                   |                |                                  |
| 30.0      | 30                              | SPT-19      | 85          |                                                   |                   |             |                   |                |                                  |

# FIELD BOREHOLE LOG

Project Name : GTI work for JPR Metro Ph-II, Prahladpura to Todi Mod (Total approximate length -42.8 km) Client : Delhi Metro Rail Corporation Ltd

|                                      |                                  |                        |
|--------------------------------------|----------------------------------|------------------------|
| BH Location/Chainage :               | Northing : 2989662 m             | Easting : 576266 m     |
| Reduced Level (m):(+)-               | BH. No. : BH-418                 | BH Depth (m): 50       |
| Proposed/Existing Structure : P-1197 | Water Table (m): Not encountered | Inclination : Vertical |
| Boring type : Rotary                 | Dia. of Boring : 150/76 mm       | Depth of Casing (m) :- |
| Date of Start : 07-07-2026           | Date of Completion : 08-07-2026  |                        |

| Depth (m) | Sample & In-Situ Test Depth (m) | Sample Type | SPT N Value | Strata Description                                | IS Classification | Graphic Log | Core Recovery (%) | RQD (%)        | (Depth v/s SPT N Value)          |
|-----------|---------------------------------|-------------|-------------|---------------------------------------------------|-------------------|-------------|-------------------|----------------|----------------------------------|
| 30.0      |                                 |             |             |                                                   |                   |             | 0 25 50 75 100    | 0 25 50 75 100 | 0 10 20 30 40 50 60 70 80 90 100 |
| 30.5      |                                 |             |             |                                                   |                   |             |                   |                |                                  |
| 31.0      |                                 |             |             |                                                   |                   |             |                   |                |                                  |
| 31.5      | 31.5                            | SPT-20      | 88          |                                                   |                   |             |                   |                |                                  |
| 32.0      |                                 |             |             |                                                   |                   |             |                   |                |                                  |
| 32.5      |                                 |             |             |                                                   |                   |             |                   |                |                                  |
| 33.0      | 33                              | SPT-21      | 92          |                                                   |                   |             |                   |                |                                  |
| 33.5      |                                 |             |             |                                                   |                   |             |                   |                |                                  |
| 34.0      |                                 |             |             |                                                   |                   |             |                   |                |                                  |
| 34.5      | 34.5                            | SPT-22      | 95          |                                                   |                   |             |                   |                |                                  |
| 35.0      |                                 |             |             | Very Dense, Greyish Brown, Silty Sand with Gravel | SM                |             |                   |                |                                  |
| 35.5      |                                 |             |             |                                                   |                   |             |                   |                |                                  |
| 36.0      | 36                              | SPT-23      | 97          |                                                   |                   |             |                   |                |                                  |
| 36.5      |                                 |             |             |                                                   |                   |             |                   |                |                                  |
| 37.0      |                                 |             |             |                                                   |                   |             |                   |                |                                  |
| 37.5      | 37.5                            | SPT-24      | 99          |                                                   |                   |             |                   |                |                                  |
| 38.0      |                                 |             |             |                                                   |                   |             |                   |                |                                  |
| 38.5      |                                 |             |             |                                                   |                   |             |                   |                |                                  |
| 39.0      | 39                              | SPT-25      | >100        |                                                   |                   |             |                   |                |                                  |
| 39.5      |                                 |             |             |                                                   |                   |             |                   |                |                                  |
| 40.0      |                                 |             |             |                                                   |                   |             |                   |                |                                  |

# FIELD BOREHOLE LOG

Project Name : GTI work for JPR Metro Ph-II, Prahladpura to Todi Mod (Total approximate length -42.8 km) Client : Delhi Metro Rail Corporation Ltd

|                                      |                                  |                        |
|--------------------------------------|----------------------------------|------------------------|
| BH Location/Chainage :               | Northing : 2989662 m             | Easting : 576266 m     |
| Reduced Level (m):(+) -              | BH. No. : BH-418                 | BH Depth (m): 50       |
| Proposed/Existing Structure : P-1197 | Water Table (m): Not encountered | Inclination : Vertical |
| Boring type : Rotary                 | Dia. of Boring : 150/76 mm       | Depth of Casing (m) :- |
| Date of Start : 07-07-2026           | Date of Completion : 08-07-2026  |                        |

| Depth (m) | Sample & In-Situ Test Depth (m) | Sample Type | SPT N Value | Strata Description                                | IS Classification | Graphic Log | Core Recovery (%) | RQD (%)        | (Depth v/s SPT N Value)          |
|-----------|---------------------------------|-------------|-------------|---------------------------------------------------|-------------------|-------------|-------------------|----------------|----------------------------------|
| 40.0      |                                 |             |             |                                                   |                   |             | 0 25 50 75 100    | 0 25 50 75 100 | 0 10 20 30 40 50 60 70 80 90 100 |
| 40.5      | 40.5                            | SPT-26      | >100        |                                                   |                   |             |                   |                |                                  |
| 41.0      |                                 |             |             |                                                   |                   |             |                   |                |                                  |
| 41.5      |                                 |             |             |                                                   |                   |             |                   |                |                                  |
| 42.0      | 42                              | SPT-27      | >100        |                                                   |                   |             |                   |                |                                  |
| 42.5      |                                 |             |             |                                                   |                   |             |                   |                |                                  |
| 43.0      |                                 |             |             |                                                   |                   |             |                   |                |                                  |
| 43.5      | 43.5                            | SPT-28      | >100        |                                                   |                   |             |                   |                |                                  |
| 44.0      |                                 |             |             |                                                   |                   |             |                   |                |                                  |
| 44.5      |                                 |             |             |                                                   |                   |             |                   |                |                                  |
| 45.0      | 45                              | SPT-29      | >100        | Very Dense, Greyish Brown, Silty Sand with Gravel | SM                |             |                   |                |                                  |
| 45.5      |                                 |             |             |                                                   |                   |             |                   |                |                                  |
| 46.0      |                                 |             |             |                                                   |                   |             |                   |                |                                  |
| 46.5      | 46.5                            | SPT-30      | >100        |                                                   |                   |             |                   |                |                                  |
| 47.0      |                                 |             |             |                                                   |                   |             |                   |                |                                  |
| 47.5      |                                 |             |             |                                                   |                   |             |                   |                |                                  |
| 48.0      | 48                              | SPT-31      | >100        |                                                   |                   |             |                   |                |                                  |
| 48.5      |                                 |             |             |                                                   |                   |             |                   |                |                                  |
| 49.0      |                                 |             |             |                                                   |                   |             |                   |                |                                  |
| 49.5      |                                 |             |             |                                                   |                   |             |                   |                |                                  |
| 50.0      | 50                              | SPT-32      | >100        |                                                   |                   |             |                   |                |                                  |

# FIELD BOREHOLE LOG

Project Name : GTI work for JPR Metro Ph-II, Prahladpura to Todi Mod (Total approximate length -42.8 km) Client : Delhi Metro Rail Corporation Ltd

|                                     |                                  |                        |
|-------------------------------------|----------------------------------|------------------------|
| BH Location/Chainage :              | Northing : 2989946 m             | Easting : 576278 m     |
| Reduced Level (m): (+)-             | BH. No. : BH-426                 | BH Depth (m): 34       |
| Proposed/Existing Structure : DCP-1 | Water Table (m): Not encountered | Inclination : Vertical |
| Boring type : Rotary                | Dia. of Boring : 150/76 mm       | Depth of Casing (m) :- |
| Date of Start : 18-07-2026          | Date of Completion : 19-07-2026  |                        |



| Depth (m) | Sample & In-Situ Test Depth (m) | Sample Type | SPT N Value | Strata Description                          | IS Classification | Graphic Log | Core Recovery (%) | RQD (%)        | (Depth v/s SPT N Value)          |
|-----------|---------------------------------|-------------|-------------|---------------------------------------------|-------------------|-------------|-------------------|----------------|----------------------------------|
| 0.0       |                                 | DS-1        |             |                                             |                   |             | 0 25 50 75 100    | 0 25 50 75 100 | 0 10 20 30 40 50 60 70 80 90 100 |
| 0.5       |                                 |             |             |                                             |                   |             |                   |                |                                  |
| 1.0       |                                 |             |             |                                             |                   |             |                   |                |                                  |
| 1.5       |                                 |             |             | Filled up soil                              | FILL              |             |                   |                |                                  |
| 2.0       |                                 |             |             |                                             |                   |             |                   |                |                                  |
| 2.5       | 2.5                             | UDS*        |             |                                             |                   |             |                   |                |                                  |
| 3.0       | 3                               | SPT-1       | 17          |                                             |                   |             |                   |                |                                  |
| 3.5       |                                 |             |             |                                             |                   |             |                   |                |                                  |
| 4.0       |                                 |             |             |                                             |                   |             |                   |                |                                  |
| 4.5       | 4.5                             | SPT-2       | 24          |                                             |                   |             |                   |                |                                  |
| 5.0       |                                 |             |             |                                             |                   |             |                   |                |                                  |
| 5.5       | 5.5                             | UDS*        |             |                                             |                   |             |                   |                |                                  |
| 6.0       | 6                               | SPT-3       | 28          | Medium Dense to Dense, Brownish, Silty Sand | SM                |             |                   |                |                                  |
| 6.5       |                                 |             |             |                                             |                   |             |                   |                |                                  |
| 7.0       |                                 |             |             |                                             |                   |             |                   |                |                                  |
| 7.5       | 7.5                             | SPT-4       | 33          |                                             |                   |             |                   |                |                                  |
| 8.0       |                                 |             |             |                                             |                   |             |                   |                |                                  |
| 8.5       | 8.5                             | UDS*        |             |                                             |                   |             |                   |                |                                  |
| 9.0       | 9                               | SPT-5       | 38          |                                             |                   |             |                   |                |                                  |
| 9.5       |                                 |             |             |                                             |                   |             |                   |                |                                  |
| 10.0      |                                 |             |             |                                             |                   |             |                   |                |                                  |

UDS\*-UDS not recovered

# FIELD BOREHOLE LOG

Project Name :GTI work for JPR Metro Ph-II, Prahladpura to Todi Mod (Total approximate length -42.8 km)Client :Delhi Metro Rail Corporation Ltd

|                                    |                                 |                        |
|------------------------------------|---------------------------------|------------------------|
| BH Location/Chainage :             | Northing :2989946 m             | Easting :576278 m      |
| Reduced Level (m):(+) -            | BH. No. :BH-426                 | BH Depth (m):34        |
| Proposed/Existing Structure :DCP-1 | Water Table (m):Not encountered | Inclination : Vertical |
| Boring type :Rotary                | Dia. of Boring :150/76 mm       | Depth of Casing (m) :- |
| Date of Start :18-07-2026          | Date of Completion :19-07-2026  |                        |
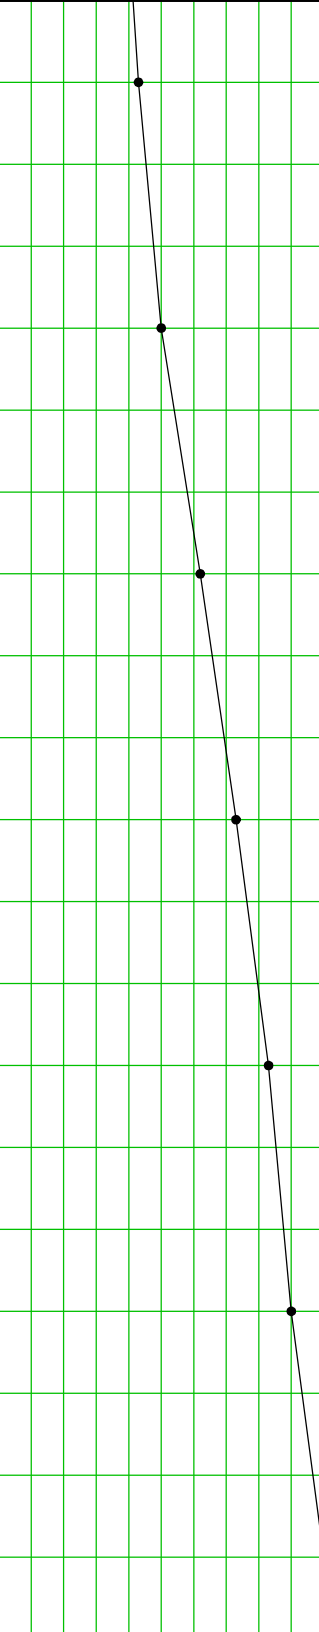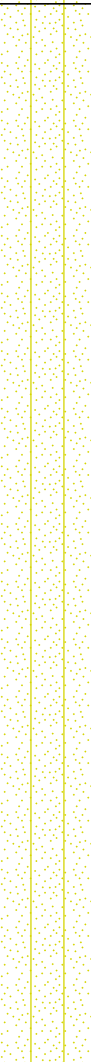
| Depth (m) | Sample & In-Situ Test Depth ( m ) | Sample Type | SPT N Value | Strata Description                                | IS Classification | Graphic Log                                                                         | Core Recovery (%) | RQD (%)       | (Depth v/s SPT N Value)                                                              |  |
|-----------|-----------------------------------|-------------|-------------|---------------------------------------------------|-------------------|-------------------------------------------------------------------------------------|-------------------|---------------|--------------------------------------------------------------------------------------|--|
| 10.0      |                                   |             |             |                                                   |                   |                                                                                     | 0 25 50 75100     | 0 25 50 75100 | 0 10 20 30 40 50 60 70 80 90 100                                                     |  |
| 10.5      | 10.5                              | SPT-6       | 43          | Medium Dense to Dense, Brownish, Silty Sand       | SM                |   |                   |               |  |  |
| 11.0      |                                   |             |             |                                                   |                   |                                                                                     |                   |               |                                                                                      |  |
| 11.5      |                                   |             |             |                                                   |                   |                                                                                     |                   |               |                                                                                      |  |
| 12.0      | 12                                | SPT-7       | 50          |                                                   |                   |                                                                                     |                   |               |                                                                                      |  |
| 12.5      |                                   |             |             | Very Dense, Greyish Brown, Silty Sand with Gravel | SM                |  |                   |               |                                                                                      |  |
| 13.0      |                                   |             |             |                                                   |                   |                                                                                     |                   |               |                                                                                      |  |
| 13.5      | 13.5                              | SPT-8       | 62          |                                                   |                   |                                                                                     |                   |               |                                                                                      |  |
| 14.0      |                                   |             |             |                                                   |                   |                                                                                     |                   |               |                                                                                      |  |
| 14.5      |                                   |             |             |                                                   |                   |                                                                                     |                   |               |                                                                                      |  |
| 15.0      | 15                                | SPT-9       | 73          |                                                   |                   |                                                                                     |                   |               |                                                                                      |  |
| 15.5      |                                   |             |             |                                                   |                   |                                                                                     |                   |               |                                                                                      |  |
| 16.0      |                                   |             |             |                                                   |                   |                                                                                     |                   |               |                                                                                      |  |
| 16.5      | 16.5                              | SPT-10      | 83          |                                                   |                   |                                                                                     |                   |               |                                                                                      |  |
| 17.0      |                                   |             |             |                                                   |                   |                                                                                     |                   |               |                                                                                      |  |
| 17.5      |                                   |             |             |                                                   |                   |                                                                                     |                   |               |                                                                                      |  |
| 18.0      | 18                                | SPT-11      | 90          |                                                   |                   |                                                                                     |                   |               |                                                                                      |  |
| 18.5      |                                   |             |             |                                                   |                   |                                                                                     |                   |               |                                                                                      |  |
| 19.0      |                                   |             |             |                                                   |                   |                                                                                     |                   |               |                                                                                      |  |
| 19.5      | 19.5                              | SPT-12      | >100        |                                                   |                   |                                                                                     |                   |               |                                                                                      |  |
| 20.0      |                                   |             |             |                                                   |                   |                                                                                     |                   |               |                                                                                      |  |

# FIELD BOREHOLE LOG

Project Name : GTI work for JPR Metro Ph-II, Prahladpura to Todi Mod (Total approximate length -42.8 km) Client : Delhi Metro Rail Corporation Ltd

|                                     |                                  |                        |
|-------------------------------------|----------------------------------|------------------------|
| BH Location/Chainage :              | Northing : 2989946 m             | Easting : 576278 m     |
| Reduced Level (m):(+)-              | BH. No. : BH-426                 | BH Depth (m): 34       |
| Proposed/Existing Structure : DCP-1 | Water Table (m): Not encountered | Inclination : Vertical |
| Boring type : Rotary                | Dia. of Boring : 150/76 mm       | Depth of Casing (m) :- |
| Date of Start : 18-07-2026          | Date of Completion : 19-07-2026  |                        |

| Depth (m) | Sample & In-Situ Test Depth (m) | Sample Type    | SPT N Value | Strata Description                                                   | IS Classification | Graphic Log | Core Recovery (%) | RQD (%)        | (Depth v/s SPT N Value)          |
|-----------|---------------------------------|----------------|-------------|----------------------------------------------------------------------|-------------------|-------------|-------------------|----------------|----------------------------------|
| 20.0      |                                 |                |             |                                                                      |                   |             | 0 25 50 75 100    | 0 25 50 75 100 | 0 10 20 30 40 50 60 70 80 90 100 |
| 20.5      |                                 |                |             |                                                                      |                   |             |                   |                |                                  |
| 21.0      | 21                              | SPT-13         | >100        | Very Dense, Greyish Brown, Silty Sand with Gravel                    | SM                |             |                   |                |                                  |
| 21.5      |                                 |                |             |                                                                      |                   |             |                   |                |                                  |
| 22.0      |                                 |                |             |                                                                      |                   |             |                   |                |                                  |
| 22.5      | 22.5                            | SPT-14         | >100        |                                                                      |                   |             |                   |                |                                  |
| 23.0      |                                 |                |             |                                                                      |                   |             |                   |                |                                  |
| 23.5      |                                 |                |             |                                                                      |                   |             |                   |                |                                  |
| 24.0      | 24<br>24.04                     | SPT-15<br>RC-1 | >100        | Highly Weathered, Greyish, Very Poor, Medium to Fine Grained, BASALT | GRADE-IV          |             |                   |                |                                  |
| 24.5      |                                 |                |             |                                                                      |                   |             |                   |                |                                  |
| 25.0      |                                 |                |             |                                                                      |                   |             |                   |                |                                  |
| 25.5      | 25.5                            | RC-2           |             |                                                                      |                   |             | 10.27             | 0              |                                  |
| 26.0      |                                 |                |             |                                                                      |                   |             |                   |                |                                  |
| 26.5      |                                 |                |             |                                                                      |                   |             |                   |                |                                  |
| 27.0      | 27                              | RC-3           |             |                                                                      |                   |             | 12                | 0              |                                  |
| 27.5      |                                 |                |             |                                                                      |                   |             |                   |                |                                  |
| 28.0      |                                 |                |             |                                                                      |                   |             |                   |                |                                  |
| 28.5      | 28.5                            | RC-4           |             |                                                                      |                   |             | 10                | 0              |                                  |
| 29.0      |                                 |                |             |                                                                      |                   |             |                   |                |                                  |
| 29.5      |                                 |                |             |                                                                      |                   |             |                   |                |                                  |
| 30.0      | 30                              | RC-5           |             |                                                                      |                   |             | 10                | 0              |                                  |

# FIELD BOREHOLE LOG

*Project Name* :GTI work for JPR Metro Ph-II, Prahladpura to Todi Mod (Total approximate length -42.8 km)*Client* :Delhi Metro Rail Corporation Ltd

|                                            |                                         |                               |
|--------------------------------------------|-----------------------------------------|-------------------------------|
| <i>BH Location/Chainage :</i>              | <i>Northing :</i> 2989946 m             | <i>Easting :</i> 576278 m     |
| <i>Reduced Level (m):(+)-</i>              | BH. No. :BH-426                         | <i>BH Depth (m):</i> 34       |
| <i>Proposed/Existing Structure :</i> DCP-I | <i>Water Table (m):</i> Not encountered | <i>Inclination :</i> Vertical |
| <i>Boring type :</i> Rotary                | <i>Dia. of Boring :</i> 150/76 mm       | <i>Depth of Casing (m) :-</i> |
| <i>Date of Start :</i> 18-07-2026          | <i>Date of Completion :</i> 19-07-2026  |                               |

| Depth<br>(m) | Sample &<br>In-Situ Test<br>Depth ( m ) | Sample<br>Type | SPT<br>N<br>Value | Strata<br>Description                                                         | IS<br>Classification | Graphic<br>Log | Core<br>Recovery<br>(%) | RQD<br>(%)    | (Depth<br>v/s<br>SPT N Value)    |  |
|--------------|-----------------------------------------|----------------|-------------------|-------------------------------------------------------------------------------|----------------------|----------------|-------------------------|---------------|----------------------------------|--|
| 30.0         |                                         |                |                   |                                                                               |                      |                | 0 25 50 75100           | 0 25 50 75100 | 0 10 20 30 40 50 60 70 80 90 100 |  |
| 30.5         |                                         |                |                   |                                                                               |                      |                |                         |               |                                  |  |
| 31.0         |                                         |                |                   |                                                                               |                      |                |                         |               |                                  |  |
| 31.5         | 31.5                                    | RC-6           |                   | Highly Weathered,<br>Greyish, Very Poor,<br>Medium to Fine<br>Grained, BASALT | GRADE-IV             |                | 11.33                   | 0             |                                  |  |
| 32.0         |                                         |                |                   |                                                                               |                      |                |                         |               |                                  |  |
| 32.5         |                                         |                |                   |                                                                               |                      |                |                         |               |                                  |  |
| 33.0         | 33                                      | RC-7           |                   |                                                                               |                      |                |                         | 11.33         | 0                                |  |
| 33.5         |                                         |                |                   |                                                                               |                      |                |                         |               |                                  |  |
| 34.0         | 34                                      |                |                   |                                                                               |                      |                | 17                      | 0             |                                  |  |
|              |                                         |                |                   |                                                                               |                      |                |                         |               |                                  |  |
# FIELD BOREHOLE LOG

Project Name : GTI work for JPR Metro Ph-II, Prahladpura to Todi Mod (Total approximate length -42.8 km) Client : Delhi Metro Rail Corporation Ltd

|                                |                                       |                        |
|--------------------------------|---------------------------------------|------------------------|
| BH Location/Chainage :         | Northing : 2990018 m                  | Easting : 576990 m     |
| Reduced Level (m):(+) -        | BH. No. : BH-434                      | BH Depth (m): 15       |
| Proposed/Existing Structure :- | Water Table (m): 2.00 (Seepage Water) | Inclination : Vertical |
| Boring type : Rotary           | Dia. of Boring : 150/76 mm            | Depth of Casing (m) :- |
| Date of Start : 13-07-2026     | Date of Completion : 14-07-2026       |                        |

| Depth (m) | Sample & In-Situ Test Depth (m) | Sample Type   | SPT N Value | Strata Description                                                      | IS Classification | Graphic Log | Core Recovery (%) | RQD (%)        | (Depth v/s SPT N Value)          |
|-----------|---------------------------------|---------------|-------------|-------------------------------------------------------------------------|-------------------|-------------|-------------------|----------------|----------------------------------|
| 0.0       |                                 | DS-1          |             |                                                                         |                   |             | 0 25 50 75 100    | 0 25 50 75 100 | 0 10 20 30 40 50 60 70 80 90 100 |
| 0.5       |                                 |               |             |                                                                         |                   |             |                   |                |                                  |
| 1.0       |                                 |               |             |                                                                         |                   |             |                   |                |                                  |
| 1.5       |                                 |               |             | Filled up Soil                                                          | FILL              |             |                   |                |                                  |
| 2.0       |                                 |               |             |                                                                         |                   |             |                   |                |                                  |
| 2.5       | 2.5                             | UDS-1         |             |                                                                         |                   |             |                   |                |                                  |
| 3.0       | 3                               | SPT-1         | >100        | Very Dense, Greyish, Silty Sand with Rock Fragments                     | SP-SM             |             |                   |                |                                  |
| 3.5       |                                 |               |             |                                                                         |                   |             |                   |                |                                  |
| 4.0       |                                 |               |             |                                                                         |                   |             |                   |                |                                  |
| 4.5       | 4.5<br>4.55                     | SPT-2<br>RC-1 | >100        |                                                                         |                   |             |                   |                |                                  |
| 5.0       |                                 |               |             |                                                                         |                   |             |                   |                |                                  |
| 5.5       |                                 |               |             |                                                                         |                   |             |                   |                |                                  |
| 6.0       | 6                               | RC-2          |             |                                                                         |                   |             | 11                | 0              |                                  |
| 6.5       |                                 |               |             |                                                                         |                   |             |                   |                |                                  |
| 7.0       |                                 |               |             |                                                                         |                   |             |                   |                |                                  |
| 7.5       | 7.5                             | RC-3          |             | Highly Weathered, Greyish, Very Poor, Medium to Fine Grained, QUARTZITE | GRADE-IV          |             | 12.66             | 0              |                                  |
| 8.0       |                                 |               |             |                                                                         |                   |             |                   |                |                                  |
| 8.5       |                                 |               |             |                                                                         |                   |             |                   |                |                                  |
| 9.0       | 9                               | RC-4          |             |                                                                         |                   |             | 12.66             | 0              |                                  |
| 9.5       |                                 |               |             |                                                                         |                   |             |                   |                |                                  |
| 10.0      |                                 |               |             |                                                                         |                   |             |                   |                |                                  |

UDS\*-UDS not recovered

# FIELD BOREHOLE LOG

Project Name : GTI work for JPR Metro Ph-II, Prahladpura to Todi Mod (Total approximate length -42.8 km) Client : Delhi Metro Rail Corporation Ltd

|                                |                                       |                        |
|--------------------------------|---------------------------------------|------------------------|
| BH Location/Chainage :         | Northing : 2990018 m                  | Easting : 576990 m     |
| Reduced Level (m):(+)-         | BH. No. : BH-434                      | BH Depth (m): 15       |
| Proposed/Existing Structure :- | Water Table (m): 2.00 (Seepage Water) | Inclination : Vertical |
| Boring type : Rotary           | Dia. of Boring : 150/76 mm            | Depth of Casing (m) :- |
| Date of Start : 13-07-2026     | Date of Completion : 14-07-2026       |                        |

| Depth (m) | Sample & In-Situ Test Depth (m) | Sample Type | SPT N Value | Strata Description                                                      | IS Classification | Graphic Log | Core Recovery (%) | RQD (%)        | (Depth v/s SPT N Value)          |
|-----------|---------------------------------|-------------|-------------|-------------------------------------------------------------------------|-------------------|-------------|-------------------|----------------|----------------------------------|
| 10.0      |                                 |             |             |                                                                         |                   |             | 0 25 50 75 100    | 0 25 50 75 100 | 0 10 20 30 40 50 60 70 80 90 100 |
| 10.5      | 10.5                            | RC-5        |             |                                                                         |                   |             | 12                | 0              |                                  |
| 11.0      |                                 |             |             |                                                                         |                   |             |                   |                |                                  |
| 11.5      |                                 |             |             |                                                                         |                   |             |                   |                |                                  |
| 12.0      | 12                              | RC-6        |             | Highly Weathered, Greyish, Very Poor, Medium to Fine Grained, QUARTZITE | GRADE-IV          |             | 11.33             | 0              |                                  |
| 12.5      |                                 |             |             |                                                                         |                   |             |                   |                |                                  |
| 13.0      |                                 |             |             |                                                                         |                   |             |                   |                |                                  |
| 13.5      | 13.5                            | RC-7        |             |                                                                         |                   |             | 12                | 0              |                                  |
| 14.0      |                                 |             |             |                                                                         |                   |             |                   |                |                                  |
| 14.5      |                                 |             |             |                                                                         |                   |             |                   |                |                                  |
| 15.0      | 15                              |             |             |                                                                         |                   |             | 12                | 0              |                                  |

# FIELD BOREHOLE LOG

Project Name :GTI work for JPR Metro Ph-II, Prahladpura to Todi Mod (Total approximate length -42.8 km)Client :Delhi Metro Rail Corporation Ltd

|                                |                                     |                        |
|--------------------------------|-------------------------------------|------------------------|
| BH Location/Chainage :         | Northing :2990049 m                 | Easting :577080 m      |
| Reduced Level (m):(+) -        | BH. No. :BH-435                     | BH Depth (m):13.5      |
| Proposed/Existing Structure :- | Water Table (m):2.10(Seepage Water) | Inclination : Vertical |
| Boring type :Rotary            | Dia. of Boring :150/76 mm           | Depth of Casing (m) :- |
| Date of Start :13-07-2026      | Date of Completion :14-07-2026      |                        |

| Depth (m) | Sample & In-Situ Test Depth (m) | Sample Type | SPT N Value | Strata Description                                                      | IS Classification | Graphic Log | Core Recovery (%) | RQD (%)        | (Depth v/s SPT N Value)          |
|-----------|---------------------------------|-------------|-------------|-------------------------------------------------------------------------|-------------------|-------------|-------------------|----------------|----------------------------------|
| 0.0       |                                 | DS-1        |             |                                                                         |                   |             | 0 25 50 75 100    | 0 25 50 75 100 | 0 10 20 30 40 50 60 70 80 90 100 |
| 0.5       |                                 |             |             |                                                                         |                   |             |                   |                |                                  |
| 1.0       |                                 |             |             |                                                                         |                   |             |                   |                |                                  |
| 1.5       |                                 |             |             | Filled up Soil                                                          | FILL              |             |                   |                |                                  |
| 2.0       |                                 |             |             |                                                                         |                   |             |                   |                |                                  |
| 2.5       | 2.5                             | UDS*        |             |                                                                         |                   |             |                   |                |                                  |
| 3.0       | 3                               | SPT-1 RC-1  | >100        | Very Dense, Greyish, Silty Sand with Rock Fragments                     | SP-SM             |             |                   |                |                                  |
| 3.1       | 3.1                             |             |             |                                                                         |                   |             |                   |                |                                  |
| 3.5       |                                 |             |             |                                                                         |                   |             |                   |                |                                  |
| 4.0       |                                 |             |             |                                                                         |                   |             |                   |                |                                  |
| 4.5       | 4.5                             | RC-2        |             |                                                                         |                   |             | 10                | 0              |                                  |
| 5.0       |                                 |             |             |                                                                         |                   |             |                   |                |                                  |
| 5.5       |                                 |             |             |                                                                         |                   |             |                   |                |                                  |
| 6.0       | 6                               | RC-3        |             |                                                                         |                   |             | 10                | 0              |                                  |
| 6.5       |                                 |             |             | Highly Weathered, Greyish, Very Poor, Medium to Fine Grained, QUARTZITE | GRADE-V           |             |                   |                |                                  |
| 7.0       |                                 |             |             |                                                                         |                   |             |                   |                |                                  |
| 7.5       | 7.5                             | RC-4        |             |                                                                         |                   |             | 10.66             | 0              |                                  |
| 8.0       |                                 |             |             |                                                                         |                   |             |                   |                |                                  |
| 8.5       |                                 |             |             |                                                                         |                   |             |                   |                |                                  |
| 9.0       | 9                               | RC-5        |             |                                                                         |                   |             | 10                | 0              |                                  |
| 9.5       |                                 |             |             |                                                                         |                   |             |                   |                |                                  |
| 10.0      |                                 |             |             |                                                                         |                   |             |                   |                |                                  |

UDS\*-UDS not recovered

# FIELD BOREHOLE LOG

**Project Name :** GTI work for JPR Metro Ph-II, Prahladpura to Todi Mod (Total approximate length -42.8 km) **Client :** Delhi Metro Rail Corporation Ltd

|                                       |                                             |                               |
|---------------------------------------|---------------------------------------------|-------------------------------|
| <i>BH Location/Chainage :</i>         | <i>Northing :</i> 2990049 m                 | <i>Easting :</i> 577080 m     |
| <i>Reduced Level (m):(+) -</i>        | BH. No. :BH-435                             | <i>BH Depth (m):</i> 13.5     |
| <i>Proposed/Existing Structure :-</i> | <i>Water Table (m):</i> 2.10(Seepage Water) | <i>Inclination :</i> Vertical |
| <i>Boring type :Rotary</i>            | <i>Dia. of Boring :</i> 150/76 mm           | <i>Depth of Casing (m) :-</i> |
| <i>Date of Start :</i> 13-07-2026     | <i>Date of Completion :</i> 14-07-2026      |                               |

| Depth<br>(m) | Sample &<br>In-Situ Test<br>Depth ( m ) | Sample<br>Type | SPT<br>N<br>Value | Strata<br>Description                                                            | IS<br>Classification | Graphic<br>Log | Core<br>Recovery<br>(%) | RQD<br>(%)    | (Depth<br>v/s<br>SPT N Value)    |  |  |
|--------------|-----------------------------------------|----------------|-------------------|----------------------------------------------------------------------------------|----------------------|----------------|-------------------------|---------------|----------------------------------|--|--|
| 10.0         |                                         |                |                   |                                                                                  |                      |                | 0 25 50 75100           | 0 25 50 75100 | 0 10 20 30 40 50 60 70 80 90 100 |  |  |
| 10.5         | 10.5                                    | RC-6           |                   | Highly Weathered,<br>Greyish, Very Poor,<br>Medium to Fine<br>Grained, QUARTZITE | GRADE-V              |                | 10                      | 0             |                                  |  |  |
| 11.0         |                                         |                |                   |                                                                                  |                      |                |                         |               |                                  |  |  |
| 11.5         |                                         |                |                   |                                                                                  |                      |                |                         |               |                                  |  |  |
| 12.0         | 12                                      | RC-7           |                   |                                                                                  |                      |                |                         | 10.66         | 0                                |  |  |
| 12.5         |                                         |                |                   |                                                                                  |                      |                |                         |               |                                  |  |  |
| 13.0         |                                         |                |                   |                                                                                  |                      |                |                         |               |                                  |  |  |
| 13.5         | 13.5                                    |                |                   |                                                                                  |                      |                | 13.33                   | 0             |                                  |  |  |
|              |                                         |                |                   |                                                                                  |                      |                |                         |               |                                  |  |  |
## SUB SOIL PROFILE DIAGRAM -

**CLIENT** Delhi Metro Rail Corporation Ltd

**PROJECT NUMBER** SR-1241 25-26

| PROJECT NAME | GTI work for JPR Metro Ph-II, Prahladpura to Todi Mod (Total approximate length -42.8 km) |
|--------------|-------------------------------------------------------------------------------------------|
|              |                                                                                           |

**PROJECT LOCATION** Jaipur, Rajasthan

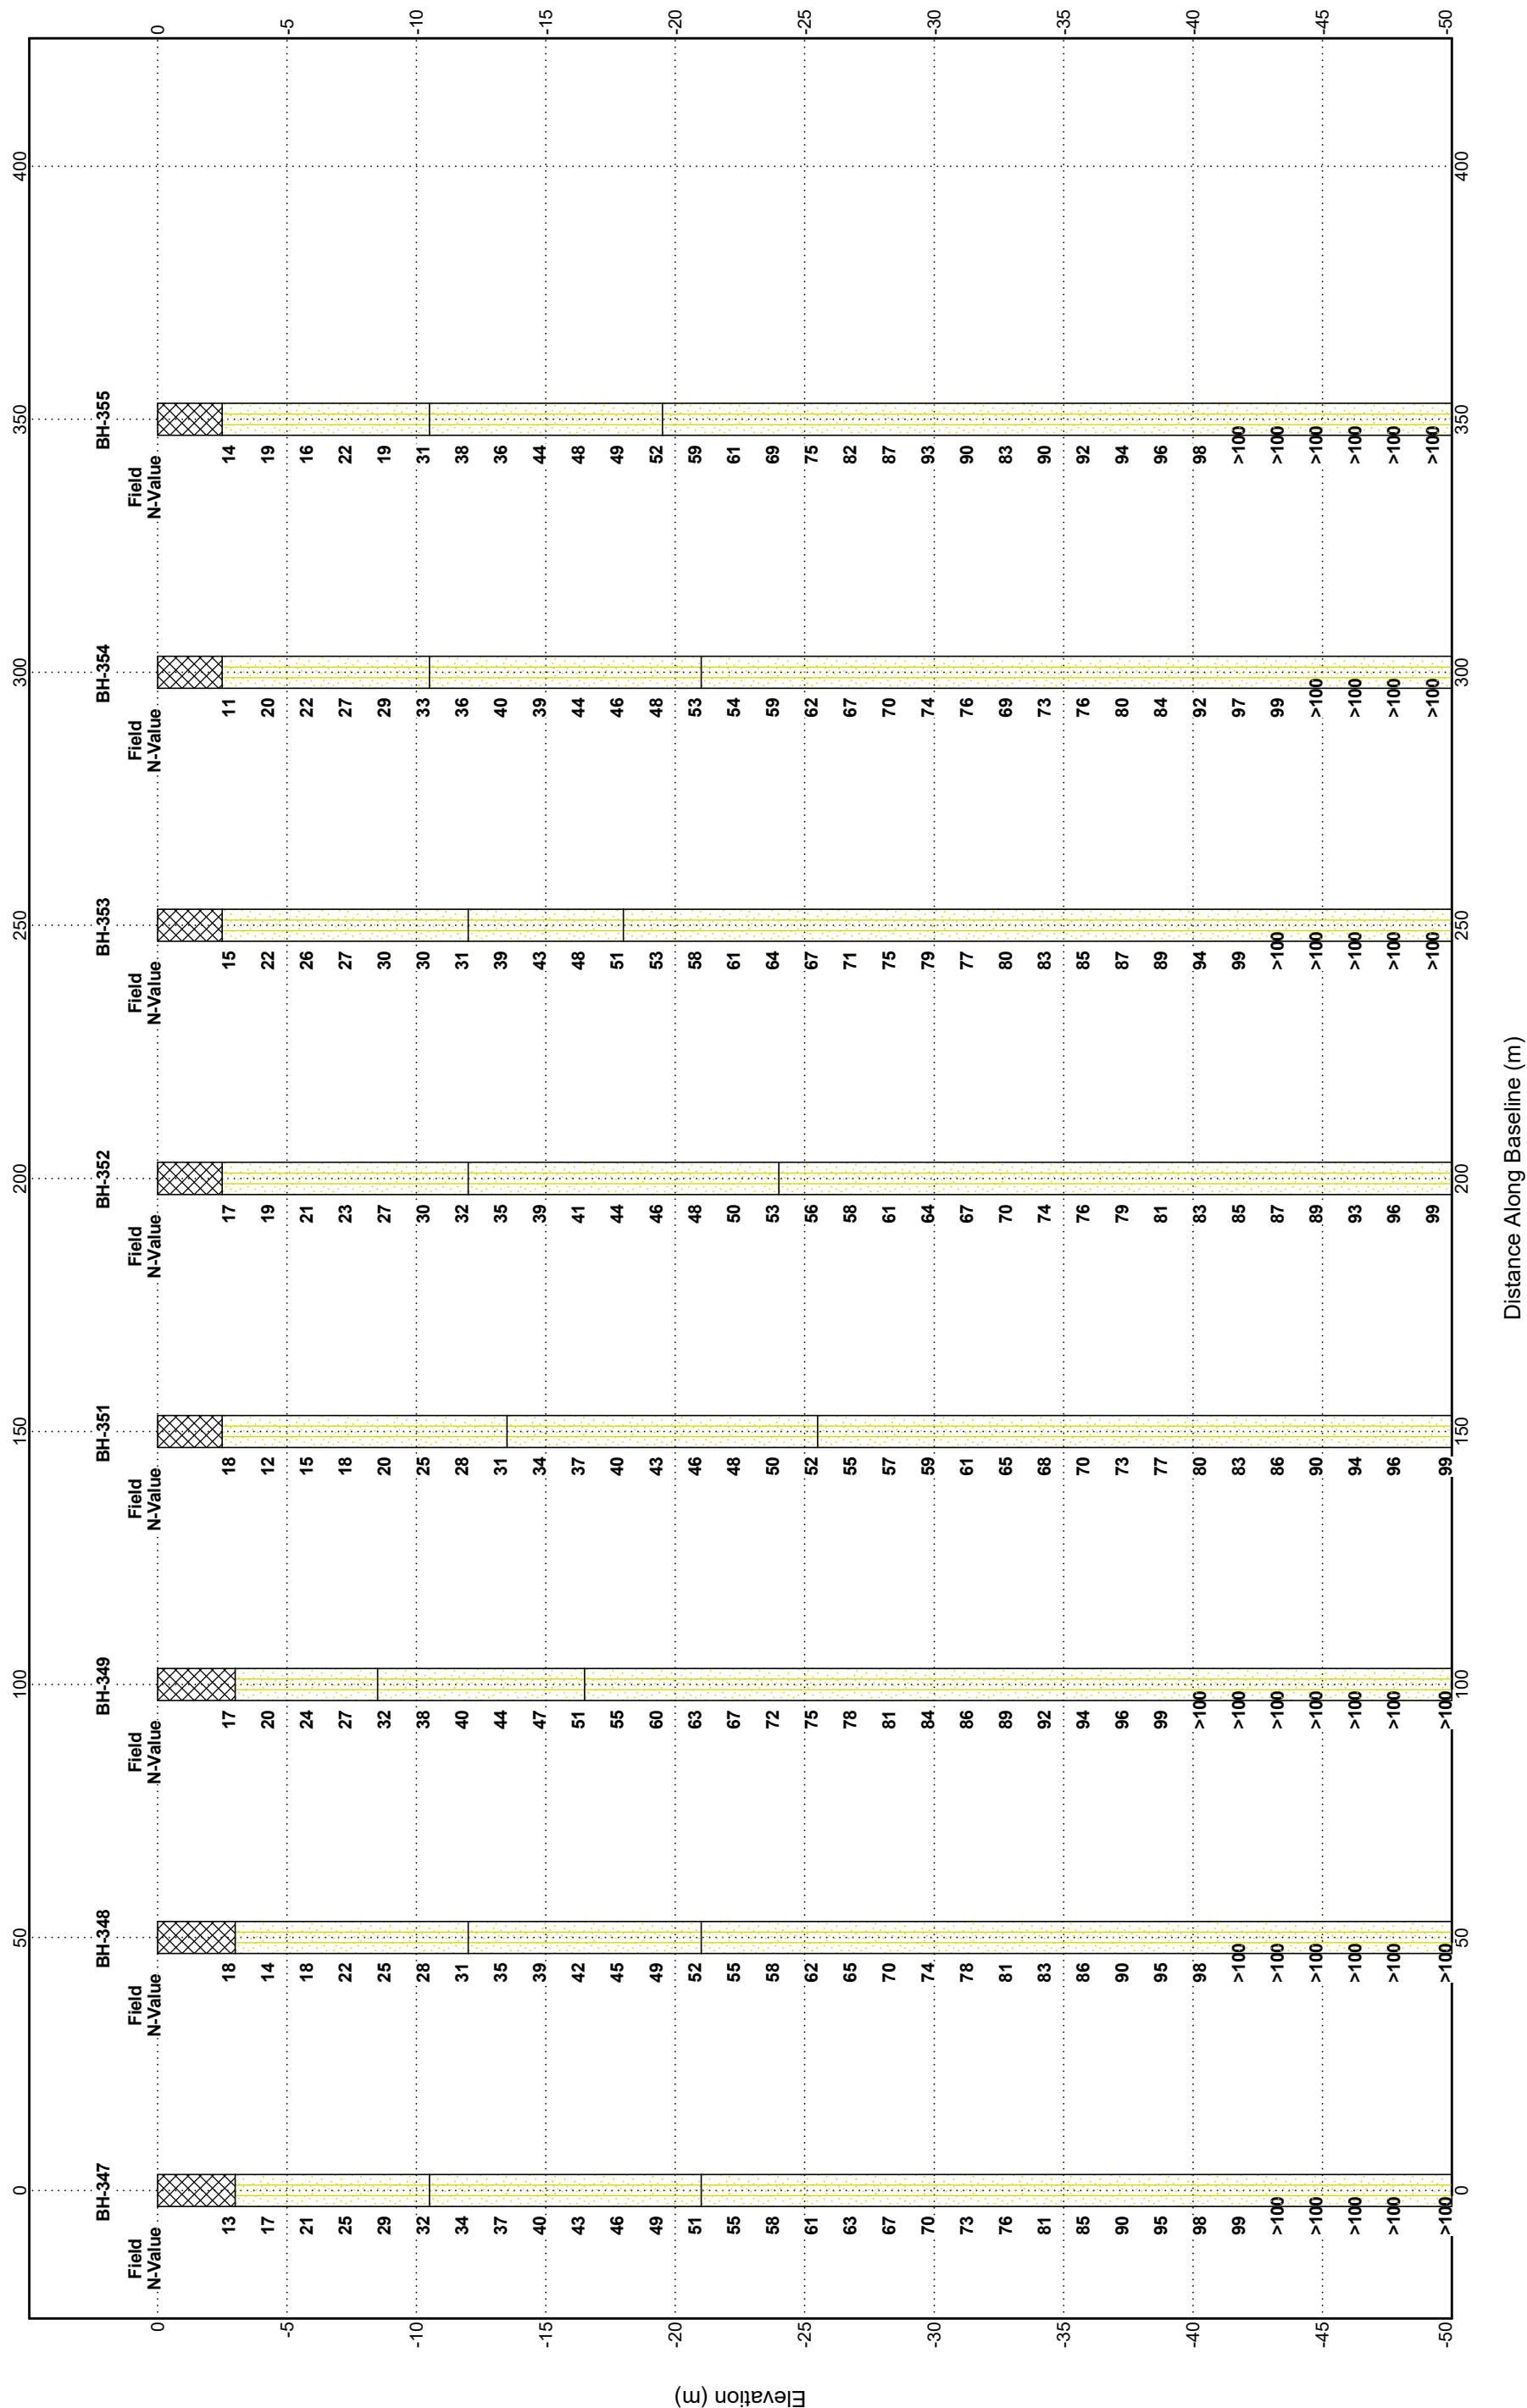


SUB SOIL PROFILE DIAGRAM -

CLIENT Delhi Metro Rail Corporation Ltd

PROJECT NAME GTI work for JPR Metro Ph-II, Prahladpura to Todi Mod (Total approximate length -42.8 km)

PROJECT NUMBER SR-1241 25-26

PROJECT LOCATION Jaipur, Rajasthan

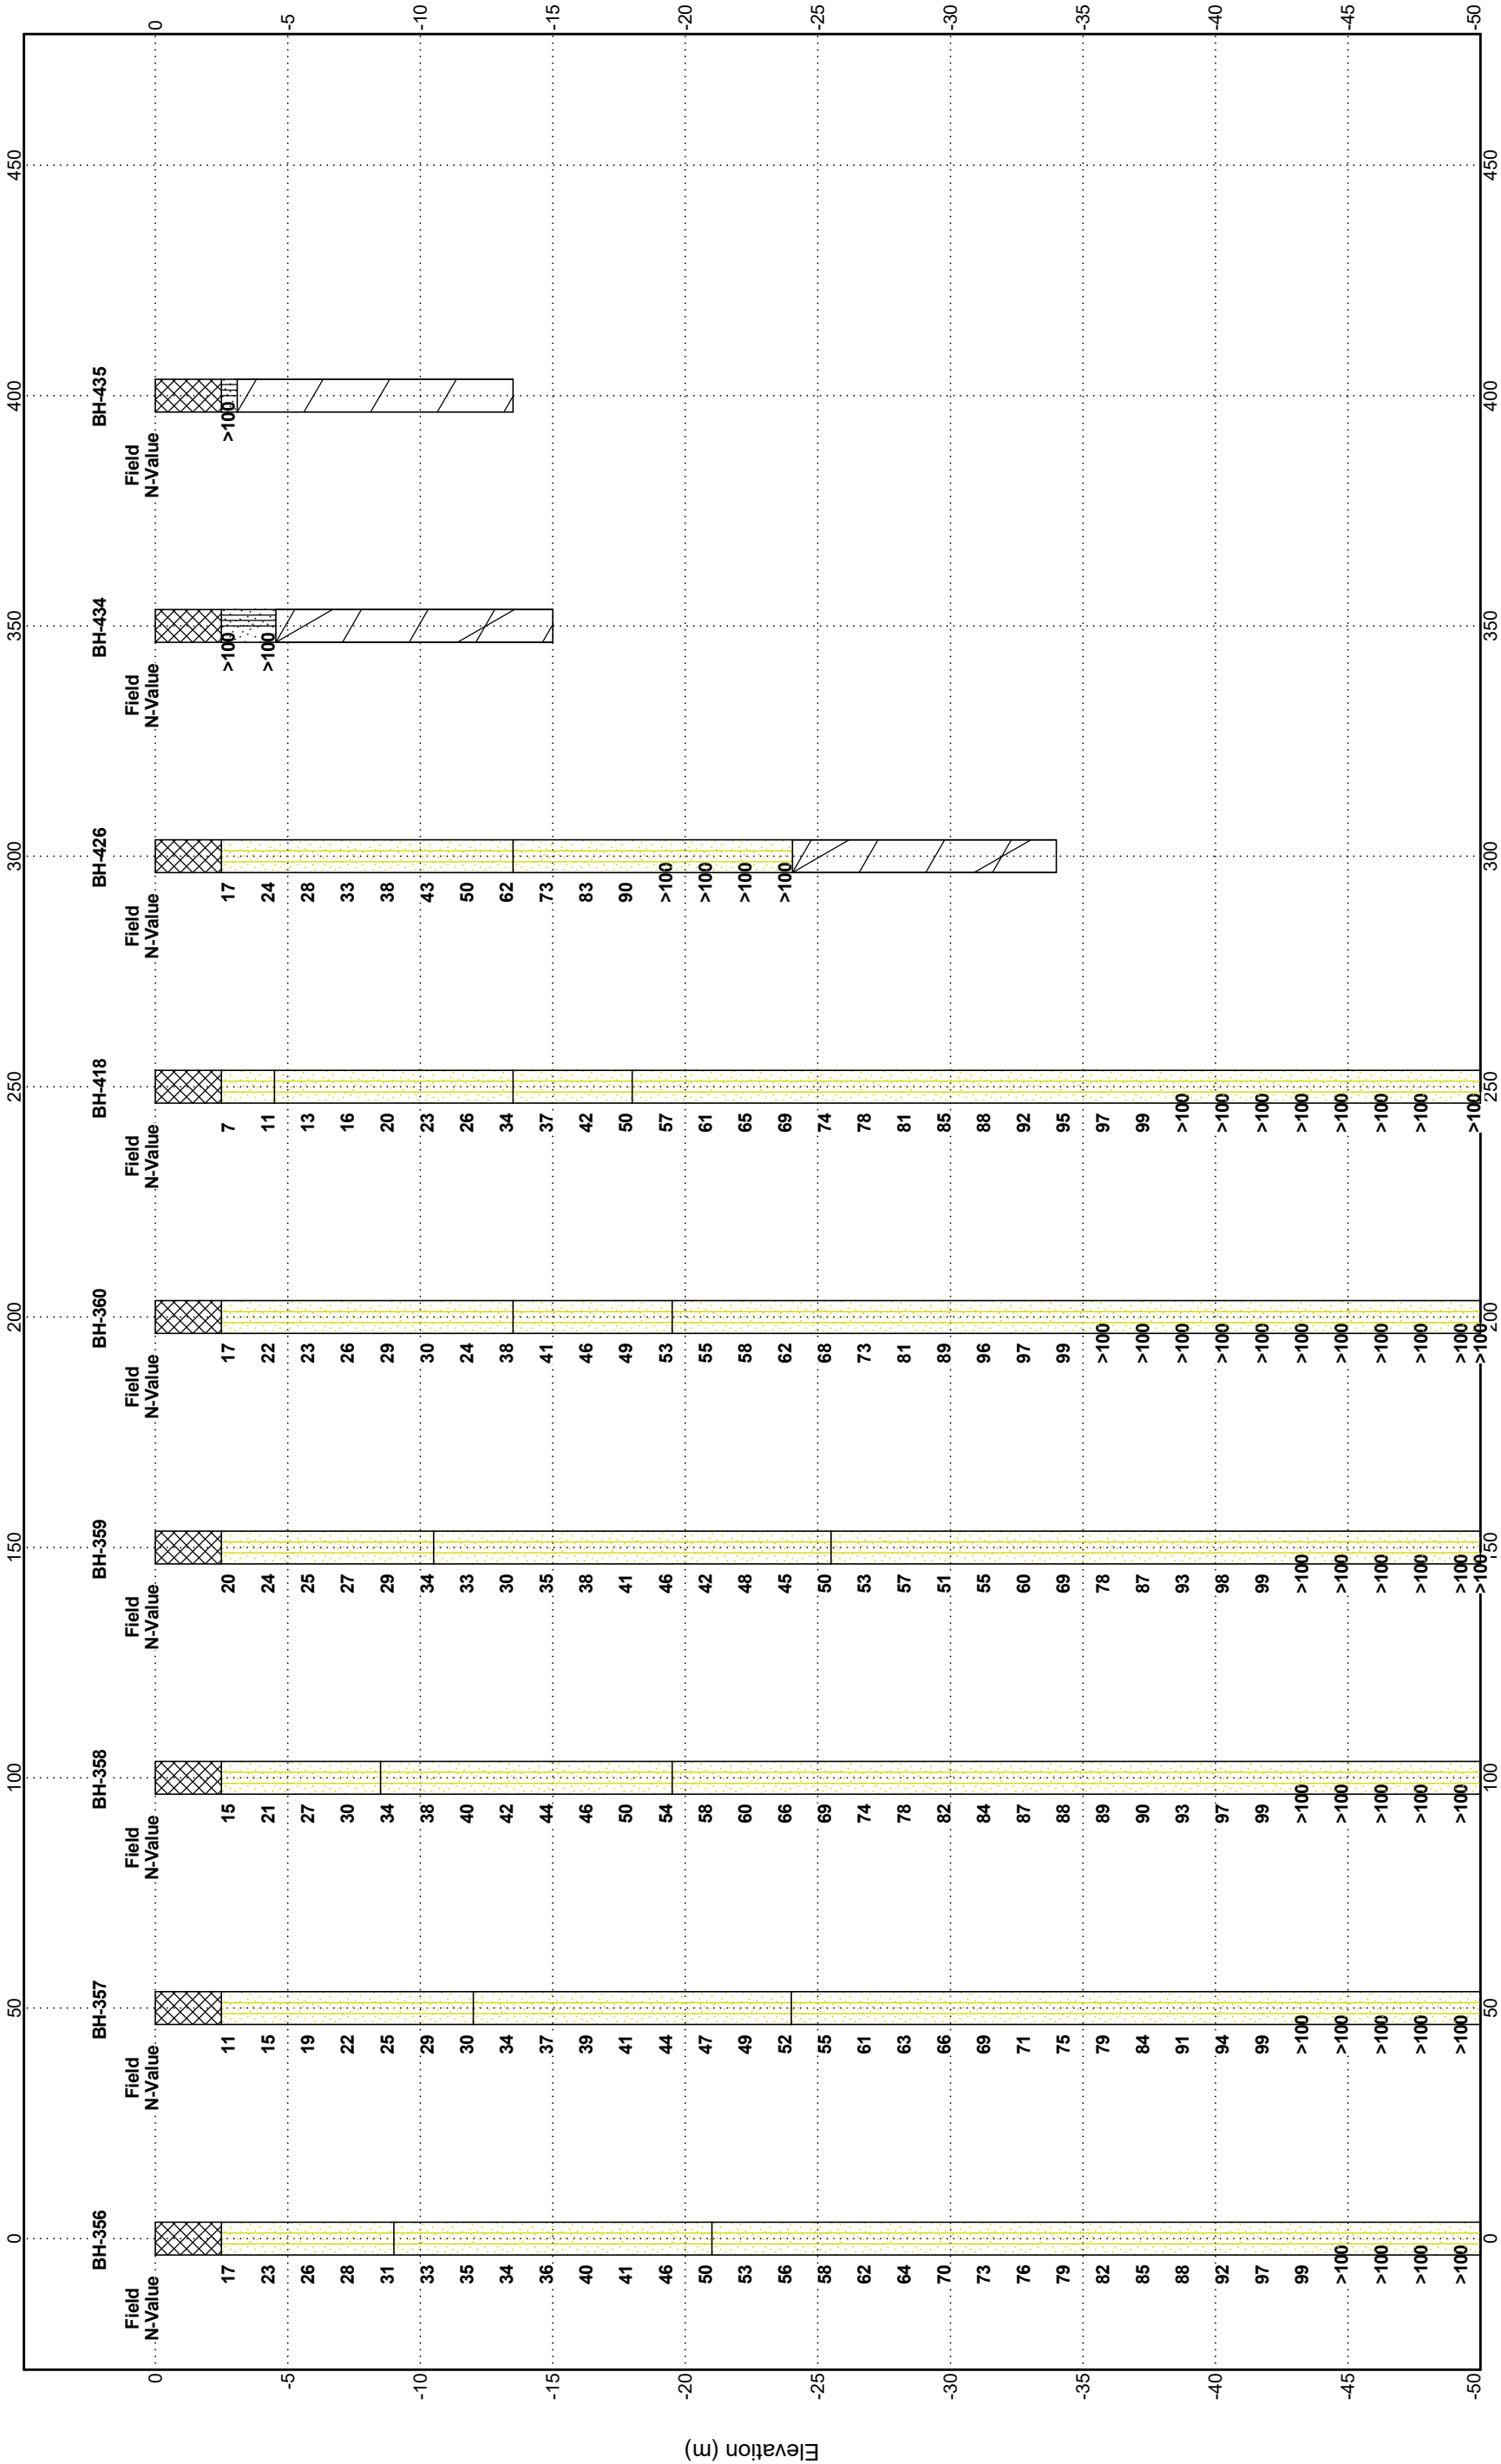

Distance Along Baseline (m)

## **APPENDIX – B (LAB TEST RESULTS)**

| <b>Appendix No.</b> | <b>ITEMS</b>                       |
|---------------------|------------------------------------|
| B-1                 | SOIL & ROCK CHARACTERISTICS SHEETS |
| B-2                 | GSD CURVES                         |

SOIL CHARACTERISTICS

| Project | Geotech Investigation work for Jaipur Metro Ph-II Project from Prahladpura to Todi Mod (Total approximate length -42.8 km) |                     |                        |                                       |                  |                   |           |                                       |      |      | Date of Boring |        |        |                    | Chainage/Location |                  | B.H. No.        |                      | Depth of Water Table         |                     |                              | Termination Depth    |                     | Coordinates (E,N) |              |                     |                        |                      |                            | R.L.                  |                              | Ref. Code         | |
|---|
|         | Sample Type   | Depth from G.L. (m) | Observed SPT Value (N) | Corrected SPT Value (N <sub>s</sub> ) | Soil Description | IS Classification | IS Symbol | Grain Size Distribution % wt retained |      |      |                |        |        | Atterberg Limits % |                   |                  |                 | Bulk Density (g/cm³) |                              |                     | Natural Moisture Content (%) |                      | Dry Density (g/cm³) | Specific Gravity  | Type of Test | Cohesion C (kg/cm²) | Angle of Friction (φ°) | Free Swell Index (%) | Swelling Pressure (kg/cm²) | Permeability (cm/sec) | Void Ratio (e <sub>0</sub> ) | Pressure (kg/cm²) | C <sub>v</sub> x 10 <sup>-4</sup> (cm²/Sec) | M <sub>v</sub> x 10 <sup>-2</sup> (cm²/Kg) | Compression Index (C <sub>p</sub> ) | |
|         |   |                     |                        |                                       |                  |                   |           | Clay                                  | Silt | Fine | Medium         | Coarse | Gravel | Liquid Limit       | Plastic Limit     | Plasticity Index | Shrinkage Limit | Bulk Density (g/cm³) | Natural Moisture Content (%) | Dry Density (g/cm³) | Specific Gravity             | Free Swell Index (%) |                     |                   |              |                     |                        |                      |                            |                       |                              |                   |                                             |                                            |                                     | Swelling Pressure (kg/cm²) | Permeability (cm/sec) | Shear Strength | |
| |</ |

Abbreviations:-  
DS-Disturbed Sample, SPT-Standard Penetration Test, UDS-Undisturbed Sample, UDS\*-UDS not recovered, DST-Direct Shear Test, UUT-Unconsolidated Undrained Triaxial Shear Test, DST+ - Direct Shear Test on Remoulded Sample, UUT+ - Unconsolidated Undrained Tri-axial Test on Remoulded Sample.

SOIL CHARACTERISTICS

| Project     | Geotech Investigation work for Jaipur Metro Ph-II Project from Prahladpura to Todi Mod (Total approximate length -42.8 km) |                        |                                       |                                  |                   |           |      |      |                    |        | Chainage/Location | B.H. No. | Depth of Water Table |               | Termination Depth | Coordinates (E,N)    |                                         |                       |                          |                                   |                              | R.L.                             | Ref. Code        |              |                                  |                        |                              |                                |                                                          |                                                         |                                     |   |
|-------------|---|------------------------|---------------------------------------|----------------------------------|-------------------|-----------|------|------|--------------------|--------|-------------------|----------|----------------------|---------------|-------------------|----------------------|-----------------------------------------|-----------------------|--------------------------|-----------------------------------|------------------------------|----------------------------------|------------------|--------------|----------------------------------|------------------------|------------------------------|--------------------------------|----------------------------------------------------------|---------------------------------------------------------|-------------------------------------|---|
|             | Date of Boring   |                        | Grain Size Distribution % wt retained |                                  |                   |           |      |      | Atterberg Limits % |        |                   |          | Shear Strength       |               |                   | Free Swell Index (%) | Swelling Pressure (kg/cm <sup>2</sup> ) | Permeability (cm/sec) | Consolidation Parameters |                                   |                              |                                  |                  |              |                                  |                        |                              |                                |                                                          |                                                         |                                     |   |
| Sample Type | Depth from G.L. (m)   | Observed SPT Value (N) | Corrected SPT Value (N <sub>c</sub> ) | Soil Description                 | IS Classification | IS Symbol | Clay | Silt | Fine               | Medium | Gravel            |          | Liquid Limit         | Plastic Limit | Plasticity Index  |                      |                                         |                       | Shrinkage Limit          | Bulk Density (g/cm <sup>3</sup> ) | Natural Moisture Content (%) | Dry Density (g/cm <sup>3</sup> ) | Specific Gravity | Type of Test | Cohesion C (kg/cm <sup>2</sup> ) | Angle of Friction (φ°) | Void Ratio (e <sub>0</sub> ) | Pressure (kg/cm <sup>2</sup> ) | C <sub>v</sub> x 10 <sup>-4</sup> (cm <sup>2</sup> /Sec) | M <sub>v</sub> x 10 <sup>-2</sup> (cm <sup>2</sup> /kg) | Compression Index (C <sub>p</sub> ) |   |
|             |   
| SPT-18      | 28.50   | 62                     | 29                                    | Very Dense, Brownish, Silty Sand | -                 |           | -    | -    |                                                         |                                     |   |
| SPT-19      | 30.00   | 64                     | 29                                    |                                  | SM                |           | 0    | 24   | 58                 | 8      | 10                | 0        | 0                    | -             | NIL               | NP                   | -                                       | 1.89                  | 12.50                    | 1.68                              | 2.63                         | DST+                             | 0.00             | 33           | -                                | -                      | -                            | -                              | -                                                        | -                                                       |                                     |   |
| SPT-20      | 31.50   | 67                     | 31                                    |                                  | -                 |           | -    | -    |                                     |   |
| SPT-21      | 33.00   | 73                     | 34                                    |                                  | -                 |           | -    | -    |                                     |   |
| SPT-22      | 34.50   | 75                     | 35                                    |                                  | -                 |           | -    | -    |                                     |   |
| SPT-23      | 36.00   | 79                     | 36                                    |                                  | SM                |           | 0    | 19   | 62                 | 12     | 7                 | 0        | 0                    | -             | NIL               | NP                   | -                                       | -                     | -                        | -                                 | -                            | -                                | -                | -            | -                                | -                      | -                            | -                              | -                                                        | -                                                       | -                                   |   |
| SPT-24      | 37.50   | 87                     | 40                                    |                                  | -                 |           | -    | -    |   |
| SPT-25      | 39.00   | 88                     | 40                                    |                                  | -                 |           | -    | -    |   |
| SPT-26      | 40.50   | 93                     | 43                                    |                                  | -                 |           | -    | -    |
| SPT-27      | 42.00   | 95                     | 44                                    |                                  | SM                |           | 0    | 17   | 74                 | 9      | 0                 | 0        | 0                    | -             | NIL               | NP                   | -                                       | 1.90                  | 12.00                    | 1.70                              | 2.64                         | DST+                             | 0.00             | 34           | -                                | -                      | -                            | -                              | -                                                        | -                                                       | -                                   | - |
| SPT-28      | 43.50   | 98                     | 45                                    |                                  | -                 |           | -    | -    |
| SPT-29      | 45.00   | >100                   | -                                     |                                  | -                 |           | -    | -    |
| SPT-30      | 46.50   | >100                   | -                                     |                                  | SM                |           | 0    | 19   | 70                 | 8      | 3                 | 0        | 0                    | -             | NIL               | NP                   | -                                       | -                     | -                        | -                                 | -                            | -                                | -                | -            | -                                | -                      | -                            | -                              | -                                                        | -                                                       | -                                   | - |
| SPT-31      | 48.00   | >100                   | -                                     |                                  | -                 |           | -    | -    |
| SPT-32      | 50.00   | >100                   | -                                     |                                  | -                 |           | -    | -    |

Abbreviations:-  
DS-Disturbed Sample, SPT-Standard Penetration Test, UDS-Undisturbed Sample, UDS\*-UDS not recovered, DST-Direct Shear Test, UUT-Unconsolidated Undrained Triaxial Shear Test, DST+ - Direct Shear Test on Remoulded Sample, UUT+ - Unconsolidated Undrained Tri-axial Test on Remoulded Sample.

SOIL CHARACTERISTICS

| Project | Geotech Investigation work for Jaipur Metro Ph-II Project from Prahladpura to Todi Mod (Total approximate length -42.8 km) |                     |                        |                                       |                             |                                                                                     |                                                                                     |      |        |                 | Date of Boring |      | Chainage/Location |        | B.H. No. | Depth of Water Table |              | Termination Depth |                  | Coordinates (E,N) |                                   |                              |                                  |                  |              | R.L.                             | Ref. Code              |                      |                                         |                       |                              |                                |                                                          |                                                         |
|---------|---|---------------------|------------------------|---------------------------------------|-----------------------------|-------------------------------------------------------------------------------------|-------------------------------------------------------------------------------------|------|--------|-----------------|----------------|------|-------------------|--------|----------|----------------------|--------------|-------------------|------------------|-------------------|-----------------------------------|------------------------------|----------------------------------|------------------|--------------|----------------------------------|------------------------|----------------------|-----------------------------------------|-----------------------|------------------------------|--------------------------------|----------------------------------------------------------|---------------------------------------------------------|
|         | 24-08-2026   |                     | to                     |                                       | 26-08-2026                  |                                                                                     | P-965                                                                               |      | BH-342 | Not Encountered | 50.00 m        |      | 2982636.000 m     |        |          | 576597.000 m         |              | 2982636.000 m     |                  |                   |                                   |                              |                                  |                  |              |                                  |                        |                      |                                         |                       |                              |                                |                                                          |                                                         |
|         | Sample Type   | Depth from G.L. (m) | Observed SPT Value (N) | Corrected SPT Value (N <sub>c</sub> ) | Soil Description            | IS Classification                                                                   | IS Symbol                                                                           | Clay |        |                 | Silt           | Fine | Medium            | Coarse | Gravel   |                      | Liquid Limit | Plastic Limit     | Plasticity Index | Shrinkage Limit   | Bulk Density (g/cm <sup>3</sup> ) | Natural Moisture Content (%) | Dry Density (g/cm <sup>3</sup> ) | Specific Gravity | Type of Test | Cohesion C (kg/cm <sup>2</sup> ) | Angle of Friction (φ°) | Free Swell Index (%) | Swelling Pressure (kg/cm <sup>2</sup> ) | Permeability (cm/sec) | Void Ratio (e <sub>0</sub> ) | Pressure (kg/cm <sup>2</sup> ) | C <sub>y</sub> x 10 <sup>-4</sup> (cm <sup>2</sup> /Sec) | M <sub>v</sub> x 10 <sup>-2</sup> (cm <sup>3</sup> /Kg) |
| DS-1    | 0.00   | -                   | -                      | Filled Up soil consist of Silty Sand  | -                           |  | -                                                                                   | -    |                                                         |
| SPT-1   | 3.00   | 12                  | 15                     | Medium Dense, Brownish, Silty Sand    | SM                          |  | 0                                                                                   | 27   | 65     | 6               | 2              | 0    | 0                 | -      | NIL      | NP                   | -            | -                 | -                | -                 | -                                 | -                            | -                                | -                | -            | -                                | -                      | -                    | -                                       | -                     | -                            | -                              | -                                                        |                                                         |
| SPT-2   | 4.50   | 13                  | 14                     |                                       | -                           |  | -                                                                                   | -    |                                                         |
| UDS-1   | 5.50   | -                   | -                      |                                       | SM                          |  | -                                                                                   | 0    | 25     | 67              | 5              | 3    | 0                 | 0      | -        | NIL                  | NP           | -                 | 1.71             | 11.69             | 1.53                              | 2.60                         | DST                              | 0.00             | 29           | -                                | -                      | -                    | -                                       | -                     | -                            | -                              | -                                                        | -                                                       |
| SPT-3   | 6.00   | 16                  | 16                     |                                       | -                           |  | -                                                                                   | -    |                                                         |
| SPT-4   | 7.50   | 19                  | 17                     |                                       | -                           |  | -                                                                                   | -    |                                                         |
| UDS-2   | 8.50   | -                   | -                      |                                       | SM                          |  | -                                                                                   | 0    | 27     | 59              | 9              | 5    | 0                 | 0      | -        | NIL                  | NP           | -                 | 1.74             | 12.36             | 1.55                              | 2.61                         | DST                              | 0.00             | 30           | -                                | -                      | -                    | -                                       | -                     | -                            | -                              | -                                                        | -                                                       |
| SPT-5   | 9.00   | 22                  | 19                     |                                       | -                           |  | -                                                                                   | -    |                                                         |
| SPT-6   | 10.50   | 25                  | 20                     | Dense, Brownish, Silty Sand           | SM                          |  | 0                                                                                   | 24   | 58     | 11              | 6              | 1    | 0                 | -      | NIL      | NP                   | -            | -                 | -                | -                 | -                                 | -                            | -                                | -                | -            | -                                | -                      | -                    | -                                       | -                     | -                            | -                              | -                                                        |                                                         |
| UDS*    | 11.25   | -                   | -                      |                                       | -                           |  | -                                                                                   | -    |                                                         |
| SPT-7   | 12.00   | 18                  | 14                     |                                       | -                           |  | -                                                                                   | -    |                                                         |
| SPT-8   | 13.50   | 32                  | 23                     |                                       | Dense, Brownish, Silty Sand | SM                                                                                  |  | 0    | 20     | 59              | 9              | 10   | 2                 | 0      | -        | NIL                  | NP           | -                 | 1.81             | 13.00             | 1.60                              | 2.61                         | DST+                             | 0.00             | 31           | -                                | -                      | -                    | -                                       | -                     | -                            | -                              | -                                                        | -                                                       |
| SPT-9   | 15.00   | 34                  | 23                     | -                                     |                             |  | -                                                                                   | -    |                                                         |
| SPT-10  | 16.50   | 37                  | 24                     | -                                     |                             |  | -                                                                                   | -    |                                                         |
| SPT-11  | 18.00   | 40                  | 25                     | Dense, Brownish, Silty Sand           |                             | SM                                                                                  |  | 0    | 17     | 61              | 12             | 9    | 1                 | 0      | -        | NIL                  | NP           | -                 | -                | -                 | -                                 | -                            | -                                | -                | -            | -                                | -                      | -                    | -                                       | -                     | -                            | -                              | -                                                        | -                                                       |
| SPT-12  | 19.50   | 43                  | 25                     |                                       | -                           |  | -                                                                                   | -    |                                                         |
| SPT-13  | 21.00   | 46                  | 26                     |                                       | -                           |  | -                                                                                   | -    |                                                         |
| SPT-14  | 22.50   | 50                  | 27                     |                                       | Dense, Brownish, Silty Sand | SM                                                                                  |  | 0    | 17     | 66              | 10             | 6    | 1                 | 0      | -        | NIL                  | NP           | -                 | 1.83             | 12.50             | 1.63                              | 2.62                         | DST+                             | 0.00             | 32           | -                                | -                      | -                    | -                                       | -                     | -                            | -                              | -                                                        | -                                                       |
| SPT-15  | 24.00   | 52                  | 27                     | -                                     |                             |  | -                                                                                   | -    |                                                         |
| SPT-16  | 25.50   | 55                  | 27                     | -                                     |                             |  | -                                                                                   | -    |                                                         |

Abbreviations:-  
DS-Disturbed Sample, SPT-Standard Penetration Test, UDS\*-Undisturbed Sample, UDS\*-UDS not recovered, DST-Direct Shear Test, UUT-Unconsolidated Undrained Triaxial Shear Test, DST+ - Direct Shear Test on Remoulded Sample, UUT+ - Unconsolidated Undrained Tri-axial Test on Remoulded Sample.

SOIL CHARACTERISTICS

| Project | Geotech Investigation work for Jaipur Metro Ph-II Project from Prahladpura to Todi Mod (Total approximate length -42.8 km) |                     |                        |                                       |                                  |                   |           |                                       |      |      | Date of Boring |        | Chainage/Location | B.H. No.           | Depth of Water Table |               | Termination Depth    |                 | Coordinates (E,N)            |                      |   |                  |                |                     | R.L.                   | Ref. Code            | |
|---|
|         | Sample Type   | Depth from G.L. (m) | Observed SPT Value (N) | Corrected SPT Value (N <sub>c</sub> ) | Soil Description                 | IS Classification | IS Symbol | Grain Size Distribution % wt retained |      |      |                |        |                   | Atterberg Limits % |                      |               | Bulk Density (g/cm³) |                 | Natural Moisture Content (%) | Dry Density (g/cm³)  |   | Specific Gravity | Shear Strength |                     |                        | Free Swell Index (%) | Swelling Pressure (kg/cm²) | Permeability (cm/sec) | Consolidation Parameters | |
|         |   |                     |                        |                                       |                                  |                   |           | Clay                                  | Silt | Fine | Medium         | Coarse | Fine              | Coarse             | Liquid Limit         | Plastic Limit | Plasticity Index     | Shrinkage Limit |                              | Bulk Density (g/cm³) |   |                  | Type of Test   | Cohesion C (kg/cm²) | Angle of Friction (φ°) | |
|         | SPT-17   | 27.00               | 58                     | 28                                    | Very Dense, Brownish, Silty Sand | SM                |           | 0                                     | 20   | 64   | 8              | 5      | 3                 | 0                  | -                    | NIL           | NP                   |---|

Abbreviations:-  
DS-Disturbed Sample, SPT-Standard Penetration Test, UDS-Undisturbed Sample, UDS\*-UDS not recovered, DST-Direct Shear Test, UUT-Unconsolidated Undrained Triaxial Shear Test, DST+- Direct Shear Test on Remoulded Sample, UUT+- Unconsolidated Undrained Tri-axial Test on Remoulded Sample.

SOIL CHARACTERISTICS

| Project | Geotech Investigation work for Jaipur Metro Ph-II Project from Prahladpura to Todi Mod (Total approximate length -42.8 km) |                     |                        |                                       |                                      |                   |           |                                       |      |      | Date of Boring |        | Chainage/Location |                    | B.H. No.      |                  | Depth of Water Table |                      | Termination Depth            |                     | Coordinates (E,N)   |              |                     |                        |                      |                            | R.L.                  |                              | Ref. Code            | |
|---|
|         | Sample Type   | Depth from G.L. (m) | Observed SPT Value (N) | Corrected SPT Value (N <sub>c</sub> ) | Soil Description                     | IS Classification | IS Symbol | Grain Size Distribution % wt retained |      |      |                |        |                   | Atterberg Limits % |               |                  | Bulk Density (g/cm³) |                      | Natural Moisture Content (%) |                     | Dry Density (g/cm³) |              | Specific Gravity    |                        | Shear Strength       |                            |                       |                              | Free Swell Index (%) |                                             | Swelling Pressure (kg/cm²)                 |                                     | Permeability (cm/sec) |   | Void Ratio (e <sub>0</sub> ) |   | Pressure (kg/cm²) |   | C <sub>v</sub> x 10 <sup>-4</sup> (cm²/Sec) |   | M <sub>v</sub> x 10 <sup>-2</sup> (cm²/Kg) |   | Compression Index (C <sub>p</sub> ) | |
|         |   |                     |                        |                                       |                                      |                   |           | Clay                                  | Silt | Fine | Medium         | Coarse | Gravel            | Liquid Limit       | Plastic Limit | Plasticity Index | Shrinkage Limit      | Bulk Density (g/cm³) | Natural Moisture Content (%) | Dry Density (g/cm³) | Specific Gravity    | Type of Test | Cohesion C (kg/cm²) | Angle of Friction (φ°) | Free Swell Index (%) | Swelling Pressure (kg/cm²) | Permeability (cm/sec) | Void Ratio (e <sub>0</sub> ) | Pressure (kg/cm²)    | C <sub>v</sub> x 10 <sup>-4</sup> (cm²/Sec) | M <sub>v</sub> x 10 <sup>-2</sup> (cm²/Kg) | Compression Index (C <sub>p</sub> ) | |
|         | DS-1   | 0.00                | -                      | -                                     | Filled Up soil consist of Silty Sand | -                 |           |---|

Abbreviations:-  
DS-Disturbed Sample, SPT-Standard Penetration Test, UDS-Undisturbed Sample, UDS\*-UDS not recovered, DST-Direct Shear Test, UUT-Unconsolidated Undrained Triaxial Shear Test, DST+ - Direct Shear Test on Remoulded Sample, UUT+ - Unconsolidated Undrained Tri-axial Test on Remoulded Sample.

SOIL CHARACTERISTICS

| Project     | Geotech Investigation work for Jaipur Metro Ph-II Project from Prahladpura to Todi Mod (Total approximate length -42.8 km) |                        |                                       |                                  |                   |           |      |      |                    |        | Chainage/Location | B.H. No. | Depth of Water Table |               | Termination Depth | Coordinates (E,N)            |                      |                              |                     |                  |              | R.L.                | Ref. Code              |                      |                            |                       |                              |                   |                                             |                                            |                                     |        |                          |
|-------------|---|------------------------|---------------------------------------|----------------------------------|-------------------|-----------|------|------|--------------------|--------|-------------------|----------|----------------------|---------------|-------------------|------------------------------|----------------------|------------------------------|---------------------|------------------|--------------|---------------------|------------------------|----------------------|----------------------------|-----------------------|------------------------------|-------------------|---------------------------------------------|--------------------------------------------|-------------------------------------|--------|--------------------------|
|             | Date of Boring   |                        | Grain Size Distribution % wt retained |                                  |                   |           |      |      | Atterberg Limits % |        |                   |          | Bulk Density (g/cm³) |               |                   | Natural Moisture Content (%) |                      | Dry Density (g/cm³)          |                     | Specific Gravity |              |                     |                        | Shear Strength       |                            |                       | Free Swell Index (%)         |                   | Swelling Pressure (kg/cm²)                  |                                            | Permeability (cm/sec)               |        | Consolidation Parameters |
| Sample Type | Depth from G.L. (m)   | Observed SPT Value (N) | Corrected SPT Value (N <sub>c</sub> ) | Soil Description                 | IS Classification | IS Symbol | Clay | Silt | Sand               |        | Gravel            |          | Liquid Limit         | Plastic Limit | Plasticity Index  | Shrinkage Limit              | Bulk Density (g/cm³) | Natural Moisture Content (%) | Dry Density (g/cm³) | Specific Gravity | Type of Test | Cohesion C (kg/cm²) | Angle of Friction (φ°) | Free Swell Index (%) | Swelling Pressure (kg/cm²) | Permeability (cm/sec) | Void Ratio (e <sub>0</sub> ) | Pressure (kg/cm²) | C <sub>v</sub> x 10 <sup>-4</sup> (cm²/Sec) | M <sub>v</sub> x 10 <sup>-2</sup> (cm²/Kg) | Compression Index (C <sub>c</sub> ) |        |                          |
|             |   |                        |                                       |                                  |                   |           |      |      | Fine               | Medium | Coarse            | Fine     |                      |               |                   |                              |                      |                              |                     |                  |              |                     |                        |                      |                            |                       |                              |                   |                                             |                                            |                                     | Coarse |                          |
| SPT-17      | 27.00   | 55                     | 26                                    | Very Dense, Brownish, Silty Sand | -                 |           | -    | -    |        |                          |
| SPT-18      | 28.50   | 58                     | 27                                    |                                  | -                 |           | -    | -    |                          |
| SPT-19      | 30.00   | 60                     | 28                                    |                                  | -                 |           | -    | -    |                          |
| SPT-20      | 31.50   | 63                     | 29                                    |                                  | SM                |           | 0    | 29   | 58                 | 8      | 5                 | 0        | 0                    | -             | NIL               | -                            | -                    | -                            | -                   | -                | -            | -                   | -                      | -                    | -                          | -                     | -                            | -                 | -                                           | -                                          | -                                   | -      |                          |
| SPT-21      | 33.00   | 66                     | 30                                    |                                  | -                 |           | -    | -    |                          |
| SPT-22      | 34.50   | 69                     | 32                                    |                                  | -                 |           | -    | -    |                          |
| SPT-23      | 36.00   | 72                     | 33                                    |                                  | -                 |           | -    | -    |                          |
| SPT-24      | 37.50   | 75                     | 35                                    |                                  | SM                |           | 0    | 23   | 60                 | 10     | 7                 | 0        | 0                    | -             | NIL               | -                            | 1.89                 | 12.50                        | 1.68                | 2.63             | DST+         | 0.00                | 33                     | -                    | -                          | -                     | -                            | -                 | -                                           | -                                          | -                                   | -      | -                        |
| SPT-25      | 39.00   | 78                     | 36                                    |                                  | -                 |           | -    | -    |                          |
| SPT-26      | 40.50   | 80                     | 37                                    |                                  | -                 |           | -    | -    |                          |
| SPT-27      | 42.00   | 84                     | 39                                    |                                  | -                 |           | -    | -    |                          |
| SPT-28      | 43.50   | 88                     | 40                                    |                                  | SM                |           | 0    | 25   | 65                 | 7      | 3                 | 0        | 0                    | -             | NIL               | -                            | 1.91                 | 11.50                        | 1.71                | 2.64             | DST+         | 0.00                | 34                     | -                    | -                          | -                     | -                            | -                 | -                                           | -                                          | -                                   | -      | -                        |
| SPT-29      | 45.00   | 93                     | 43                                    |                                  | -                 |           | -    | -    |                          |
| SPT-30      | 46.50   | 98                     | 45                                    |                                  | -                 |           | -    | -    |                          |
| SPT-31      | 48.00   | >100                   | -                                     |                                  | -                 |           | -    | -    |                          |
| SPT-32      | 50.00   | >100                   | -                                     |                                  | -                 |           | -    | -    |                          |

Abbreviations:-  
DS-Disturbed Sample, SPT-Standard Penetration Test, UDS-Undisturbed Sample, UDS\*-UDS not recovered, DST-Direct Shear Test, UUT-Unconsolidated Undrained Triaxial Shear Test, DST+ - Direct Shear Test on Remoulded Sample, UUT+ - Unconsolidated Undrained Tri-axial Test on Remoulded Sample.

## SOIL CHARACTERISTICS

[illegible]

Abbreviations:-  
 DS-Disturbed Sample, SPT-Standard Penetration Test, UDS\*-UDS not recovered, DST-Direct Shear Test, UUT-Unconsolidated Undrained Triaxial Shear Test, DST+- Direct Shear Test on Remoulded Sample, UUT+- Unconsolidated Undrained Tri-axial Test on Remoulded Sample.

SOIL CHARACTERISTICS

| Project     | Date of Boring      |                        |                         |                                  | Chainage/Location | B.H. No.  | Depth of Water Table                  |         | Termination Depth | Coordinates (E,N)  |               |        |                |               |                  | R.L.                     | Ref. Code            |                              |                     |                  |              |                     |                        |                      |                            |                       |                 |                   |                                             |                                            |
|-------------|---------------------|------------------------|-------------------------|----------------------------------|-------------------|-----------|---------------------------------------|---------|-------------------|--------------------|---------------|--------|----------------|---------------|------------------|--------------------------|----------------------|------------------------------|---------------------|------------------|--------------|---------------------|------------------------|----------------------|----------------------------|-----------------------|-----------------|-------------------|---------------------------------------------|--------------------------------------------|
|             | 23-08-2026          | to                     | 26-08-2026              |                                  |                   |           | Not Encountered                       | 50.00 m |                   | 576626.000 m       | 2982827.000 m |        |                |               |                  |                          |                      |                              |                     |                  |              |                     |                        |                      |                            |                       |                 |                   |                                             |                                            |
| Sample Type | Depth from G.L. (m) | Observed SPT Value (N) | Corrected SPT Value (N) | Soil Description                 | IS Classification | IS Symbol | Grain Size Distribution % wt retained |         |                   | Atterberg Limits % |               |        | Shear Strength |               |                  | Consolidation Parameters |                      |                              |                     |                  |              |                     |                        |                      |                            |                       |                 |                   |                                             |                                            |
|             |                     |                        |                         |                                  |                   |           | Clay                                  | Silt    | Fine              | Medium             | Coarse        | Gravel | Liquid Limit   | Plastic Limit | Plasticity Index | Shrinkage Limit          | Bulk Density (g/cm³) | Natural Moisture Content (%) | Dry Density (g/cm³) | Specific Gravity | Type of Test | Cohesion C (kg/cm²) | Angle of Friction (φ°) | Free Swell Index (%) | Swelling Pressure (kg/cm²) | Permeability (cm/sec) | Void Ratio (e₀) | Pressure (kg/cm²) | C <sub>v</sub> x 10 <sup>-4</sup> (cm²/Sec) | M <sub>v</sub> x 10 <sup>-2</sup> (cm²/Kg) |
| SPT-17      | 27.00               | 62                     | 29                      | Very Dense, Brownish, Silty Sand | -                 |           |                                       
| SPT-18      | 28.50               | 65                     | 30                      |                                  | SM                |           |                                       
| SPT-19      | 30.00               | 67                     | 31                      |                                  | -                 |           |                                       
| SPT-20      | 31.50               | 70                     | 32                      |                                  | -                 |           |                                       
| SPT-21      | 33.00               | 64                     | 29                      |                                  | -                 |           |                                       
| SPT-22      | 34.50               | 67                     | 31                      |                                  | SM                |           |                                       
| SPT-23      | 36.00               | 69                     | 32                      |                                  | -                 |           |                                       
| SPT-24      | 37.50               | 72                     | 33                      |                                  | -                 |           |                                       
| SPT-25      | 39.00               | 76                     | 35                      |                                  | -                 |           |                                       
| SPT-26      | 40.50               | 79                     | 36                      |                                  | -                 |           |                                       
| SPT-27      | 42.00               | 81                     | 37                      |                                  | SM                |           |                                       
| SPT-28      | 43.50               | 84                     | 39                      |                                  | -                 |           |                                       
| SPT-29      | 45.00               | 86                     | 40                      |                                  | -                 |           |                                       
| SPT-30      | 46.50               | 90                     | 41                      |                                  | SM                |           |                                       
| SPT-31      | 48.00               | 93                     | 43                      |                                  | -                 |           |                                       
| SPT-32      | 50.00               | 98                     | 45                      |                                  | -                 |           |                                       

Abbreviations:-  
DS-Disturbed Sample, SPT-Standard Penetration Test, UDS-Undisturbed Sample, UDS\*-UDS not recovered, DST-Direct Shear Test, UUT-Unconsolidated Undrained Triaxial Shear Test, DST+ - Direct Shear Test on Remoulded Sample, UUT+ - Unconsolidated Undrained Tri-axial Test on Remoulded Sample.

SOIL CHARACTERISTICS

| Project | Geotech Investigation work for Jaipur Metro Ph-II Project from Prahladpura to Toddi Mod (Total approximate length -42.8 km) |                     |                        |                                                |                  |  |                   |           |        |                 | Date of Boring |         | Location |              | B.H. No. | Depth of Water Table |               | Termination Depth |                  | Coordinates (E,N) |               |                 |                                   |                              |                                  | R.L.             | Ref. Code    |                                  |                        |                      |                                         |                       |                              |                                |
|---------|---|---------------------|------------------------|------------------------------------------------|------------------|--|-------------------|-----------|--------|-----------------|----------------|---------|----------|--------------|----------|----------------------|---------------|-------------------|------------------|-------------------|---------------|-----------------|-----------------------------------|------------------------------|----------------------------------|------------------|--------------|----------------------------------|------------------------|----------------------|-----------------------------------------|-----------------------|------------------------------|--------------------------------|
|         | 30-08-2026   |                     | to                     |                                                | 03-09-2026       |  | P-938             |           | BH-333 | NOT ENCOUNTERED |                | 50.00 m |          | 576554,000 m |          |                      | 2981752,000 m |                   |                  | -                 | SR-1241_25-26 |                 |                                   |                              |                                  |                  |              |                                  |                        |                      |                                         |                       |                              |                                |
|         | Sample Type   | Depth from G.L. (m) | Observed SPT Value (N) | Corrected SPT Value (N <sub>c</sub> )          | Soil Description |  | IS Classification | IS Symbol |        | Clay            | Silt           | Fine    | Medium   | Coarse       | Gravel   |                      | Liquid Limit  | Plastic Limit     | Plasticity Index |                   |               | Shrinkage Limit | Bulk Density (g/cm <sup>3</sup> ) | Natural Moisture Content (%) | Dry Density (g/cm <sup>3</sup> ) | Specific Gravity | Type of Test | Cohesion C (kg/cm <sup>2</sup> ) | Angle of Friction (φ°) | Free Swell Index (%) | Swelling Pressure (kg/cm <sup>2</sup> ) | Permeability (cm/sec) | Void Ratio (e <sub>0</sub> ) | Pressure (kg/cm <sup>2</sup> ) |
| DS-1    | 0.00   | -                   | -                      |                                                | Filled up Soil   |  | -                 |           | -      | -               |                                |
| SPT-1   | 3.00   | 9                   | 11                     | Medium Dense, Brown to Grey, Silty Sand        | SM               |  |                   | 0         | 18     | 81              | 1              | 0       | 0        | 0            | 0        | -                    | NP            | -                 | 1.68             | 10.50             | 1.52          | 2.62            | DST+                              | -                            | 0                                | 29               | -            | -                                | -                      | -                    | -                                       | -                     | -                            |                                |
| SPT-2   | 4.50   | 14                  | 15                     |                                                | -                |  |                   |           | -      | -               |                                |
| UDS*    | 5.50   | -                   | -                      |                                                | -                |  |                   |           | -      | -               |                                |
| SPT-3   | 6.00   | 18                  | 18                     |                                                | SM               |  |                   |           | 0      | 21              | 76             | 3       | 0        | 0            | 0        | 0                    | -             | NP                | -                | -                 | -             | -               | -                                 | -                            | -                                | -                | -            | -                                | -                      | -                    | -                                       | -                     | -                            | -                              |
| SPT-4   | 7.50   | 16                  | 15                     |                                                | -                |  |                   |           | -      | -               |                                |
| UDS-1   | 8.50   | -                   | -                      |                                                | SM               |  |                   |           | 0      | 21              | 73             | 4       | 1        | 1            | 0        | 0                    | -             | NP                | -                | 1.67              | 11.31         | 1.50            | 2.63                              | DST                          | -                                | 0                | 30           | -                                | -                      | -                    | -                                       | -                     | -                            | -                              |
| SPT-5   | 9.00   | 22                  | 19                     |                                                | -                |  |                   |           | -      | -               |                                |
| SPT-6   | 10.50   | 20                  | 16                     |                                                | -                |  |                   |           | -      | -               |                                |
| SPT-7   | 12.00   | 20                  | 15                     |                                                | SM               |  |                   |           | 0      | 21              | 72             | 5       | 2        | 0            | 0        | 0                    | -             | NP                | -                | 1.76              | 12.00         | 1.57            | 2.61                              | DST+                         | -                                | 0                | 31           | -                                | -                      | -                    | -                                       | -                     | -                            | -                              |
| SPT-8   | 13.50   | 25                  | 18                     |                                                | -                |  |                   |           | -      | -               |
| SPT-9   | 15.00   | 25                  | 17                     |                                                | -                |  |                   |           | -      | -               |
| SPT-10  | 16.50   | 27                  | 18                     |                                                | SM               |  |                   |           | 0      | 23              | 68             | 7       | 2        | 0            | 0        | 0                    | -             | NP                | -                | -                 | -             | -               | -                                 | -                            | -                                | -                | -            | -                                | -                      | -                    | -                                       | -                     | -                            | -                              |
| SPT-11  | 18.00   | 27                  | 17                     |                                                | -                |  |                   |           | -      | -               |
| SPT-12  | 19.50   | 33                  | 20                     |                                                | -                |  |                   |           | -      | -               |
| SPT-13  | 21.00   | 35                  | 20                     |                                                | SM               |  |                   |           | 0      | 28              | 64             | 6       | 2        | 0            | 0        | 0                    | -             | NP                | -                | 1.83              | 12.50         | 1.63            | 2.62                              | DST+                         | -                                | 0                | 31           | -                                | -                      | -                    | -                                       | -                     | -                            | -                              |
| SPT-14  | 22.50   | 52                  | 28                     |                                                | -                |  |                   |           | -      | -               |
| SPT-15  | 24.00   | 57                  | 30                     |                                                | -                |  |                   |           | -      | -               |
| SPT-16  | 25.50   | 65                  | 33                     | Dense to Very Dense, Brown to Grey, Silty Sand | SM               |  |                   | 0         | 18     | 61              | 12             | 8       | 1        | 0            | 0        | -                    | NP            | -                 | 1.86             | 13.00             | 1.65          | 2.61            | DST+                              | -                            | 0                                | 32               | -            | -                                | -                      | -                    | -                                       | -                     | -                            | -                              |
| SPT-17  | 27.00   | 89                  | 43                     |                                                | -                |  |                   |           | -      | -               |

SOIL CHARACTERISTICS

| Project | Geotech Investigation work for Jaipur Metro Ph-II Project from Prahladpura to Toddi Mod (Total approximate length -42.8 km) |                     |                        |                         |                                                         |                   |           |                                       |      |      | Date of Boring |        | Location |                    | B.H. No.      |                  | Depth of Water Table |                                   | Termination Depth            |                                  | Coordinates (E,N) |              |                                  |                        |                      |                                         | R.L.                  |                              | Ref. Code                      |                                                          |                                                         |                                     |   |   |   |   |
|---------|---|---------------------|------------------------|-------------------------|---------------------------------------------------------|-------------------|-----------|---------------------------------------|------|------|----------------|--------|----------|--------------------|---------------|------------------|----------------------|-----------------------------------|------------------------------|----------------------------------|-------------------|--------------|----------------------------------|------------------------|----------------------|-----------------------------------------|-----------------------|------------------------------|--------------------------------|----------------------------------------------------------|---------------------------------------------------------|-------------------------------------|---|---|---|---|
|         | Sample Type   | Depth from G.L. (m) | Observed SPT Value (N) | Corrected SPT Value (N) | Soil Description                                        | IS Classification | IS Symbol | Grain Size Distribution % wt retained |      |      |                |        |          | Atterberg Limits % |               |                  |                      | NOT ENCOUNTERED                   |                              | 50.00 m                          |                   | 576554.000 m |                                  |                        | 2981752.000 m        |                                         |                       | Void Ratio (e <sub>0</sub> ) | Pressure (kg/cm <sup>2</sup> ) | C <sub>v</sub> x 10 <sup>-4</sup> (cm <sup>2</sup> /Sec) | M <sub>v</sub> x 10 <sup>-2</sup> (cm <sup>2</sup> /kg) | Compression Index (C <sub>p</sub> ) |   |   |   |   |
|         |   |                     |                        |                         |                                                         |                   |           | Clay                                  | Silt | Sand |                | Gravel |          | Liquid Limit       | Plastic Limit | Plasticity Index | Shrinkage Limit      | Bulk Density (g/cm <sup>3</sup> ) | Natural Moisture Content (%) | Dry Density (g/cm <sup>3</sup> ) | Specific Gravity  | Type of Test | Cohesion C (kg/cm <sup>2</sup> ) | Angle of Friction (φ°) | Free Swell Index (%) | Swelling Pressure (kg/cm <sup>2</sup> ) | Permeability (cm/sec) |                              |                                |                                                          |                                                         |                                     |   |   |   |   |
|         | SPT-18   | 28.50               | 93                     | 43                      | Very Dense, Brown to Grey, Poorly Graded Sand with silt | -                 |           | -                                     | -    |   |
|         | SPT-19   | 30.00               | 98                     | 45                      |                                                         | SM                |           | 0                                     | 25   | 61   | 8              | 4      | 2        | 0                  | -             | NP               | -                    | -                                 | -                            | -                                | -                 | -            | -                                | -                      | -                    | -                                       | -                     | -                            | -                              | -                                                        | -                                                       | -                                   | - | - | - |   |
|         | SPT-20   | 31.50               | 100                    | 46                      |                                                         | -                 |           | -                                     | -    |   |
|         | SPT-21   | 33.00               | >100                   | -                       |                                                         | SP-SM             |           | 0                                     | 11   | 59   | 17             | 9      | 4        | 0                  | -             | NP               | -                    | 1.89                              | 13.00                        | 1.67                             | 2.62              | DST+         | 0                                | 33                     | -                    | -                                       | -                     | -                            | -                              | -                                                        | -                                                       | -                                   | - | - | - | - |
|         | SPT-22   | 34.50               | >100                   | -                       |                                                         | -                 |           | -                                     | -    |   |
|         | SPT-23   | 36.00               | >100                   | -                       |                                                         | -                 |           | -                                     | -    |   |
|         | SPT-24   | 37.50               | >100                   | -                       |                                                         | -                 |           | -                                     | -    |   |
|         | SPT-25   | 39.00               | >100                   | -                       |                                                         | SP-SM             |           | 0                                     | 6    | 58   | 18             | 12     | 6        | 0                  | -             | NP               | -                    | -                                 | -                            | -                                | -                 | -            | -                                | -                      | -                    | -                                       | -                     | -                            | -                              | -                                                        | -                                                       | -                                   | - | - | - | - |
|         | SPT-26   | 40.50               | >100                   | -                       |                                                         | -                 |           | -                                     | -    |   |
|         | SPT-27   | 42.00               | >100                   | -                       |                                                         | -                 |           | -                                     | -    |   |
|         | SPT-28   | 43.50               | >100                   | -                       |                                                         | -                 |           | -                                     | -    |   |
|         | SPT-29   | 45.00               | >100                   | -                       |                                                         | SP-SM             |           | 0                                     | 7    | 48   | 24             | 14     | 7        | 0                  | -             | NP               | -                    | -                                 | -                            | -                                | -                 | -            | -                                | -                      | -                    | -                                       | -                     | -                            | -                              | -                                                        | -                                                       | -                                   | - | - | - | - |
|         | SPT-30   | 46.50               | >100                   | -                       | -                                                       |                   | -         | -                                     |   |
|         | SPT-31   | 48.00               | >100                   | -                       | -                                                       |                   | -         | -                                     |   |
|         | SPT-32   | 49.50               | >100                   | -                       | -                                                       |                   | -         | -                                     |   |

Abbreviations:-  
DS-Disturbed Sample, SPT-Standard Penetration Test, UDS-Undisturbed Sample, UDS\*-UDS not recovered, DST-Direct Shear Test, UUT-Unconsolidated Undrained Triaxial Shear Test, DST+- Direct Shear Test on Remoulded Sample, UUT+- Unconsolidated Undrained Tri-axial Test on Remoulded Sample.

SOIL CHARACTERISTICS

| Project | Geotech Investigation work for Jaipur Metro Ph-II Project from Prahladpura to Toddi Mod (Total approximate length -42.8 km) |                     |                        |                                       |                  |  |       |  |                   |           | Date of Boring                        |  | Location |  | B.H. No.           | Depth of Water Table |  | Termination Depth                 |                              | Coordinates (E,N)                |                  |   |                |  |  | R.L.                 | Ref. Code                               | |
|---|
|         | 31-08-2026   |                     | to                     |                                       | 03-09-2026       |  | P-939 |  | BH-334            |           | NOT ENCOUNTERED                       |  | 50.00 m  |  |                    | 576555.000 m         |  |                                   | 2981846.000 m                |                                  |                  | - | |
|         | Sample Type   | Depth from G.L. (m) | Observed SPT Value (N) | Corrected SPT Value (N <sub>s</sub> ) | Soil Description |  |       |  | IS Classification | IS Symbol | Grain Size Distribution % wt retained |  |          |  | Atterberg Limits % |                      |  | Bulk Density (g/cm <sup>3</sup> ) | Natural Moisture Content (%) | Dry Density (g/cm <sup>3</sup> ) | Specific Gravity |   | Shear Strength |  |  | Free Swell Index (%) | Swelling Pressure (kg/cm <sup>2</sup> ) | Permeability (cm/sec) | Consolidation Parameters | |
|         |   Type of Test | Cohesion C (kg/cm <sup>2</sup> ) | Angle of Friction (φ°) | |

Abbreviations:-  
DS-Disturbed Sample, SPT-Standard Penetration Test, UDS-Undisturbed Sample, UDS\*-UDS not recovered, DST-Direct Shear Test, UUT-Unconsolidated Undrained Triaxial Shear Test, DST+- Direct Shear Test on Remoulded Sample, UUT+- Unconsolidated Undrained Tri-axial Test on Remoulded Sample.

## SOIL CHARACTERISTICS

[illegible]

Abbreviations:-  
 SPT- Standard Penetration Test, UDS- Undisturbed Sample, UDS\*- UDS not recovered, DST- Direct Shear Test, UUT- Unconsolidated Undrained Triaxial Shear Test, DST+ - Direct Shear Test on Remoulded Sample, UUT+ - Unconsolidated Undrained Tri-axial Test on Remoulded Sample.

SOIL CHARACTERISTICS

| Project    | Geotech Investigation work for Jaipur Metro Ph-II Project from Prahladpura to Todi Mod (Total approximate length -42.8 km) |                     |                        |                                       |                  |                   |           |                                       |      |      | Date of Boring |        |        | Chainage/Location  |              | B.H. No.      |                  | Depth of Water Table |                                   | Termination Depth            |                | Coordinates (E,N) |  |                      |                                         |                       |                              | R.L.                           |                                                          | Ref. Code                                               | |
|---|
|            | Sample Type   | Depth from G.L. (m) | Observed SPT Value (N) | Corrected SPT Value (N <sub>s</sub> ) | Soil Description | IS Classification | IS Symbol | Grain Size Distribution % wt retained |      |      |                |        |        | Atterberg Limits % |              |               | NOT ENCOUNTERED  |                      | 50.00 m                           |                              | Shear Strength |                   |  | Free Swell Index (%) | Swelling Pressure (kg/cm <sup>2</sup> ) | Permeability (cm/sec) | Void Ratio (e <sub>0</sub> ) | Pressure (kg/cm <sup>2</sup> ) | C <sub>y</sub> x 10 <sup>-4</sup> (cm <sup>2</sup> /Sec) | M <sub>y</sub> x 10 <sup>-2</sup> (cm <sup>3</sup> /Kg) | Compression Index (C <sub>c</sub> ) | |
|            |   |                     |                        |                                       |                  |                   |           | Clay                                  | Silt | Fine | Medium         | Coarse | Gravel |                    | Liquid Limit | Plastic Limit | Plasticity Index | Shrinkage Limit      | Bulk Density (g/cm <sup>3</sup> ) | Natural Moisture Content (%) |                |                   |  |                      |                                         |                       |                              |                                |                                                          |                                                         |                                     | Dry Density (g/cm <sup>3</sup> ) | Specific Gravity | Type of Test | Cohesion C (kg/cm <sup>2</sup> ) | Angle of Friction (φ°) | |
| 23-08-2026 | to   | 26-08-2026          | P-971                  | BH-345                                | |

Abbreviations:-  
DS-Disturbed Sample, SPT-Standard Penetration Test, UDS-Undisturbed Sample, UDS\*-UDS not recovered, DST-Direct Shear Test, UUT-Unconsolidated Undrained Triaxial Shear Test, DST+- Direct Shear Test on Remoulded Sample, UUT+- Unconsolidated Undrained Tri-axial Test on Remoulded Sample.

SOIL CHARACTERISTICS

| Project | Geotech Investigation work for Jaipur Metro Ph-II Project from Prahladpura to Todī Mod (Total approximate length -42.8 km) |                     |                        |                                       |                                       |                   |           |                                       |   |   | Date of Boring |   | Chainage/Location |                    | B.H. No. | Depth of Water Table |               | Termination Depth |                 | Coordinates (E,N)    |                              |                     |                  |              |   | R.L. | Ref. Code           | |
|---|
|         | Sample Type   | Depth from G.L. (m) | Observed SPT Value (N) | Corrected SPT Value (N <sub>c</sub> ) | Soil Description                      | IS Classification | IS Symbol | Grain Size Distribution % wt retained |   |   |                |   |                   | Atterberg Limits % |          |                      |               | NOT ENCOUNTERED   |                 | 50.00 m              |                              | -                   |                  | -            |   |      |                     |   |                        | -                    | SR-1241_25-26              | |
|         |   |                     |                        |                                       |                                       |                   |           | Silt                                  |   |   | Sand           |   |                   | Gravel             |          | Liquid Limit         | Plastic Limit | Plasticity Index  | Shrinkage Limit | Bulk Density (g/cm³) | Natural Moisture Content (%) | Dry Density (g/cm³) | Specific Gravity | Type of Test |   |      | Cohesion C (kg/cm²) |   | Angle of Friction (φ°) | Free Swell Index (%) | Swelling Pressure (kg/cm²) | Permeability (cm/sec) | Void Ratio (e <sub>0</sub> ) | Pressure (kg/cm²) | C <sub>y</sub> x 10 <sup>-4</sup> (cm²/Sec) | M <sub>y</sub> x 10 <sup>-2</sup> (cm³/Kg) | Compression Index (C <sub>c</sub> ) | |
| SPT-17  | 27.00   | 57                  | 27                     |                                       | Very Dense, Greyish Brown, Silty Sand | -                 |           |---|

Abbreviations:-  
DS-Disturbed Sample, SPT-Standard Penetration Test, UDS-Undisturbed Sample, UDS\*-UDS not recovered, DST-Direct Shear Test, UUT-Unconsolidated Undrained Triaxial Shear Test, DST+- Direct Shear Test on Remoulded Sample, UUT+- Unconsolidated Undrained Tri-axial Test on Remoulded Sample.

SOIL CHARACTERISTICS

| Project | Geotech Investigation work for Jaipur Metro Ph-II Project from Prahladpura to Todi Mod (Total approximate length -42.8 km) |                     |                        |                                       |                  |                                                                                     |                                                                                     |                                                                                     |        |      | Date of Boring  |        | Chainage/Location |        | B.H. No.     | Depth of Water Table |                  | Termination Depth |                                   | Coordinates (E,N)            |                                  |                  |              |                                  |                        | R.L.                 | Ref. Code                               |                       |                              |                                |                                                          |                                                         |                                     |   |
|---------|---|---------------------|------------------------|---------------------------------------|------------------|-------------------------------------------------------------------------------------|-------------------------------------------------------------------------------------|-------------------------------------------------------------------------------------|--------|------|-----------------|--------|-------------------|--------|--------------|----------------------|------------------|-------------------|-----------------------------------|------------------------------|----------------------------------|------------------|--------------|----------------------------------|------------------------|----------------------|-----------------------------------------|-----------------------|------------------------------|--------------------------------|----------------------------------------------------------|---------------------------------------------------------|-------------------------------------|---|
|         | 23-08-2026   |                     | to                     |                                       | 25-08-2026       |                                                                                     | P-975                                                                               |                                                                                     | BH-346 |      | NOT ENCOUNTERED |        | 50.00 m           |        |              | -                    |                  | -                 |                                   |                              |                                  |                  |              | SR-1241_25-26                    |                        |                      |                                         |                       |                              |                                |                                                          |                                                         |                                     |   |
|         | Sample Type   | Depth from G.L. (m) | Observed SPT Value (N) | Corrected SPT Value (N <sub>c</sub> ) | Soil Description | IS Classification                                                                   | IS Symbol                                                                           | Clay                                                                                | Silt   | Fine | Medium          | Coarse | Fine              | Coarse | Liquid Limit | Plastic Limit        | Plasticity Index | Shrinkage Limit   | Bulk Density (g/cm <sup>3</sup> ) | Natural Moisture Content (%) | Dry Density (g/cm <sup>3</sup> ) | Specific Gravity | Type of Test | Cohesion C (kg/cm <sup>2</sup> ) | Angle of Friction (φ°) | Free Swell Index (%) | Swelling Pressure (kg/cm <sup>2</sup> ) | Permeability (cm/sec) | Void Ratio (e <sub>0</sub> ) | Pressure (kg/cm <sup>2</sup> ) | C <sub>x</sub> x 10 <sup>-4</sup> (cm <sup>2</sup> /Sec) | M <sub>x</sub> x 10 <sup>-2</sup> (cm <sup>2</sup> /Kg) | Compression Index (C <sub>c</sub> ) |   |
| DS-1    | 0.00   | -                   | -                      | Filled up Soil                        | -                |  | -                                                                                   | -                                                                                   |   |
| SPT-1   | 3.00   | 17                  | 21                     |                                       | SM               |                                                                                     |  | 0                                                                                   | 18     | 72   | 8               | 2      | 0                 | 0      | -            | -                    | NP               | -                 | -                                 | -                            | -                                | -                | -            | -                                | -                      | -                    | -                                       | -                     | -                            | -                              | -                                                        | -                                                       | -                                   | - |
| SPT-2   | 4.50   | 20                  | 22                     |                                       | -                |                                                                                     |                                                                                     | -                                                                                   | -      |
| UDS-1   | 5.50   | -                   | -                      |                                       | SM               |                                                                                     |                                                                                     |  | 0      | 16   | 76              | 7      | 1                 | 0      | 0            | -                    | Nil              | NP                | -                                 | 1.74                         | 10.21                            | 1.58             | 2.63         | DST                              | 0.00                   | 30                   | -                                       | -                     | -                            | -                              | -                                                        | -                                                       | -                                   | - |
| SPT-3   | 6.00   | 24                  | 24                     | -                                     | -                | -                                                                                   |                                                                                     |                                                                                     | -      | -    |   |
| SPT-4   | 7.50   | 28                  | 26                     | -                                     | -                | -                                                                                   | -                                                                                   |                                                                                     | -      | -    |                                     |   |
| UDS-2   | 8.50   | -                   | -                      | Medium Dense, Brownish, Silty Sand    | SM               |  | 0                                                                                   |                                                                                     | 16     | 69   | 12              | 2      | 1                 | 0      | -            | Nil                  | NP               | -                 | 1.81                              | 11.73                        | 1.62                             | 2.61             | DST          | 0.00                             | 31                     | -                    | -                                       | -                     | -                            | -                              | -                                                        | -                                                       | -                                   | - |
| SPT-5   | 9.00   | 31                  | 27                     |                                       | -                |                                                                                     | -                                                                                   | -                                                                                   |   |
| SPT-6   | 10.50   | 34                  | 27                     |                                       | -                |                                                                                     | -                                                                                   | -                                                                                   |   |
| UDS*    | 11.50   | -                   | -                      |                                       | -                |                                                                                     | -                                                                                   | -                                                                                   |   |
| SPT-7   | 12.00   | 37                  | 28                     | Dense, Brownish to Grey, Silty Sand   | SM               |  | 0                                                                                   | 20                                                                                  | 66     | 8    | 6               | 0      | 0                 | -      | Nil          | NP                   | -                | 1.83              | 12.50                             | 1.63                         | 2.62                             | DST+             | 0.00         | 31                               | -                      | -                    | -                                       | -                     | -                            | -                              | -                                                        | -                                                       | -                                   |   |
| SPT-8   | 13.50   | 39                  | 28                     |                                       | -                |                                                                                     | -                                                                                   | -                                                                                   |   |
| SPT-9   | 15.00   | 42                  | 28                     |                                       | -                |                                                                                     | -                                                                                   | -                                                                                   |   |
| SPT-10  | 16.50   | 45                  | 29                     |                                       | SM               |                                                                                     | -                                                                                   | -                                                                                   | 0      | 23   | 61              | 10     | 4                 | 2      | 0            | -                    | Nil              | NP                | -                                 | -                            | -                                | -                | -            | -                                | -                      | -                    | -                                       | -                     | -                            | -                              | -                                                        | -                                                       | -                                   | - |
| SPT-11  | 18.00   | 48                  | 29                     |                                       | -                |  | -                                                                                   | -                                                                                   |   |
| SPT-12  | 19.50   | 52                  | 30                     |                                       | -                |                                                                                     | -                                                                                   | -                                                                                   |   |
| SPT-13  | 21.00   | 56                  | 31                     |                                       | SM               |                                                                                     | -                                                                                   | -                                                                                   | 0      | 26   | 55              | 11     | 5                 | 3      | 0            | -                    | Nil              | NP                | -                                 | 1.86                         | 13.00                            | 1.65             | 2.60         | DST+                             | 0.00                   | 32                   | -                                       | -                     | -                            | -                              | -                                                        | -                                                       | -                                   |   |
| SPT-14  | 22.50   | 58                  | 31                     |                                       | -                |                                                                                     | -                                                                                   | -                                                                                   |
| SPT-15  | 24.00   | 62                  | 32                     |                                       | -                |  | -                                                                                   | -                                                                                   |   |
| SPT-16  | 25.50   | 65                  | 32                     |                                       | SM               |                                                                                     | -                                                                                   | -                                                                                   | 0      | 21   | 62              | 7      | 9                 | 1      | 0            | -                    | Nil              | NP                | -                                 | -                            | -                                | -                | -            | -                                | -                      | -                    | -                                       | -                     | -                            | -                              | -                                                        | -                                                       | -                                   | - |

Abbreviations:-  
DS-Disturbed Sample, SPT-Standard Penetration Test, UDS-Undisturbed Sample, UDS\*-UDS not recovered, DST-Direct Shear Test, UUT-Unconsolidated Undrained Triaxial Shear Test, DST+- Direct Shear Test on Remoulded Sample, UUT+- Unconsolidated Undrained Tri-axial Test on Remoulded Sample.

SOIL CHARACTERISTICS

| Project | Geotech Investigation work for Jaipur Metro Ph-II Project from Prahladpura to Todi Mod (Total approximate length -42.8 km) |                     |                        |                                       |                                       |                   |           |                                       |   |      | Date of Boring |        | Chainage/Location |                    | B.H. No. | Depth of Water Table |   | Termination Depth |               | Coordinates (E,N) |                 |                                   |                              |                                  |                  | R.L.         | Ref. Code | |
|---|
|         | Sample Type   | Depth from G.L. (m) | Observed SPT Value (N) | Corrected SPT Value (N <sub>c</sub> ) | Soil Description                      | IS Classification | IS Symbol | Grain Size Distribution % wt retained |   |      |                |        |                   | Atterberg Limits % |          |                      |   | NOT ENCOUNTERED   |               | 50.00 m           |                 | -                                 |                              | -                                |                  | -            | |
|         |   |                     |                        |                                       |                                       |                   |           | Silt                                  |   | Fine |                | Medium |                   | Coarse             |          | Gravel               |   | Liquid Limit      | Plastic Limit | Plasticity Index  | Shrinkage Limit | Bulk Density (g/cm <sup>3</sup> ) | Natural Moisture Content (%) | Dry Density (g/cm <sup>3</sup> ) | Specific Gravity | Type of Test |           | Cohesion C (kg/cm <sup>2</sup> ) |   | Angle of Friction (φ°) |   | Free Swell Index (%) | Swelling Pressure (kg/cm <sup>2</sup> ) | Permeability (cm/sec) | Void Ratio (e <sub>0</sub> ) | Pressure (kg/cm <sup>2</sup> ) | C <sub>v</sub> x 10 <sup>-4</sup> (cm <sup>2</sup> /Sec) | M <sub>v</sub> x 10 <sup>-2</sup> (cm <sup>3</sup> /Kg) | Compression Index (C <sub>c</sub> ) | |
| SPT-17  | 27.00   | 68                  | 32                     |                                       | Very Dense, Greyish Brown, Silty Sand | -                 |           |---|

Abbreviations:-  
DS-Disturbed Sample, SPT-Standard Penetration Test, UDS-Undisturbed Sample, UDS\*-UDS not recovered, DST-Direct Shear Test, UUT-Unconsolidated Undrained Triaxial Shear Test, DST+- Direct Shear Test on Remoulded Sample, UUT+- Unconsolidated Undrained Tri-axial Test on Remoulded Sample.

SOIL CHARACTERISTICS

| Project | Geotech Investigation work for Jaipur Metro Ph-II Project from Prahladpura to Todi Mod (Total approximate length -42.8 km) |                     |                        |                                       |                  |                   | Date of Boring                                                                      |                                       | Chainage/Location |      | B.H. No. |        | Depth of Water Table |              | Termination Depth |                  | Coordinates (E,N) |                                   |                              |                                  |                  |              | R.L.                             |                        | Ref. Code            | |
|---|
|         | Sample Type   | Depth from G.L. (m) | Observed SPT Value (N) | Corrected SPT Value (N <sub>c</sub> ) | Soil Description | IS Classification | IS Symbol                                                                           | Grain Size Distribution % wt retained |                   |      |          |        | Atterberg Limits %   |              |                   | NOT ENCOUNTERED  |                   | 50.00 m                           |                              | -                                |                  |              | -                                |                        |                      | SR-1241_25-26                           | |
|         |   |                     |                        |                                       |                  |                   |                                                                                     | Clay                                  | Silt              | Fine | Medium   | Coarse | Gravel               | Liquid Limit | Plastic Limit     | Plasticity Index | Shrinkage Limit   | Bulk Density (g/cm <sup>3</sup> ) | Natural Moisture Content (%) | Dry Density (g/cm <sup>3</sup> ) | Specific Gravity | Type of Test | Cohesion C (kg/cm <sup>2</sup> ) | Angle of Friction (φ°) | Free Swell Index (%) | Swelling Pressure (kg/cm <sup>2</sup> ) | Permeability (cm/sec) | Void Ratio (e <sub>0</sub> ) | Pressure (kg/cm <sup>2</sup> ) | C <sub>y</sub> x 10 <sup>-4</sup> (cm <sup>2</sup> /Sec) | M <sub>s</sub> x 10 <sup>-2</sup> (cm <sup>2</sup> /Kg) | Compression Index (C <sub>p</sub> ) | |
|         | DS-1   | 0.00                | -                      | -                                     | Filled up Soil   | -                 |  |---|

Abbreviations:-  
DS-Disturbed Sample, SPT-Standard Penetration Test, UDS-Undisturbed Sample, UDS\*-UDS not recovered, DST-Direct Shear Test, UUT-Unconsolidated Undrained Triaxial Shear Test, DST+- Direct Shear Test on Remoulded Sample, UUT+- Unconsolidated Undrained Tri-axial Test on Remoulded Sample.

SOIL CHARACTERISTICS

| Project | Geotech Investigation work for Jaipur Metro Ph-II Project from Prahladpura to Todī Mod (Total approximate length -42.8 km) |                     |                        |                                       |                                       |                   |           |                                       |      |      | Date of Boring |        | Chainage/Location  |        | B.H. No. |                 | Depth of Water Table |                  | Termination Depth |              | Coordinates (E,N)                |                        |                      |                                         |                       |                              | R.L.                           |                                                          | Ref. Code                                              |                                     |                                   |                              |                                  |                  |
|---------|---|---------------------|------------------------|---------------------------------------|---------------------------------------|-------------------|-----------|---------------------------------------|------|------|----------------|--------|--------------------|--------|----------|-----------------|----------------------|------------------|-------------------|--------------|----------------------------------|------------------------|----------------------|-----------------------------------------|-----------------------|------------------------------|--------------------------------|----------------------------------------------------------|--------------------------------------------------------|-------------------------------------|-----------------------------------|------------------------------|----------------------------------|------------------|
|         | Sample Type   | Depth from G.L. (m) | Observed SPT Value (N) | Corrected SPT Value (N <sub>c</sub> ) | Soil Description                      | IS Classification | IS Symbol | Grain Size Distribution % wt retained |      |      |                |        | Atterberg Limits % |        |          | NOT ENCOUNTERED |                      | 50.00 m          |                   | Type of Test | Cohesion C (kg/cm <sup>2</sup> ) | Angle of Friction (φ°) | Free Swell Index (%) | Swelling Pressure (kg/cm <sup>2</sup> ) | Permeability (cm/sec) | Void Ratio (e <sub>0</sub> ) | Pressure (kg/cm <sup>2</sup> ) | C <sub>y</sub> x 10 <sup>-4</sup> (cm <sup>2</sup> /Sec) | M <sub>y</sub> x 10 <sup>2</sup> (cm <sup>3</sup> /Kg) | Compression Index (C <sub>c</sub> ) |                                   |                              |                                  |                  |
|         |   |                     |                        |                                       |                                       |                   |           | Clay                                  | Silt | Fine | Medium         | Coarse | Fine               | Coarse | Gravel   | Liquid Limit    | Plastic Limit        | Plasticity Index | Shrinkage Limit   |              |                                  |                        |                      |                                         |                       |                              |                                |                                                          |                                                        |                                     | Bulk Density (g/cm <sup>3</sup> ) | Natural Moisture Content (%) | Dry Density (g/cm <sup>3</sup> ) | Specific Gravity |
|         | SPT-17   | 27.00               | 63                     | 30                                    | Very Dense, Greyish Brown, Silty Sand | -                 |           | -                                     | -    |                  |
|         | SPT-18   | 28.50               | 67                     | 31                                    |                                       | -                 |           | -                                     | -    |                  |
|         | SPT-19   | 30.00               | 70                     | 32                                    |                                       | SM                |           | 0                                     | 19   | 59   | 9              | 10     | 3                  | 0      | -        | Nil             | NP                   | -                | 1.86              | 13.00        | 1.65                             | 2.59                   | DST+                 | 0.00                                    | 32                    | -                            | -                              | -                                                        | -                                                      | -                                   | -                                 | -                            | -                                |                  |
|         | SPT-20   | 31.50               | 73                     | 34                                    |                                       | -                 |           | -                                     | -    |                  |
|         | SPT-21   | 33.00               | 76                     | 35                                    |                                       | -                 |           | -                                     | -    |                  |
|         | SPT-22   | 34.50               | 81                     | 37                                    |                                       | SM                |           | 0                                     | 20   | 62   | 8              | 8      | 2                  | 0      | -        | Nil             | NP                   | -                | -                 | -            | -                                | -                      | -                    | -                                       | -                     | -                            | -                              | -                                                        | -                                                      | -                                   | -                                 | -                            | -                                |                  |
|         | SPT-23   | 36.00               | 85                     | 39                                    |                                       | -                 |           | -                                     | -    |                  |
|         | SPT-24   | 37.50               | 90                     | 41                                    |                                       | -                 |           | -                                     | -    |                  |
|         | SPT-25   | 39.00               | 95                     | 44                                    |                                       | SM                |           | 0                                     | 20   | 58   | 14             | 7      | 1                  | 0      | -        | Nil             | NP                   | -                | 1.88              | 13.50        | 1.66                             | 2.62                   | DST+                 | 0.00                                    | 33                    | -                            | -                              | -                                                        | -                                                      | -                                   | -                                 | -                            | -                                |                  |
|         | SPT-26   | 40.50               | 98                     | 45                                    |                                       | -                 |           | -                                     | -    |                  |
|         | SPT-27   | 42.00               | 99                     | 46                                    |                                       | -                 |           | -                                     | -    |                  |
|         | SPT-28   | 43.50               | >100                   | -                                     |                                       | SM                |           | 0                                     | 13   | 65   | 9              | 9      | 4                  | 0      | -        | Nil             | NP                   | -                | -                 | -            | -                                | -                      | -                    | -                                       | -                     | -                            | -                              | -                                                        | -                                                      | -                                   | -                                 | -                            | -                                | -                |
|         | SPT-29   | 45.00               | >100                   | -                                     |                                       | -                 |           | -                                     | -    |
|         | SPT-30   | 46.50               | >100                   | -                                     |                                       | -                 |           | -                                     | -    |
|         | SPT-31   | 48.00               | >100                   | -                                     |                                       | SM                |           | 0                                     | 14   | 55   | 16             | 10     | 5                  | 0      | -        | Nil             | NP                   | -                | -                 | -            | -                                | -                      | -                    | -                                       | -                     | -                            | -                              | -                                                        | -                                                      | -                                   | -                                 | -                            | -                                | -                |
|         | SPT-32   | 50.00               | >100                   | -                                     |                                       | -                 |           | -                                     | -    |

Abbreviations:-  
DS-Disturbed Sample, SPT-Standard Penetration Test, UDS-Undisturbed Sample, UDS\*-UDS not recovered, DST-Direct Shear Test, UUT-Unconsolidated Undrained Triaxial Shear Test, DST+- Direct Shear Test on Remoulded Sample, UUT+- Unconsolidated Undrained Tri-axial Test on Remoulded Sample.

SOIL CHARACTERISTICS

| Project | Geotech Investigation work for Jaipur Metro Ph-II Project from Prahladpura to Todi Mod (Total approximate length -42.8 km) |                     |                        |                                       |                  |                   |                                                                                     |                                       |      |      | Date of Boring |        | Chainage/Location |                    | B.H. No. |              | Depth of Water Table |                              | Termination Depth |                                  | Coordinates (E,N) |                                   |                              |              |                      |                                         | R.L.                  |                              | Ref. Code                      | |
|---|
|         | Sample Type   | Depth from G.L. (m) | Observed SPT Value (N) | Corrected SPT Value (N <sub>s</sub> ) | Soil Description | IS Classification | IS Symbol                                                                           | Grain Size Distribution % wt retained |      |      |                |        |                   | Atterberg Limits % |          |              |                      | Natural Moisture Content (%) |                   | Dry Density (g/cm <sup>3</sup> ) | Specific Gravity  | Shear Strength                    |                              |              | Free Swell Index (%) | Swelling Pressure (kg/cm <sup>2</sup> ) | Permeability (cm/sec) | Void Ratio (e <sub>0</sub> ) | Pressure (kg/cm <sup>2</sup> ) | C <sub>s</sub> x 10 <sup>-4</sup> (cm <sup>2</sup> /Sec) | M <sub>s</sub> x 10 <sup>-2</sup> (cm <sup>2</sup> /Kg) | Compression Index (C <sub>c</sub> ) | |
|         |   |                     |                        |                                       |                  |                   |                                                                                     | Clay                                  | Silt | Fine | Medium         | Coarse | Fine              | Coarse             | Gravel   | Liquid Limit | Plastic Limit        | Plasticity Index             | Shrinkage Limit   |                                  |                   | Bulk Density (g/cm <sup>3</sup> ) | Natural Moisture Content (%) | Type of Test |                      |                                         |                       |                              |                                |                                                          |                                                         |                                     | Cohesion C (kg/cm <sup>2</sup> ) | Angle of Friction (φ°) | |
|         | DS-1   | 0.00                | -                      | -                                     | Filled up Soil   | -                 |  | -                                     | -    | -    | -              | -      | -                 | -                  | -        | -            | -                    | -                            | -                 | 50.00 m                          |---|

Abbreviations:-  
DS-Disturbed Sample, SPT-Standard Penetration Test, UDS-Undisturbed Sample, UDS\*-UDS not recovered, DST-Direct Shear Test, UUT-Unconsolidated Undrained Triaxial Shear Test, DST+- Direct Shear Test on Remoulded Sample, UUT+- Unconsolidated Undrained Tri-axial Test on Remoulded Sample.

## SOIL CHARACTERISTICS

[illegible]

Abbreviations:-  
 AS-Disturbed Sample, SPT-Standard Penetration Test, UDS-Undisturbed Sample, UDS\*-UDS not recovered, DST-Direct Shear Test, UUT-Unconsolidated Undrained Triaxial Shear Test, DST+- Direct Shear Test on Remoulded Sample, UUT+-Unconsolidated Undrained Tri-axial Test on Remoulded Sample.

SOIL CHARACTERISTICS

| Project | Geotech Investigation work for Jaipur Metro Ph-II Project from Prahladpura to Todi Mod (Total approximate length -42.8 km) |                     |                        |                                       |                                     |                                                                                     |           |                                       |        |      | Date of Boring  |        | Chainage/Location  |        | B.H. No.     | Depth of Water Table |                              | Termination Depth   |                  | Coordinates (E,N) |                  |                 |                      |                            |                       | R.L. | Ref. Code |   |
|---------|---|---------------------|------------------------|---------------------------------------|-------------------------------------|-------------------------------------------------------------------------------------|-----------|---------------------------------------|--------|------|-----------------|--------|--------------------|--------|--------------|----------------------|------------------------------|---------------------|------------------|-------------------|------------------|-----------------|----------------------|----------------------------|-----------------------|------|-----------|---|
|         | 21-08-2026   |                     | to                     |                                       | 23-08-2026                          |                                                                                     | P-985     |                                       | BH-349 |      | NOT ENCOUNTERED |        | 50.00 m            |        |              | -                    |                              | -                   |                  |                   |                  |                 |                      |                            |                       |      |           |   |
|         | Sample Type   | Depth from G.L. (m) | Observed SPT Value (N) | Corrected SPT Value (N <sub>c</sub> ) | Soil Description                    | IS Classification                                                                   | IS Symbol | Grain Size Distribution % wt retained |        |      |                 |        | Atterberg Limits % |        |              | Bulk Density (g/cm³) | Natural Moisture Content (%) | Dry Density (g/cm³) | Specific Gravity | Shear Strength    |                  |                 | Free Swell Index (%) | Swelling Pressure (kg/cm²) | Permeability (cm/sec) |      |           |   |
|         |   |                     |                        |                                       |                                     |                                                                                     |           |                                       |        | Silt | Fine            | Medium | Coarse             | Gravel | Liquid Limit |                      |                              |                     |                  | Plastic Limit     | Plasticity Index | Shrinkage Limit |                      |                            |                       |      |           |   |
| DS-1    | 0.00   | -                   | -                      | Filled up Soil                        | -                                   |  | -         | -                                     | -      | -    | -               | -      | -                  | -      | -            | -                    | -                            | -                   | -                | -                 | -                | -               | -                    | -                          | -                     | -    |           | - |
| SPT-1   | 3.00   | 17                  | 21                     |                                       | SM                                  |                                                                                     |           | 0                                     | 22     | 71   | 6               | 1      | 0                  | 0      | Nil          | NP                   | -                            | -                   | -                | -                 | -                | -               | -                    | -                          | -                     | -    |           | - |
| SPT-2   | 4.50   | 20                  | 22                     |                                       | -                                   |                                                                                     |           | -                                     | -      |
| UDS-1   | 5.50   | -                   | -                      |                                       | SM                                  |                                                                                     |           | 0                                     | 18     | 77   | 3               | 2      | 0                  | 0      | Nil          | NP                   | -                            | 1.75                | 11.30            | 2.63              | DST              | 0.00            | 30                   | -                          | -                     | -    | -         | - |
| SPT-3   | 6.00   | 24                  | 24                     |                                       | -                                   |                                                                                     |           | -                                     | -      |
| SPT-4   | 7.50   | 27                  | 25                     | Medium Dense, Brownish, Silty Sand    | -                                   |                                                                                     | -         | -                                     | -      | -    | -               | -      | -                  | -      | -            | -                    | -                            | -                   | -                | -                 | -                | -               | -                    | -                          | -                     | -    |           |   |
| UDS-2   | 8.50   | -                   | -                      |                                       | SM                                  |                                                                                     | 0         | 25                                    | 68     | 5    | 2               | 0      | 0                  | Nil    | NP           | -                    | 1.79                         | 11.85               | 2.61             | DST               | 0.00             | 31              | -                    | -                          | -                     | -    | -         |   |
| SPT-5   | 9.00   | 32                  | 27                     |                                       | -                                   |                                                                                     | -         | -                                     | -      | -    | -               | -      | -                  | -      | -            | -                    | -                            | -                   | -                | -                 | -                | -               | -                    | -                          | -                     | -    |           |   |
| SPT-6   | 10.50   | 38                  | 31                     |                                       | -                                   |                                                                                     | -         | -                                     | -      | -    | -               | -      | -                  | -      | -            | -                    | -                            | -                   | -                | -                 | -                | -               | -                    | -                          | -                     | -    |           |   |
| UDS-3   | 11.50   | -                   | -                      |                                       | Dense, Brownish to Grey, Silty Sand | SM                                                                                  |           | 0                                     | 25     | 70   | 4               | 1      | 0                  | 0      | Nil          | NP                   | -                            | 1.82                | 12.35            | 2.62              | DST              | 0.00            | 31                   | -                          | -                     | -    | -         | - |
| SPT-7   | 12.00   | 40                  | 30                     | -                                     |                                     |                                                                                     | -         | -                                     | -      | -    | -               | -      | -                  | -      | -            | -                    | -                            | -                   | -                | -                 | -                | -               | -                    | -                          | -                     | -    |           |   |
| SPT-8   | 13.50   | 44                  | 31                     | -                                     |                                     |                                                                                     | -         | -                                     | -      | -    | -               | -      | -                  | -      | -            | -                    | -                            | -                   | -                | -                 | -                | -               | -                    | -                          | -                     | -    |           |   |
| SPT-9   | 15.00   | 47                  | 32                     | SM                                    |                                     |                                                                                     | 0         | 21                                    | 66     | 8    | 4               | 1      | 0                  | Nil    | NP           | -                    | -                            | -                   | -                | -                 | -                | -               | -                    | -                          | -                     | -    | -         |   |
| SPT-10  | 16.50   | 51                  | 33                     |                                       |                                     | -                                                                                   |           | -                                     | -      | -    | -               | -      | -                  | -      | -            | -                    | -                            | -                   | -                | -                 | -                | -               | -                    | -                          | -                     | -    | -         |   |
| SPT-11  | 18.00   | 55                  | 34                     |                                       | -                                   |                                                                                     | -         | -                                     | -      | -    | -               | -      | -                  | -      | -            | -                    | -                            | -                   | -                | -                 | -                | -               | -                    | -                          | -                     | -    |           |   |
| SPT-12  | 19.50   | 60                  | 35                     |                                       | SM                                  |                                                                                     | 0         | 22                                    | 64     | 10   | 4               | 0      | 0                  | Nil    | NP           | -                    | 1.84                         | 13.00               | 2.60             | DST+              | 0.00             | 32              | -                    | -                          | -                     | -    | -         |   |
| SPT-13  | 21.00   | 63                  | 35                     |                                       | -                                   |                                                                                     | -         | -                                     | -      | -    | -               | -      | -                  | -      | -            | -                    | -                            | -                   | -                | -                 | -                | -               | -                    | -                          | -                     | -    |           |   |
| SPT-14  | 22.50   | 67                  | 36                     |                                       |                                     | -                                                                                   |           | -                                     | -      | -    | -               | -      | -                  | -      | -            | -                    | -                            | -                   | -                | -                 | -                | -               | -                    | -                          | -                     | -    | -         |   |
| SPT-15  | 24.00   | 72                  | 37                     | SM                                    |                                     |                                                                                     | 0         | 21                                    | 63     | 7    | 8               | 1      | 0                  | Nil    | NP           | -                    | -                            | -                   | -                | -                 | -                | -               | -                    | -                          | -                     | -    | -         |   |
| SPT-16  | 25.50   | 75                  | 37                     | -                                     |                                     |                                                                                     | -         | -                                     | -      | -    | -               | -      | -                  | -      | -            | -                    | -                            | -                   | -                | -                 | -                | -               | -                    | -                          | -                     | -    |           |   |

Abbreviations:-  
DS-Disturbed Sample, SPT-Standard Penetration Test, UDS-Undisturbed Sample, UDS\*-UDS not recovered, DST-Direct Shear Test, UUT-Unconsolidated Undrained Triaxial Shear Test, DST+- Direct Shear Test on Remoulded Sample, UUT+- Unconsolidated Undrained Tri-axial Test on Remoulded Sample.

SOIL CHARACTERISTICS

| Project | Geotech Investigation work for Jaipur Metro Ph-II Project from Prahladpura to Toddi Mod (Total approximate length -42.8 km) |                     |                        |                                       |                  |                   | Date of Boring |                                       | Chainage/Location |  | B.H. No. |  | Depth of Water Table |                    | Termination Depth |                  | Coordinates (E,N) |                                   |                              |                                  |                  |                   | R.L.                             |                        | Ref. Code            | |
|---|
|         | Sample Type   | Depth from G.L. (m) | Observed SPT Value (N) | Corrected SPT Value (N <sub>c</sub> ) | Soil Description | IS Classification | IS Symbol      | Grain Size Distribution % wt retained |                   |  |          |  |                      | Atterberg Limits % |                   |                  |                   | Depth of Water Table              |                              | Termination Depth                |                  | Coordinates (E,N) |                                  |                        |                      |                                         |                       | R.L. | Ref. Code | |
|         |   |                     |                        |                                       |                  |                   |                | Sand                                  |                   |  | Gravel   |  |                      | Liquid Limit       | Plastic Limit     | Plasticity Index | Shrinkage Limit   | Bulk Density (g/cm <sup>3</sup> ) | Natural Moisture Content (%) | Dry Density (g/cm <sup>3</sup> ) | Specific Gravity | Type of Test      | Cohesion C (kg/cm <sup>2</sup> ) | Angle of Friction (φ°) | Free Swell Index (%) | Swelling Pressure (kg/cm <sup>2</sup> ) | Permeability (cm/sec) |      |           | Void Ratio (e <sub>0</sub> ) | Pressure (kg/cm <sup>2</sup> ) | C <sub>y</sub> x 10 <sup>-4</sup> (cm <sup>2</sup> /Sec) | M <sub>s</sub> x 10 <sup>-2</sup> (cm <sup>3</sup> /Kg) | Compression Index (C <sub>c</sub> ) | |
| SPT-17  | 27.00   | 78                  | 37                     | Very Dense, Greyish Brown, Silty Sand | -                | |

Abbreviations:-  
DS-Disturbed Sample, SPT-Standard Penetration Test, UDS-Undisturbed Sample, UDS\*-UDS not recovered, DST-Direct Shear Test, UUT-Unconsolidated Undrained Triaxial Shear Test, DST+- Direct Shear Test on Remoulded Sample, UUT+- Unconsolidated Undrained Tri-axial Test on Remoulded Sample.

SOIL CHARACTERISTICS

| Project | Geotech Investigation work for Jaipur Metro Ph-II Project from Prahladpura to Todi Mod (Total approximate length -42.8 km) |                     |                        |                                       |                                      |                   |                                                                                     |                                       |      |      | Date of Boring |        |      | Chainage/Location  |              | B.H. No.      | Depth of Water Table              |                              |                                  | Termination Depth |                      | Coordinates (E,N)                       |                       |                  |                 |   |                              | R.L. | Ref. Code |                                |                                                          |                                                         |                                     |
|---------|---|---------------------|------------------------|---------------------------------------|--------------------------------------|-------------------|-------------------------------------------------------------------------------------|---------------------------------------|------|------|----------------|--------|------|--------------------|--------------|---------------|-----------------------------------|------------------------------|----------------------------------|-------------------|----------------------|-----------------------------------------|-----------------------|------------------|-----------------|---|------------------------------|------|-----------|--------------------------------|----------------------------------------------------------|---------------------------------------------------------|-------------------------------------|
|         | Sample Type   | Depth from G.L. (m) | Observed SPT Value (N) | Corrected SPT Value (N <sub>c</sub> ) | Soil Description                     | IS Classification | IS Symbol                                                                           | Grain Size Distribution % wt retained |      |      |                |        |      | Atterberg Limits % |              |               | Bulk Density (g/cm <sup>3</sup> ) | Natural Moisture Content (%) | Dry Density (g/cm <sup>3</sup> ) | Specific Gravity  | Free Swell Index (%) | Swelling Pressure (kg/cm <sup>2</sup> ) | Permeability (cm/sec) | Shear Strength   |                 |   | Void Ratio (e <sub>0</sub> ) |      |           | Pressure (kg/cm <sup>2</sup> ) | C <sub>v</sub> x 10 <sup>-4</sup> (cm <sup>2</sup> /Sec) | M <sub>v</sub> x 10 <sup>-2</sup> (cm <sup>2</sup> /kg) | Compression Index (C <sub>c</sub> ) |
|         |   |                     |                        |                                       |                                      |                   |                                                                                     | Clay                                  | Silt | Fine | Medium         | Coarse | Fine | Coarse             | Liquid Limit | Plastic Limit |                                   |                              |                                  |                   |                      |                                         |                       | Plasticity Index | Shrinkage Limit |   |                              |      |           |                                |                                                          |                                                         |                                     |
|         | DS-1   | 0.00                | -                      | -                                     | Filled Up soil consist of Silty Sand | -                 |  | -                                     | -    |
|         | UDS*   | 2.50                | -                      | -                                     | Medium Dense, Brownish, Silty Sand   | -                 |                                                                                     | -                                     | -    |
|         | SPT-1   | 3.00                | 18                     | 22                                    |                                      | SM                |                                                                                     | 0                                     | 30   | 62   | 8              | 0      | 0    | 0                  | 11.00        | 1.52          | 2.60                              | DST+                         | 0.00                             | 29                | -                    | -                                       | -                     | -                | -               | - | -                            | -    | -         | -                              | -                                                        | -                                                       | -                                   |
|         | SPT-2   | 4.50                | 12                     | 13                                    |                                      | -                 |                                                                                     | -                                     | -    |
|         | UDS*   | 5.50                | -                      | -                                     |                                      | -                 |                                                                                     | -                                     | -    |
|         | SPT-3   | 6.00                | 15                     | 15                                    |                                      | SM                |                                                                                     | 0                                     | 28   | 65   | 5              | 2      | 0    | 0                  | -            | -             | -                                 | -                            | -                                | -                 | -                    | -                                       | -                     | -                | -               | - | -                            | -    | -         | -                              | -                                                        | -                                                       | -                                   |
|         | SPT-4   | 7.50                | 18                     | 17                                    |                                      | -                 |                                                                                     | -                                     | -    |
|         | UDS-1   | 8.50                | -                      | -                                     |                                      | SM                |                                                                                     | 0                                     | 29   | 58   | 8              | 5      | 0    | 0                  | 11.49        | 1.55          | 2.61                              | DST                          | 0.00                             | 30                | -                    | -                                       | -                     | -                | -               | - | -                            | -    | -         | -                              | -                                                        | -                                                       | -                                   |
|         | SPT-5   | 9.00                | 20                     | 17                                    |                                      | -                 |                                                                                     | -                                     | -    |
|         | SPT-6   | 10.50               | 25                     | 20                                    |                                      | -                 |                                                                                     | -                                     | -    |
|         | SPT-7   | 12.00               | 28                     | 21                                    |                                      | -                 |                                                                                     | -                                     | -    |
|         | SPT-8   | 13.50               | 31                     | 22                                    | Dense, Brownish, Silty Sand          | SM                |                                                                                     | 0                                     | 27   | 60   | 9              | 4      | 0    | 0                  | 12.00        | 1.62          | 2.61                              | DST+                         | 0.00                             | 31                | -                    | -                                       | -                     | -                | -               | - | -                            | -    | -         | -                              | -                                                        | -                                                       | -                                   |
|         | SPT-9   | 15.00               | 34                     | 23                                    |                                      | -                 |                                                                                     | -                                     | -    |
|         | SPT-10   | 16.50               | 37                     | 24                                    |                                      | -                 |                                                                                     | -                                     | -    |
|         | SPT-11   | 18.00               | 40                     | 25                                    |                                      | -                 |                                                                                     | -                                     | -    |
|         | SPT-12   | 19.50               | 43                     | 25                                    |                                      | SM                |                                                                                     | 0                                     | 22   | 55   | 12             | 9      | 2    | 0                  | 12.50        | 1.63          | 2.62                              | DST+                         | 0.00                             | 32                | -                    | -                                       | -                     | -                | -               | - | -                            | -    | -         | -                              | -                                                        | -                                                       | -                                   |
|         | SPT-13   | 21.00               | 46                     | 26                                    |                                      | -                 |                                                                                     | -                                     | -    |
|         | SPT-14   | 22.50               | 48                     | 26                                    |                                      | -                 |                                                                                     | -                                     | -    |
|         | SPT-15   | 24.00               | 50                     | 26                                    |                                      | -                 |                                                                                     | -                                     | -    |
|         | SPT-16   | 25.50               | 52                     | 26                                    |                                      | SM                |                                                                                     | 0                                     | 29   | 54   | 10             | 6      | 1    | 0                  | 12.00        | 1.66          | 2.63                              | DST+                         | 0.00                             | 33                | -                    | -                                       | -                     | -                | -               | - | -                            | -    | -         | -                              | -                                                        | -                                                       | -                                   |

Abbreviations:-  
DS-Disturbed Sample, SPT-Standard Penetration Test, UDS-Undisturbed Sample, UDS\*-UDS not recovered, DST-Direct Shear Test, UUT-Unconsolidated Undrained Triaxial Shear Test, DST+ - Direct Shear Test on Remoulded Sample, UUT+ - Unconsolidated Undrained Tri-axial Test on Remoulded Sample.

SOIL CHARACTERISTICS

| Project     | Geotech Investigation work for Jaipur Metro Ph-II Project from Prahladpura to Todi Mod (Total approximate length -42.8 km) |                        |                   |                                  |                                       |      |            |                      |      |                              | Soil Description | IS Classification | IS Symbol | Grain Size Distribution % wt retained |                  |              |                     |                        |                      | Atterberg Limits %         |                       |                 |                   | Depth of Water Table                        |                                           |                                     | Termination Depth |               | Coordinates (E,N) |                 |                      |                              |                     |                  | R.L.         | Ref. Code |
|-------------|---|------------------------|-------------------|----------------------------------|---------------------------------------|------|------------|----------------------|------|------------------------------|------------------|-------------------|-----------|---------------------------------------|------------------|--------------|---------------------|------------------------|----------------------|----------------------------|-----------------------|-----------------|-------------------|---------------------------------------------|-------------------------------------------|-------------------------------------|-------------------|---------------|-------------------|-----------------|----------------------|------------------------------|---------------------|------------------|--------------|-----------|
|             | Date of Boring   |                        | Chainage/Location | B.H. No.                         | Not Encountered                       |      | 50.00 m    | Bulk Density (g/cm³) |      | Natural Moisture Content (%) |                  |                   |           | Dry Density (g/cm³)                   | Specific Gravity | Type of Test | Cohesion C (kg/cm²) | Angle of Friction (φ°) | Free Swell Index (%) | Swelling Pressure (kg/cm²) | Permeability (cm/sec) | Void Ratio (e₀) | Pressure (kg/cm²) | C <sub>v</sub> x 10 <sup>-4</sup> (cm²/Sec) | M <sub>v</sub> x 10 <sup>2</sup> (cm³/Kg) | Compression Index (C <sub>c</sub> ) |                   |               |                   |                 |                      |                              |                     |                  |              |           |
| Sample Type | Depth from G.L. (m)   | Observed SPT Value (N) |                   |                                  | Corrected SPT Value (N <sub>c</sub> ) | Clay |            | Silt                 | Fine |                              | Medium           | Coarse            | Gravel    |                                       |                  |              |                     |                        |                      |                            |                       |                 |                   |                                             |                                           |                                     | Liquid Limit      | Plastic Limit | Plasticity Index  | Shrinkage Limit | Bulk Density (g/cm³) | Natural Moisture Content (%) | Dry Density (g/cm³) | Specific Gravity | Type of Test |           |
|             |   |                        | 21-08-2026        | to                               |                                       |      | 22-08-2026 |                      |      | P-992                        |                  |                   | BH-351    | Not Encountered                       | 50.00 m          | 576541.000 m | 2983343.000 m       | SR-1241_25-26          |                      |                            |                       |                 |                   |                                             |                                           |                                     |                   |               |                   |                 |                      |                              |                     |                  |              |           |
| SPT-17      | 27.00   | 55                     | 26                | Very Dense, Brownish, Silty Sand | -                                     |      |            
| SPT-18      | 28.50   | 57                     | 26                |                                  | -                                     |      |            
| SPT-19      | 30.00   | 59                     | 27                |                                  | -                                     |      |            
| SPT-20      | 31.50   | 61                     | 28                |                                  | SM                                    | 0    | 24         | 57                   | 12   | 7                            | 0                | 0                 | -         | NIL                                   | NP               | -            |                     |                        
| SPT-21      | 33.00   | 65                     | 30                |                                  | -                                     |      |            
| SPT-22      | 34.50   | 68                     | 31                |                                  | -                                     |      |            
| SPT-23      | 36.00   | 70                     | 32                |                                  | -                                     |      |            
| SPT-24      | 37.50   | 73                     | 34                |                                  | SM                                    | 0    | 20         | 65                   | 9    | 6                            | 0                | 0                 | -         | NIL                                   | NP               | -            | 1.87                | 1.68                   | 2.63                 | DST+                       | 0.00                  | 33              | -                 | -                                           | -                                         | -                                   | -                 | -             | -                 | -               | -                    |                              |                     |                  |              |           |
| SPT-25      | 39.00   | 77                     | 35                |                                  | -                                     |      |            
| SPT-26      | 40.50   | 80                     | 37                |                                  | -                                     |      |            
| SPT-27      | 42.00   | 83                     | 38                |                                  | -                                     |      |            
| SPT-28      | 43.50   | 86                     | 40                |                                  | SM                                    | 0    | 19         | 64                   | 12   | 4                            | 1                | 0                 | -         | NIL                                   | NP               | -            | 1.90                | 1.70                   | 2.64                 | DST+                       | 0.00                  | 34              | -                 | -                                           | -                                         | -                                   | -                 | -             | -                 | -               | -                    |                              |                     |                  |              |           |
| SPT-29      | 45.00   | 90                     | 41                |                                  | -                                     |      |            
| SPT-30      | 46.50   | 94                     | 43                |                                  | -                                     |      |            
| SPT-31      | 48.00   | 96                     | 44                |                                  | -                                     |      |            
| SPT-32      | 50.00   | 99                     | 46                |                                  | -                                     |      |            

Abbreviations:-  
DS-Disturbed Sample, SPT-Standard Penetration Test, UDS-Undisturbed Sample, UDS\*-UDS not recovered, DST-Direct Shear Test, UUT-Unconsolidated Undrained Triaxial Shear Test, DST+- Direct Shear Test on Remoulded Sample, UUT+- Unconsolidated Undrained Tri-axial Test on Remoulded Sample.

## SOIL CHARACTERISTICS

[illegible]

Abbreviations:-  
 AS-Disurbed Sample, SPT-Standard Penetration Test, UDS-Undisturbed Sample, UDS\*-UDS not recovered, DST-Direct Shear Test, UUT-Unconsolidated Undrained Triaxial Shear Test, DST+- Direct Shear Test on Remoulded Sample, UUT+-Unconsolidated Undrained Tri-axial Test on Remoulded Sample.

SOIL CHARACTERISTICS

| Project     | Geotech Investigation work for Jaipur Metro Ph-II Project from Prahladpura to Todi Mod (Total approximate length -42.8 km) |                        |                                       |                                  |                   |           |                                       |    |        |    | Date of Boring     |               | Chainage/Location |                 | B.H. No.                          | Depth of Water Table         |                      | Termination Depth                       |                       | Coordinates (E,N)                |                  |              |                                  |                        |                              | R.L.                           | Ref. Code                                                |
|-------------|---|------------------------|---------------------------------------|----------------------------------|-------------------|-----------|---------------------------------------|----|--------|----|--------------------|---------------|-------------------|-----------------|-----------------------------------|------------------------------|----------------------|-----------------------------------------|-----------------------|----------------------------------|------------------|--------------|----------------------------------|------------------------|------------------------------|--------------------------------|----------------------------------------------------------|
|             | 21-08-2026   |                        | to                                    |                                  | 23-08-2026        |           | P-996                                 |    | BH-352 |    | Not Encountered    |               | 50.00 m           |                 |                                   | 576536.000 m                 |                      | 2983449.000 m                           |                       |                                  |                  |              |                                  |                        |                              |                                |                                                          |
| Sample Type | Depth from G.L. (m)   | Observed SPT Value (N) | Corrected SPT Value (N <sub>c</sub> ) | Soil Description                 | IS Classification | IS Symbol | Grain Size Distribution % wt retained |    |        |    | Atterberg Limits % |               |                   | Shear Strength  |                                   |                              | Free Swell Index (%) | Swelling Pressure (kg/cm <sup>2</sup> ) | Permeability (cm/sec) | Consolidation Parameters         |                  |              |                                  |                        |                              |                                |                                                          |
|             |   |                        |                                       |                                  |                   |           | Sand                                  |    | Gravel |    | Liquid Limit       | Plastic Limit | Plasticity Index  | Shrinkage Limit | Bulk Density (g/cm <sup>3</sup> ) | Natural Moisture Content (%) |                      |                                         |                       | Dry Density (g/cm <sup>3</sup> ) | Specific Gravity | Type of Test | Cohesion C (kg/cm <sup>2</sup> ) | Angle of Friction (φ°) | Void Ratio (e <sub>0</sub> ) | Pressure (kg/cm <sup>2</sup> ) | C <sub>y</sub> x 10 <sup>-4</sup> (cm <sup>2</sup> /Sec) |
| SPT-17      | 27.00   | 58                     | 27                                    | Very Dense, Brownish, Silty Sand | -                 |           | -                                     | -  | -      | -  |                    |               |                   |                 |                                   |                              | -                    | -                                       | -                     |                                  |                  |              |                                  |                        |                              |                                |                                                          |
| SPT-18      | 28.50   | 61                     | 28                                    |                                  | -                 |           | -                                     | -  | -      | -  | -                  | -             | -                 | -               | -                                 | -                            | -                    | -                                       | -                     | -                                | -                | -            | -                                | -                      | -                            | -                              |                                                          |
| SPT-19      | 30.00   | 64                     | 29                                    |                                  | SM                |           | 0                                     | 19 | 61     | 9  | 9                  | 0             | -                 | NIL             | NP                                | -                            | 1.89                 | 13.00                                   | 2.63                  | 1.67                             | -                | DST+         | 0.00                             | 33                     | -                            | -                              | -                                                        |
| SPT-20      | 31.50   | 67                     | 31                                    |                                  | -                 |           | -                                     | -  | -      | -  | -                  | -             | -                 | -               | -                                 | -                            | -                    | -                                       | -                     | -                                | -                | -            | -                                | -                      | -                            | -                              |                                                          |
| SPT-21      | 33.00   | 70                     | 32                                    |                                  | -                 |           | -                                     | -  | -      | -  | -                  | -             | -                 | -               | -                                 | -                            | -                    | -                                       | -                     | -                                | -                | -            | -                                | -                      | -                            | -                              |                                                          |
| SPT-22      | 34.50   | 74                     | 34                                    |                                  | -                 |           | -                                     | -  | -      | -  | -                  | -             | -                 | -               | -                                 | -                            | -                    | -                                       | -                     | -                                | -                | -            | -                                | -                      | -                            | -                              |                                                          |
| SPT-23      | 36.00   | 76                     | 35                                    |                                  | -                 |           | -                                     | -  | -      | -  | -                  | -             | -                 | -               | -                                 | -                            | -                    | -                                       | -                     | -                                | -                | -            | -                                | -                      | -                            | -                              |                                                          |
| SPT-24      | 37.50   | 79                     | 36                                    |                                  | SM                |           | 0                                     | 26 | 58     | 11 | 4                  | 1             | 0                 | -               | NIL                               | NP                           | 1.89                 | 12.50                                   | 2.63                  | 1.68                             | -                | DST+         | 0.00                             | 33                     | -                            | -                              | -                                                        |
| SPT-25      | 39.00   | 81                     | 37                                    |                                  | -                 |           | -                                     | -  | -      | -  | -                  | -             | -                 | -               | -                                 | -                            | -                    | -                                       | -                     | -                                | -                | -            | -                                | -                      | -                            | -                              |                                                          |
| SPT-26      | 40.50   | 83                     | 38                                    |                                  | -                 |           | -                                     | -  | -      | -  | -                  | -             | -                 | -               | -                                 | -                            | -                    | -                                       | -                     | -                                | -                | -            | -                                | -                      | -                            | -                              |                                                          |
| SPT-27      | 42.00   | 85                     | 39                                    |                                  | -                 |           | -                                     | -  | -      | -  | -                  | -             | -                 | -               | -                                 | -                            | -                    | -                                       | -                     | -                                | -                | -            | -                                | -                      | -                            | -                              |                                                          |
| SPT-28      | 43.50   | 87                     | 40                                    |                                  | -                 |           | -                                     | -  | -      | -  | -                  | -             | -                 | -               | -                                 | -                            | -                    | -                                       | -                     | -                                | -                | -            | -                                | -                      | -                            | -                              |                                                          |
| SPT-29      | 45.00   | 89                     | 41                                    |                                  | SM                |           | 0                                     | 19 | 68     | 9  | 4                  | 0             | 0                 | -               | NIL                               | NP                           | 1.92                 | 12.00                                   | 2.64                  | 1.71                             | -                | DST+         | 0.00                             | 34                     | -                            | -                              | -                                                        |
| SPT-30      | 46.50   | 93                     | 43                                    |                                  | -                 |           | -                                     | -  | -      | -  | -                  | -             | -                 | -               | -                                 | -                            | -                    | -                                       | -                     | -                                | -                | -            | -                                | -                      | -                            | -                              |                                                          |
| SPT-31      | 48.00   | 96                     | 44                                    |                                  | -                 |           | -                                     | -  | -      | -  | -                  | -             | -                 | -               | -                                 | -                            | -                    | -                                       | -                     | -                                | -                | -            | -                                | -                      | -                            | -                              |                                                          |
| SPT-32      | 49.50   | 99                     | 46                                    |                                  | -                 |           | -                                     | -  | -      | -  | -                  | -             | -                 | -               | -                                 | -                            | -                    | -                                       | -                     | -                                | -                | -            | -                                | -                      | -                            | -                              |                                                          |

SOIL CHARACTERISTICS

| Project | Geotech Investigation work for Jaipur Metro Ph-II Project from Prahladpura to Todi Mod (Total approximate length -42.8 km) |                     |                        |                                       |                  |                   |           |                                       |      |      | Date of Boring |        | Chainage/Location |                    | B.H. No.     |               | Depth of Water Table              |                 | Termination Depth            |  | Coordinates (E,N)                |  |                  |  |                |  | R.L. |                      | Ref. Code | |
|---|
|         | Sample Type   | Depth from G.L. (m) | Observed SPT Value (N) | Corrected SPT Value (N <sub>c</sub> ) | Soil Description | IS Classification | IS Symbol | Grain Size Distribution % wt retained |      |      |                |        |                   | Atterberg Limits % |              |               | Bulk Density (g/cm <sup>3</sup> ) |                 | Natural Moisture Content (%) |  | Dry Density (g/cm <sup>3</sup> ) |  | Specific Gravity |  | Shear Strength |  |      | Free Swell Index (%) |           | Swelling Pressure (kg/cm <sup>2</sup> ) |  | Permeability (cm/sec) |  | Void Ratio (e <sub>0</sub> ) |  | Pressure (kg/cm <sup>2</sup> ) |  | C <sub>y</sub> x 10 <sup>-4</sup> (cm <sup>2</sup> /Sec) |  | M <sub>v</sub> x 10 <sup>-2</sup> (cm <sup>2</sup> /Kg) |  | Compression Index (C <sub>p</sub> ) | |
|         |   |                     |                        |                                       |                  |                   |           | Clay                                  | Silt | Fine | Medium         | Coarse | Fine              | Coarse             | Liquid Limit | Plastic Limit | Plasticity Index                  | Shrinkage Limit | |

Abbreviations:-  
DS-Disturbed Sample, SPT-Standard Penetration Test, UDS-Undisturbed Sample, UDS\*-UDS not recovered, DST-Direct Shear Test, UUT-Unconsolidated Undrained Triaxial Shear Test, DST+ - Direct Shear Test on Remoulded Sample, UUT+ - Unconsolidated Undrained Tri-axial Test on Remoulded Sample.

## SOIL CHARACTERISTICS

[illegible]

Abbreviations:-  
 UDS-Disturbed Sample, SPT-Standard Penetration Test, UDS\*-Undisturbed Sample, UDS\*-UDS not recovered, DST-Direct Shear Test, UUT-Unconsolidated Undrained Triaxial Shear Test, DST+ - Direct Shear Test on Remoulded Sample, UUT+ - Unconsolidated Undrained Tri-axial Test on Remoulded Sample.

SOIL CHARACTERISTICS

| Project | Geotech Investigation work for Jaipur Metro Ph-II Project from Prahladpura to Todi Mod (Total approximate length -42.8 km) |                     |                        |                                       |                                    |                                     |           |                                       |        |        | Date of Boring  |                    | Chainage/Location |               | B.H. No.                          |                 | Depth of Water Table         |                                  | Termination Depth                |                              | Coordinates (E,N)              |                                                          |                                                         |                                     |   |                      | R.L.                                    |                       | Ref. Code                |   |   |   |   |
|---------|---|---------------------|------------------------|---------------------------------------|------------------------------------|-------------------------------------|-----------|---------------------------------------|--------|--------|-----------------|--------------------|-------------------|---------------|-----------------------------------|-----------------|------------------------------|----------------------------------|----------------------------------|------------------------------|--------------------------------|----------------------------------------------------------|---------------------------------------------------------|-------------------------------------|---|----------------------|-----------------------------------------|-----------------------|--------------------------|---|---|---|---|
|         | 21-08-2026   |                     | to                     |                                       | 22-08-2026                         |                                     | P-1003    |                                       | BH-354 |        | NOT ENCOUNTERED |                    | 50.00 m           |               | 2983650,000 m                     |                 | 576526,000 m                 |                                  | 2983650,000 m                    |                              | -                              |                                                          | SR-1241_25-26                                           |                                     |   |                      |                                         |                       |                          |   |   |   |   |
|         | Sample Type   | Depth from G.L. (m) | Observed SPT Value (N) | Corrected SPT Value (N <sub>c</sub> ) | Soil Description                   | IS Classification                   | IS Symbol | Grain Size Distribution % wt retained |        |        |                 | Atterberg Limits % |                   |               | Bulk Density (g/cm <sup>3</sup> ) |                 | Natural Moisture Content (%) |                                  | Dry Density (g/cm <sup>3</sup> ) |                              | Specific Gravity               |                                                          | Shear Strength                                          |                                     |   | Free Swell Index (%) | Swelling Pressure (kg/cm <sup>2</sup> ) | Permeability (cm/sec) | Consolidation Parameters |   |   |   |   |
| Clay    |   |                     |                        |                                       |                                    |                                     |           | Silt                                  | Fine   | Medium | Coarse          | Gravel             | Liquid Limit      | Plastic Limit | Plasticity Index                  | Shrinkage Limit | Type of Test                 | Cohesion C (kg/cm <sup>2</sup> ) | Angle of Friction (φ°)           | Void Ratio (e <sub>0</sub> ) | Pressure (kg/cm <sup>2</sup> ) | C <sub>y</sub> x 10 <sup>-4</sup> (cm <sup>2</sup> /Sec) | M <sub>v</sub> x 10 <sup>-2</sup> (cm <sup>2</sup> /Kg) | Compression Index (C <sub>p</sub> ) |   |                      |                                         |                       |                          |   |   |   |   |
| DS-1    | 0.00   | -                   | -                      | -                                     | Filled up Soil                     | -                                   |           | -                                     | -      |   |
| UDS*    | 2.50   | -                   | -                      | -                                     | Medium Dense, Brownish, Silty Sand | -                                   |           | -                                     | -      |   |
| SPT-1   | 3.00   | 11                  | 13                     | SM                                    |                                    |                                     | 0         | 16                                    | 82     | 2      | 0               | 0                  | 0                 | Nil           | NP                                | -               | 1.76                         | 12.00                            | 1.57                             | 2.63                         | DST+                           | 0.00                                                     | 30                                                      | -                                   | - | -                    | -                                       | -                     | -                        | - | - | - |   |
| SPT-2   | 4.50   | 20                  | 22                     | -                                     |                                    |                                     | -         | -                                     |   |
| UDS*    | 5.50   | -                   | -                      | -                                     |                                    |                                     | -         | -                                     |   |
| SPT-3   | 6.00   | 22                  | 22                     | SM                                    |                                    |                                     | 0         | 23                                    | 75     | 1      | 1               | 0                  | 0                 | Nil           | NP                                | -               | -                            | -                                | -                                | -                            | -                              | -                                                        | -                                                       | -                                   | - | -                    | -                                       | -                     | -                        | - | - | - |   |
| SPT-4   | 7.50   | 27                  | 25                     | -                                     |                                    |                                     | -         | -                                     |   |
| UDS-1   | 8.50   | -                   | -                      | SM                                    |                                    |                                     | 0         | 23                                    | 74     | 2      | 1               | 0                  | 0                 | Nil           | NP                                | -               | 1.80                         | 12.62                            | 1.60                             | 2.61                         | DST                            | 0.00                                                     | 31                                                      | -                                   | - | -                    | -                                       | -                     | -                        | - | - | - | - |
| SPT-5   | 9.00   | 29                  | 25                     | -                                     |                                    |                                     | -         | -                                     |
| SPT-6   | 10.50   | 33                  | 26                     | -                                     |                                    | Dense, Brown to Greyish, Silty Sand | -         |                                       | -      | -      |
| SPT-7   | 12.00   | 36                  | 27                     | SM                                    |                                    |                                     |           | 0                                     | 20     | 71     | 5               | 3                  | 1                 | 0             | Nil                               | NP              | -                            | -                                | -                                | -                            | -                              | -                                                        | -                                                       | -                                   | - | -                    | -                                       | -                     | -                        | - | - | - | - |
| SPT-8   | 13.50   | 40                  | 28                     | -                                     |                                    |                                     | -         | -                                     |   |
| SPT-9   | 15.00   | 39                  | 26                     | -                                     |                                    |                                     | -         | -                                     |   |
| SPT-10  | 16.50   | 44                  | 28                     | SM                                    |                                    |                                     | 0         | 19                                    | 68     | 9      | 3               | 1                  | 0                 | Nil           | NP                                | -               | 1.83                         | 13.00                            | 1.62                             | 2.62                         | DST+                           | 0.00                                                     | 31                                                      | -                                   | - | -                    | -                                       | -                     | -                        | - | - | - | - |
| SPT-11  | 18.00   | 46                  | 28                     | -                                     |                                    |                                     | -         | -                                     |
| SPT-12  | 19.50   | 48                  | 28                     | -                                     |                                    |                                     | -         | -                                     |
| SPT-13  | 21.00   | 53                  | 30                     | SM                                    |                                    |                                     | 0         | 25                                    | 65     | 7      | 3               | 0                  | 0                 | Nil           | NP                                | -               | -                            | -                                | -                                | -                            | -                              | -                                                        | -                                                       | -                                   | - | -                    | -                                       | -                     | -                        | - | - | - | - |
| SPT-14  | 22.50   | 54                  | 29                     | -                                     |                                    |                                     | -         | -                                     |
| SPT-15  | 24.00   | 59                  | 30                     | -                                     |                                    | -                                   | -         |   |
| SPT-16  | 25.50   | 62                  | 30                     | SM                                    |                                    | 0                                   | 21        | 58                                    | 12     | 6      | 3               | 0                  | Nil               | NP            | -                                 | 1.85            | 13.50                        | 1.63                             | 2.61                             | DST+                         | 0.00                           | 32                                                       | -                                                       | -                                   | - | -                    | -                                       | -                     | -                        | - | - | - | - |

Abbreviations:-  
DS-Disturbed Sample, SPT-Standard Penetration Test, UDS-Undisturbed Sample, UDS\*-UDS not recovered, DST-Direct Shear Test, UUT-Unconsolidated Undrained Triaxial Shear Test, DST+ - Direct Shear Test on Remoulded Sample, UUT+ - Unconsolidated Undrained Tri-axial Test on Remoulded Sample.

## SOIL CHARACTERISTICS

[illegible]

Abbreviations:-  
 UDS-Disturbed Sample, SPT-Standard Penetration Test, UDS\*-Undisturbed Sample, UDS\*-UDS not recovered, DST-Direct Shear Test, UUT-Unconsolidated Undrained Triaxial Shear Test, DST+ - Direct Shear Test on Remoulded Sample, UUT+ - Unconsolidated Undrained Tri-axial Test on Remoulded Sample.

SOIL CHARACTERISTICS

| Project | Geotech Investigation work for Jaipur Metro Ph-II Project from Prahladpura to Todi Mod (Total approximate length -42.8 km) |                     |                        |                                       |                  |                   |           |                                       |        |        | Date of Boring  |                    | Chainage/Location |              | B.H. No.                          |                  | Depth of Water Table         |                                   | Termination Depth                |                                  | Coordinates (E,N) |              |                                  |                        |                      |                                         | R.L.                  | Ref. Code                               | |
|---|
|         | 19-08-2026   |                     | to                     |                                       | 20-08-2026       |                   | P-1006    |                                       | BH-355 |        | NOT ENCOUNTERED |                    | 50.00 m           |              | 2983726.000 m                     |                  | -                            | SR-1241_25-26                     | |
|         | Sample Type   | Depth from G.L. (m) | Observed SPT Value (N) | Corrected SPT Value (N <sub>c</sub> ) | Soil Description | IS Classification | IS Symbol | Grain Size Distribution % wt retained |        |        |                 | Atterberg Limits % |                   |              | Bulk Density (g/cm <sup>3</sup> ) |                  | Natural Moisture Content (%) |                                   | Dry Density (g/cm <sup>3</sup> ) |                                  | Specific Gravity  |              | Shear Strength                   |                        |                      | Free Swell Index (%)                    |                       | Swelling Pressure (kg/cm <sup>2</sup> ) |                                | Permeability (cm/sec)                                    |                                                         | Void Ratio (e <sub>0</sub> )        |   | Pressure (kg/cm <sup>2</sup> ) |   | C <sub>y</sub> x 10 <sup>-4</sup> (cm <sup>2</sup> /Sec) |   | M <sub>v</sub> x 10 <sup>-2</sup> (cm <sup>2</sup> /Kg) |   | Compression Index (C <sub>p</sub> ) | |
| Clay    |   |                     |                        |                                       |                  |                   |           | Silt                                  | Fine   | Medium | Coarse          | Fine               | Coarse            | Liquid Limit | Plastic Limit                     | Plasticity Index | Shrinkage Limit              | Bulk Density (g/cm <sup>3</sup> ) | Natural Moisture Content (%)     | Dry Density (g/cm <sup>3</sup> ) | Specific Gravity  | Type of Test | Cohesion C (kg/cm <sup>2</sup> ) | Angle of Friction (φ°) | Free Swell Index (%) | Swelling Pressure (kg/cm <sup>2</sup> ) | Permeability (cm/sec) | Void Ratio (e <sub>0</sub> )            | Pressure (kg/cm <sup>2</sup> ) | C <sub>y</sub> x 10 <sup>-4</sup> (cm <sup>2</sup> /Sec) | M <sub>v</sub> x 10 <sup>-2</sup> (cm <sup>2</sup> /Kg) | Compression Index (C <sub>p</sub> ) | |
| DS-1    | 0.00   | -                   | -                      | -                                     | Filled up Soil   | -                 |           |---|

Abbreviations:-  
DS-Disturbed Sample, SPT-Standard Penetration Test, UDS-Undisturbed Sample, UDS\*-UDS not recovered, DST-Direct Shear Test, UUT-Unconsolidated Undrained Triaxial Shear Test, DST+ - Direct Shear Test on Remoulded Sample, UUT+ - Unconsolidated Undrained Tri-axial Test on Remoulded Sample.

SOIL CHARACTERISTICS

| Project | Geotech Investigation work for Jaipur Metro Ph-II Project from Prahladpura to Todi Mod (Total approximate length -42.8 km) |                     |                        |                                       |                                                   |                   |           |                                       |  |      | Date of Boring |        | Chainage/Location |                    | B.H. No. | Depth of Water Table |  | Termination Depth |               | Coordinates (E,N) |                 |                                   |                              |                                  |                  | R.L.          | Ref. Code                        | |
|---|
|         | Sample Type   | Depth from G.L. (m) | Observed SPT Value (N) | Corrected SPT Value (N <sub>c</sub> ) | Soil Description                                  | IS Classification | IS Symbol | Grain Size Distribution % wt retained |  |      |                |        |                   | Atterberg Limits % |          |                      |  | NOT ENCOUNTERED   |               | 50.00 m           |                 | 576526.000 m                      |                              |                                  |                  | 2983726.000 m |                                  | - | SR-1241_25-26 | |
|         |   |                     |                        |                                       |                                                   |                   |           | Silt                                  |  | Fine |                | Medium |                   | Coarse             |          | Gravel               |  | Liquid Limit      | Plastic Limit | Plasticity Index  | Shrinkage Limit | Bulk Density (g/cm <sup>3</sup> ) | Natural Moisture Content (%) | Dry Density (g/cm <sup>3</sup> ) | Specific Gravity | Type of Test  | Cohesion C (kg/cm <sup>2</sup> ) |   |               | Angle of Friction (φ°) | Free Swell Index (%) | Swelling Pressure (kg/cm <sup>2</sup> ) | Permeability (cm/sec) | Void Ratio (e <sub>0</sub> ) | Pressure (kg/cm <sup>2</sup> ) | C <sub>v</sub> x 10 <sup>-4</sup> (cm <sup>2</sup> /Sec) | M <sub>v</sub> x 10 <sup>-2</sup> (cm <sup>3</sup> /Kg) | Compression Index (C <sub>c</sub> ) | |
| SPT-17  | 27.00   | 82                  | 39                     |                                       | Very Dense, Greyish Brown, Silty Sand with Gravel | -                 | |

Abbreviations:-  
DS-Disturbed Sample, SPT-Standard Penetration Test, UDS-Undisturbed Sample, UDS\*-UDS not recovered, DST-Direct Shear Test, UUT-Unconsolidated Undrained Triaxial Shear Test, DST+- Direct Shear Test on Remoulded Sample, UUT+- Unconsolidated Undrained Tri-axial Test on Remoulded Sample.

## SOIL CHARACTERISTICS

[illegible]

Abbreviations:-  
 DS-Disturbed Sample, SPT-Standard Penetration Test, UDS\*-Undisturbed Sample, UDS\*-UDS not recovered, DST-Direct Shear Test, UUT-Unconsolidated Undrained Triaxial Shear Test, DST+- Direct Shear Test on Remoulded Sample, UUT+- Unconsolidated Undrained Tri-axial Test on Remoulded Sample.

## SOIL CHARACTERISTICS

[illegible]

Abbreviations:-  
 UDS-Disturbed Sample, SPT-Standard Penetration Test, UDS\*-Undisturbed Sample, UDS\*-UDS not recovered, DST-Direct Shear Test, UUT-Unconsolidated Undrained Triaxial Shear Test, DST+ - Direct Shear Test on Remoulded Sample, UUT+ - Unconsolidated Undrained Tri-axial Test on Remoulded Sample.

## SOIL CHARACTERISTICS

[illegible]

Abbreviations:-  
 DS-Disturbed Sample, SPT-Standard Penetration Test, UDS\*-Undisturbed Sample, UDS\*-UDS not recovered, DST-Direct Shear Test, UUT-Unconsolidated Undrained Triaxial Shear Test, DST+- Direct Shear Test on Remoulded Sample, UUT+- Unconsolidated Undrained Tri-axial Test on Remoulded Sample.

SOIL CHARACTERISTICS

| Project                | Date of Boring      |      |                                       |                                                   | Chainage/Location | B.H. No.  | Depth of Water Table |               | Termination Depth  |                 | Coordinates (E,N)    |                                         |                       |                              |                                |                                                          | R.L.                              | Ref. Code                    |                                                         |                                     |                                  |                  |              |                                  |                        |   |   |
|------------------------|---------------------|------|---------------------------------------|---------------------------------------------------|-------------------|-----------|----------------------|---------------|--------------------|-----------------|----------------------|-----------------------------------------|-----------------------|------------------------------|--------------------------------|----------------------------------------------------------|-----------------------------------|------------------------------|---------------------------------------------------------|-------------------------------------|----------------------------------|------------------|--------------|----------------------------------|------------------------|---|---|
|                        | 18-08-2026          |      | to                                    | 19-08-2026                                        |                   |           | NOT ENCOUNTERED      | 50.00 m       | 576579,000 m       |                 |                      | 2983934,000 m                           |                       |                              |                                |                                                          |                                   |                              |                                                         |                                     |                                  |                  |              |                                  |                        |   |   |
|                        | Clay                | Silt |                                       | Grain Size Distribution % wt retained             |                   |           |                      |               | Atterberg Limits % |                 | Free Swell Index (%) | Swelling Pressure (kg/cm <sup>2</sup> ) | Permeability (cm/sec) | Void Ratio (e <sub>0</sub> ) | Pressure (kg/cm <sup>2</sup> ) | C <sub>v</sub> x 10 <sup>-4</sup> (cm <sup>2</sup> /Sec) |                                   |                              | M <sub>v</sub> x 10 <sup>-2</sup> (cm <sup>3</sup> /Kg) | Compression Index (C <sub>c</sub> ) |                                  |                  |              |                                  |                        |   |   |
| Observed SPT Value (N) |                     |      | Corrected SPT Value (N <sub>c</sub> ) | Soil Description                                  | IS Classification | IS Symbol | Liquid Limit         | Plastic Limit | Plasticity Index   | Shrinkage Limit |                      |                                         |                       |                              |                                |                                                          | Bulk Density (g/cm <sup>3</sup> ) | Natural Moisture Content (%) |                                                         |                                     | Dry Density (g/cm <sup>3</sup> ) | Specific Gravity | Type of Test | Cohesion C (kg/cm <sup>2</sup> ) | Angle of Friction (φ°) |   |   |
| Sample Type            | Depth from G.L. (m) |      |                                       
| SPT-17                 | 27.00               | 61   | 29                                    | Very Dense, Greyish Brown, Silty Sand with Gravel | -                 |           |                      
| SPT-18                 | 28.50               | 63   | 29                                    |                                                   | -                 |           |                      
| SPT-19                 | 30.00               | 66   | 30                                    |                                                   | SM                |           | 4                    | 2             | 0                  | -               | Nil                  | NP                                      | -                     |                              |                                |                                                          |                                   |                              |                                                         |                                     |                                  |                  |              |                                  |                        |   |   |
| SPT-20                 | 31.50               | 69   | 32                                    |                                                   | -                 |           | -                    | -             | -                  | -               | -                    | -                                       | -                     |                              |                                |                                                          |                                   |                              |                                                         |                                     |                                  |                  |              |                                  |                        |   |   |
| SPT-21                 | 33.00               | 71   | 33                                    |                                                   | -                 |           | -                    | -             | -                  | -               | -                    | -                                       | -                     |                              |                                |                                                          |                                   |                              |                                                         |                                     |                                  |                  |              |                                  |                        |   |   |
| SPT-22                 | 34.50               | 75   | 35                                    |                                                   | SM                |           | 8                    | 1             | 0                  | -               | Nil                  | NP                                      | -                     | 1.88                         | 13.00                          | 1.66                                                     | 2.61                              | DST+                         | 0.00                                                    | 32                                  | -                                | -                | -            | -                                | -                      | - | - |
| SPT-23                 | 36.00               | 79   | 36                                    |                                                   | -                 |           | -                    | -             | -                  | -               | -                    | -                                       | -                     |                              |                                |                                                          |                                   |                              |                                                         |                                     |                                  |                  |              |                                  |                        |   |   |
| SPT-24                 | 37.50               | 84   | 39                                    |                                                   | -                 |           | -                    | -             | -                  | -               | -                    | -                                       | -                     |                              |                                |                                                          |                                   |                              |                                                         |                                     |                                  |                  |              |                                  |                        |   |   |
| SPT-25                 | 39.00               | 91   | 42                                    |                                                   | SM                |           | 4                    | 1             | 0                  | -               | Nil                  | NP                                      | -                     | -                            | -                              | -                                                        | -                                 | -                            | -                                                       | -                                   | -                                | -                | -            | -                                | -                      | - | - |
| SPT-26                 | 40.50               | 94   | 43                                    |                                                   | -                 |           | -                    | -             |
| SPT-27                 | 42.00               | 99   | 46                                    |                                                   | -                 |           | -                    | -             |
| SPT-28                 | 43.50               | >100 | -                                     |                                                   | SM                |           | 5                    | 2             | 0                  | -               | Nil                  | NP                                      | -                     | 1.91                         | 13.50                          | 1.68                                                     | 2.60                              | DST+                         | 0.00                                                    | 32                                  | -                                | -                | -            | -                                | -                      | - | - |
| SPT-29                 | 45.00               | >100 | -                                     |                                                   | -                 |           | -                    | -             |
| SPT-30                 | 46.50               | >100 | -                                     |                                                   | -                 |           | -                    | -             |
| SPT-31                 | 48.00               | >100 | -                                     |                                                   | SM                |           | 4                    | 3             | 0                  | -               | Nil                  | NP                                      | -                     | -                            | -                              | -                                                        | -                                 | -                            | -                                                       | -                                   | -                                | -                | -            | -                                | -                      | - | - |
| SPT-32                 | 49.50               | >100 | -                                     |                                                   | -                 |           | -                    | -             |

Abbreviations:-  
DS-Disturbed Sample, SPT-Standard Penetration Test, UDS-Undisturbed Sample, UDS\*-UDS not recovered, DST-Direct Shear Test, UUT-Unconsolidated Undrained Triaxial Shear Test, DST+- Direct Shear Test on Remoulded Sample, UUT+- Unconsolidated Undrained Tri-axial Test on Remoulded Sample.

SOIL CHARACTERISTICS

| Project | Geotech Investigation work for Jaipur Metro Ph-II Project from Prahladpura to Todi Mod (Total approximate length -42.8 km) |                     |                        |                                       |                                     |                   |           |                                       |        |        | Date of Boring  |      | Chainage/Location |                    | B.H. No.      |                  | Depth of Water Table              |              | Termination Depth                |                        | Coordinates (E,N)                |                                |                                                          |                                                         |                                     |   | R.L. |                      | Ref. Code                               |                       |                          |   |   |   |
|---------|---|---------------------|------------------------|---------------------------------------|-------------------------------------|-------------------|-----------|---------------------------------------|--------|--------|-----------------|------|-------------------|--------------------|---------------|------------------|-----------------------------------|--------------|----------------------------------|------------------------|----------------------------------|--------------------------------|----------------------------------------------------------|---------------------------------------------------------|-------------------------------------|---|------|----------------------|-----------------------------------------|-----------------------|--------------------------|---|---|---|
|         | 18-08-2026   |                     | to                     |                                       | 19-08-2026                          |                   | P-1016    |                                       | BH-358 |        | NOT ENCOUNTERED |      | 50.00 m           |                    | 2984014.000 m |                  | 576606.000 m                      |              | 2984014.000 m                    |                        | -                                |                                | SR-1241_25-26                                            |                                                         |                                     |   |      |                      |                                         |                       |                          |   |   |   |
|         | Sample Type   | Depth from G.L. (m) | Observed SPT Value (N) | Corrected SPT Value (N <sub>c</sub> ) | Soil Description                    | IS Classification | IS Symbol | Grain Size Distribution % wt retained |        |        |                 |      |                   | Atterberg Limits % |               |                  | Bulk Density (g/cm <sup>3</sup> ) |              | Natural Moisture Content (%)     |                        | Dry Density (g/cm <sup>3</sup> ) |                                | Specific Gravity                                         |                                                         | Shear Strength                      |   |      | Free Swell Index (%) | Swelling Pressure (kg/cm <sup>2</sup> ) | Permeability (cm/sec) | Consolidation Parameters |   |   |   |
| Clay    |   |                     |                        |                                       |                                     |                   |           | Silt                                  | Fine   | Medium | Coarse          | Fine | Coarse            | Liquid Limit       | Plastic Limit | Plasticity Index | Shrinkage Limit                   | Type of Test | Cohesion C (kg/cm <sup>2</sup> ) | Angle of Friction (φ°) | Void Ratio (e <sub>0</sub> )     | Pressure (kg/cm <sup>2</sup> ) | C <sub>y</sub> x 10 <sup>-4</sup> (cm <sup>2</sup> /Sec) | M <sub>v</sub> x 10 <sup>-2</sup> (cm <sup>2</sup> /Kg) | Compression Index (C <sub>p</sub> ) |   |      |                      |                                         |                       |                          |   |   |   |
| DS-1    | 0.00   | -                   | -                      | -                                     | Filled up Soil                      | -                 |           | -                                     | -      |   |
| UDS*    | 2.50   | -                   | -                      | -                                     | Medium Dense, Brownish, Silty Sand  | -                 |           | -                                     | -      |   |
| SPT-1   | 3.00   | 15                  | 18                     | SM                                    |                                     |                   | 0         | 16                                    | 80     | 3      | 1               | 0    | 0                 | 0                  | Nil           | NP               | -                                 | 1.73         | 10.50                            | 1.57                   | 2.61                             | DST+                           | 0.00                                                     | 30                                                      | -                                   | - | -    | -                    | -                                       | -                     | -                        | - | - |   |
| SPT-2   | 4.50   | 21                  | 23                     | -                                     |                                     |                   | -         | -                                     |   |
| UDS*    | 5.50   | -                   | -                      | -                                     |                                     | -                 |           | -                                     | -      |   |
| SPT-3   | 6.00   | 27                  | 27                     | SM                                    |                                     |                   | 0         | 18                                    | 80     | 2      | 0               | 0    | 0                 | 0                  | Nil           | NP               | -                                 | -            | -                                | -                      | -                                | -                              | -                                                        | -                                                       | -                                   | - | -    | -                    | -                                       | -                     | -                        | - | - |   |
| SPT-4   | 7.50   | 30                  | 27                     | -                                     |                                     | -                 |           | -                                     | -      |   |
| UDS-1   | 8.50   | -                   | -                      | -                                     | Dense, Brown to Greyish, Silty Sand | SM                |           | 0                                     | 28     | 70     | 2               | 0    | 0                 | 0                  | Nil           | NP               | -                                 | 1.79         | 11.27                            | 1.61                   | 2.62                             | DST                            | 0.00                                                     | 31                                                      | -                                   | - | -    | -                    | -                                       | -                     | -                        | - | - | - |
| SPT-5   | 9.00   | 34                  | 29                     | -                                     |                                     | -                 |           | -                                     | -      |   |
| SPT-6   | 10.50   | 38                  | 30                     | -                                     |                                     | -                 |           | -                                     | -      |   |
| SPT-7   | 12.00   | 40                  | 30                     | SM                                    |                                     |                   | 0         | 19                                    | 74     | 5      | 1               | 1    | 0                 | 0                  | Nil           | NP               | -                                 | -            | -                                | -                      | -                                | -                              | -                                                        | -                                                       | -                                   | - | -    | -                    | -                                       | -                     | -                        | - | - |   |
| SPT-8   | 13.50   | 42                  | 30                     | -                                     |                                     | -                 |           | -                                     | -      |   |
| SPT-9   | 15.00   | 44                  | 30                     | -                                     |                                     |                   | -         |                                       | -      | -      |
| SPT-10  | 16.50   | 46                  | 30                     | SM                                    |                                     |                   | 0         | 21                                    | 67     | 9      | 3               | 0    | 0                 | 0                  | Nil           | NP               | -                                 | 1.83         | 12.00                            | 1.63                   | 2.63                             | DST+                           | 0.00                                                     | 31                                                      | -                                   | - | -    | -                    | -                                       | -                     | -                        | - | - |   |
| SPT-11  | 18.00   | 50                  | 31                     | -                                     | -                                   |                   |           | -                                     | -      |   |
| SPT-12  | 19.50   | 54                  | 32                     | -                                     | -                                   |                   |           | -                                     | -      |   |
| SPT-13  | 21.00   | 58                  | 33                     | SM                                    |                                     |                   | 0         | 21                                    | 66     | 9      | 4               | 0    | 0                 | 0                  | Nil           | NP               | -                                 | -            | -                                | -                      | -                                | -                              | -                                                        | -                                                       | -                                   | - | -    | -                    | -                                       | -                     | -                        | - | - | - |
| SPT-14  | 22.50   | 60                  | 32                     | -                                     | -                                   |                   |           | -                                     | -      |
| SPT-15  | 24.00   | 66                  | 34                     | -                                     | -                                   |                   | -         | -                                     |   |
| SPT-16  | 25.50   | 69                  | 34                     | SM                                    |                                     | 0                 | 22        | 61                                    | 8      | 8      | 1               | 0    | 0                 | Nil                | NP            | -                | 1.85                              | 12.50        | 1.64                             | 2.61                   | DST+                             | 0.00                           | 32                                                       | -                                                       | -                                   | - | -    | -                    | -                                       | -                     | -                        | - | - | - |

Abbreviations:-  
DS-Disturbed Sample, SPT-Standard Penetration Test, UDS-Undisturbed Sample, UDS\*-UDS not recovered, DST-Direct Shear Test, UUT-Unconsolidated Undrained Triaxial Shear Test, DST+ - Direct Shear Test on Remoulded Sample, UUT+ - Unconsolidated Undrained Tri-axial Test on Remoulded Sample.

## SOIL CHARACTERISTICS

[illegible]

Abbreviations:-  
 DS-Disturbed Sample, SPT-Standard Penetration Test, UDS\*-UDS not recovered, DST-Direct Shear Test, UUT-Unconsolidated Undrained Triaxial Shear Test, DST+- Direct Shear Test on Remoulded Sample, UUT+- Unconsolidated Undrained Tri-axial Test on Remoulded Sample.

SOIL CHARACTERISTICS

| Project | Geotech Investigation work for Jaipur Metro Ph-II Project from Prahladpura to Todi Mod (Total approximate length -42.8 km) |                     |                        |                                       |                                    |                   |           |                                       |        |        | Date of Boring  |                    | Chainage/Location |              | B.H. No.                          |                  | Depth of Water Table         |              | Termination Depth                |                  | Coordinates (E,N)                |                        |                              |                      |                                         |                       | R.L.                           |                                                          | Ref. Code                                               |                                     |  |  |
|---------|---|---------------------|------------------------|---------------------------------------|------------------------------------|-------------------|-----------|---------------------------------------|--------|--------|-----------------|--------------------|-------------------|--------------|-----------------------------------|------------------|------------------------------|--------------|----------------------------------|------------------|----------------------------------|------------------------|------------------------------|----------------------|-----------------------------------------|-----------------------|--------------------------------|----------------------------------------------------------|---------------------------------------------------------|-------------------------------------|--|--|
|         | 16-08-2026   |                     | to                     |                                       | 17-08-2026                         |                   | -         |                                       | BH-359 |        | NOT ENCOUNTERED |                    | 50.00 m           |              | 2984105.000 m                     |                  | 576644.000 m                 |              | 2984105.000 m                    |                  | -                                |                        | SR-1241_25-26                |                      |                                         |                       |                                |                                                          |                                                         |                                     |  |  |
|         | Sample Type   | Depth from G.L. (m) | Observed SPT Value (N) | Corrected SPT Value (N <sub>c</sub> ) | Soil Description                   | IS Classification | IS Symbol | Grain Size Distribution % wt retained |        |        |                 | Atterberg Limits % |                   |              | Bulk Density (g/cm <sup>3</sup> ) |                  | Natural Moisture Content (%) |              | Dry Density (g/cm <sup>3</sup> ) | Specific Gravity | Shear Strength                   |                        |                              | Free Swell Index (%) | Swelling Pressure (kg/cm <sup>2</sup> ) | Permeability (cm/sec) | Consolidation Parameters       |                                                          |                                                         |                                     |  |  |
| Clay    |   |                     |                        |                                       |                                    |                   |           | Silt                                  | Fine   | Medium | Coarse          | Fine               | Coarse            | Liquid Limit | Plastic Limit                     | Plasticity Index | Shrinkage Limit              | Type of Test |                                  |                  | Cohesion C (kg/cm <sup>2</sup> ) | Angle of Friction (φ°) | Void Ratio (e <sub>0</sub> ) |                      |                                         |                       | Pressure (kg/cm <sup>2</sup> ) | C <sub>y</sub> x 10 <sup>-4</sup> (cm <sup>2</sup> /Sec) | M <sub>v</sub> x 10 <sup>-2</sup> (cm <sup>2</sup> /Kg) | Compression Index (C <sub>p</sub> ) |  |  |
| DS-1    | 0.00   | -                   | -                      | -                                     | Filled up Soil                     | -                 |           |                                       
| UDS*    | 2.50   | -                   | -                      | -                                     | Medium Dense, Brownish, Silty Sand | -                 |           |                                       
| SPT-1   | 3.00   | 20                  | 24                     | SM                                    |                                    |                   
| SPT-2   | 4.50   | 24                  | 26                     | -                                     |                                    |                   
| UDS*    | 5.50   | -                   | -                      | -                                     |                                    |                   
| SPT-3   | 6.00   | 25                  | 25                     | SM                                    |                                    |                   
| SPT-4   | 7.50   | 27                  | 25                     | -                                     |                                    |                   
| UDS-1   | 8.50   | -                   | -                      | -                                     |                                    | SM                |           |                                       
| SPT-5   | 9.00   | 29                  | 25                     | -                                     |                                    |                   
| SPT-6   | 10.50   | 34                  | 27                     | -                                     |                                    |                   
| SPT-7   | 12.00   | 33                  | 25                     | SM                                    |                                    |                   
| SPT-8   | 13.50   | 30                  | 21                     | -                                     |                                    |                   
| SPT-9   | 15.00   | 35                  | 24                     | -                                     |                                    |                   
| SPT-10  | 16.50   | 38                  | 24                     | SM                                    |                                    |                   
| SPT-11  | 18.00   | 41                  | 25                     | -                                     |                                    |                   
| SPT-12  | 19.50   | 46                  | 27                     | -                                     |                                    |                   
| SPT-13  | 21.00   | 42                  | 23                     | SM                                    |                                    |                   
| SPT-14  | 22.50   | 48                  | 26                     | -                                     |                                    |                   
| SPT-15  | 24.00   | 45                  | 23                     | -                                     |                                    |                   
| SPT-16  | 25.50   | 50                  | 25                     | SM                                    |                                    |                   

Abbreviations:-  
DS-Disturbed Sample, SPT-Standard Penetration Test, UDS-Undisturbed Sample, UDS\*-UDS not recovered, DST-Direct Shear Test, UUT-Unconsolidated Undrained Triaxial Shear Test, DST+ - Direct Shear Test on Remoulded Sample, UUT+ - Unconsolidated Undrained Tri-axial Test on Remoulded Sample.

## SOIL CHARACTERISTICS

[illegible]

Abbreviations:-  
 UDS-Disturbed Sample, SPT-Standard Penetration Test, UDS\*-Undisturbed Sample, UDS\*-UDS not recovered, DST-Direct Shear Test, UUT-Unconsolidated Undrained Triaxial Shear Test, DST+ - Direct Shear Test on Remoulded Sample, UUT+ - Unconsolidated Undrained Tri-axial Test on Remoulded Sample.

SOIL CHARACTERISTICS

| Project | Geotech Investigation work for Jaipur Metro Ph-II Project from Prahladpura to Toddi Mod (Total approximate length -42.8 km) |                     |                        |                                        |                  |                   |           |                                       |        |        | Date of Boring  |                    |         |              | Chainage/Location |                                   | B.H. No.                     | Depth of Water Table             |                  | Termination Depth |                 | Coordinates (E,N) |                      |                                         |                       |                                  |                        | R.L.                         | Ref. Code                      |
|---------|---|---------------------|------------------------|----------------------------------------|------------------|-------------------|-----------|---------------------------------------|--------|--------|-----------------|--------------------|---------|--------------|-------------------|-----------------------------------|------------------------------|----------------------------------|------------------|-------------------|-----------------|-------------------|----------------------|-----------------------------------------|-----------------------|----------------------------------|------------------------|------------------------------|--------------------------------|
|         | 15-08-2026   |                     | to                     |                                        | 16-08-2026       |                   | CH-34+300 |                                       | BH-360 |        | Not Encountered |                    | 50.00 m |              | 2984158.000 m     |                                   |                              | 576658.000 m                     |                  | 2984158.000 m     |                 |                   |                      |                                         |                       |                                  |                        |                              |                                |
|         | Sample Type   | Depth from G.L. (m) | Observed SPT Value (N) | Corrected SPT Value (N <sub>60</sub> ) | Soil Description | IS Classification | IS Symbol | Grain Size Distribution % wt retained |        |        |                 | Atterberg Limits % |         |              |                   | Bulk Density (g/cm <sup>3</sup> ) | Natural Moisture Content (%) | Dry Density (g/cm <sup>3</sup> ) | Specific Gravity | Shear Strength    |                 |                   | Free Swell Index (%) | Swelling Pressure (kg/cm <sup>2</sup> ) | Permeability (cm/sec) | Consolidation Parameters         |                        |                              |                                |
| Clay    |   |                     |                        |                                        |                  |                   |           | Silt                                  | Fine   | Medium | Coarse          | Fine               | Coarse  | Liquid Limit | Plastic Limit     |                                   |                              |                                  |                  | Plasticity Index  | Shrinkage Limit | Type of Test      |                      |                                         |                       | Cohesion C (kg/cm <sup>2</sup> ) | Angle of Friction (φ°) | Void Ratio (e <sub>0</sub> ) | Pressure (kg/cm <sup>2</sup> ) |
| DS-1    | 0.00   | -                   | -                      | Filled Up soil consist of Silty Sand   | -                |                   | -         | -                                     |                                |
| UDS*    | 2.50   | -                   | -                      | Medium Dense, Brownish, Silty Sand     | -                |                   | -         | -                                     |                                |
| SPT-1   | 3.00   | 17                  | 21                     |                                        | SM               |                   | 0         | 28                                    | 60     | 8      | 4               | 0                  | 0       | -            | 1.73              | 11.50                             | 1.55                         | 2.60                             | DST+             | 0.00              | 30              | -                 | -                    | -                                       | -                     | -                                | -                      | -                            |                                |
| SPT-2   | 4.50   | 22                  | 24                     |                                        | -                |                   | -         | -                                     |                                |
| UDS*    | 5.50   | -                   | -                      |                                        | -                |                   | -         | -                                     |                                |
| SPT-3   | 6.00   | 23                  | 23                     |                                        | SM               |                   | 0         | 24                                    | 63     | 10     | 3               | 0                  | 0       | -            | -                 | -                                 | -                            | -                                | -                | -                 | -               | -                 | -                    | -                                       | -                     | -                                | -                      | -                            |                                |
| SPT-4   | 7.50   | 26                  | 24                     |                                        | -                |                   | -         | -                                     |                                |
| UDS-1   | 8.50   | -                   | -                      |                                        | SM               |                   | 0         | 28                                    | 55     | 9      | 6               | 2                  | 0       | -            | 1.79              | 12.63                             | 1.59                         | 2.61                             | DST              | 0.00              | 30              | -                 | -                    | -                                       | -                     | -                                | -                      | -                            |                                |
| SPT-5   | 9.00   | 29                  | 25                     |                                        | -                |                   | -         | -                                     |                                |
| SPT-6   | 10.50   | 30                  | 24                     |                                        | -                |                   | -         | -                                     |                                |
| SPT-7   | 12.00   | 24                  | 18                     |                                        | -                |                   | -         | -                                     |                                |
| SPT-8   | 13.50   | 38                  | 27                     | Dense, Brownish, Silty Sand            | SM               |                   | 0         | 29                                    | 52     | 13     | 5               | 1                  | 0       | -            | 1.82              | 12.50                             | 1.62                         | 2.61                             | DST+             | 0.00              | 31              | -                 | -                    | -                                       | -                     | -                                | -                      | -                            |                                |
| SPT-9   | 15.00   | 41                  | 28                     |                                        | -                |                   | -         | -                                     |                                |
| SPT-10  | 16.50   | 46                  | 30                     |                                        | SM               |                   | 0         | 21                                    | 62     | 10     | 7               | 0                  | 0       | -            | -                 | -                                 | -                            | -                                | -                | -                 | -               | -                 | -                    | -                                       | -                     | -                                | -                      | -                            |                                |
| SPT-11  | 18.00   | 49                  | 30                     |                                        | -                |                   | -         | -                                     |                                |
| SPT-12  | 19.50   | 53                  | 31                     |                                        | SM               |                   | 0         | 22                                    | 57     | 10     | 10              | 1                  | 0       | -            | 1.83              | 12.00                             | 1.63                         | 2.62                             | DST+             | 0.00              | 32              | -                 | -                    | -                                       | -                     | -                                | -                      | -                            |                                |
| SPT-13  | 21.00   | 55                  | 31                     |                                        | -                |                   | -         | -                                     |                              |                                |
| SPT-14  | 22.50   | 58                  | 31                     |                                        | -                |                   | -         | -                                     |                              |                                |
| SPT-15  | 24.00   | 62                  | 32                     |                                        | -                |                   | -         | -                                     |                              |                                |
| SPT-16  | 25.50   | 68                  | 34                     |                                        | SM               |                   | 0         | 27                                    | 56     | 9      | 8               | 0                  | 0       | -            | 1.86              | 13.00                             | 1.65                         | 2.63                             | DST+             | 0.00              | 33              | -                 | -                    | -                                       | -                     | -                                | -                      |                              |                                |
| SPT-17  | 27.00   | 73                  | 35                     |                                        | -                |                   | -         | -                                     |                              |                                |

Abbreviations:-  
DS-Disturbed Sample, SPT-Standard Penetration Test, UDS-Undisturbed Sample, UDS\*-UDS not recovered, DST-Direct Shear Test, UUT-Unconsolidated Undrained Triaxial Shear Test, DST+ - Direct Shear Test on Remoulded Sample, UUT+ - Unconsolidated Undrained Tri-axial Test on Remoulded Sample.

SOIL CHARACTERISTICS

| Project | Geotech Investigation work for Jaipur Metro Ph-II Project from Prahladpura to Toddi Mod (Total approximate length -42.8 km) |                     |                        |                                       |                                  |                   |           |                                       |      |        | Date of Boring |                    | Chainage/Location | B.H. No.     | Depth of Water Table |                                   | Termination Depth | Coordinates (E,N)                 |                                  |                                  |                  | R.L.         | Ref. Code                        |                        |                                         |                       |                              |                                |                                                          |                                                         |                                     |  |  |  |  |  |
|---------|---|---------------------|------------------------|---------------------------------------|----------------------------------|-------------------|-----------|---------------------------------------|------|--------|----------------|--------------------|-------------------|--------------|----------------------|-----------------------------------|-------------------|-----------------------------------|----------------------------------|----------------------------------|------------------|--------------|----------------------------------|------------------------|-----------------------------------------|-----------------------|------------------------------|--------------------------------|----------------------------------------------------------|---------------------------------------------------------|-------------------------------------|--|--|--|--|--|
|         | Sample Type   | Depth from G.L. (m) | Observed SPT Value (N) | Corrected SPT Value (N <sub>c</sub> ) | Soil Description                 | IS Classification | IS Symbol | Grain Size Distribution % wt retained |      |        |                | Atterberg Limits % |                   |              |                      | Bulk Density (g/cm <sup>3</sup> ) |                   | Natural Moisture Content (%)      | Dry Density (g/cm <sup>3</sup> ) | Specific Gravity                 | Shear Strength   |              |                                  | Free Swell Index (%)   | Swelling Pressure (kg/cm <sup>2</sup> ) | Permeability (cm/sec) | Void Ratio (e <sub>0</sub> ) | Pressure (kg/cm <sup>2</sup> ) | C <sub>v</sub> x 10 <sup>-4</sup> (cm <sup>2</sup> /Sec) | M <sub>v</sub> x 10 <sup>-2</sup> (cm <sup>2</sup> /Kg) | Compression Index (C <sub>c</sub> ) |  |  |  |  |  |
| Clay    |   |                     |                        |                                       |                                  |                   |           | Silt                                  | Fine | Medium | Coarse         | Fine               | Coarse            | Liquid Limit | Plastic Limit        | Plasticity Index                  | Shrinkage Limit   | Bulk Density (g/cm <sup>3</sup> ) | Natural Moisture Content (%)     | Dry Density (g/cm <sup>3</sup> ) | Specific Gravity | Type of Test | Cohesion C (kg/cm <sup>2</sup> ) | Angle of Friction (φ°) |                                         |                       |                              |                                |                                                          |                                                         |                                     |  |  |  |  |  |
| SPT-18  | SPT-18   | 28.50               | 81                     | 37                                    | Very Dense, Brownish, Silty Sand | -                 |           |                                       
|         |   | 30.00               | 89                     | 41                                    |                                  |                   
|         |   | 31.50               | 96                     | 44                                    |                                  | SM                |           |                                       
|         |   | 33.00               | 97                     | 45                                    |                                  | -                 |           |                                       
|         |   | 34.50               | 99                     | 46                                    |                                  | -                 |           |                                       
|         |   | 36.00               | >100                   | -                                     |                                  | -                 |           |                                       
|         |   | 37.50               | >100                   | -                                     |                                  | SM                |           |                                       
|         |   | 39.00               | >100                   | -                                     |                                  | -                 |           |                                       
|         |   | 40.50               | >100                   | -                                     |                                  | -                 |           |                                       
|         |   | 42.00               | >100                   | -                                     |                                  | -                 |           |                                       
|         |   | 43.50               | >100                   | -                                     |                                  | SM                |           |                                       
|         |   | 45.00               | >100                   | -                                     |                                  | -                 |           |                                       
|         |   | 46.50               | >100                   | -                                     |                                  | -                 |           |                                       
|         |   | 48.00               | >100                   | -                                     |                                  | SM                |           |                                       
|         |   | 49.50               | >100                   | -                                     |                                  | -                 |           |                                       
| 50.00   | >100   | -                   | -                      |                                       |                                  

Abbreviations:-  
DS-Disturbed Sample, SPT-Standard Penetration Test, UDS-Undisturbed Sample, UDS\*-UDS not recovered, DST-Direct Shear Test, UUT-Unconsolidated Undrained Triaxial Shear Test, DST+ - Direct Shear Test on Remoulded Sample, UUT+ - Unconsolidated Undrained Tri-axial Test on Remoulded Sample.

SOIL AND ROCK CHARACTERISTICS

| Project     | "Geotech Investigation work for Jaipur Metro Ph-II Project from Prahladpura to Toddi Mod ( Total approximate length -42.8 km)"PKG-IV |  |    |  |            |  |        |  |        |                 | IS Classification | IS Symbol | Soil & Rock Description | Corrected SPT Value (N) | Observed SPT Value (N) | Depth from G.L. (m) | Grain Size Distribution % wt retained |  |              |  | Atterberg Limits % |  |   | Depth of Water Table |               | Termination Depth | Coordinates (E,N) |  |  |  |  |  | R.L. | Ref. Code | |
|---|
|             | 07-07-2026   |  | to |  | 08-07-2026 |  | P-1197 |  | BH-418 | NOT ENCOUNTERED |                   |           |                         |                         |                        |                     | 50.00 m                               |  | 576266.000 m |  | 2989662.000 m      |  | - |                      | SR-1241_26-27 | |
| Sample Type | |

Abbreviations:-  
DS-Disurbed Sample, SPT-Standard Penetration Test, UDS\*-Undisturbed Sample, UDS\*-UDS not recovered, DST-Direct Shear Test, UUT-Unconsolidated Undrained Triaxial Shear Test, DST+ - Direct Shear Test on Remoulded Sample, UUT+ - Unconsolidated Undrained Tri-axial Test on Remoulded Sample.

## SOIL AND ROCK CHARACTERISTICS

[illegible]

Abbreviations:-  
 SPT-Standard Penetration Test, UDS-Undisturbed Sample, UDS\*-UDS not recovered, DST-Direct Shear Test, UUT-Unconsolidated Undrained Triaxial Shear Test, DST+-Direct Shear Test on Remoulded Sample, UUT+-Unconsolidated Undrained Tri-axial Test on Remoulded Sample.

SOIL CHARACTERISTICS

| Project | "Geotech Investigation work for Jaipur Metro Ph-II Project from Prahladpura to Todi Mod (Total approximate length ~42.8 km)" |                     |                        |      |                         |                  |                                       |        |        |        | IS Classification | IS Symbol | Date of Boring     |               |                  |                 |                      |                              | Chainage/Location | B.H. No. | Depth of Water Table |                     |                  | Termination Depth |                     | Coordinates (E,N)      |                      |   |               |                            |                       | R.L. | Ref. Code |
|---------|---|---------------------|------------------------|------|-------------------------|------------------|---------------------------------------|--------|--------|--------|-------------------|-----------|--------------------|---------------|------------------|-----------------|----------------------|------------------------------|-------------------|----------|----------------------|---------------------|------------------|-------------------|---------------------|------------------------|----------------------|---|---------------|----------------------------|-----------------------|------|-----------|
|         | Sample Type   | Depth from G.L. (m) | Observed SPT Value (N) |      | Corrected SPT Value (N) | Soil Description | Grain Size Distribution % wt retained |        |        |        |                   |           | Atterberg Limits % |               |                  | NOT ENCOUNTERED |                      |                              |                   |          | 34.00 m              | 576278.000 m        |                  |                   | 2989946.000 m       |                        |                      | - | SR-1241_26-27 |                            |                       |      |           |
|         |   |                     | Clay                   | Silt |                         |                  | Fine                                  | Medium | Coarse | Gravel |                   |           | Liquid Limit       | Plastic Limit | Plasticity Index | Shrinkage Limit | Bulk Density (g/cm³) | Natural Moisture Content (%) |                   |          |                      | Dry Density (g/cm³) | Specific Gravity | Type of Test      | Cohesion C (kg/cm²) | Angle of Friction (φ°) | Free Swell Index (%) |   |               | Swelling Pressure (kg/cm²) | Permeability (cm/sec) |      |           |

## SOIL CHARACTERISTICS

[illegible]

Abbreviations:-  
 UDS- Disturbed Sample, SPT- Standard Penetration Test, UDS\*-UDS not recovered, DST-Direct Shear Test, UUT-Unconsolidated Undrained Triaxial Shear Test, DST+ - Direct Shear Test on Remoulded Sample, UUT+-Unconsolidated Undrained Tri-axial Test on Remoulded Sample.

SOIL CHARACTERISTICS

| Project     | Geotech Investigation work for Jaipur Metro Ph-II Project from Prahladpura to Todi Mod (Total approximate length -42.8 km) |    |            |   |        |        |         |              |               |   | Soil Description | IS Classification | IS Symbol | Depth from G.L. (m) | Observed SPT Value (N) | Corrected SPT Value (N <sub>c</sub> ) | Termination Depth | Date of Boring |      | Chainage/Location |      | B.H. No. |        |        |              | Depth of Water Table |                  | Coordinates (E,N) |                                   |                              |                  | R.L. | Ref. Code | |
|---|
|             | 13-07-2026   | to | 14-07-2026 | - | BH-434 | 2.00 m | 15.00 m | 576990.000 m | 2990018.000 m | - |                  |                   |           |                     |                        |                                       |                   | SR-1241_25-26  | |
|             |   |    |            |   |        |        |         |              |               |   |                  |                   |           |                     |                        |                                       |                   |                | Clay | Silt              | Fine | Medium   | Coarse | Gravel | Liquid Limit | Plastic Limit        | Plasticity Index | Shrinkage Limit   | Bulk Density (g/cm <sup>3</sup> ) | Natural Moisture Content (%) | Specific Gravity |      |           | Type of Test | Cohesion C (kg/cm <sup>2</sup> ) | Angle of Friction (φ°) | Free Swell Index (%) | Swelling Pressure (kg/cm <sup>2</sup> ) | Permeability (cm/sec) | Void Ratio (e <sub>0</sub> ) | Pressure (kg/cm <sup>2</sup> ) | C <sub>v</sub> x 10 <sup>-4</sup> (cm <sup>2</sup> /Sec) | M <sub>v</sub> x 10 <sup>-2</sup> (cm <sup>2</sup> /Kg) | Compression Index (C <sub>p</sub> ) | |
| Sample Type | |

Abbreviations:-  
DS-Disturbed Sample, SPT-Standard Penetration Test, UDS-Undisturbed Sample, UDS\*-UDS not recovered, DST-Direct Shear Test, UUT-Unconsolidated Undrained Triaxial Shear Test, DST+- Direct Shear Test on Remoulded Sample, UUT+- Unconsolidated Undrained Tri-axial Test on Remoulded Sample.


SOIL CHARACTERISTICS

| Project | Geotech Investigation work for Jaipur Metro Ph-II Project from Prahladpura to Todi Mod (Total approximate length -42.8 km) |      |      |        |            |              |   |              |               |                  | IS Classification | IS Symbol | Soil Description | Corrected SPT Value (N) | Observed SPT Value (N) | Depth from G.L. (m)   | Date of Boring  |                                   |                              |                                  | Chainage/Location |              |                                  |                        | B.H. No. | Depth of Water Table |                                         |                       |                              | Termination Depth              |                                                          | Coordinates (E,N)                                       |                                     |   |   |  |  | R.L. | Ref. Code |
|---|
|         | 13-07-2026   |      | to   |        | 14-07-2026 |              | - |              |               |                  |                   |           |                  |                         |                        |                       | BH-435          |                                   |                              |                                  | 2.10 m            |              | 13.50 m                          |                        |          | 577080.000 m         |                                         | 2990049.000 m         |                              |                                |                                                          | -                                                       |                                     |   |   |  |  |      |           |
|         | Clay   | Silt | Fine | Medium | Coarse     | Gravel       |   | Liquid Limit | Plastic Limit | Plasticity Index |                   |           |                  |                         |                        |                       | Shrinkage Limit | Bulk Density (g/cm <sup>3</sup> ) | Natural Moisture Content (%) | Dry Density (g/cm <sup>3</sup> ) | Specific Gravity  | Type of Test | Cohesion C (kg/cm <sup>2</sup> ) | Angle of Friction (φ°) |          | Free Swell Index (%) | Swelling Pressure (kg/cm <sup>2</sup> ) | Permeability (cm/sec) | Void Ratio (e <sub>0</sub> ) | Pressure (kg/cm <sup>2</sup> ) | C <sub>v</sub> x 10 <sup>-4</sup> (cm <sup>2</sup> /Sec) | M <sub>v</sub> x 10 <sup>-2</sup> (cm <sup>2</sup> /Kg) | Compression Index (C <sub>c</sub> ) |   |   |  |  |      |           |
| DS-1    | 0.00   | -    | -    | -      | -          | -            | - | -            | -             | -                | -                 | -         | -                | -                       | -                      | -                     | -               | -                                 | -                            | -                                | -                 | -            | -                                | -                      | -        | -                    | -                                       | -                     | -                            | -                              | -                                                        | -                                                       | -                                   | - |   |  |  |      |           |
| UDS*    | 2.50   | -    | -    | -      | -          | -            | - | -            | -             | -                | -                 | -         | -                | -                       | -                      | -                     | -               | -                                 | -                            | -                                | -                 | -            | -                                | -                      | -        | -                    | -                                       | -                     | -                            | -                              | -                                                        | -                                                       | -                                   | - |   |  |  |      |           |
| SPT-1   | 3.00   | >100 | -    | -      | -          | 0            | 7 | 26           | 33            | 28               | 6                 | 0         | -                | Nil                     | NP                     | -                     | -               | -                                 | -                            | -                                | -                 | -            | -                                | -                      | -        | -                    | -                                       | -                     | -                            | -                              | -                                                        | -                                                       | -                                   | - |   |  |  |      |           |
| RC-1    | 3.10   | -    | -    | -      | -          | R.Q.D. = 0 % |   |              |               | -                |                   |           |                  | -                       |                        | -                     |                 | -                                 |                              | -                                |                   | -            |                                  | -                      |          | -                    |                                         | -                     |                              | -                              |                                                          | -                                                       |                                     | - | - |  |  |      |           |
| RC-2    | 4.50   | -    | -    | -      | -          | R.Q.D. = 0 % |   |              |               | Sp.Gr. = 2.61    |                   |           |                  | W.A. = 0.61 %           |                        | Density = 2.60 (g/cc) |                 | Porosity = 1.59 %                 |                              | -                                |                   | -            |                                  | -                      |          | -                    |                                         | -                     |                              | -                              |                                                          | -                                                       | -                                   |   |   |  |  |      |           |
| RC-3    | 6.00   | -    | -    | -      | -          | R.Q.D. = 0 % |   |              |               | -                |                   |           |                  | -                       |                        | -                     |                 | -                                 |                              | -                                |                   | -            |                                  | -                      |          | -                    |                                         | -                     |                              | -                              |                                                          | -                                                       |                                     | - | - |  |  |      |           |
| RC-4    | 7.50   | -    | -    | -      | -          | R.Q.D. = 0 % |   |              |               | -                |                   |           |                  | -                       |                        | -                     |                 | -                                 |                              | -                                |                   | -            |                                  | -                      |          | -                    |                                         | -                     |                              | -                              |                                                          | -                                                       |                                     | - | - |  |  |      |           |
| RC-5    | 9.00   | -    | -    | -      | -          | R.Q.D. = 0 % |   |              |               | Sp.Gr. = 2.66    |                   |           |                  | W.A. = 0.54 %           |                        | Density = 2.65 (g/cc) |                 | Porosity = 1.44 %                 |                              | -                                |                   | -            |                                  | -                      |          | -                    |                                         | -                     |                              | -                              |                                                          | -                                                       | -                                   |   |   |  |  |      |           |
| RC-6    | 10.50   | -    | -    | -      | -          | R.Q.D. = 0 % |   |              |               | -                |                   |           |                  | -                       |                        | -                     |                 | -                                 |                              | -                                |                   | -            |                                  | -                      |          | -                    |                                         | -                     |                              | -                              |                                                          | -                                                       |                                     | - | - |  |  |      |           |
| RC-7    | 12.00   | -    | -    | -      | -          | R.Q.D. = 0 % |   |              |               | -                |                   |           |                  | -                       |                        | -                     |                 | -                                 |                              | -                                |                   | -            |                                  | -                      |          | -                    |                                         | -                     |                              | -                              |                                                          | -                                                       |                                     | - | - |  |  |      |           |

Abbreviations:-  
DS-Disturbed Sample, SPT-Standard Penetration Test, UDS-Undisturbed Sample, UDS\*-UDS not recovered, DST-Direct Shear Test, UUT-Unconsolidated Undrained Triaxial Shear Test, DST+- Direct Shear Test on Remoulded Sample, UUT+- Unconsolidated Undrained Tri-axial Test on Remoulded Sample.

## GRAIN SIZE DISTRIBUTION CURVES



|                   |   |
|-------------------|---|
| Project Name      | Geotech Investigation work for Jaipur Metro Ph-II Project from Prahladpura to Todi Mod (Total approximate length -42.8 km) |
| Location/Chainage | P-961   |
| B.H. No.          | 341   |

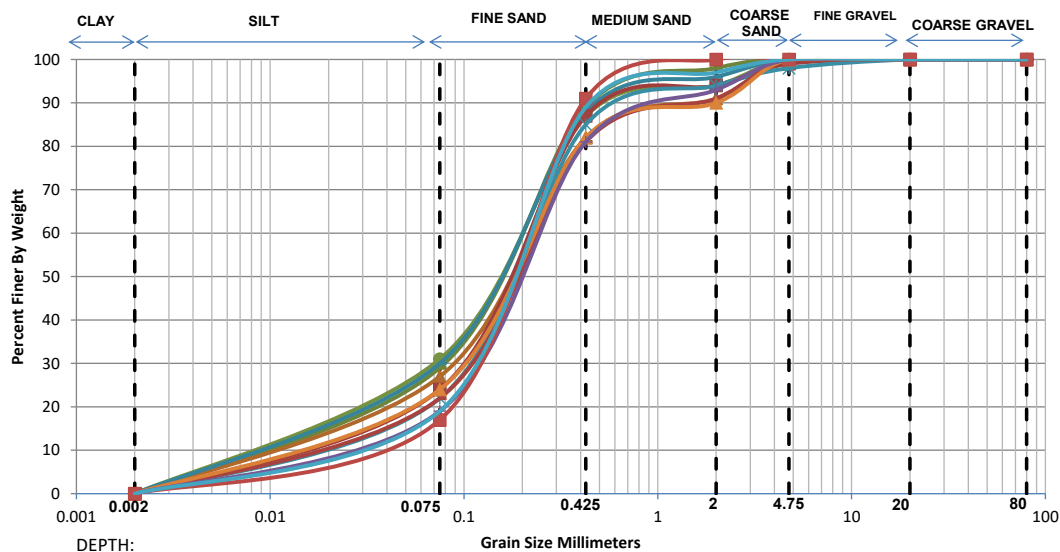

| Depth   | Grain Size Distribution % wt retained |       |       |        |        |        |        | D10    | D30    | D60    | Cu    | Cc   |
|---------|---------------------------------------|-------|-------|--------|--------|--------|--------|--------|--------|--------|-------|------|
|         | Clay                                  | Silt  | Sand  |        |        | Gravel |        |        |        |        |       |      |
|         |                                       |       | Fine  | Medium | Coarse | Fine   | Coarse |        |        |        |       |      |
| 3.00 m  | 0.00                                  | 29.00 | 60.00 | 9.00   | 2.00   | 0.00   | 0.00   | 0.0141 | 0.0785 | 0.1968 | 13.95 | 2.22 |
| 5.50 m  | 0.00                                  | 27.00 | 55.00 | 9.00   | 9.00   | 0.00   | 0.00   | 0.0158 | 0.0863 | 0.2246 | 14.24 | 2.10 |
| 8.50 m  | 0.00                                  | 31.00 | 56.00 | 7.00   | 6.00   | 0.00   | 0.00   | 0.0124 | 0.0716 | 0.1944 | 15.66 | 2.12 |
| 10.50 m | 0.00                                  | 30.00 | 58.00 | 8.00   | 4.00   | 0.00   | 0.00   | 0.0132 | 0.0750 | 0.1956 | 14.80 | 2.18 |
| 15.00 m | 0.00                                  | 24.00 | 63.00 | 7.00   | 5.00   | 1.00   | 0.00   | 0.0199 | 0.0976 | 0.2176 | 10.93 | 2.20 |
| 19.50 m | 0.00                                  | 22.00 | 63.00 | 9.00   | 4.00   | 2.00   | 0.00   | 0.0232 | 0.1063 | 0.2303 | 9.91  | 2.11 |
| 24.00 m | 0.00                                  | 22.00 | 59.00 | 10.00  | 9.00   | 0.00   | 0.00   | 0.0230 | 0.1073 | 0.2444 | 10.63 | 2.05 |
| 30.00 m | 0.00                                  | 24.00 | 58.00 | 8.00   | 10.00  | 0.00   | 0.00   | 0.0196 | 0.0985 | 0.2338 | 11.91 | 2.11 |
| 36.00 m | 0.00                                  | 19.00 | 62.00 | 12.00  | 7.00   | 0.00   | 0.00   | 0.0300 | 0.1208 | 0.2538 | 8.47  | 1.92 |
| 42.00 m | 0.00                                  | 17.00 | 74.00 | 9.00   | 0.00   | 0.00   | 0.00   | 0.0372 | 0.1260 | 0.2298 | 6.18  | 1.86 |
| 46.50 m | 0.00                                  | 19.00 | 70.00 | 8.00   | 3.00   | 0.00   | 0.00   | 0.0305 | 0.1180 | 0.2281 | 7.47  | 2.00 |

## GRAIN SIZE DISTRIBUTION CURVES


|                   |   |
|-------------------|---|
| Project Name      | Geotech Investigation work for Jaipur Metro Ph-II Project from Prahladpura to Todi Mod (Total approximate length -42.8 km) |
| Location/Chainage | P-965   |
| B.H. No.          | 342   |

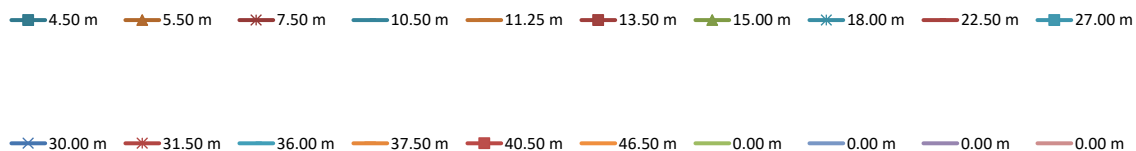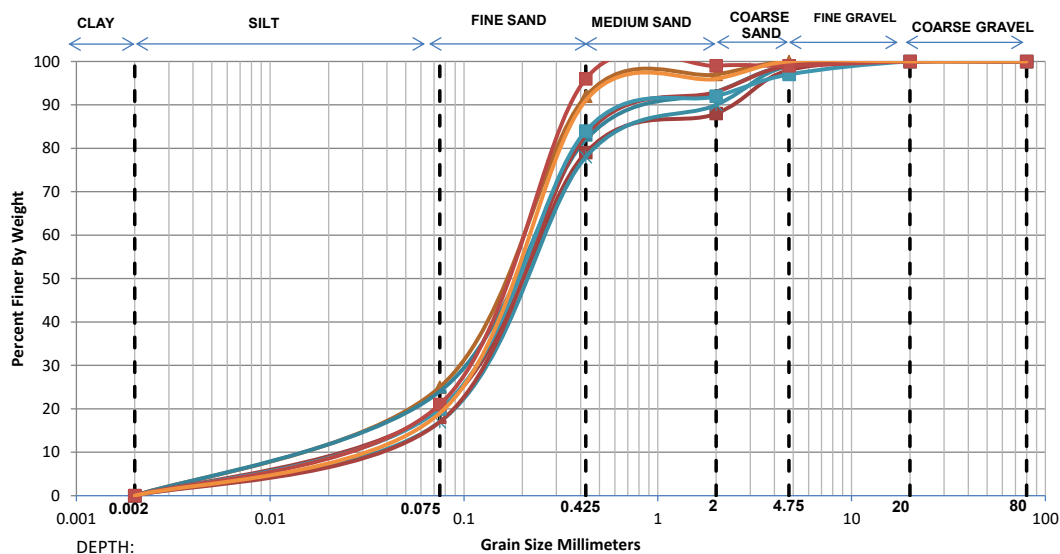

| Depth   | Grain Size Distribution % wt retained |       |       |        |        |        |        | D10    | D30    | D60    | Cu    | Cc   |
|---------|---------------------------------------|-------|-------|--------|--------|--------|--------|--------|--------|--------|-------|------|
|         | Clay                                  | Silt  | Sand  |        |        | Gravel |        |        |        |        |       |      |
|         |                                       |       | Fine  | Medium | Coarse | Fine   | Coarse |        |        |        |       |      |
| 4.50 m  | #N/A                                  | #N/A  | #N/A  | #N/A   | #N/A   | #N/A   | #N/A   | #N/A   | #N/A   | #N/A   | #N/A  | #N/A |
| 5.50 m  | 0.00                                  | 25.00 | 67.00 | 5.00   | 3.00   | 0.00   | 0.00   | 0.0187 | 0.0930 | 0.2019 | 10.79 | 2.29 |
| 7.50 m  | #N/A                                  | #N/A  | #N/A  | #N/A   | #N/A   | #N/A   | #N/A   | #N/A   | #N/A   | #N/A   | #N/A  | #N/A |
| 10.50 m | 0.00                                  | 24.00 | 58.00 | 11.00  | 6.00   | 1.00   | 0.00   | 0.0196 | 0.0985 | 0.2349 | 11.97 | 2.11 |
| 11.25 m | #N/A                                  | #N/A  | #N/A  | #N/A   | #N/A   | #N/A   | #N/A   | #N/A   | #N/A   | #N/A   | #N/A  | #N/A |
| 13.50 m | 0.00                                  | 20.00 | 59.00 | 9.00   | 10.00  | 2.00   | 0.00   | 0.0272 | 0.1168 | 0.2580 | 9.49  | 1.94 |
| 15.00 m | #N/A                                  | #N/A  | #N/A  | #N/A   | #N/A   | #N/A   | #N/A   | #N/A   | #N/A   | #N/A   | #N/A  | #N/A |
| 18.00 m | 0.00                                  | 17.00 | 61.00 | 12.00  | 9.00   | 1.00   | 0.00   | 0.0362 | 0.1315 | 0.2716 | 7.51  | 1.76 |
| 22.50 m | 0.00                                  | 17.00 | 66.00 | 10.00  | 6.00   | 1.00   | 0.00   | 0.0366 | 0.1291 | 0.2517 | 6.88  | 1.81 |
| 27.00 m | 0.00                                  | 20.00 | 64.00 | 8.00   | 5.00   | 3.00   | 0.00   | 0.0276 | 0.1151 | 0.2391 | 8.68  | 2.01 |
| 30.00 m | #N/A                                  | #N/A  | #N/A  | #N/A   | #N/A   | #N/A   | #N/A   | #N/A   | #N/A   | #N/A   | #N/A  | #N/A |
| 31.50 m | #N/A                                  | #N/A  | #N/A  | #N/A   | #N/A   | #N/A   | #N/A   | #N/A   | #N/A   | #N/A   | #N/A  | #N/A |
| 36.00 m | #N/A                                  | #N/A  | #N/A  | #N/A   | #N/A   | #N/A   | #N/A   | #N/A   | #N/A   | #N/A   | #N/A  | #N/A |
| 37.50 m | #N/A                                  | #N/A  | #N/A  | #N/A   | #N/A   | #N/A   | #N/A   | #N/A   | #N/A   | #N/A   | #N/A  | #N/A |
| 40.50 m | 0.00                                  | 21.00 | 75.00 | 3.00   | 0.00   | 1.00   | 0.00   | 0.0260 | 0.1079 | 0.2062 | 7.95  | 2.17 |
| 46.50 m | 0.00                                  | 19.00 | 72.00 | 5.00   | 4.00   | 0.00   | 0.00   | 0.0307 | 0.1173 | 0.2226 | 7.26  | 2.01 |
| 0.00 m  | #N/A                                  | #N/A  | #N/A  | #N/A   | #N/A   | #N/A   | #N/A   | #N/A   | #N/A   | #N/A   | #N/A  | #N/A |
| 0.00 m  | #N/A                                  | #N/A  | #N/A  | #N/A   | #N/A   | #N/A   | #N/A   | #N/A   | #N/A   | #N/A   | #N/A  | #N/A |
| 0.00 m  | #N/A                                  | #N/A  | #N/A  | #N/A   | #N/A   | #N/A   | #N/A   | #N/A   | #N/A   | #N/A   | #N/A  | #N/A |
| 0.00 m  | #N/A                                  | #N/A  | #N/A  | #N/A   | #N/A   | #N/A   | #N/A   | #N/A   | #N/A   | #N/A   | #N/A  | #N/A |

## GRAIN SIZE DISTRIBUTION CURVES

|                   |   |
|-------------------|---|
| Project Name      | Geotech Investigation work for Jaipur Metro Ph-II Project from Prahladpura to Todi Mod (Total approximate length -42.8 km) |
| Location/Chainage | CH-32+700   |
| B.H. No.          | 343   |

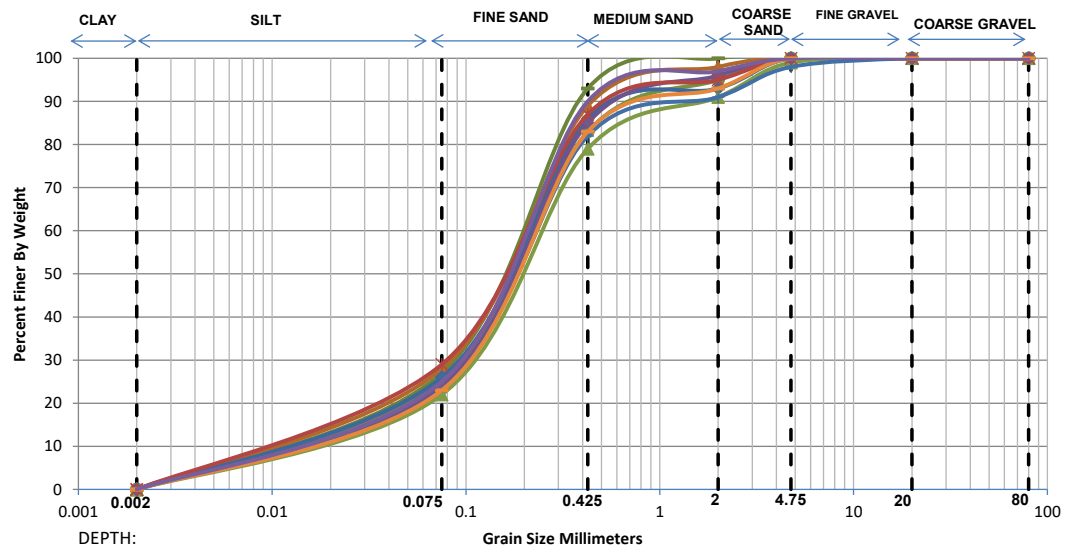


— 3.00 m — 5.50 m — 8.50 m — 12.00 m — 15.00 m — 21.00 m — 25.50 m — 31.50 m — 37.50 m — 43.50 m

| Depth   | Grain Size Distribution % wt retained |       |       |        |        |        |        | D10    | D30    | D60    | Cu    | Cc   |
|---------|---------------------------------------|-------|-------|--------|--------|--------|--------|--------|--------|--------|-------|------|
|         | Clay                                  | Silt  | Sand  |        |        | Gravel |        |        |        |        |       |      |
|         |                                       |       | Fine  | Medium | Coarse | Fine   | Coarse |        |        |        |       |      |
| 3.00 m  | 0.00                                  | 27.00 | 66.00 | 7.00   | 0.00   | 0.00   | 0.00   | 0.0163 | 0.0855 | 0.1941 | 11.93 | 2.32 |
| 5.50 m  | 0.00                                  | 28.00 | 61.00 | 9.00   | 2.00   | 0.00   | 0.00   | 0.0151 | 0.0821 | 0.2002 | 13.30 | 2.24 |
| 8.50 m  | 0.00                                  | 25.00 | 58.00 | 12.00  | 5.00   | 0.00   | 0.00   | 0.0183 | 0.0942 | 0.2286 | 12.52 | 2.13 |
| 12.00 m | 0.00                                  | 26.00 | 60.00 | 7.00   | 7.00   | 0.00   | 0.00   | 0.0171 | 0.0898 | 0.2141 | 12.50 | 2.20 |
| 15.00 m | 0.00                                  | 22.00 | 57.00 | 12.00  | 8.00   | 1.00   | 0.00   | 0.0229 | 0.1079 | 0.2534 | 11.09 | 2.01 |
| 21.00 m | 0.00                                  | 24.00 | 58.00 | 9.00   | 7.00   | 2.00   | 0.00   | 0.0196 | 0.0985 | 0.2342 | 11.93 | 2.11 |
| 25.50 m | 0.00                                  | 24.00 | 61.00 | 11.00  | 4.00   | 0.00   | 0.00   | 0.0198 | 0.0980 | 0.2248 | 11.36 | 2.16 |
| 31.50 m | 0.00                                  | 29.00 | 58.00 | 8.00   | 5.00   | 0.00   | 0.00   | 0.0140 | 0.0785 | 0.2016 | 14.37 | 2.18 |
| 37.50 m | 0.00                                  | 23.00 | 60.00 | 10.00  | 7.00   | 0.00   | 0.00   | 0.0213 | 0.1025 | 0.2341 | 10.99 | 2.11 |
| 43.50 m | 0.00                                  | 25.00 | 65.00 | 7.00   | 3.00   | 0.00   | 0.00   | 0.0186 | 0.0933 | 0.2069 | 11.12 | 2.26 |

## GRAIN SIZE DISTRIBUTION CURVES

|                   |   |
|-------------------|---|
| Project Name      | Geotech Investigation work for Jaipur Metro Ph-II Project from Prahladpura to Todi Mod (Total approximate length -42.8 km) |
| Location/Chainage | CH-327+60   |
| B.H. No.          | 344   |

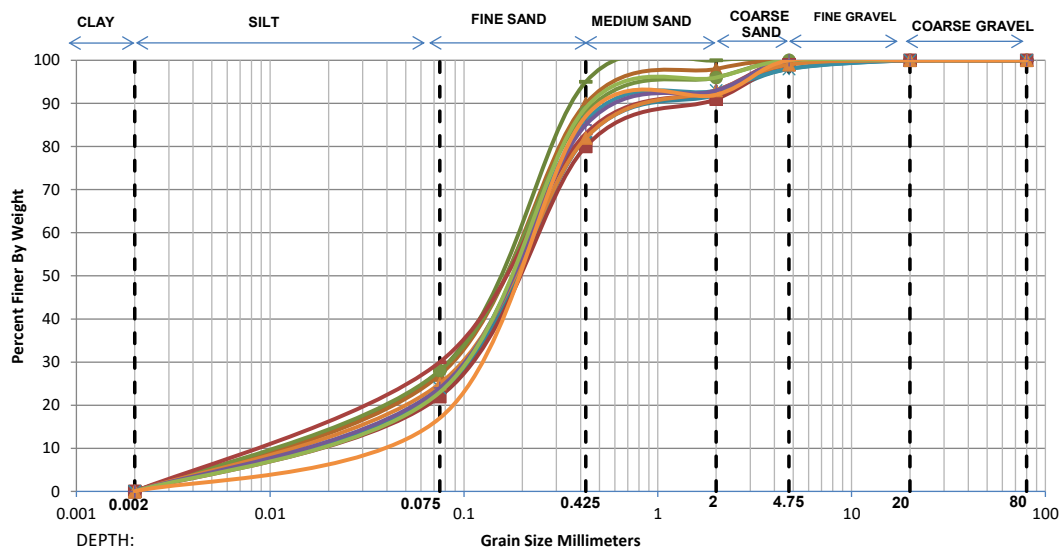

| Depth   | Grain Size Distribution % wt retained |       |       |        |        |        |        | D10    | D30    | D60    | Cu    | Cc   |
|---------|---------------------------------------|-------|-------|--------|--------|--------|--------|--------|--------|--------|-------|------|
|         | Clay                                  | Silt  | Sand  |        |        | Gravel |        |        |        |        |       |      |
|         |                                       |       | Fine  | Medium | Coarse | Fine   | Coarse |        |        |        |       |      |
| 3.00 m  | 0.00                                  | 28.00 | 67.00 | 5.00   | 0.00   | 0.00   | 0.00   | 0.0153 | 0.0819 | 0.1866 | 12.20 | 2.35 |
| 5.50 m  | 0.00                                  | 27.00 | 63.00 | 8.00   | 2.00   | 0.00   | 0.00   | 0.0161 | 0.0857 | 0.2008 | 12.44 | 2.27 |
| 8.50 m  | 0.00                                  | 28.00 | 60.00 | 8.00   | 4.00   | 0.00   | 0.00   | 0.0150 | 0.0821 | 0.2023 | 13.48 | 2.22 |
| 10.50 m | 0.00                                  | 23.00 | 59.00 | 10.00  | 6.00   | 2.00   | 0.00   | 0.0212 | 0.1027 | 0.2376 | 11.19 | 2.09 |
| 13.50 m | 0.00                                  | 22.00 | 58.00 | 11.00  | 8.00   | 1.00   | 0.00   | 0.0229 | 0.1076 | 0.2488 | 10.85 | 2.03 |
| 18.00 m | 0.00                                  | 24.00 | 62.00 | 7.00   | 5.00   | 2.00   | 0.00   | 0.0199 | 0.0978 | 0.2205 | 11.11 | 2.18 |
| 22.50 m | 0.00                                  | 30.00 | 53.00 | 10.00  | 7.00   | 0.00   | 0.00   | 0.0130 | 0.0750 | 0.2111 | 16.21 | 2.05 |
| 28.50 m | 0.00                                  | 25.00 | 57.00 | 11.00  | 6.00   | 1.00   | 0.00   | 0.0182 | 0.0944 | 0.2318 | 12.74 | 2.11 |
| 34.50 m | 0.00                                  | 24.00 | 61.00 | 8.00   | 7.00   | 0.00   | 0.00   | 0.0198 | 0.0980 | 0.2238 | 11.30 | 2.17 |
| 42.00 m | 0.00                                  | 23.00 | 66.00 | 7.00   | 4.00   | 0.00   | 0.00   | 0.0216 | 0.1013 | 0.2156 | 9.96  | 2.20 |
| 46.50 m | 0.00                                  | 17.00 | 70.00 | 5.00   | 8.00   | 0.00   | 0.00   | 0.0369 | 0.1272 | 0.2382 | 6.46  | 1.84 |

## GRAIN SIZE DISTRIBUTION CURVES

Project Name


Geotech Investigation work for Jaipur Metro Ph-II Project from Prahladpura to Todi Mod (Total approximate length -42.8 km)

Location/Chainage

P-938

B.H. No.

333

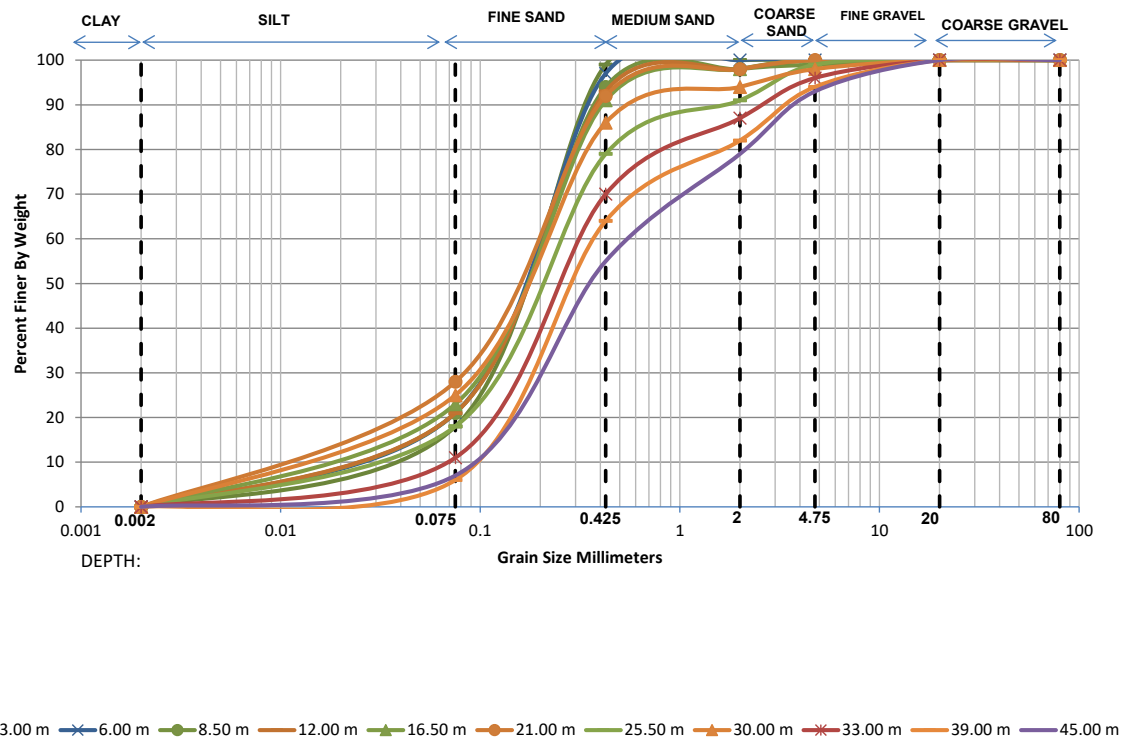

| Depth   | Grain Size Distribution % wt retained |       |       |        |        |        |        | D10    | D30    | D60    | Cu    | Cc   |
|---------|---------------------------------------|-------|-------|--------|--------|--------|--------|--------|--------|--------|-------|------|
|         | Clay                                  | Silt  | Sand  |        |        | Gravel |        |        |        |        |       |      |
|         |                                       |       | Fine  | Medium | Coarse | Fine   | Coarse |        |        |        |       |      |
| 3.00 m  | 0.00                                  | 18.00 | 81.00 | 1.00   | 0.00   | 0.00   | 0.00   | 0.0342 | 0.1192 | 0.2101 | 6.14  | 1.97 |
| 6.00 m  | 0.00                                  | 21.00 | 76.00 | 3.00   | 0.00   | 0.00   | 0.00   | 0.0260 | 0.1077 | 0.2046 | 7.86  | 2.18 |
| 8.50 m  | 0.00                                  | 21.00 | 73.00 | 4.00   | 1.00   | 1.00   | 0.00   | 0.0258 | 0.1083 | 0.2101 | 8.13  | 2.16 |
| 12.00 m | 0.00                                  | 21.00 | 72.00 | 5.00   | 2.00   | 0.00   | 0.00   | 0.0258 | 0.1085 | 0.2123 | 8.24  | 2.15 |
| 16.50 m | 0.00                                  | 23.00 | 68.00 | 7.00   | 2.00   | 0.00   | 0.00   | 0.0217 | 0.1010 | 0.2109 | 9.70  | 2.22 |
| 21.00 m | 0.00                                  | 28.00 | 64.00 | 6.00   | 2.00   | 0.00   | 0.00   | 0.0152 | 0.0820 | 0.1925 | 12.69 | 2.30 |
| 25.50 m | 0.00                                  | 18.00 | 61.00 | 12.00  | 8.00   | 1.00   | 0.00   | 0.0328 | 0.1263 | 0.2646 | 8.06  | 1.84 |
| 30.00 m | 0.00                                  | 25.00 | 61.00 | 8.00   | 4.00   | 2.00   | 0.00   | 0.0184 | 0.0938 | 0.2176 | 11.82 | 2.20 |
| 33.00 m | 0.00                                  | 11.00 | 59.00 | 17.00  | 9.00   | 4.00   | 0.00   | 0.0681 | 0.1690 | 0.3302 | 4.85  | 1.27 |
| 39.00 m | 0.00                                  | 6.00  | 58.00 | 18.00  | 12.00  | 6.00   | 0.00   | 0.1048 | 0.2060 | 0.3832 | 3.65  | 1.06 |
| 45.00 m | 0.00                                  | 7.00  | 48.00 | 24.00  | 14.00  | 7.00   | 0.00   | 0.0993 | 0.2173 | 0.5616 | 5.66  | 0.85 |

## GRAIN SIZE DISTRIBUTION CURVES

Project Name


Geotech Investigation work for Jaipur Metro Ph-II Project from Prahladpura to Todi Mod (Total approximate length -42.8 km)

Location/Chainage

P-939

B.H. No.



334

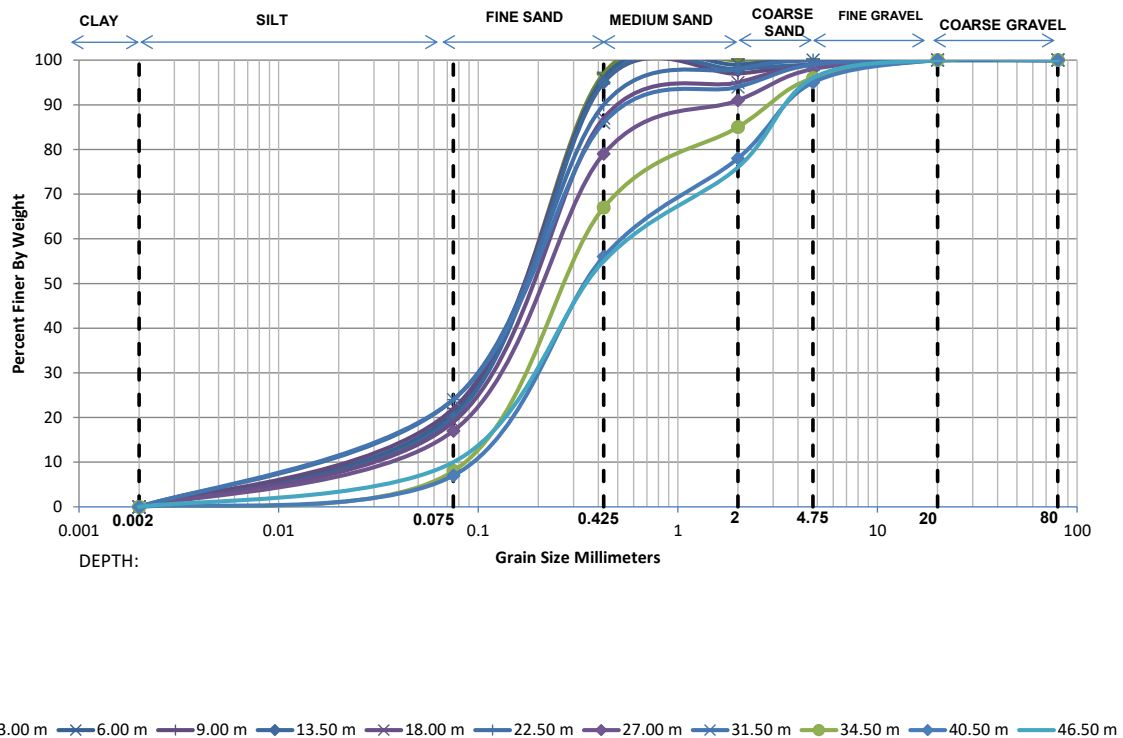

| Depth   | Grain Size Distribution % wt retained |       |       |        |        |        |        | D10    | D30    | D60    | Cu    | Cc   |
|---------|---------------------------------------|-------|-------|--------|--------|--------|--------|--------|--------|--------|-------|------|
|         | Clay                                  | Silt  | Sand  |        |        | Gravel |        |        |        |        |       |      |
|         |                                       |       | Fine  | Medium | Coarse | Fine   | Coarse |        |        |        |       |      |
| 3.00 m  | 0.00                                  | 21.00 | 76.00 | 3.00   | 0.00   | 0.00   | 0.00   | 0.0260 | 0.1077 | 0.2046 | 7.86  | 2.18 |
| 6.00 m  | 0.00                                  | 21.00 | 75.00 | 3.00   | 1.00   | 0.00   | 0.00   | 0.0260 | 0.1079 | 0.2062 | 7.95  | 2.17 |
| 9.00 m  | 0.00                                  | 22.00 | 73.00 | 2.00   | 2.00   | 1.00   | 0.00   | 0.0238 | 0.1041 | 0.2046 | 8.59  | 2.22 |
| 13.50 m | 0.00                                  | 20.00 | 75.00 | 3.00   | 1.00   | 1.00   | 0.00   | 0.0283 | 0.1121 | 0.2111 | 7.47  | 2.11 |
| 18.00 m | 0.00                                  | 19.00 | 68.00 | 8.00   | 4.00   | 1.00   | 0.00   | 0.0304 | 0.1186 | 0.2333 | 7.67  | 1.98 |
| 22.50 m | 0.00                                  | 24.00 | 66.00 | 8.00   | 2.00   | 0.00   | 0.00   | 0.0201 | 0.0972 | 0.2104 | 10.49 | 2.24 |
| 27.00 m | 0.00                                  | 17.00 | 62.00 | 12.00  | 7.00   | 2.00   | 0.00   | 0.0362 | 0.1310 | 0.2673 | 7.37  | 1.77 |
| 31.50 m | 0.00                                  | 24.00 | 62.00 | 8.00   | 5.00   | 1.00   | 0.00   | 0.0199 | 0.0978 | 0.2208 | 11.12 | 2.18 |
| 34.50 m | 0.00                                  | 8.00  | 59.00 | 18.00  | 11.00  | 4.00   | 0.00   | 0.0889 | 0.1897 | 0.3562 | 4.01  | 1.14 |
| 40.50 m | 0.00                                  | 7.00  | 49.00 | 22.00  | 17.00  | 5.00   | 0.00   | 0.0990 | 0.2144 | 0.5380 | 5.44  | 0.86 |
| 46.50 m | 0.00                                  | 10.00 | 45.00 | 21.00  | 20.00  | 4.00   | 0.00   | 0.0750 | 0.1978 | 0.6032 | 8.04  | 0.87 |

## GRAIN SIZE DISTRIBUTION CURVES



|                   |   |
|-------------------|---|
| Project Name      | Geotech Investigation work for Jaipur Metro Ph-II Project from Prahladpura to Todi Mod (Total approximate length -42.8 km) |
| Location/Chainage | P-971   |
| B.H. No.          | 345   |

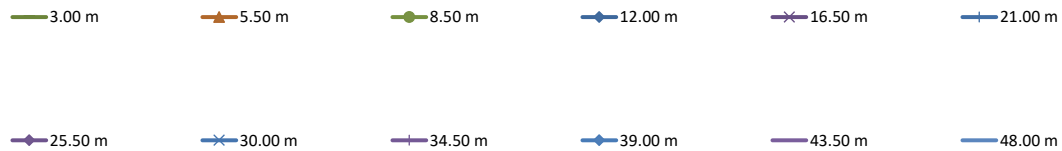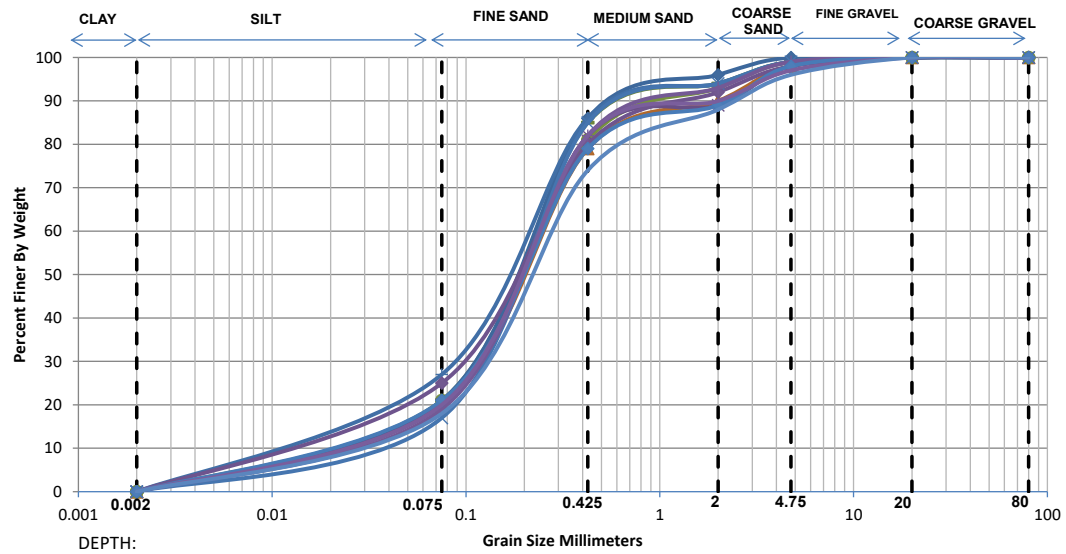

| Depth   | Grain Size Distribution % wt retained |       |       |        |        |        |        | D10    | D30    | D60    | Cu    | Cc   |
|---------|---------------------------------------|-------|-------|--------|--------|--------|--------|--------|--------|--------|-------|------|
|         | Clay                                  | Silt  | Sand  |        |        | Gravel |        |        |        |        |       |      |
|         |                                       |       | Fine  | Medium | Coarse | Fine   | Coarse |        |        |        |       |      |
| 3.00 m  | 0.00                                  | 21.00 | 64.00 | 9.00   | 5.00   | 1.00   | 0.00   | 0.0253 | 0.1105 | 0.2333 | 9.23  | 2.07 |
| 5.50 m  | 0.00                                  | 20.00 | 59.00 | 11.00  | 8.00   | 2.00   | 0.00   | 0.0272 | 0.1169 | 0.2587 | 9.51  | 1.94 |
| 8.50 m  | 0.00                                  | 21.00 | 60.00 | 12.00  | 6.00   | 1.00   | 0.00   | 0.0250 | 0.1118 | 0.2481 | 9.91  | 2.01 |
| 12.00 m | 0.00                                  | 21.00 | 65.00 | 10.00  | 4.00   | 0.00   | 0.00   | 0.0254 | 0.1103 | 0.2307 | 9.10  | 2.08 |
| 16.50 m | 0.00                                  | 20.00 | 62.00 | 7.00   | 9.00   | 2.00   | 0.00   | 0.0274 | 0.1157 | 0.2455 | 8.96  | 1.99 |
| 21.00 m | 0.00                                  | 27.00 | 59.00 | 8.00   | 5.00   | 1.00   | 0.00   | 0.0160 | 0.0860 | 0.2111 | 13.23 | 2.19 |
| 25.50 m | 0.00                                  | 25.00 | 55.00 | 12.00  | 6.00   | 2.00   | 0.00   | 0.0181 | 0.0947 | 0.2400 | 13.27 | 2.06 |
| 30.00 m | 0.00                                  | 17.00 | 68.00 | 9.00   | 5.00   | 1.00   | 0.00   | 0.0367 | 0.1282 | 0.2451 | 6.67  | 1.83 |
| 34.50 m | 0.00                                  | 19.00 | 63.00 | 11.00  | 6.00   | 1.00   | 0.00   | 0.0301 | 0.1204 | 0.2498 | 8.31  | 1.93 |
| 39.00 m | 0.00                                  | 21.00 | 58.00 | 10.00  | 9.00   | 2.00   | 0.00   | 0.0249 | 0.1123 | 0.2555 | 10.27 | 1.98 |
| 43.50 m | 0.00                                  | 20.00 | 62.00 | 8.00   | 7.00   | 3.00   | 0.00   | 0.0274 | 0.1157 | 0.2459 | 8.97  | 1.99 |
| 48.00 m | 0.00                                  | 18.00 | 56.00 | 14.00  | 8.00   | 4.00   | 0.00   | 0.0324 | 0.1288 | 0.2900 | 8.95  | 1.77 |

## GRAIN SIZE DISTRIBUTION CURVES



|                   |   |
|-------------------|---|
| Project Name      | Geotech Investigation work for Jaipur Metro Ph-II Project from Prahladpura to Todi Mod (Total approximate length -42.8 km) |
| Location/Chainage | P-975   |
| B.H. No.          | 346   |

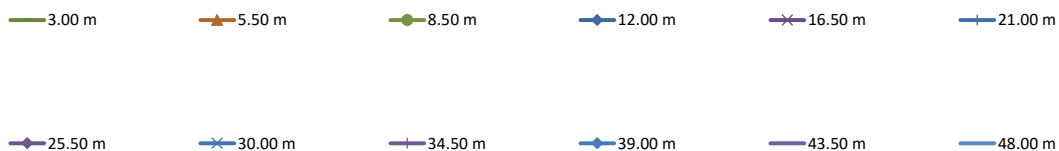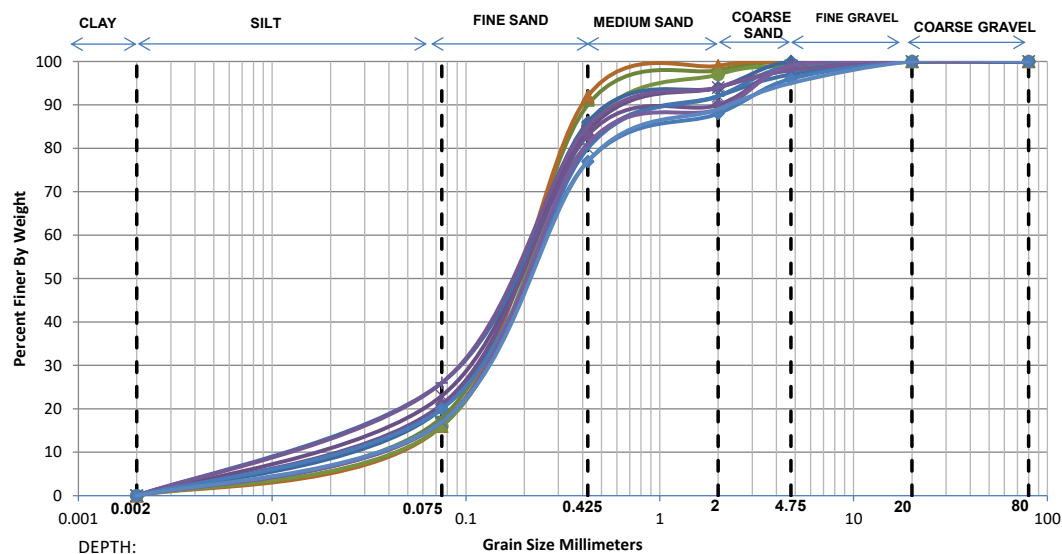

| Depth   | Grain Size Distribution % wt retained |       |       |        |        |        |        | D10    | D30    | D60    | Cu    | Cc   |
|---------|---------------------------------------|-------|-------|--------|--------|--------|--------|--------|--------|--------|-------|------|
|         | Clay                                  | Silt  | Sand  |        |        | Gravel |        |        |        |        |       |      |
|         |                                       |       | Fine  | Medium | Coarse | Fine   | Coarse |        |        |        |       |      |
| 3.00 m  | 0.00                                  | 18.00 | 72.00 | 8.00   | 2.00   | 0.00   | 0.00   | 0.0336 | 0.1220 | 0.2287 | 6.80  | 1.93 |
| 5.50 m  | 0.00                                  | 16.00 | 76.00 | 7.00   | 1.00   | 0.00   | 0.00   | 0.0412 | 0.1300 | 0.2301 | 5.59  | 1.78 |
| 8.50 m  | 0.00                                  | 16.00 | 69.00 | 12.00  | 2.00   | 1.00   | 0.00   | 0.0406 | 0.1330 | 0.2489 | 6.12  | 1.75 |
| 12.00 m | 0.00                                  | 20.00 | 66.00 | 8.00   | 6.00   | 0.00   | 0.00   | 0.0277 | 0.1145 | 0.2331 | 8.42  | 2.03 |
| 16.50 m | 0.00                                  | 23.00 | 61.00 | 10.00  | 4.00   | 2.00   | 0.00   | 0.0214 | 0.1023 | 0.2307 | 10.80 | 2.12 |
| 21.00 m | 0.00                                  | 26.00 | 55.00 | 11.00  | 5.00   | 3.00   | 0.00   | 0.0169 | 0.0904 | 0.2324 | 13.78 | 2.08 |
| 25.50 m | 0.00                                  | 21.00 | 62.00 | 7.00   | 9.00   | 1.00   | 0.00   | 0.0252 | 0.1110 | 0.2391 | 9.50  | 2.05 |
| 30.00 m | 0.00                                  | 17.00 | 63.00 | 12.00  | 7.00   | 1.00   | 0.00   | 0.0363 | 0.1305 | 0.2632 | 7.25  | 1.78 |
| 34.50 m | 0.00                                  | 26.00 | 59.00 | 9.00   | 4.00   | 2.00   | 0.00   | 0.0171 | 0.0900 | 0.2177 | 12.76 | 2.18 |
| 39.00 m | 0.00                                  | 20.00 | 57.00 | 11.00  | 8.00   | 4.00   | 0.00   | 0.0271 | 0.1176 | 0.2679 | 9.90  | 1.91 |
| 43.50 m | 0.00                                  | 17.00 | 64.00 | 8.00   | 10.00  | 1.00   | 0.00   | 0.0364 | 0.1298 | 0.2581 | 7.09  | 1.79 |
| 48.00 m | 0.00                                  | 17.00 | 60.00 | 12.00  | 6.00   | 5.00   | 0.00   | 0.0361 | 0.1320 | 0.2762 | 7.65  | 1.75 |

## GRAIN SIZE DISTRIBUTION CURVES



|                   |   |
|-------------------|---|
| Project Name      | Geotech Investigation work for Jaipur Metro Ph-II Project from Prahladpura to Todi Mod (Total approximate length -42.8 km) |
| Location/Chainage | P-978   |
| B.H. No.          | 347   |

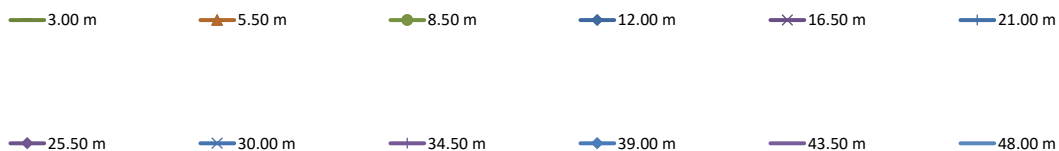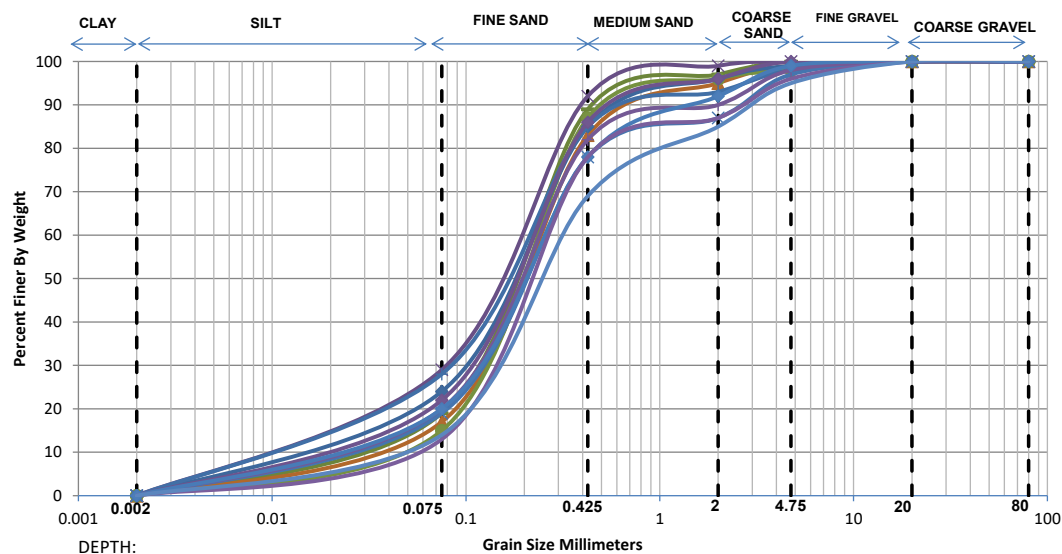

| Depth   | Grain Size Distribution % wt retained |       |       |        |        |        |        | D10    | D30    | D60    | Cu    | Cc   |
|---------|---------------------------------------|-------|-------|--------|--------|--------|--------|--------|--------|--------|-------|------|
|         | Clay                                  | Silt  | Sand  |        |        | Gravel |        |        |        |        |       |      |
|         |                                       |       | Fine  | Medium | Coarse | Fine   | Coarse |        |        |        |       |      |
| 3.00 m  | 0.00                                  | 19.00 | 70.00 | 8.00   | 3.00   | 0.00   | 0.00   | 0.0305 | 0.1180 | 0.2281 | 7.47  | 2.00 |
| 5.50 m  | 0.00                                  | 17.00 | 66.00 | 12.00  | 4.00   | 1.00   | 0.00   | 0.0366 | 0.1292 | 0.2524 | 6.90  | 1.81 |
| 8.50 m  | 0.00                                  | 15.00 | 72.00 | 9.00   | 2.00   | 2.00   | 0.00   | 0.0453 | 0.1366 | 0.2453 | 5.42  | 1.68 |
| 12.00 m | 0.00                                  | 24.00 | 61.00 | 11.00  | 3.00   | 1.00   | 0.00   | 0.0198 | 0.0980 | 0.2248 | 11.36 | 2.16 |
| 16.50 m | 0.00                                  | 29.00 | 63.00 | 7.00   | 1.00   | 0.00   | 0.00   | 0.0142 | 0.0784 | 0.1895 | 13.32 | 2.28 |
| 21.00 m | 0.00                                  | 28.00 | 57.00 | 8.00   | 5.00   | 2.00   | 0.00   | 0.0149 | 0.0823 | 0.2108 | 14.17 | 2.16 |
| 25.50 m | 0.00                                  | 22.00 | 64.00 | 10.00  | 4.00   | 0.00   | 0.00   | 0.0233 | 0.1061 | 0.2277 | 9.77  | 2.12 |
| 30.00 m | 0.00                                  | 19.00 | 59.00 | 9.00   | 10.00  | 3.00   | 0.00   | 0.0298 | 0.1218 | 0.2652 | 8.91  | 1.88 |
| 34.50 m | 0.00                                  | 20.00 | 62.00 | 8.00   | 8.00   | 2.00   | 0.00   | 0.0274 | 0.1157 | 0.2459 | 8.97  | 1.99 |
| 39.00 m | 0.00                                  | 20.00 | 58.00 | 14.00  | 7.00   | 1.00   | 0.00   | 0.0271 | 0.1174 | 0.2643 | 9.74  | 1.92 |
| 43.50 m | 0.00                                  | 13.00 | 65.00 | 9.00   | 9.00   | 4.00   | 0.00   | 0.0554 | 0.1510 | 0.2808 | 5.07  | 1.47 |
| 48.00 m | 0.00                                  | 14.00 | 55.00 | 16.00  | 10.00  | 5.00   | 0.00   | 0.0488 | 0.1533 | 0.3318 | 6.79  | 1.45 |


## GRAIN SIZE DISTRIBUTION CURVES

|                   |   |
|-------------------|---|
| Project Name      | Geotech Investigation work for Jaipur Metro Ph-II Project from Prahladpura to Todi Mod (Total approximate length -42.8 km) |
| Location/Chainage | P-982   |
| B.H. No.          | 348   |

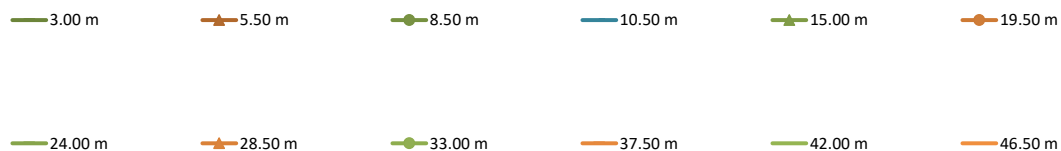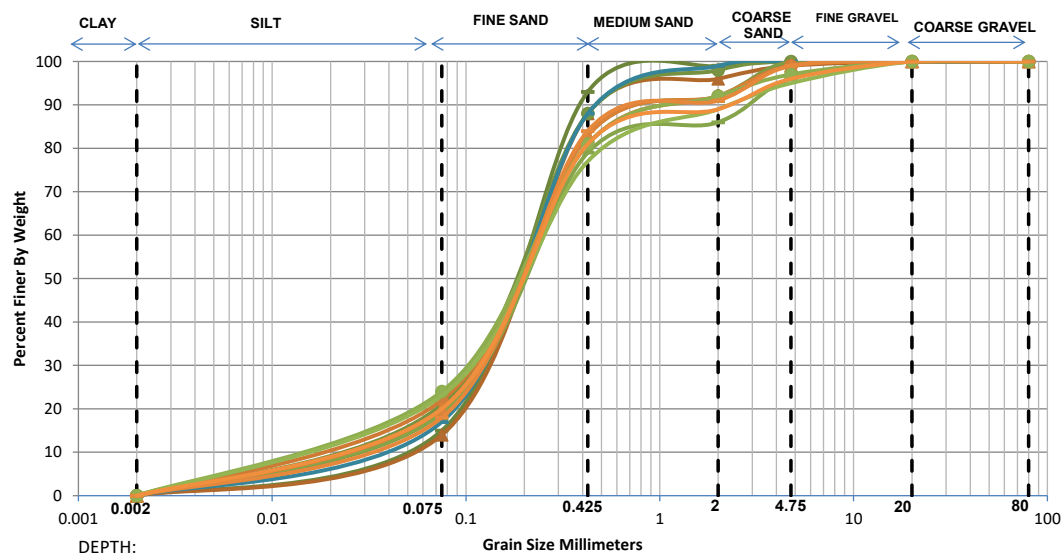


| Depth   | Grain Size Distribution % wt retained |       |       |        |        |        |        | D10    | D30    | D60    | Cu    | Cc   |
|---------|---------------------------------------|-------|-------|--------|--------|--------|--------|--------|--------|--------|-------|------|
|         | Clay                                  | Silt  | Sand  |        |        | Gravel |        |        |        |        |       |      |
|         |                                       |       | Fine  | Medium | Coarse | Fine   | Coarse |        |        |        |       |      |
| 3.00 m  | 0.00                                  | 15.00 | 78.00 | 6.00   | 1.00   | 0.00   | 0.00   | 0.0457 | 0.1340 | 0.2308 | 5.05  | 1.70 |
| 5.50 m  | 0.00                                  | 14.00 | 74.00 | 8.00   | 3.00   | 1.00   | 0.00   | 0.0504 | 0.1407 | 0.2453 | 4.87  | 1.60 |
| 8.50 m  | 0.00                                  | 21.00 | 67.00 | 10.00  | 2.00   | 0.00   | 0.00   | 0.0255 | 0.1098 | 0.2252 | 8.84  | 2.10 |
| 10.50 m | 0.00                                  | 17.00 | 71.00 | 11.00  | 1.00   | 0.00   | 0.00   | 0.0369 | 0.1272 | 0.2374 | 6.43  | 1.84 |
| 15.00 m | 0.00                                  | 19.00 | 64.00 | 9.00   | 8.00   | 0.00   | 0.00   | 0.0301 | 0.1199 | 0.2457 | 8.15  | 1.94 |
| 19.50 m | 0.00                                  | 22.00 | 59.00 | 11.00  | 7.00   | 1.00   | 0.00   | 0.0230 | 0.1073 | 0.2448 | 10.65 | 2.05 |
| 24.00 m | 0.00                                  | 19.00 | 60.00 | 7.00   | 10.00  | 4.00   | 0.00   | 0.0298 | 0.1212 | 0.2601 | 8.72  | 1.89 |
| 28.50 m | 0.00                                  | 20.00 | 63.00 | 9.00   | 7.00   | 1.00   | 0.00   | 0.0275 | 0.1155 | 0.2428 | 8.83  | 2.00 |
| 33.00 m | 0.00                                  | 24.00 | 57.00 | 11.00  | 5.00   | 3.00   | 0.00   | 0.0196 | 0.0987 | 0.2387 | 12.20 | 2.09 |
| 37.50 m | 0.00                                  | 18.00 | 66.00 | 7.00   | 8.00   | 1.00   | 0.00   | 0.0332 | 0.1239 | 0.2446 | 7.37  | 1.89 |
| 42.00 m | 0.00                                  | 23.00 | 54.00 | 12.00  | 6.00   | 5.00   | 0.00   | 0.0209 | 0.1040 | 0.2598 | 12.41 | 1.99 |
| 46.50 m | 0.00                                  | 20.00 | 61.00 | 8.00   | 7.00   | 4.00   | 0.00   | 0.0273 | 0.1160 | 0.2496 | 9.13  | 1.97 |

## GRAIN SIZE DISTRIBUTION CURVES

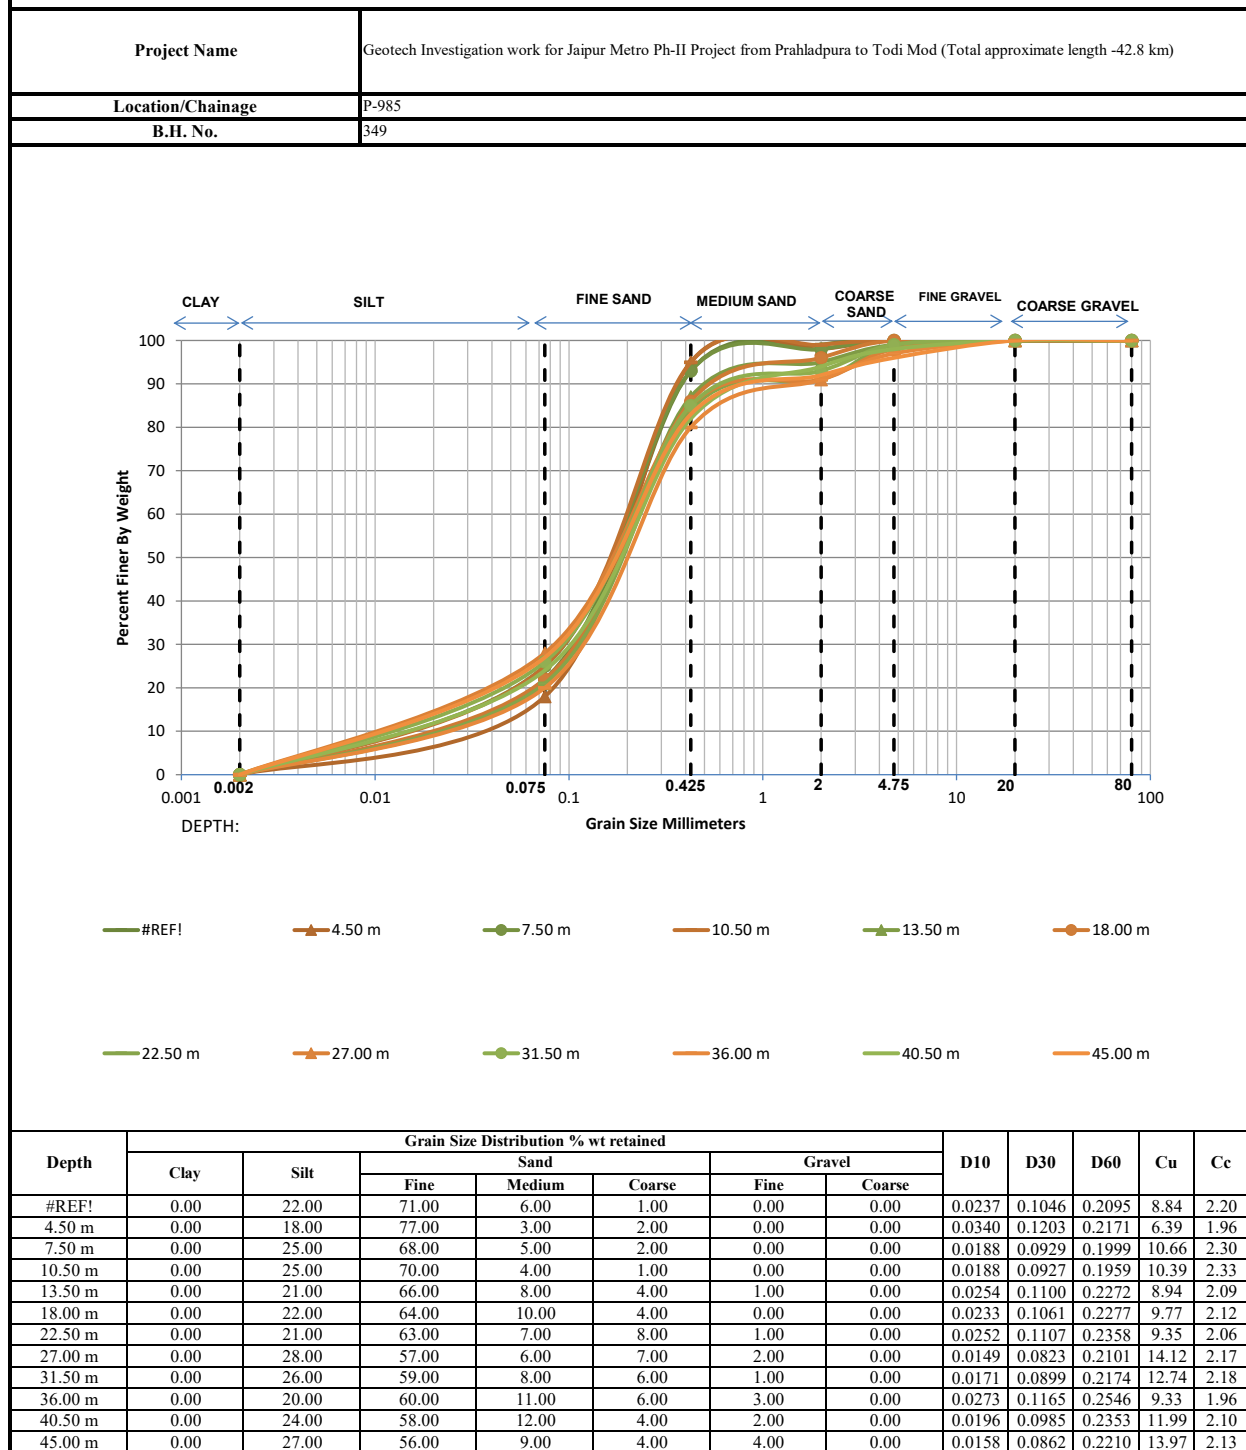

## GRAIN SIZE DISTRIBUTION CURVES

|                   |   |
|-------------------|---|
| Project Name      | Geotech Investigation work for Jaipur Metro Ph-II Project from Prahladpura to Todi Mod (Total approximate length -42.8 km) |
| Location/Chainage | P-992   |
| B.H. No.          | 351   |

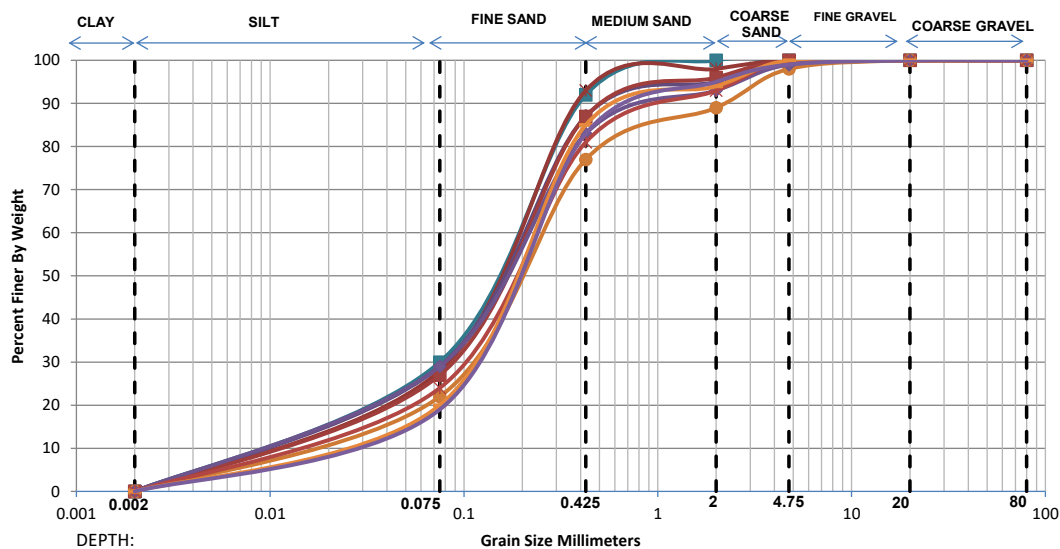


2.50 m    5.50 m    7.50 m    12.00 m    18.00 m    24.00 m    30.00 m    36.00 m    42.00 m

| Depth   | Grain Size Distribution % wt retained |       |       |        |        |        |        | D10    | D30    | D60    | Cu    | Cc   |
|---------|---------------------------------------|-------|-------|--------|--------|--------|--------|--------|--------|--------|-------|------|
|         | Clay                                  | Silt  | Sand  |        |        | Gravel |        |        |        |        |       |      |
|         |                                       |       | Fine  | Medium | Coarse | Fine   | Coarse |        |        |        |       |      |
| 2.50 m  | 0.00                                  | 30.00 | 62.00 | 8.00   | 0.00   | 0.00   | 0.00   | 0.0134 | 0.0750 | 0.1865 | 13.95 | 2.26 |
| 5.50 m  | 0.00                                  | 28.00 | 65.00 | 5.00   | 2.00   | 0.00   | 0.00   | 0.0152 | 0.0819 | 0.1903 | 12.50 | 2.32 |
| 7.50 m  | 0.00                                  | 29.00 | 58.00 | 8.00   | 5.00   | 0.00   | 0.00   | 0.0140 | 0.0785 | 0.2016 | 14.37 | 2.18 |
| 12.00 m | 0.00                                  | 27.00 | 60.00 | 9.00   | 4.00   | 0.00   | 0.00   | 0.0160 | 0.0859 | 0.2086 | 13.03 | 2.21 |
| 18.00 m | 0.00                                  | 22.00 | 55.00 | 12.00  | 9.00   | 2.00   | 0.00   | 0.0227 | 0.1085 | 0.2627 | 11.56 | 1.97 |
| 24.00 m | 0.00                                  | 29.00 | 54.00 | 10.00  | 6.00   | 1.00   | 0.00   | 0.0139 | 0.0786 | 0.2146 | 15.48 | 2.08 |
| 30.00 m | 0.00                                  | 24.00 | 57.00 | 12.00  | 7.00   | 0.00   | 0.00   | 0.0196 | 0.0987 | 0.2391 | 12.22 | 2.08 |
| 36.00 m | 0.00                                  | 20.00 | 65.00 | 9.00   | 6.00   | 0.00   | 0.00   | 0.0276 | 0.1149 | 0.2363 | 8.56  | 2.02 |
| 42.00 m | 0.00                                  | 19.00 | 64.00 | 12.00  | 4.00   | 1.00   | 0.00   | 0.0301 | 0.1201 | 0.2467 | 8.19  | 1.94 |

## GRAIN SIZE DISTRIBUTION CURVES



|                   |   |
|-------------------|---|
| Project Name      | Geotech Investigation work for Jaipur Metro Ph-II Project from Prahladpura to Todi Mod (Total approximate length -42.8 km) |
| Location/Chainage | P-996   |
| B.H. No.          | 352   |

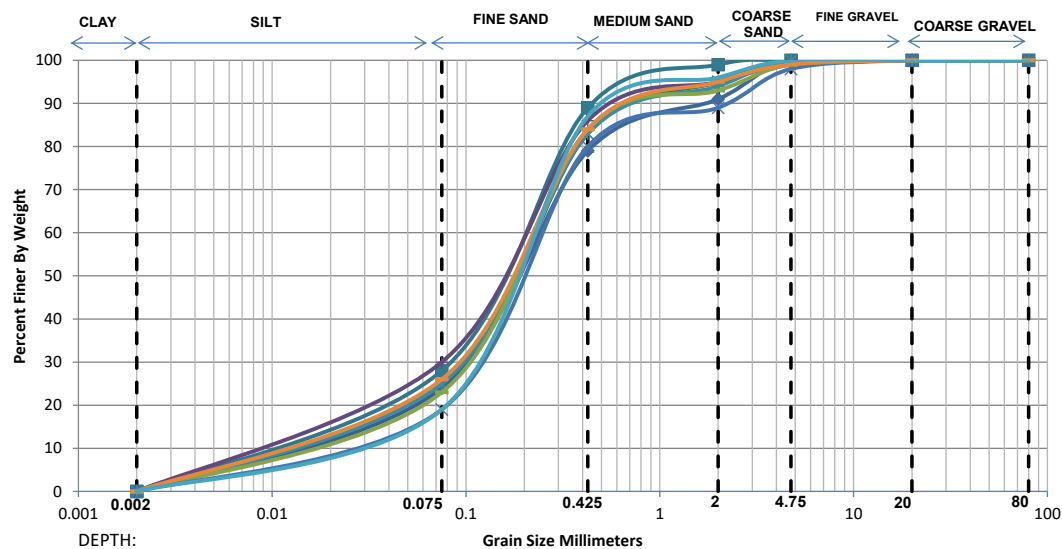

| Depth   | Grain Size Distribution % wt retained |       |       |        |        |        |        | D10    | D30    | D60    | Cu    | Cc   |
|---------|---------------------------------------|-------|-------|--------|--------|--------|--------|--------|--------|--------|-------|------|
|         | Clay                                  | Silt  | Sand  |        |        | Gravel |        |        |        |        |       |      |
|         |                                       |       | Fine  | Medium | Coarse | Fine   | Coarse |        |        |        |       |      |
| 3.00 m  | 0.00                                  | 28.00 | 61.00 | 10.00  | 1.00   | 0.00   | 0.00   | 0.0151 | 0.0821 | 0.2005 | 13.32 | 2.23 |
| 5.50 m  | 0.00                                  | 24.00 | 59.00 | 12.00  | 5.00   | 0.00   | 0.00   | 0.0197 | 0.0984 | 0.2317 | 11.77 | 2.12 |
| 8.50 m  | 0.00                                  | 30.00 | 56.00 | 9.00   | 4.00   | 1.00   | 0.00   | 0.0131 | 0.0750 | 0.2013 | 15.32 | 2.13 |
| 12.00 m | 0.00                                  | 25.00 | 54.00 | 12.00  | 9.00   | 0.00   | 0.00   | 0.0180 | 0.0948 | 0.2443 | 13.55 | 2.04 |
| 18.00 m | 0.00                                  | 25.00 | 58.00 | 11.00  | 6.00   | 0.00   | 0.00   | 0.0183 | 0.0942 | 0.2282 | 12.50 | 2.13 |
| 24.00 m | 0.00                                  | 23.00 | 61.00 | 9.00   | 6.00   | 1.00   | 0.00   | 0.0214 | 0.1023 | 0.2304 | 10.79 | 2.13 |
| 30.00 m | 0.00                                  | 19.00 | 61.00 | 9.00   | 9.00   | 2.00   | 0.00   | 0.0299 | 0.1210 | 0.2567 | 8.58  | 1.91 |
| 37.50 m | 0.00                                  | 26.00 | 58.00 | 11.00  | 4.00   | 1.00   | 0.00   | 0.0170 | 0.0901 | 0.2216 | 13.02 | 2.15 |
| 45.00 m | 0.00                                  | 19.00 | 68.00 | 9.00   | 4.00   | 0.00   | 0.00   | 0.0304 | 0.1186 | 0.2336 | 7.68  | 1.98 |

## GRAIN SIZE DISTRIBUTION CURVES



|                   |   |
|-------------------|---|
| Project Name      | Geotech Investigation work for Jaipur Metro Ph-II Project from Prahladpura to Todi Mod (Total approximate length -42.8 km) |
| Location/Chainage | P-999   |
| B.H. No.          | 353   |

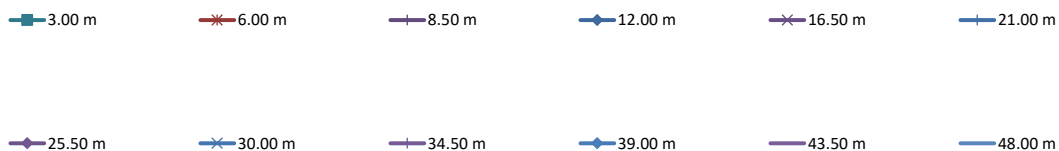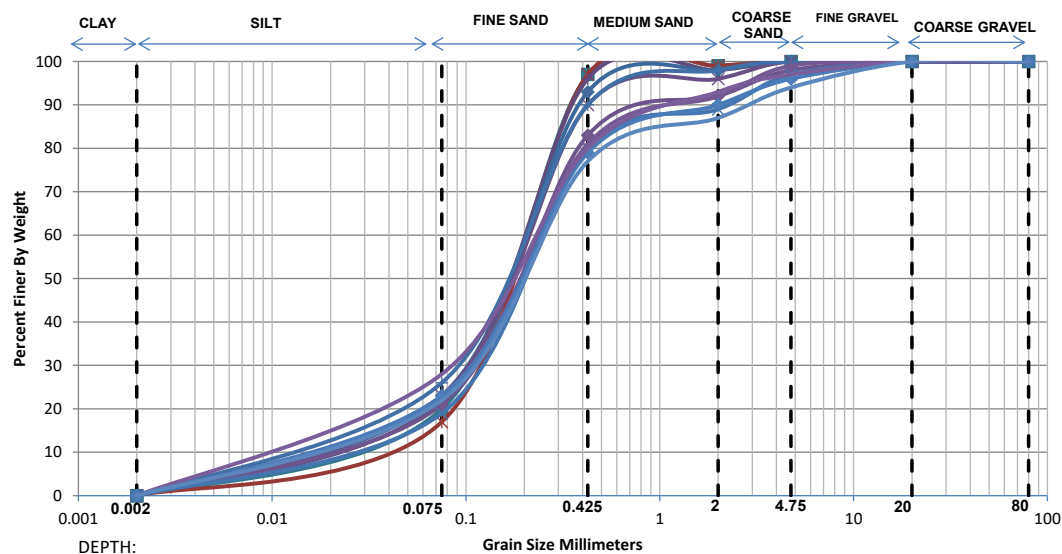

| Depth   | Grain Size Distribution % wt retained |       |       |        |        |        |        | D10    | D30    | D60    | Cu    | Cc   |
|---------|---------------------------------------|-------|-------|--------|--------|--------|--------|--------|--------|--------|-------|------|
|         | Clay                                  | Silt  | Sand  |        |        | Gravel |        |        |        |        |       |      |
|         |                                       |       | Fine  | Medium | Coarse | Fine   | Coarse |        |        |        |       |      |
| 3.00 m  | 0.00                                  | 20.00 | 77.00 | 2.00   | 1.00   | 0.00   | 0.00   | 0.0284 | 0.1116 | 0.2074 | 7.31  | 2.12 |
| 6.00 m  | 0.00                                  | 17.00 | 80.00 | 2.00   | 1.00   | 0.00   | 0.00   | 0.0376 | 0.1238 | 0.2165 | 5.76  | 1.89 |
| 8.50 m  | 0.00                                  | 22.00 | 74.00 | 2.00   | 2.00   | 0.00   | 0.00   | 0.0239 | 0.1040 | 0.2029 | 8.50  | 2.23 |
| 12.00 m | 0.00                                  | 23.00 | 70.00 | 5.00   | 2.00   | 0.00   | 0.00   | 0.0219 | 0.1006 | 0.2062 | 9.43  | 2.25 |
| 16.50 m | 0.00                                  | 23.00 | 67.00 | 6.00   | 4.00   | 0.00   | 0.00   | 0.0217 | 0.1011 | 0.2129 | 9.81  | 2.21 |
| 21.00 m | 0.00                                  | 26.00 | 64.00 | 8.00   | 2.00   | 0.00   | 0.00   | 0.0173 | 0.0895 | 0.2040 | 11.79 | 2.27 |
| 25.50 m | 0.00                                  | 21.00 | 62.00 | 9.00   | 6.00   | 2.00   | 0.00   | 0.0252 | 0.1111 | 0.2398 | 9.53  | 2.04 |
| 30.00 m | 0.00                                  | 19.00 | 61.00 | 9.00   | 8.00   | 3.00   | 0.00   | 0.0299 | 0.1210 | 0.2567 | 8.58  | 1.91 |
| 34.50 m | 0.00                                  | 23.00 | 58.00 | 11.00  | 7.00   | 1.00   | 0.00   | 0.0212 | 0.1030 | 0.2418 | 11.42 | 2.07 |
| 39.00 m | 0.00                                  | 23.00 | 56.00 | 11.00  | 6.00   | 4.00   | 0.00   | 0.0211 | 0.1034 | 0.2501 | 11.88 | 2.03 |
| 43.50 m | 0.00                                  | 28.00 | 52.00 | 13.00  | 4.00   | 3.00   | 0.00   | 0.0147 | 0.0825 | 0.2307 | 15.74 | 2.01 |
| 48.00 m | 0.00                                  | 22.00 | 55.00 | 10.00  | 7.00   | 6.00   | 0.00   | 0.0227 | 0.1084 | 0.2619 | 11.53 | 1.97 |

## GRAIN SIZE DISTRIBUTION CURVES



|                   |   |
|-------------------|---|
| Project Name      | Geotech Investigation work for Jaipur Metro Ph-II Project from Prahladpura to Todi Mod (Total approximate length -42.8 km) |
| Location/Chainage | P-1003   |
| B.H. No.          | 354   |

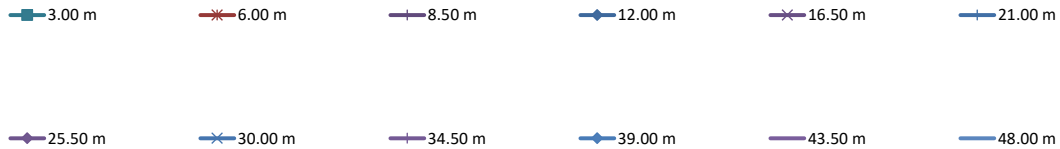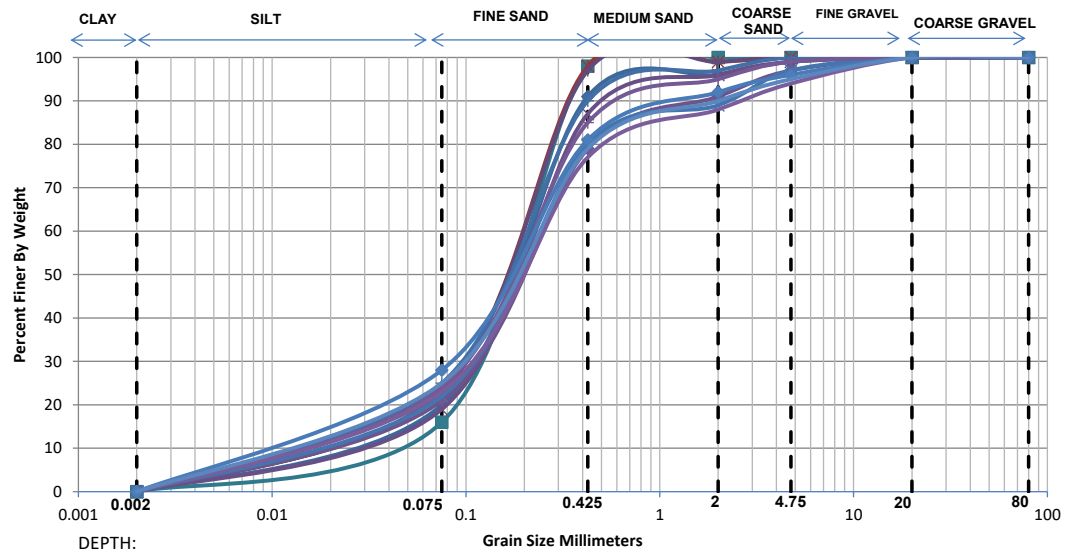

| Depth   | Grain Size Distribution % wt retained |       |       |        |        |        |        | D10    | D30    | D60    | Cu    | Cc   |
|---------|---------------------------------------|-------|-------|--------|--------|--------|--------|--------|--------|--------|-------|------|
|         | Clay                                  | Silt  | Sand  |        |        | Gravel |        |        |        |        |       |      |
|         |                                       |       | Fine  | Medium | Coarse | Fine   | Coarse |        |        |        |       |      |
| 3.00 m  | 0.00                                  | 16.00 | 82.00 | 2.00   | 0.00   | 0.00   | 0.00   | 0.0416 | 0.1278 | 0.2180 | 5.24  | 1.80 |
| 6.00 m  | 0.00                                  | 23.00 | 75.00 | 1.00   | 1.00   | 0.00   | 0.00   | 0.0221 | 0.0998 | 0.1963 | 8.88  | 2.29 |
| 8.50 m  | 0.00                                  | 23.00 | 74.00 | 2.00   | 1.00   | 0.00   | 0.00   | 0.0221 | 0.1000 | 0.1982 | 8.98  | 2.29 |
| 12.00 m | 0.00                                  | 20.00 | 71.00 | 5.00   | 3.00   | 1.00   | 0.00   | 0.0280 | 0.1131 | 0.2196 | 7.84  | 2.08 |
| 16.50 m | 0.00                                  | 19.00 | 68.00 | 9.00   | 3.00   | 1.00   | 0.00   | 0.0304 | 0.1186 | 0.2336 | 7.68  | 1.98 |
| 21.00 m | 0.00                                  | 25.00 | 65.00 | 7.00   | 3.00   | 0.00   | 0.00   | 0.0186 | 0.0933 | 0.2069 | 11.12 | 2.26 |
| 25.50 m | 0.00                                  | 21.00 | 58.00 | 12.00  | 6.00   | 3.00   | 0.00   | 0.0249 | 0.1124 | 0.2563 | 10.30 | 1.98 |
| 30.00 m | 0.00                                  | 22.00 | 58.00 | 9.00   | 8.00   | 3.00   | 0.00   | 0.0229 | 0.1075 | 0.2480 | 10.82 | 2.03 |
| 34.50 m | 0.00                                  | 24.00 | 61.00 | 10.00  | 4.00   | 1.00   | 0.00   | 0.0198 | 0.0980 | 0.2245 | 11.34 | 2.16 |
| 39.00 m | 0.00                                  | 28.00 | 53.00 | 11.00  | 4.00   | 4.00   | 0.00   | 0.0147 | 0.0825 | 0.2258 | 15.36 | 2.05 |
| 43.50 m | 0.00                                  | 23.00 | 54.00 | 11.00  | 6.00   | 6.00   | 0.00   | 0.0209 | 0.1039 | 0.2594 | 12.40 | 1.99 |
| 48.00 m | 0.00                                  | 25.00 | 54.00 | 11.00  | 5.00   | 5.00   | 0.00   | 0.0180 | 0.0948 | 0.2440 | 13.53 | 2.04 |

## GRAIN SIZE DISTRIBUTION CURVES



|                   |   |
|-------------------|---|
| Project Name      | Geotech Investigation work for Jaipur Metro Ph-II Project from Prahladpura to Todi Mod (Total approximate length -42.8 km) |
| Location/Chainage | P-1006   |
| B.H. No.          | 355   |

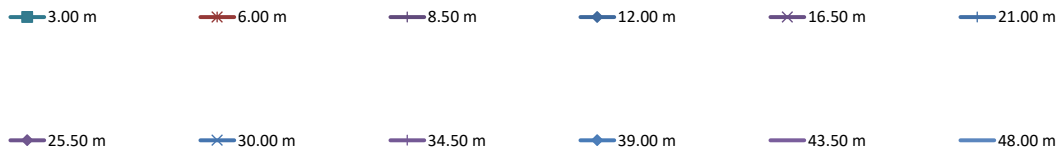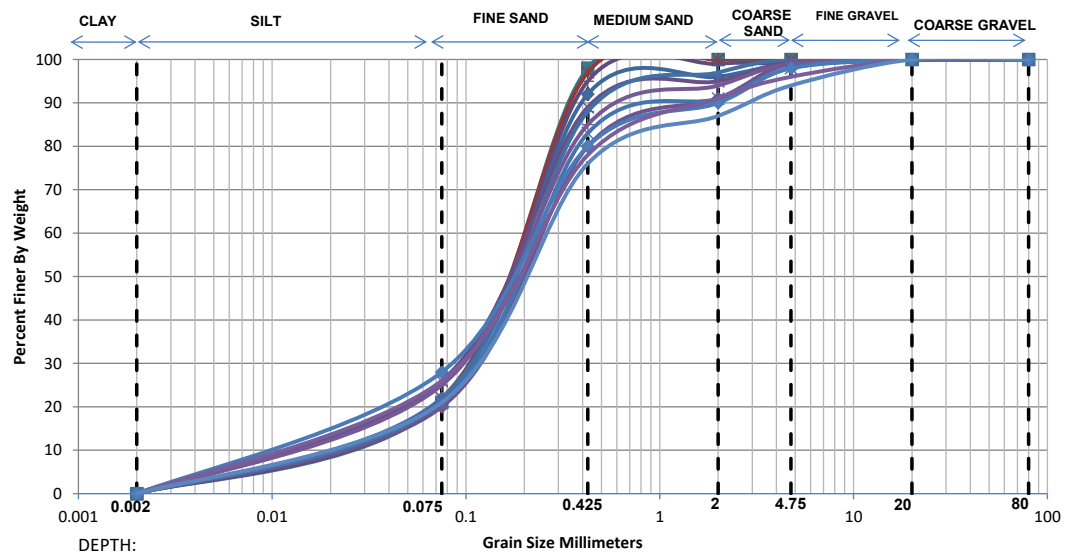

| Depth   | Grain Size Distribution % wt retained |       |       |        |        |        |        | D10    | D30    | D60    | Cu    | Cc   |
|---------|---------------------------------------|-------|-------|--------|--------|--------|--------|--------|--------|--------|-------|------|
|         | Clay                                  | Silt  | Sand  |        |        | Gravel |        |        |        |        |       |      |
|         |                                       |       | Fine  | Medium | Coarse | Fine   | Coarse |        |        |        |       |      |
| 3.00 m  | 0.00                                  | 21.00 | 77.00 | 2.00   | 0.00   | 0.00   | 0.00   | 0.0261 | 0.1075 | 0.2027 | 7.78  | 2.19 |
| 6.00 m  | 0.00                                  | 22.00 | 75.00 | 3.00   | 0.00   | 0.00   | 0.00   | 0.0239 | 0.1038 | 0.2015 | 8.42  | 2.24 |
| 8.50 m  | 0.00                                  | 21.00 | 74.00 | 4.00   | 0.00   | 1.00   | 0.00   | 0.0259 | 0.1081 | 0.2083 | 8.04  | 2.17 |
| 12.00 m | 0.00                                  | 22.00 | 70.00 | 4.00   | 3.00   | 1.00   | 0.00   | 0.0236 | 0.1047 | 0.2110 | 8.92  | 2.20 |
| 16.50 m | 0.00                                  | 26.00 | 63.00 | 6.00   | 4.00   | 1.00   | 0.00   | 0.0173 | 0.0896 | 0.2058 | 11.92 | 2.26 |
| 21.00 m | 0.00                                  | 22.00 | 66.00 | 9.00   | 3.00   | 0.00   | 0.00   | 0.0234 | 0.1056 | 0.2218 | 9.47  | 2.15 |
| 25.50 m | 0.00                                  | 20.00 | 60.00 | 11.00  | 8.00   | 1.00   | 0.00   | 0.0273 | 0.1165 | 0.2546 | 9.33  | 1.96 |
| 30.00 m | 0.00                                  | 21.00 | 62.00 | 8.00   | 7.00   | 2.00   | 0.00   | 0.0252 | 0.1110 | 0.2394 | 9.52  | 2.05 |
| 34.50 m | 0.00                                  | 25.00 | 60.00 | 9.00   | 5.00   | 1.00   | 0.00   | 0.0184 | 0.0939 | 0.2209 | 12.04 | 2.18 |
| 39.00 m | 0.00                                  | 28.00 | 52.00 | 10.00  | 8.00   | 2.00   | 0.00   | 0.0147 | 0.0825 | 0.2295 | 15.66 | 2.02 |
| 43.50 m | 0.00                                  | 26.00 | 52.00 | 13.00  | 5.00   | 4.00   | 0.00   | 0.0167 | 0.0908 | 0.2462 | 14.73 | 2.00 |
| 48.00 m | 0.00                                  | 21.00 | 55.00 | 11.00  | 7.00   | 6.00   | 0.00   | 0.0247 | 0.1133 | 0.2702 | 10.95 | 1.93 |

## GRAIN SIZE DISTRIBUTION CURVES



|                   |   |
|-------------------|---|
| Project Name      | Geotech Investigation work for Jaipur Metro Ph-II Project from Prahladpura to Todi Mod (Total approximate length -42.8 km) |
| Location/Chainage | P-1010   |
| B.H. No.          | 356   |

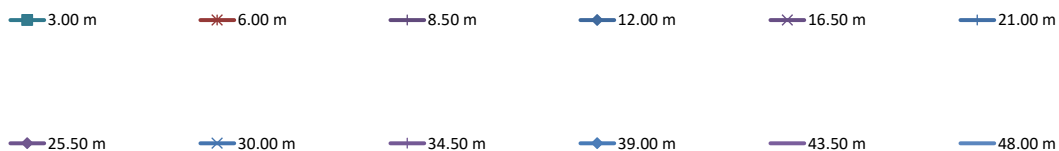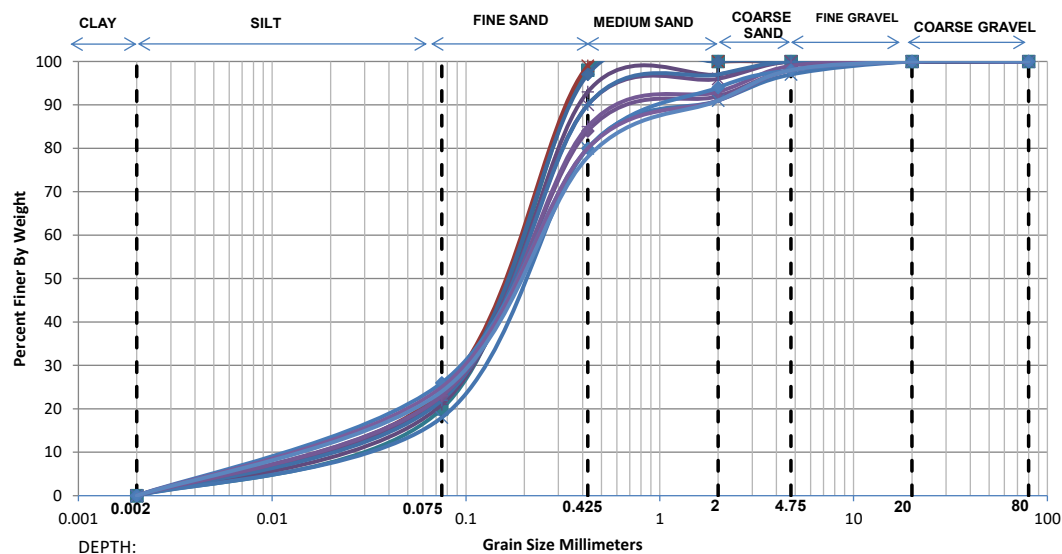

| Depth   | Grain Size Distribution % wt retained |       |       |        |        |        |        | D10    | D30    | D60    | Cu    | Cc   |
|---------|---------------------------------------|-------|-------|--------|--------|--------|--------|--------|--------|--------|-------|------|
|         | Clay                                  | Silt  | Sand  |        |        | Gravel |        |        |        |        |       |      |
|         |                                       |       | Fine  | Medium | Coarse | Fine   | Coarse |        |        |        |       |      |
| 3.00 m  | 0.00                                  | 20.00 | 78.00 | 2.00   | 0.00   | 0.00   | 0.00   | 0.0284 | 0.1114 | 0.2058 | 7.24  | 2.12 |
| 6.00 m  | 0.00                                  | 24.00 | 75.00 | 1.00   | 0.00   | 0.00   | 0.00   | 0.0205 | 0.0960 | 0.1917 | 9.35  | 2.34 |
| 8.50 m  | 0.00                                  | 21.00 | 72.00 | 4.00   | 3.00   | 0.00   | 0.00   | 0.0258 | 0.1085 | 0.2120 | 8.22  | 2.15 |
| 12.00 m | 0.00                                  | 23.00 | 74.00 | 3.00   | 0.00   | 0.00   | 0.00   | 0.0221 | 0.1000 | 0.1984 | 8.99  | 2.28 |
| 16.50 m | 0.00                                  | 23.00 | 67.00 | 6.00   | 4.00   | 0.00   | 0.00   | 0.0217 | 0.1011 | 0.2129 | 9.81  | 2.21 |
| 21.00 m | 0.00                                  | 22.00 | 68.00 | 7.00   | 3.00   | 0.00   | 0.00   | 0.0235 | 0.1052 | 0.2163 | 9.19  | 2.17 |
| 25.50 m | 0.00                                  | 23.00 | 61.00 | 8.00   | 6.00   | 2.00   | 0.00   | 0.0214 | 0.1023 | 0.2300 | 10.77 | 2.13 |
| 30.00 m | 0.00                                  | 18.00 | 62.00 | 11.00  | 6.00   | 3.00   | 0.00   | 0.0329 | 0.1258 | 0.2602 | 7.91  | 1.85 |
| 34.50 m | 0.00                                  | 23.00 | 62.00 | 8.00   | 6.00   | 1.00   | 0.00   | 0.0214 | 0.1021 | 0.2269 | 10.60 | 2.14 |
| 39.00 m | 0.00                                  | 26.00 | 54.00 | 14.00  | 4.00   | 2.00   | 0.00   | 0.0168 | 0.0906 | 0.2376 | 14.13 | 2.05 |
| 43.50 m | 0.00                                  | 25.00 | 55.00 | 11.00  | 7.00   | 2.00   | 0.00   | 0.0181 | 0.0947 | 0.2396 | 13.25 | 2.07 |
| 48.00 m | 0.00                                  | 24.00 | 54.00 | 13.00  | 7.00   | 2.00   | 0.00   | 0.0194 | 0.0993 | 0.2524 | 13.01 | 2.02 |

## GRAIN SIZE DISTRIBUTION CURVES



|                   |   |
|-------------------|---|
| Project Name      | Geotech Investigation work for Jaipur Metro Ph-II Project from Prahladpura to Todi Mod (Total approximate length -42.8 km) |
| Location/Chainage | P-1013   |
| B.H. No.          | 357   |

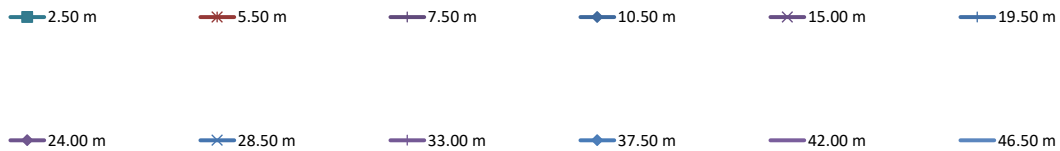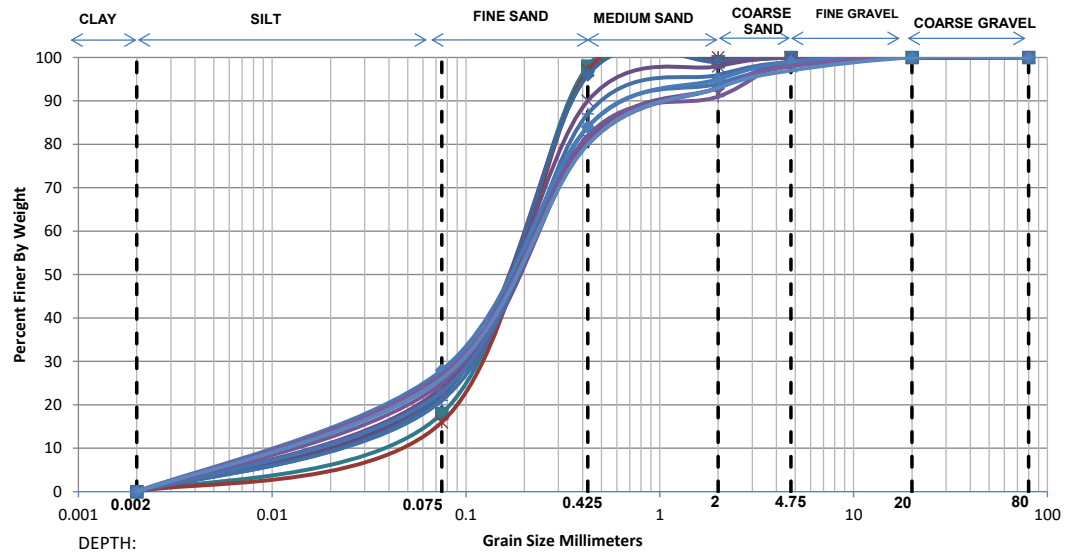

| Depth   | Grain Size Distribution % wt retained |       |       |        |        |        |        | D10    | D30    | D60    | Cu    | Cc   |
|---------|---------------------------------------|-------|-------|--------|--------|--------|--------|--------|--------|--------|-------|------|
|         | Clay                                  | Silt  | Sand  |        |        | Gravel |        |        |        |        |       |      |
|         |                                       |       | Fine  | Medium | Coarse | Fine   | Coarse |        |        |        |       |      |
| 2.50 m  | 0.00                                  | 18.00 | 80.00 | 1.00   | 1.00   | 0.00   | 0.00   | 0.0342 | 0.1194 | 0.2116 | 6.19  | 1.97 |
| 5.50 m  | 0.00                                  | 16.00 | 81.00 | 3.00   | 0.00   | 0.00   | 0.00   | 0.0415 | 0.1281 | 0.2198 | 5.30  | 1.80 |
| 7.50 m  | 0.00                                  | 23.00 | 73.00 | 4.00   | 0.00   | 0.00   | 0.00   | 0.0220 | 0.1001 | 0.2003 | 9.10  | 2.27 |
| 10.50 m | 0.00                                  | 22.00 | 74.00 | 3.00   | 1.00   | 0.00   | 0.00   | 0.0239 | 0.1040 | 0.2032 | 8.51  | 2.23 |
| 15.00 m | 0.00                                  | 24.00 | 66.00 | 8.00   | 2.00   | 0.00   | 0.00   | 0.0201 | 0.0972 | 0.2104 | 10.49 | 2.24 |
| 19.50 m | 0.00                                  | 21.00 | 66.00 | 9.00   | 3.00   | 1.00   | 0.00   | 0.0254 | 0.1100 | 0.2276 | 8.95  | 2.09 |
| 24.00 m | 0.00                                  | 23.00 | 58.00 | 12.00  | 6.00   | 1.00   | 0.00   | 0.0212 | 0.1030 | 0.2421 | 11.43 | 2.07 |
| 28.50 m | 0.00                                  | 23.00 | 61.00 | 10.00  | 4.00   | 2.00   | 0.00   | 0.0214 | 0.1023 | 0.2307 | 10.80 | 2.12 |
| 33.00 m | 0.00                                  | 25.00 | 57.00 | 9.00   | 8.00   | 1.00   | 0.00   | 0.0182 | 0.0943 | 0.2311 | 12.70 | 2.12 |
| 37.50 m | 0.00                                  | 28.00 | 56.00 | 11.00  | 4.00   | 1.00   | 0.00   | 0.0148 | 0.0823 | 0.2150 | 14.49 | 2.12 |
| 42.00 m | 0.00                                  | 27.00 | 53.00 | 13.00  | 5.00   | 2.00   | 0.00   | 0.0157 | 0.0865 | 0.2340 | 14.93 | 2.04 |
| 46.50 m | 0.00                                  | 26.00 | 54.00 | 13.00  | 4.00   | 3.00   | 0.00   | 0.0168 | 0.0905 | 0.2372 | 14.11 | 2.05 |

## GRAIN SIZE DISTRIBUTION CURVES



|                   |   |
|-------------------|---|
| Project Name      | Geotech Investigation work for Jaipur Metro Ph-II Project from Prahladpura to Todi Mod (Total approximate length -42.8 km) |
| Location/Chainage | P-1016   |
| B.H. No.          | 358   |

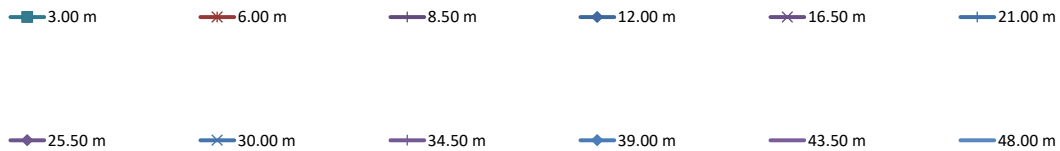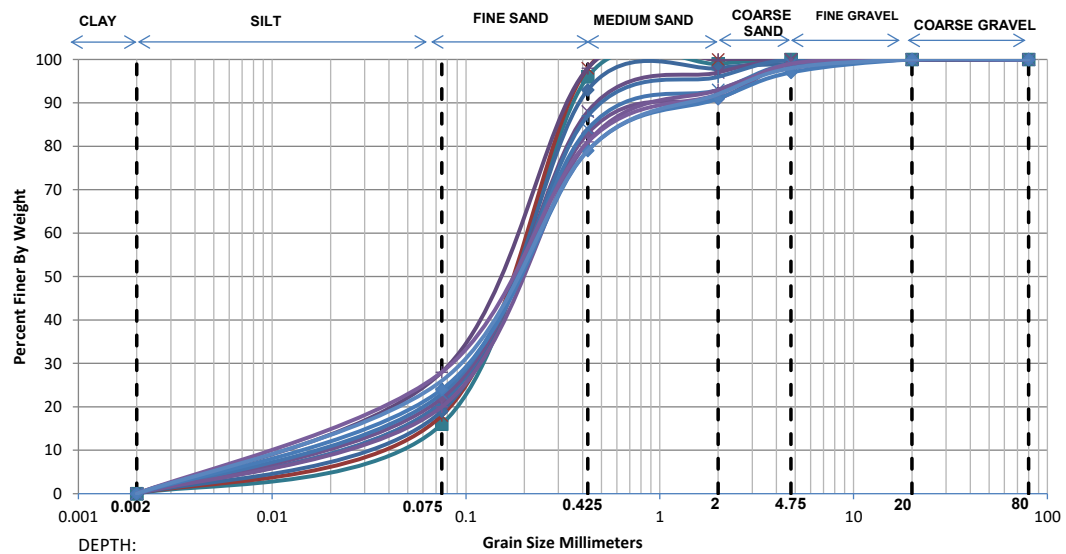

| Depth   | Grain Size Distribution % wt retained |       |       |        |        |        |        | D10    | D30    | D60    | Cu    | Cc   |
|---------|---------------------------------------|-------|-------|--------|--------|--------|--------|--------|--------|--------|-------|------|
|         | Clay                                  | Silt  | Sand  |        |        | Gravel |        |        |        |        |       |      |
|         |                                       |       | Fine  | Medium | Coarse | Fine   | Coarse |        |        |        |       |      |
| 3.00 m  | 0.00                                  | 16.00 | 80.00 | 3.00   | 1.00   | 0.00   | 0.00   | 0.0414 | 0.1284 | 0.2215 | 5.35  | 1.80 |
| 6.00 m  | 0.00                                  | 18.00 | 80.00 | 2.00   | 0.00   | 0.00   | 0.00   | 0.0342 | 0.1194 | 0.2119 | 6.20  | 1.97 |
| 8.50 m  | 0.00                                  | 28.00 | 70.00 | 2.00   | 0.00   | 0.00   | 0.00   | 0.0154 | 0.0818 | 0.1810 | 11.74 | 2.40 |
| 12.00 m | 0.00                                  | 19.00 | 74.00 | 5.00   | 1.00   | 1.00   | 0.00   | 0.0308 | 0.1167 | 0.2184 | 7.09  | 2.02 |
| 16.50 m | 0.00                                  | 21.00 | 67.00 | 9.00   | 3.00   | 0.00   | 0.00   | 0.0255 | 0.1098 | 0.2249 | 8.83  | 2.10 |
| 21.00 m | 0.00                                  | 21.00 | 66.00 | 9.00   | 4.00   | 0.00   | 0.00   | 0.0254 | 0.1100 | 0.2276 | 8.95  | 2.09 |
| 25.50 m | 0.00                                  | 22.00 | 61.00 | 8.00   | 8.00   | 1.00   | 0.00   | 0.0231 | 0.1067 | 0.2364 | 10.23 | 2.08 |
| 30.00 m | 0.00                                  | 23.00 | 61.00 | 9.00   | 6.00   | 1.00   | 0.00   | 0.0214 | 0.1023 | 0.2304 | 10.79 | 2.13 |
| 34.50 m | 0.00                                  | 20.00 | 61.00 | 12.00  | 5.00   | 2.00   | 0.00   | 0.0273 | 0.1163 | 0.2510 | 9.18  | 1.97 |
| 39.00 m | 0.00                                  | 24.00 | 55.00 | 12.00  | 6.00   | 3.00   | 0.00   | 0.0195 | 0.0991 | 0.2474 | 12.72 | 2.04 |
| 43.50 m | 0.00                                  | 28.00 | 53.00 | 11.00  | 7.00   | 1.00   | 0.00   | 0.0147 | 0.0825 | 0.2258 | 15.36 | 2.05 |
| 48.00 m | 0.00                                  | 26.00 | 53.00 | 13.00  | 6.00   | 2.00   | 0.00   | 0.0168 | 0.0907 | 0.2416 | 14.41 | 2.03 |

## GRAIN SIZE DISTRIBUTION CURVES


|                   |   |
|-------------------|---|
| Project Name      | Geotech Investigation work for Jaipur Metro Ph-II Project from Prahladpura to Todi Mod (Total approximate length -42.8 km) |
| Location/Chainage | -   |
| B.H. No.          | 359   |

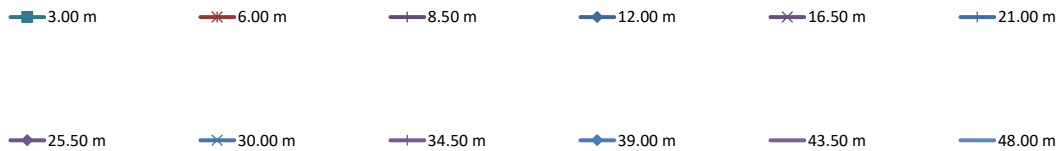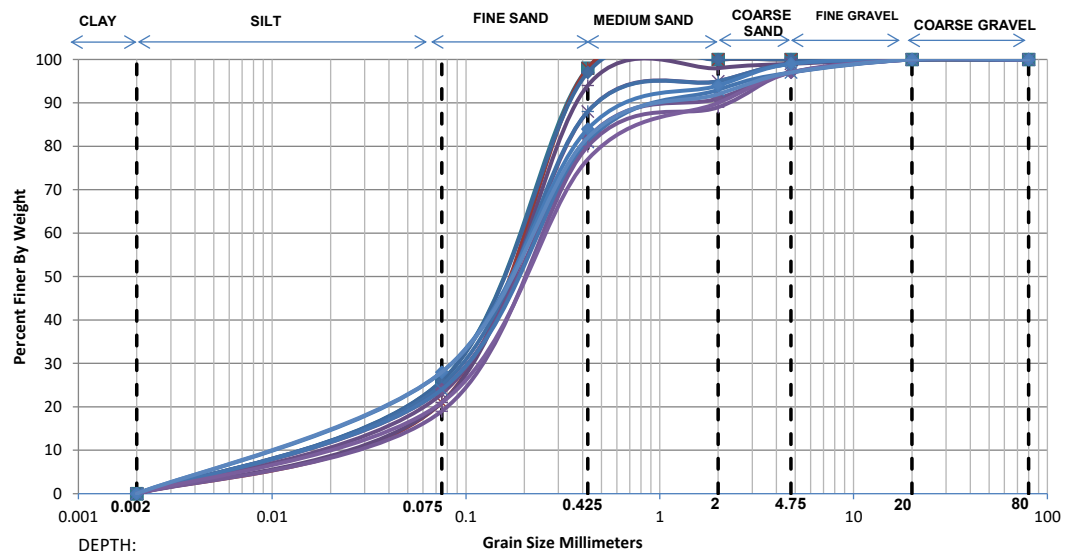

| Depth   | Grain Size Distribution % wt retained |       |       |        |        |        |        | D10    | D30    | D60    | Cu    | Cc   |
|---------|---------------------------------------|-------|-------|--------|--------|--------|--------|--------|--------|--------|-------|------|
|         | Clay                                  | Silt  | Sand  |        |        | Gravel |        |        |        |        |       |      |
|         |                                       |       | Fine  | Medium | Coarse | Fine   | Coarse |        |        |        |       |      |
| 3.00 m  | 0.00                                  | 26.00 | 72.00 | 2.00   | 0.00   | 0.00   | 0.00   | 0.0177 | 0.0888 | 0.1873 | 10.60 | 2.38 |
| 6.00 m  | 0.00                                  | 21.00 | 77.00 | 2.00   | 0.00   | 0.00   | 0.00   | 0.0261 | 0.1075 | 0.2027 | 7.78  | 2.19 |
| 8.50 m  | 0.00                                  | 21.00 | 73.00 | 4.00   | 1.00   | 1.00   | 0.00   | 0.0258 | 0.1083 | 0.2101 | 8.13  | 2.16 |
| 12.00 m | 0.00                                  | 26.00 | 71.00 | 3.00   | 0.00   | 0.00   | 0.00   | 0.0176 | 0.0889 | 0.1891 | 10.73 | 2.37 |
| 16.50 m | 0.00                                  | 23.00 | 65.00 | 7.00   | 4.00   | 1.00   | 0.00   | 0.0216 | 0.1015 | 0.2181 | 10.10 | 2.19 |
| 21.00 m | 0.00                                  | 25.00 | 63.00 | 7.00   | 4.00   | 1.00   | 0.00   | 0.0185 | 0.0935 | 0.2118 | 11.44 | 2.23 |
| 25.50 m | 0.00                                  | 24.00 | 58.00 | 9.00   | 6.00   | 3.00   | 0.00   | 0.0196 | 0.0985 | 0.2342 | 11.93 | 2.11 |
| 30.00 m | 0.00                                  | 24.00 | 57.00 | 12.00  | 4.00   | 3.00   | 0.00   | 0.0196 | 0.0987 | 0.2391 | 12.22 | 2.08 |
| 34.50 m | 0.00                                  | 19.00 | 61.00 | 9.00   | 8.00   | 3.00   | 0.00   | 0.0299 | 0.1210 | 0.2567 | 8.58  | 1.91 |
| 39.00 m | 0.00                                  | 28.00 | 56.00 | 10.00  | 5.00   | 1.00   | 0.00   | 0.0148 | 0.0823 | 0.2147 | 14.47 | 2.13 |
| 43.50 m | 0.00                                  | 21.00 | 56.00 | 13.00  | 7.00   | 3.00   | 0.00   | 0.0248 | 0.1131 | 0.2659 | 10.74 | 1.94 |
| 48.00 m | 0.00                                  | 28.00 | 54.00 | 10.00  | 5.00   | 3.00   | 0.00   | 0.0147 | 0.0824 | 0.2216 | 15.03 | 2.08 |

## GRAIN SIZE DISTRIBUTION CURVES


|                   |   |
|-------------------|---|
| Project Name      | Geotech Investigation work for Jaipur Metro Ph-II Project from Prahladpura to Todi Mod (Total approximate length -42.8 km) |
| Location/Chainage | CH-34+300   |
| B.H. No.          | 360   |

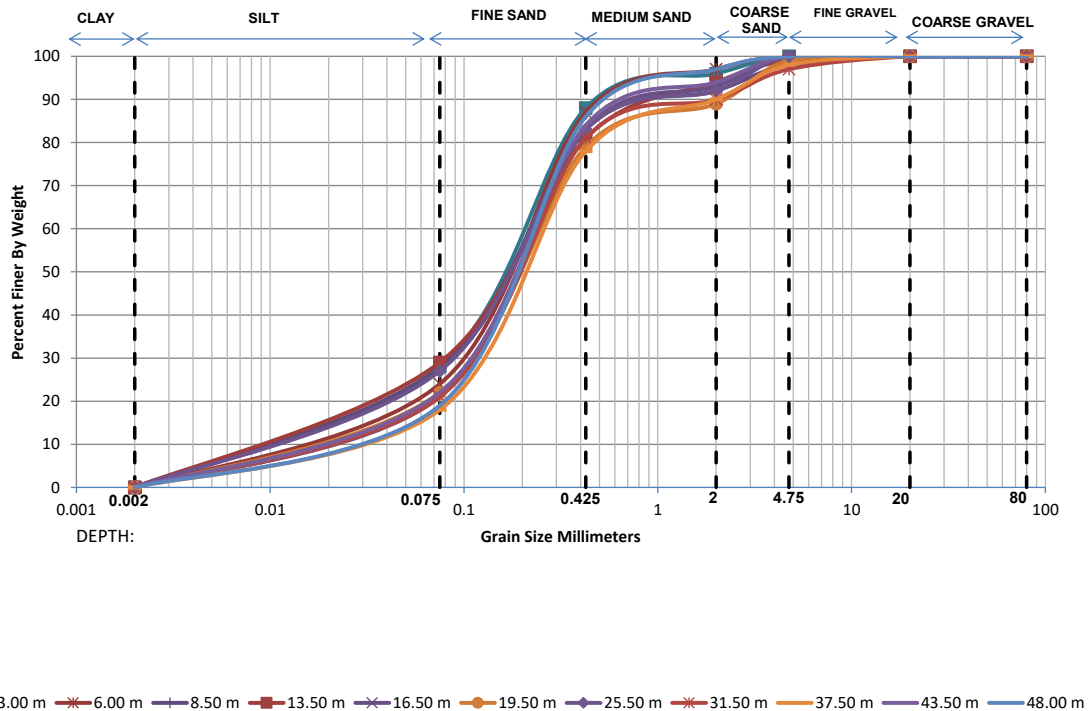

| Depth   | Grain Size Distribution % wt retained |       |       |        |        |        |        | D10    | D30    | D60    | Cu    | Cc   |
|---------|---------------------------------------|-------|-------|--------|--------|--------|--------|--------|--------|--------|-------|------|
|         | Clay                                  | Silt  | Sand  |        |        | Gravel |        |        |        |        |       |      |
|         |                                       |       | Fine  | Medium | Coarse | Fine   | Coarse |        |        |        |       |      |
| 3.00 m  | 0.00                                  | 28.00 | 60.00 | 8.00   | 4.00   | 0.00   | 0.00   | 0.0150 | 0.0821 | 0.2023 | 13.48 | 2.22 |
| 6.00 m  | 0.00                                  | 24.00 | 63.00 | 10.00  | 3.00   | 0.00   | 0.00   | 0.0199 | 0.0977 | 0.2186 | 10.98 | 2.19 |
| 8.50 m  | 0.00                                  | 28.00 | 55.00 | 9.00   | 6.00   | 2.00   | 0.00   | 0.0148 | 0.0824 | 0.2177 | 14.72 | 2.11 |
| 13.50 m | 0.00                                  | 29.00 | 52.00 | 13.00  | 5.00   | 1.00   | 0.00   | 0.0138 | 0.0787 | 0.2232 | 16.20 | 2.01 |
| 16.50 m | 0.00                                  | 21.00 | 62.00 | 10.00  | 7.00   | 0.00   | 0.00   | 0.0252 | 0.1111 | 0.2401 | 9.54  | 2.04 |
| 19.50 m | 0.00                                  | 22.00 | 57.00 | 10.00  | 10.00  | 1.00   | 0.00   | 0.0229 | 0.1078 | 0.2526 | 11.05 | 2.01 |
| 25.50 m | 0.00                                  | 27.00 | 56.00 | 9.00   | 8.00   | 0.00   | 0.00   | 0.0158 | 0.0862 | 0.2210 | 13.97 | 2.13 |
| 31.50 m | 0.00                                  | 21.00 | 60.00 | 9.00   | 7.00   | 3.00   | 0.00   | 0.0250 | 0.1116 | 0.2470 | 9.87  | 2.02 |
| 37.50 m | 0.00                                  | 18.00 | 60.00 | 12.00  | 8.00   | 2.00   | 0.00   | 0.0327 | 0.1267 | 0.2690 | 8.21  | 1.82 |
| 43.50 m | 0.00                                  | 22.00 | 62.00 | 10.00  | 6.00   | 0.00   | 0.00   | 0.0232 | 0.1065 | 0.2338 | 10.09 | 2.10 |
| 48.00 m | 0.00                                  | 19.00 | 67.00 | 11.00  | 3.00   | 0.00   | 0.00   | 0.0303 | 0.1190 | 0.2370 | 7.81  | 1.97 |

## GRAIN SIZE DISTRIBUTION CURVES


|                   |   |
|-------------------|---|
| Project Name      | "Geotech Investigation work for Jaipur Metro Ph-II Project from Prahladpura to Todi Mod (Total approximate length -42.8 km)"PKG-IV |
| Location/Chainage | P-1197   |
| B.H. No.          | 418   |

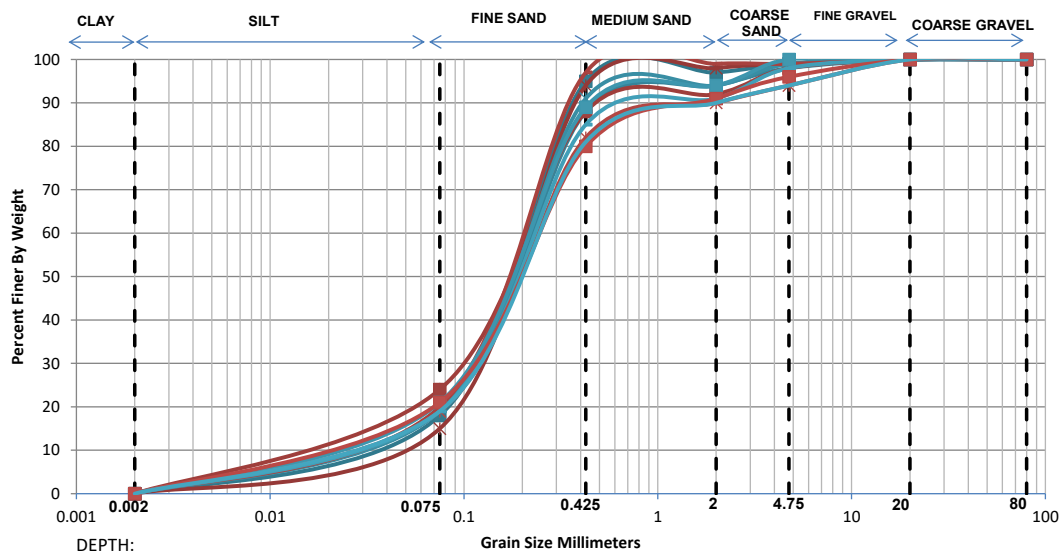

| Depth   | Grain Size Distribution % wt retained |       |       |        |        |        |        | D10    | D30    | D60    | Cu    | Cc   |
|---------|---------------------------------------|-------|-------|--------|--------|--------|--------|--------|--------|--------|-------|------|
|         | Clay                                  | Silt  | Sand  |        |        | Gravel |        |        |        |        |       |      |
|         |                                       |       | Fine  | Medium | Coarse | Fine   | Coarse |        |        |        |       |      |
| 3.00 m  | 0.00                                  | 18.00 | 77.00 | 2.00   | 2.00   | 1.00   | 0.00   | 0.0340 | 0.1202 | 0.2169 | 6.38  | 1.96 |
| 6.00 m  | 0.00                                  | 15.00 | 79.00 | 4.00   | 1.00   | 1.00   | 0.00   | 0.0458 | 0.1335 | 0.2283 | 4.99  | 1.71 |
| 9.00 m  | 0.00                                  | 19.00 | 69.00 | 6.00   | 4.00   | 2.00   | 0.00   | 0.0305 | 0.1182 | 0.2300 | 7.55  | 1.99 |
| 13.50 m | 0.00                                  | 24.00 | 64.00 | 4.00   | 6.00   | 2.00   | 0.00   | 0.0200 | 0.0974 | 0.2140 | 10.72 | 2.22 |
| 18.00 m | 0.00                                  | 19.00 | 72.00 | 3.00   | 5.00   | 1.00   | 0.00   | 0.0307 | 0.1172 | 0.2220 | 7.24  | 2.02 |
| 22.50 m | 0.00                                  | 20.00 | 77.00 | 2.00   | 0.00   | 1.00   | 0.00   | 0.0284 | 0.1116 | 0.2074 | 7.31  | 2.12 |
| 27.00 m | 0.00                                  | 21.00 | 68.00 | 5.00   | 6.00   | 0.00   | 0.00   | 0.0255 | 0.1094 | 0.2211 | 8.66  | 2.12 |
| 31.50 m | 0.00                                  | 19.00 | 63.00 | 8.00   | 4.00   | 6.00   | 0.00   | 0.0301 | 0.1202 | 0.2488 | 8.28  | 1.93 |
| 36.00 m | 0.00                                  | 19.00 | 66.00 | 6.00   | 7.00   | 2.00   | 0.00   | 0.0303 | 0.1191 | 0.2383 | 7.87  | 1.97 |
| 40.50 m | 0.00                                  | 21.00 | 59.00 | 11.00  | 5.00   | 4.00   | 0.00   | 0.0250 | 0.1120 | 0.2517 | 10.08 | 2.00 |
| 45.00 m | 0.00                                  | 19.00 | 62.00 | 9.00   | 4.00   | 6.00   | 0.00   | 0.0300 | 0.1206 | 0.2528 | 8.43  | 1.92 |

## GRAIN SIZE DISTRIBUTION CURVES


|                   |   |
|-------------------|---|
| Project Name      | "Geotech Investigation work for Jaipur Metro Ph-II Project from Prahladpura to Todi Mod (Total approximate length -42.8 km)" |
| Location/Chainage | DCP-1   |
| B.H. No.          | 426   |

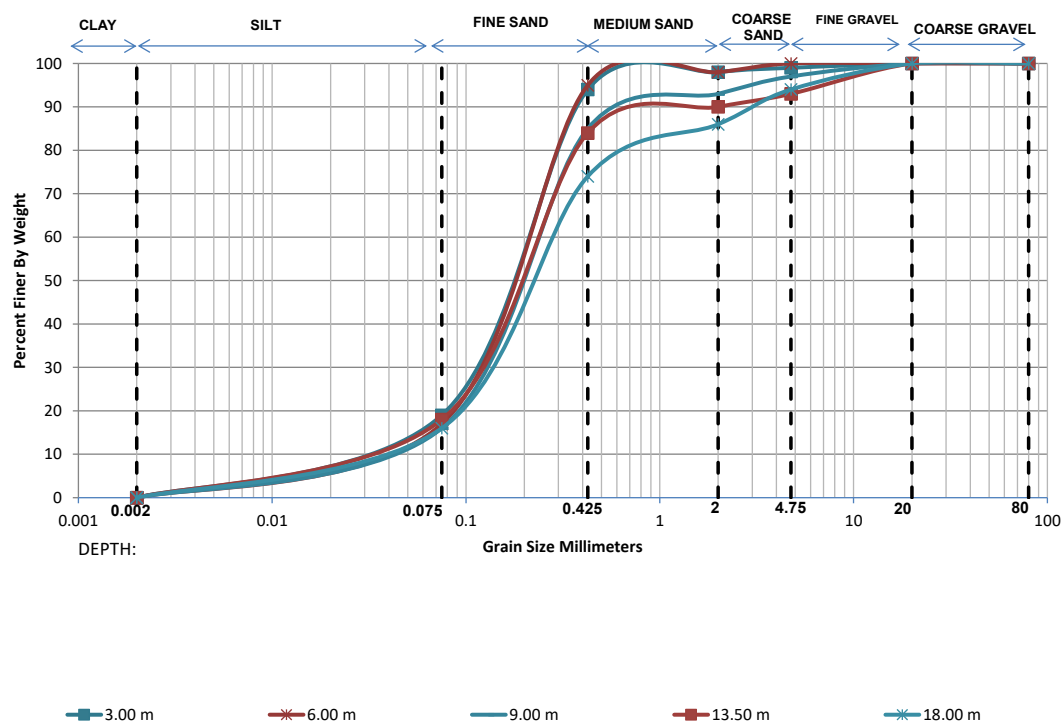

| Depth   | Grain Size Distribution % wt retained |       |       |        |        |        |        | D10    | D30    | D60    | Cu   | Cc   |
|---------|---------------------------------------|-------|-------|--------|--------|--------|--------|--------|--------|--------|------|------|
|         | Clay                                  | Silt  | Sand  |        |        | Gravel |        |        |        |        |      |      |
|         |                                       |       | Fine  | Medium | Coarse | Fine   | Coarse |        |        |        |      |      |
| 3.00 m  | 0.00                                  | 19.00 | 75.00 | 4.00   | 1.00   | 1.00   | 0.00   | 0.0309 | 0.1164 | 0.2162 | 7.00 | 2.03 |
| 6.00 m  | 0.00                                  | 17.00 | 78.00 | 3.00   | 2.00   | 0.00   | 0.00   | 0.0374 | 0.1245 | 0.2202 | 5.88 | 1.88 |
| 9.00 m  | 0.00                                  | 16.00 | 69.00 | 8.00   | 4.00   | 3.00   | 0.00   | 0.0406 | 0.1327 | 0.2477 | 6.09 | 1.75 |
| 13.50 m | 0.00                                  | 18.00 | 66.00 | 6.00   | 3.00   | 7.00   | 0.00   | 0.0332 | 0.1239 | 0.2443 | 7.36 | 1.89 |
| 18.00 m | 0.00                                  | 16.00 | 58.00 | 12.00  | 8.00   | 6.00   | 0.00   | 0.0397 | 0.1386 | 0.2940 | 7.40 | 1.65 |

## GRAIN SIZE DISTRIBUTION CURVES

|                   |   |
|-------------------|---|
| Project Name      | Geotech Investigation work for Jaipur Metro Ph-II Project from Prahladpura to Todi Mod (Total approximate length -42.8 km) |
| Location/Chainage | -   |
| B.H. No.          | 434   |

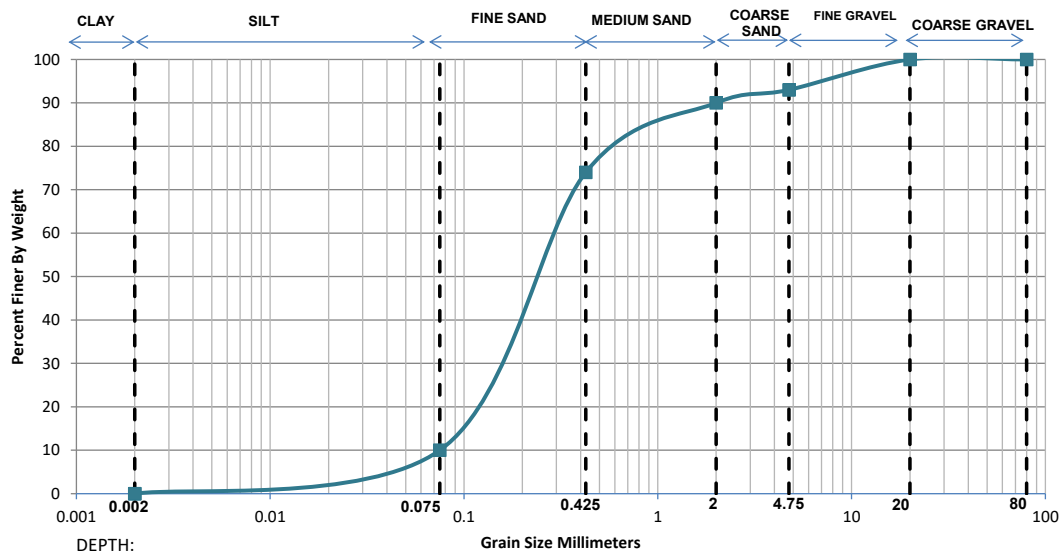

| Depth  | Grain Size Distribution % wt retained |       |       |        |        |        | D10  | D30    | D60    | Cu     | Cc   |        |
|--------|---------------------------------------|-------|-------|--------|--------|--------|------|--------|--------|--------|------|--------|
|        | Clay                                  | Silt  | Sand  |        |        | Gravel |      |        |        |        |      |        |
|        |                                       |       | Fine  | Medium | Coarse | Fine   |      |        |        |        |      | Coarse |
| 3.00 m | 0.00                                  | 10.00 | 64.00 | 16.00  | 3.00   | 7.00   | 0.00 | 0.0750 | 0.1708 | 0.3085 | 4.11 | 1.26   |

## GRAIN SIZE DISTRIBUTION CURVES

